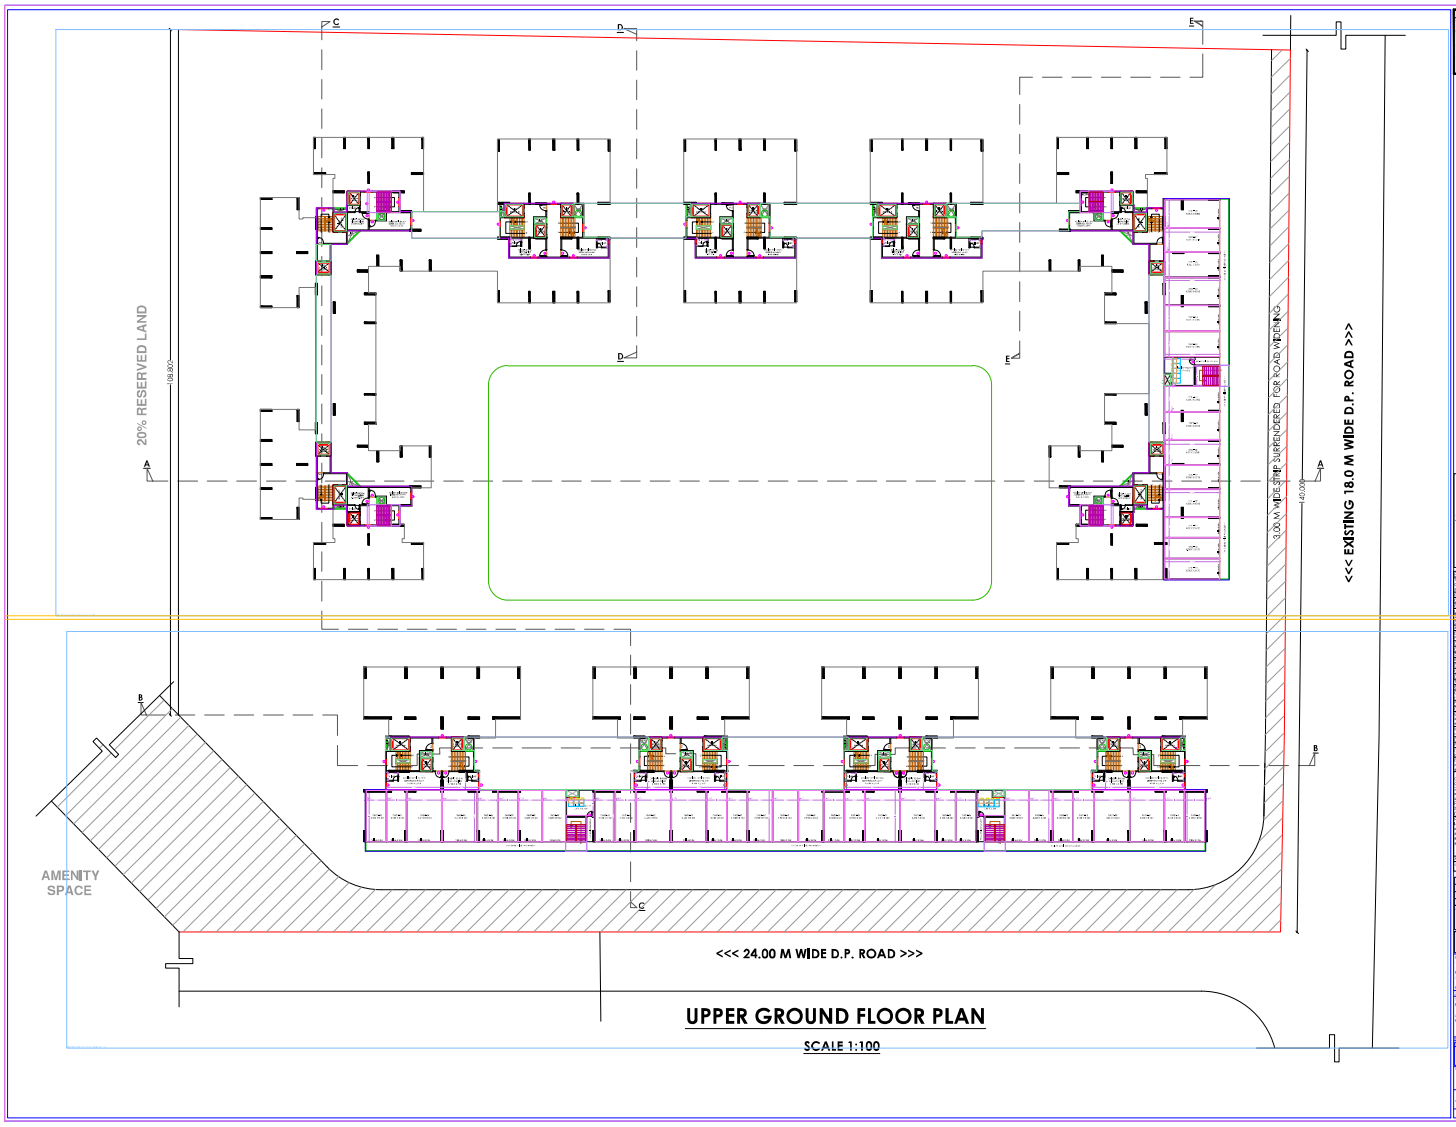

Signature valid

PSI AREA STATEMENT

DESIGN EDGE ARCHITECTS

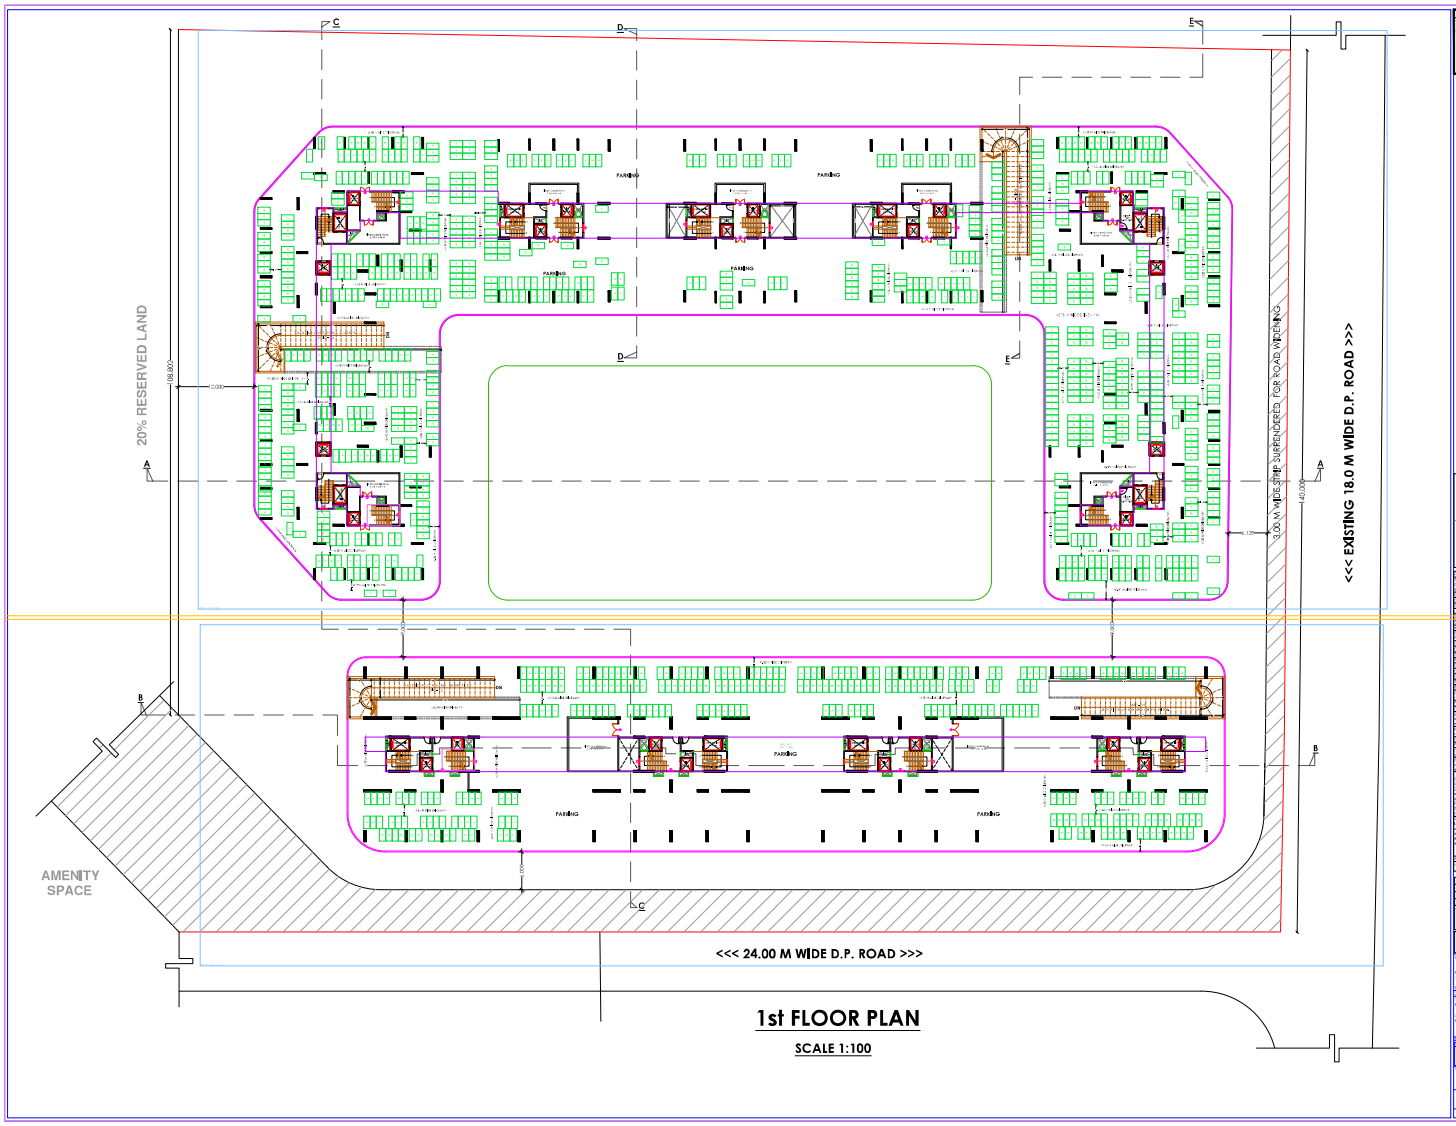

1st FLOOR PLAN

SCALE 1:100

Signature valid

PSI AREA STATEMENT

DESIGN EDGE ARCHITECTS

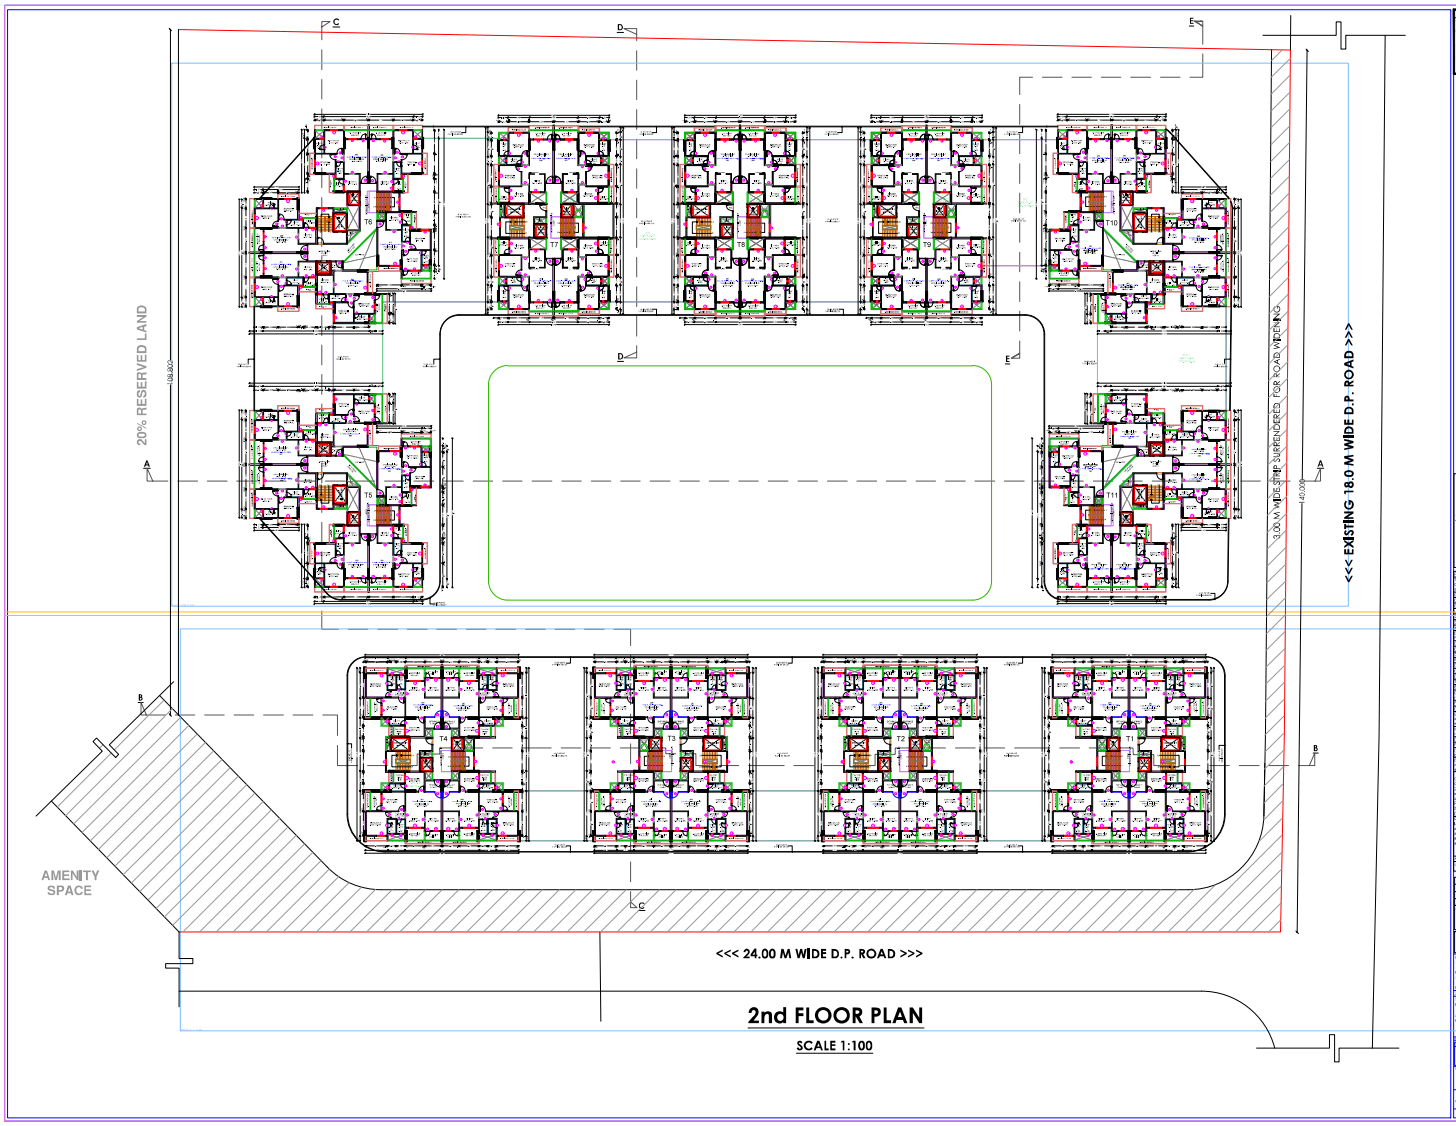

Signature valid

PSI AREA STATEMENT

DESIGN EDGE ARCHITECTS