

PREPARED BY




SR ASSOCIATE

FIRE SAFETY CONSULTANTS
ENGINEERS & CONTRACTORS

0712-6577426, srassociates.ngp@gmail.com
DRAFTING NO :- SR04122019
LICENCE NO:-MFS/LA/Rf-348/RD-341/RP-73

STAMP & SIGNATURE



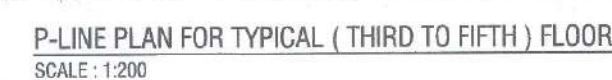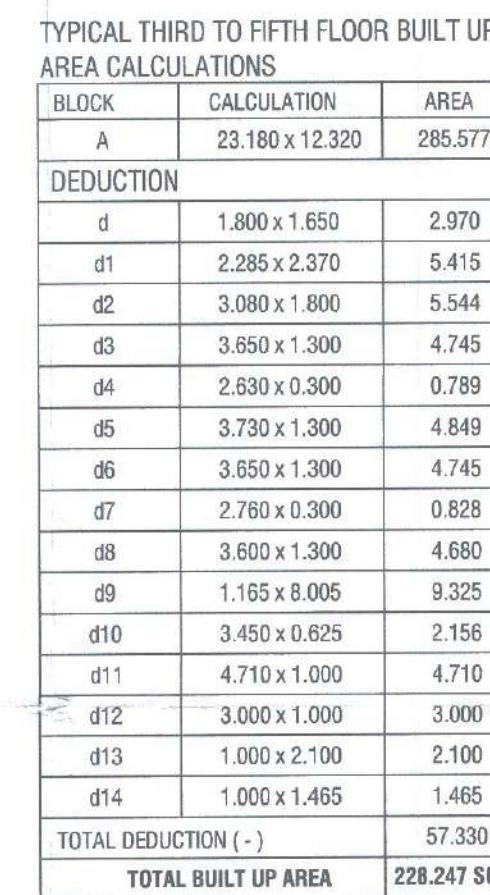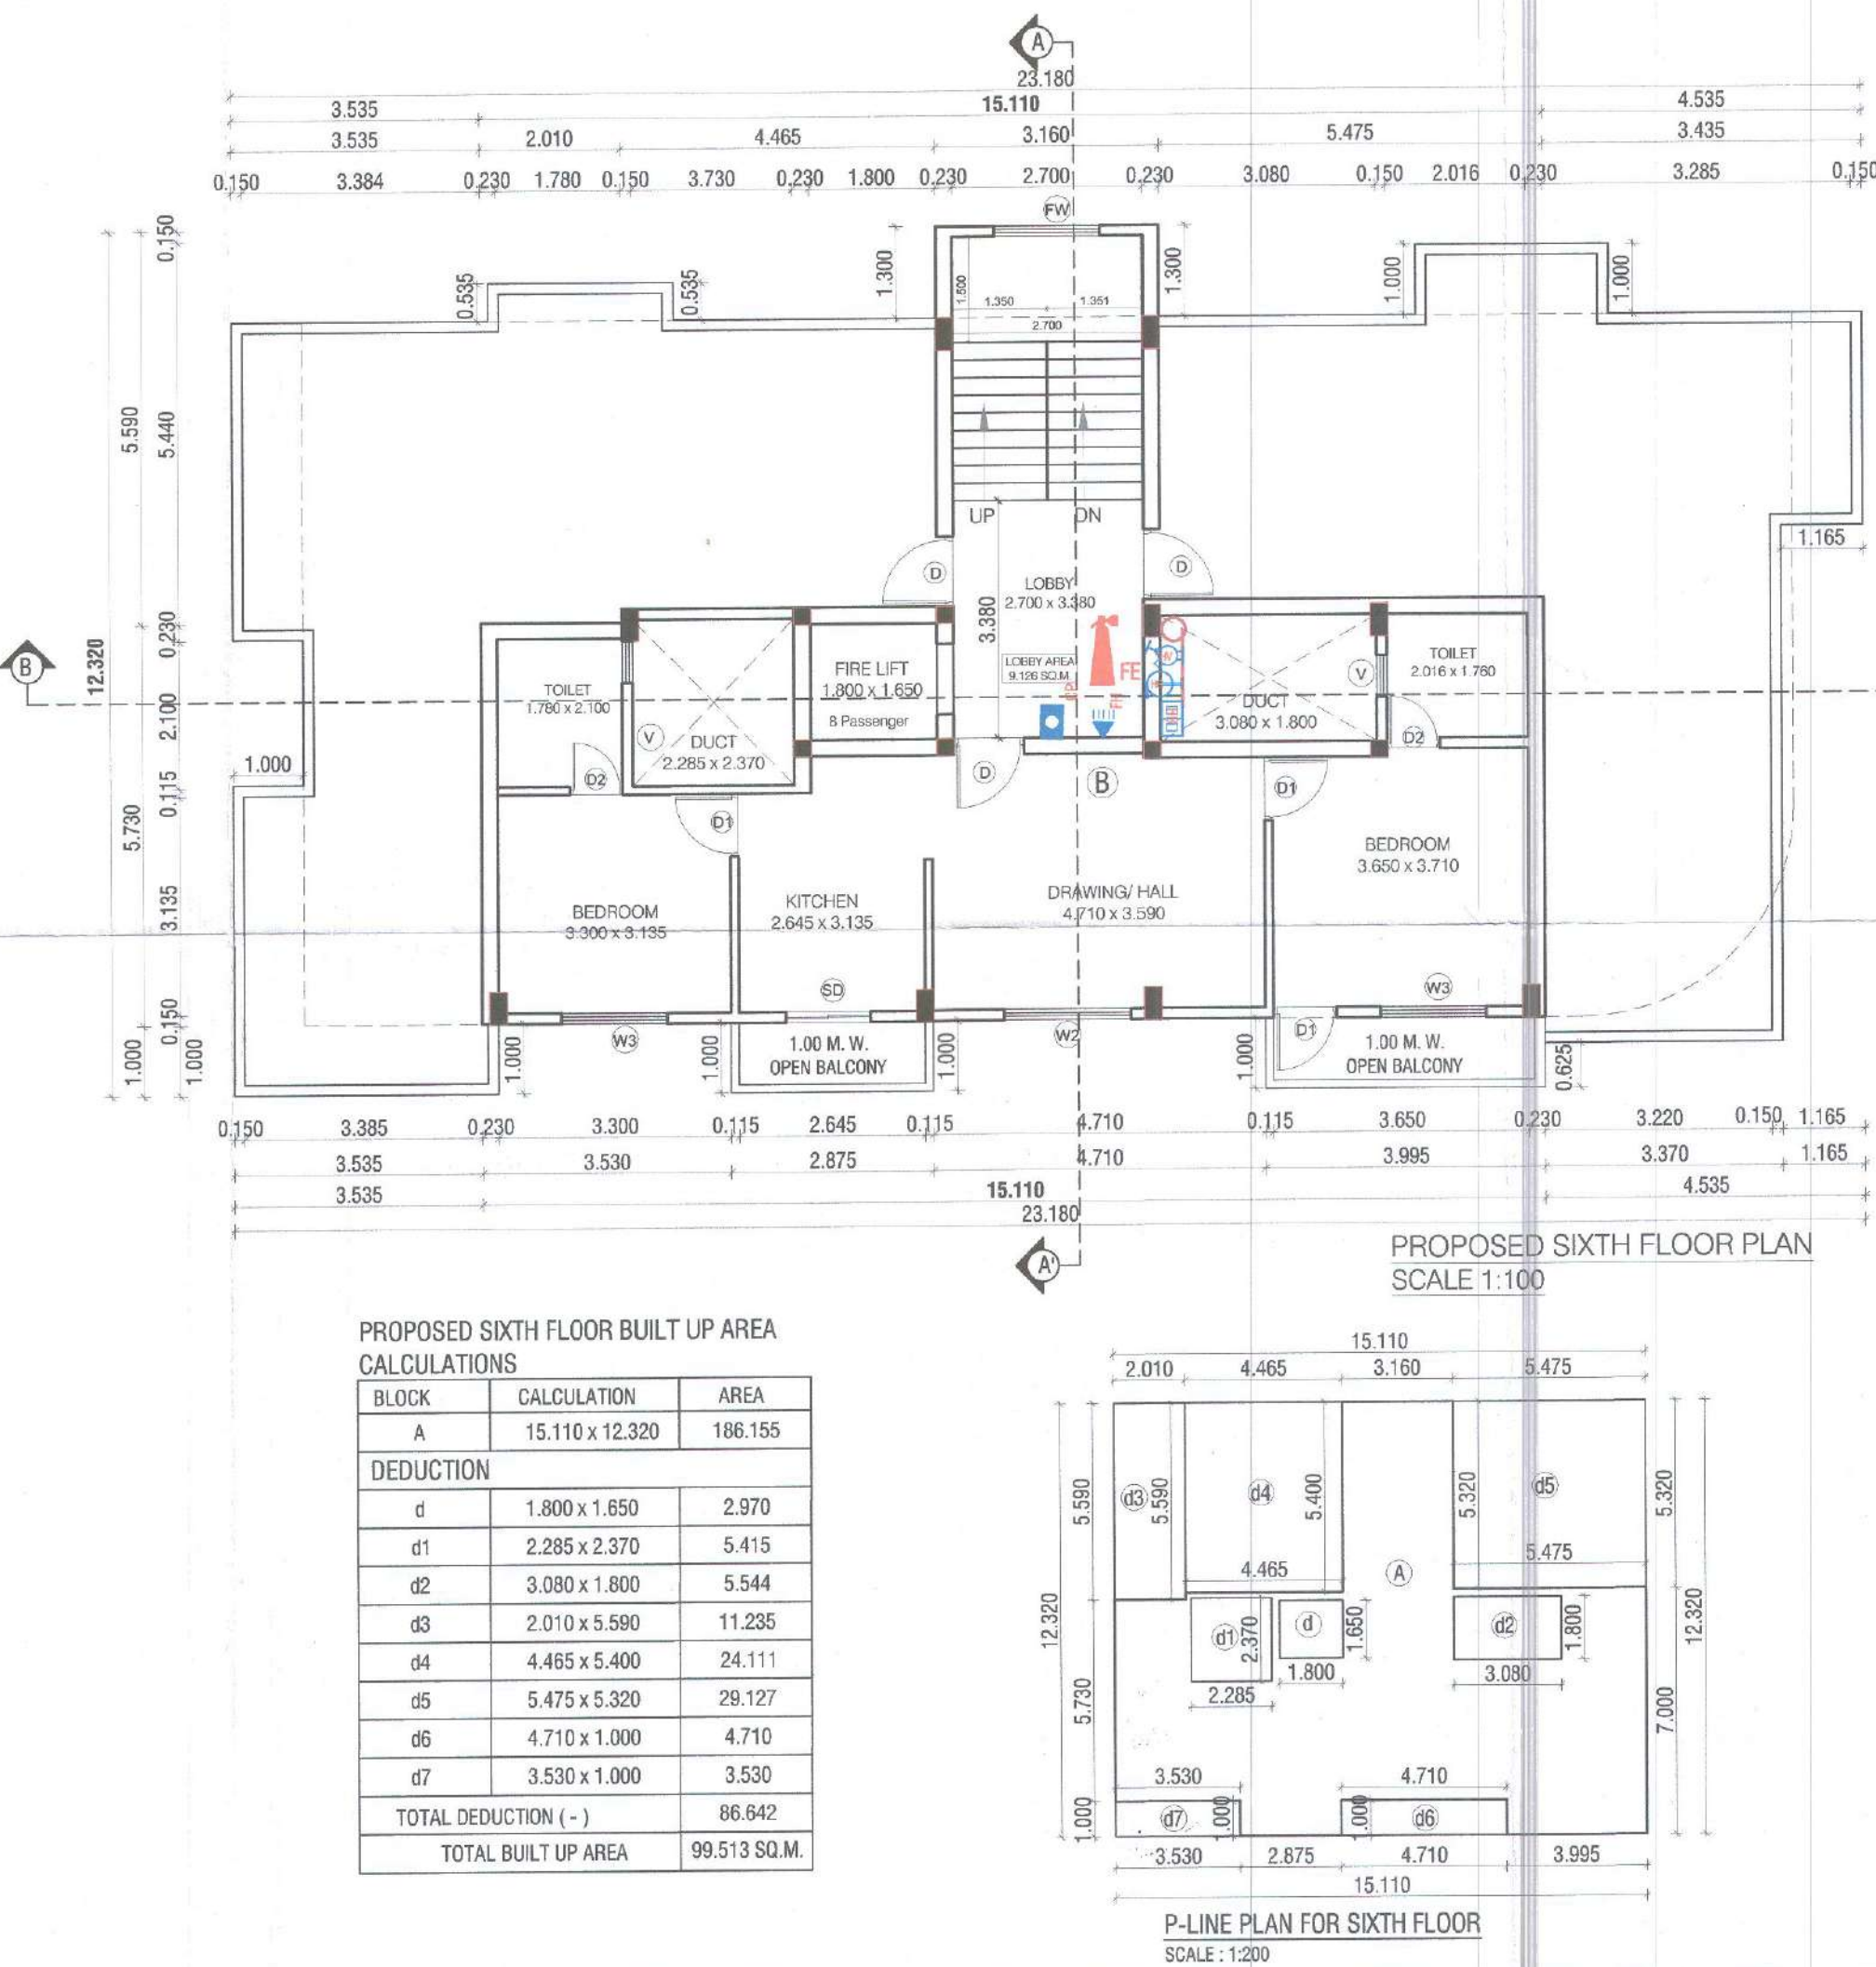


(Sr. No. 9 (a)) CARPET AREA DETAILS			
BUILDING NAME	FLOORS	FLATS	CARPET AREA
BUILDING - A			
1	FIRST	87.455 + 84.520	171.975
2	SECOND	87.455 + 84.520	171.975
3	THIRD	55.926+58.937+54.527	169.390
4	FOURTH	55.926+58.937+54.527	169.390
5	FIFTH	55.926+58.937+54.527	169.390
6	SIXTH	58.937	58.937
TOTAL CARPET AREA			911.057

OWNER'S DECLARATION :-

I / We undersigned hereby confirm that I / We would abide by plans approved by Authority / Collector. / We would execute the structure as per approved plans. / We would execute the work under supervision of proper competent person to ensure the quality and safety at the work site.

RPM INFRAVENTURES PVT. LTD.

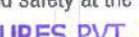
Director

Shri. Prasad Singh N. Rana & Shri. Shyamsingh N. Rana
RPM INFRAVENTURES PRIVATE LIMITED.

INDEX

PLOT BOUNDARY SHOWN IN _____

PROPOSED CONSTRUCTION SHOWN IN _____

NORTH

JOBS NO. :	DATE :	DRAWING NO. <u>02/12</u>	DRAWN BY: ROSHNI M
01/12	30/10/23	SCALE - AS PER SPECIFIED	CHECKED BY: RAMESH

AR. RAJESH M. RAMTEKE
C. A./93/16633
NIT L.S. No. 764
NMC L.S. No. 38,
G-2, Himgauri Apartment,
Plot No.-139, Shivaji Nagar
NAGPUR-10 PHONE.:2234434

Registration no. of Architect / License no. Licensed Engineer / Supervisor)