
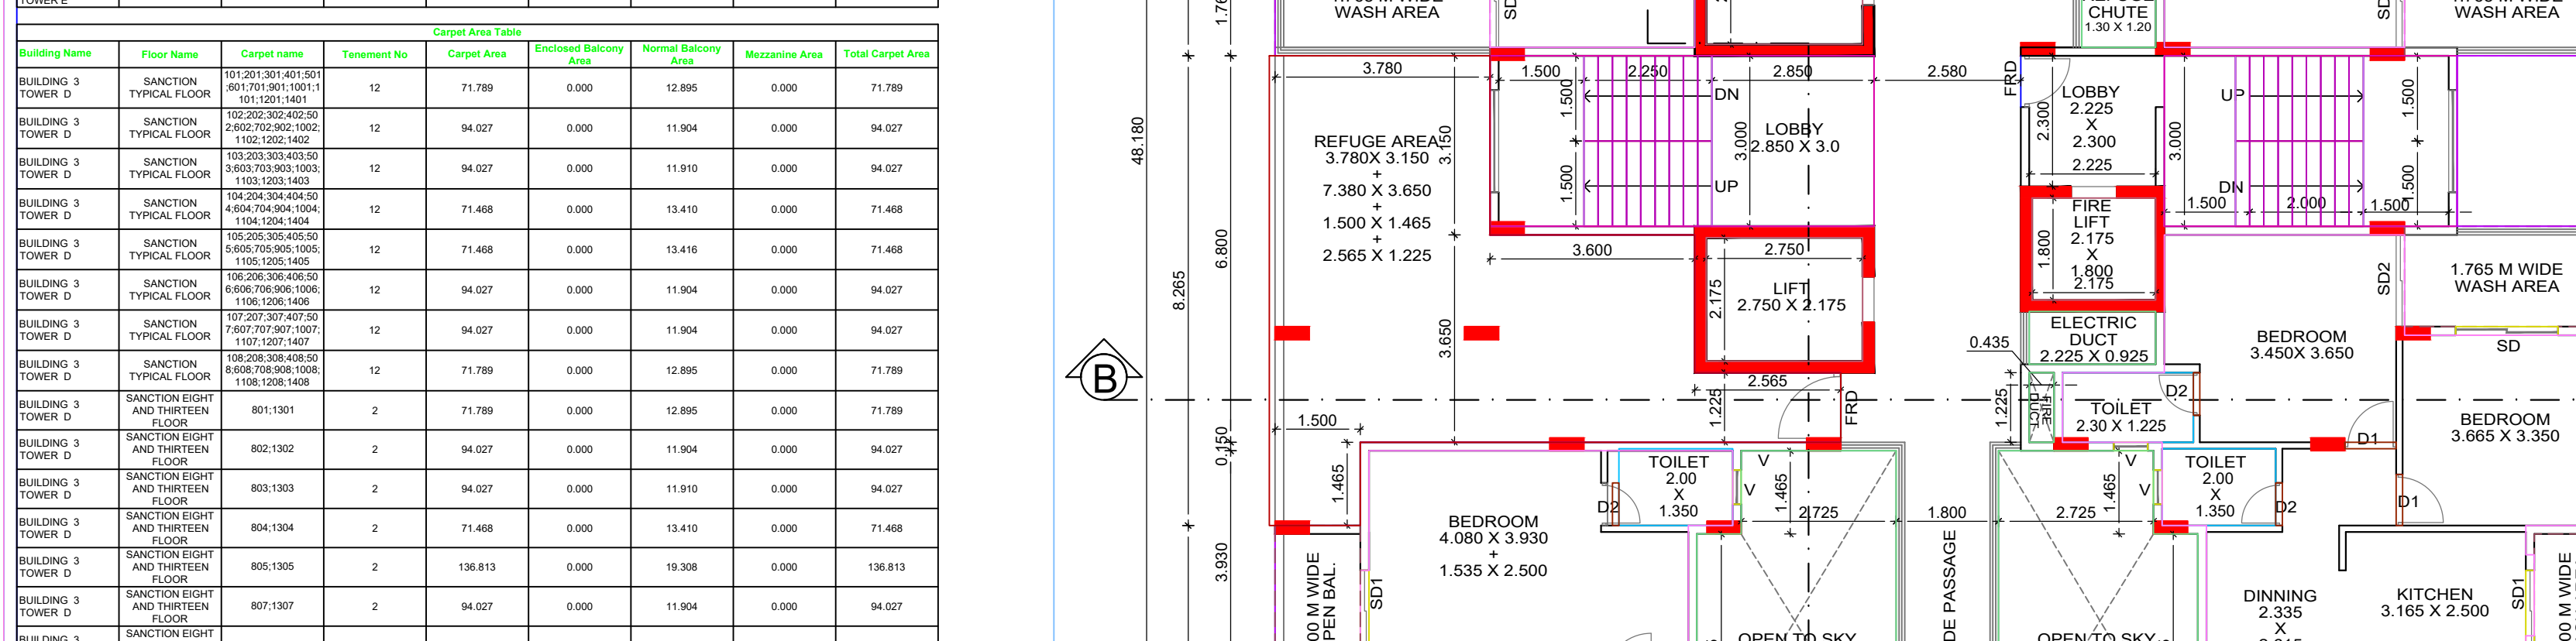
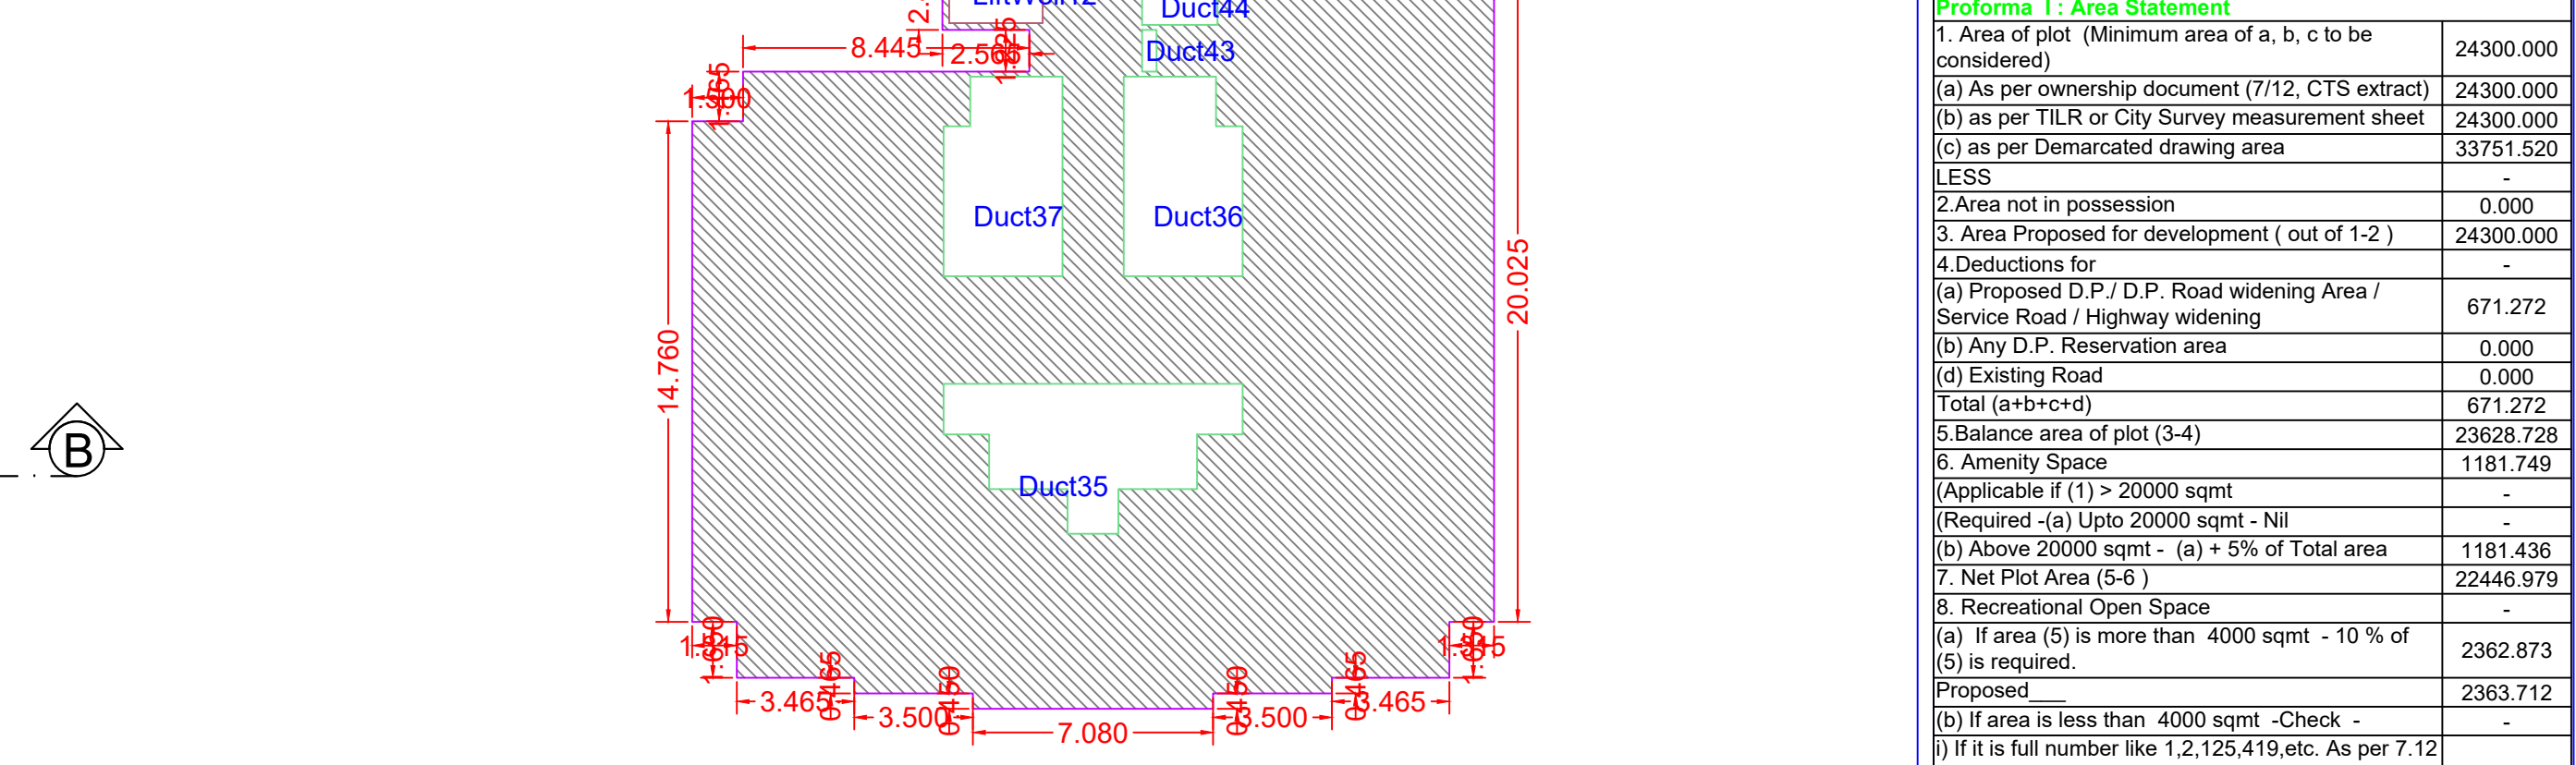
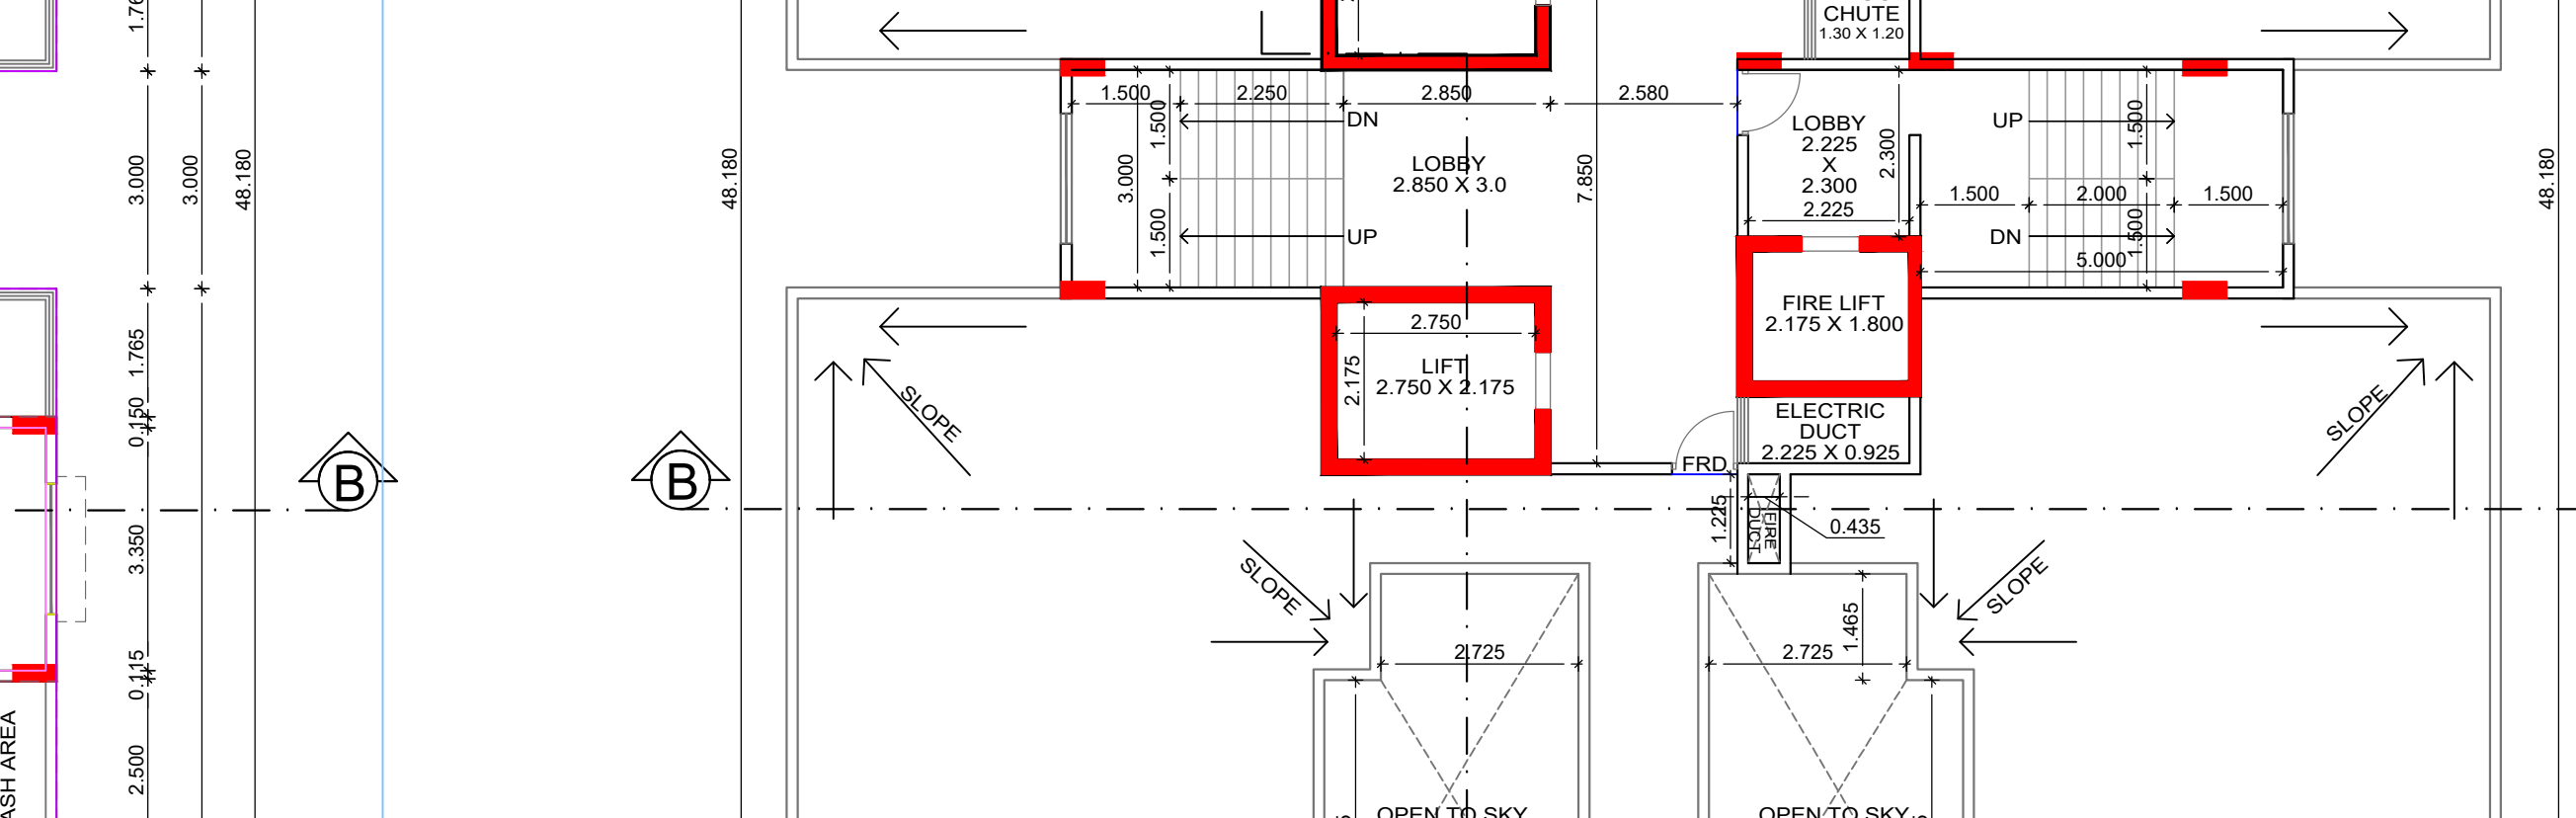
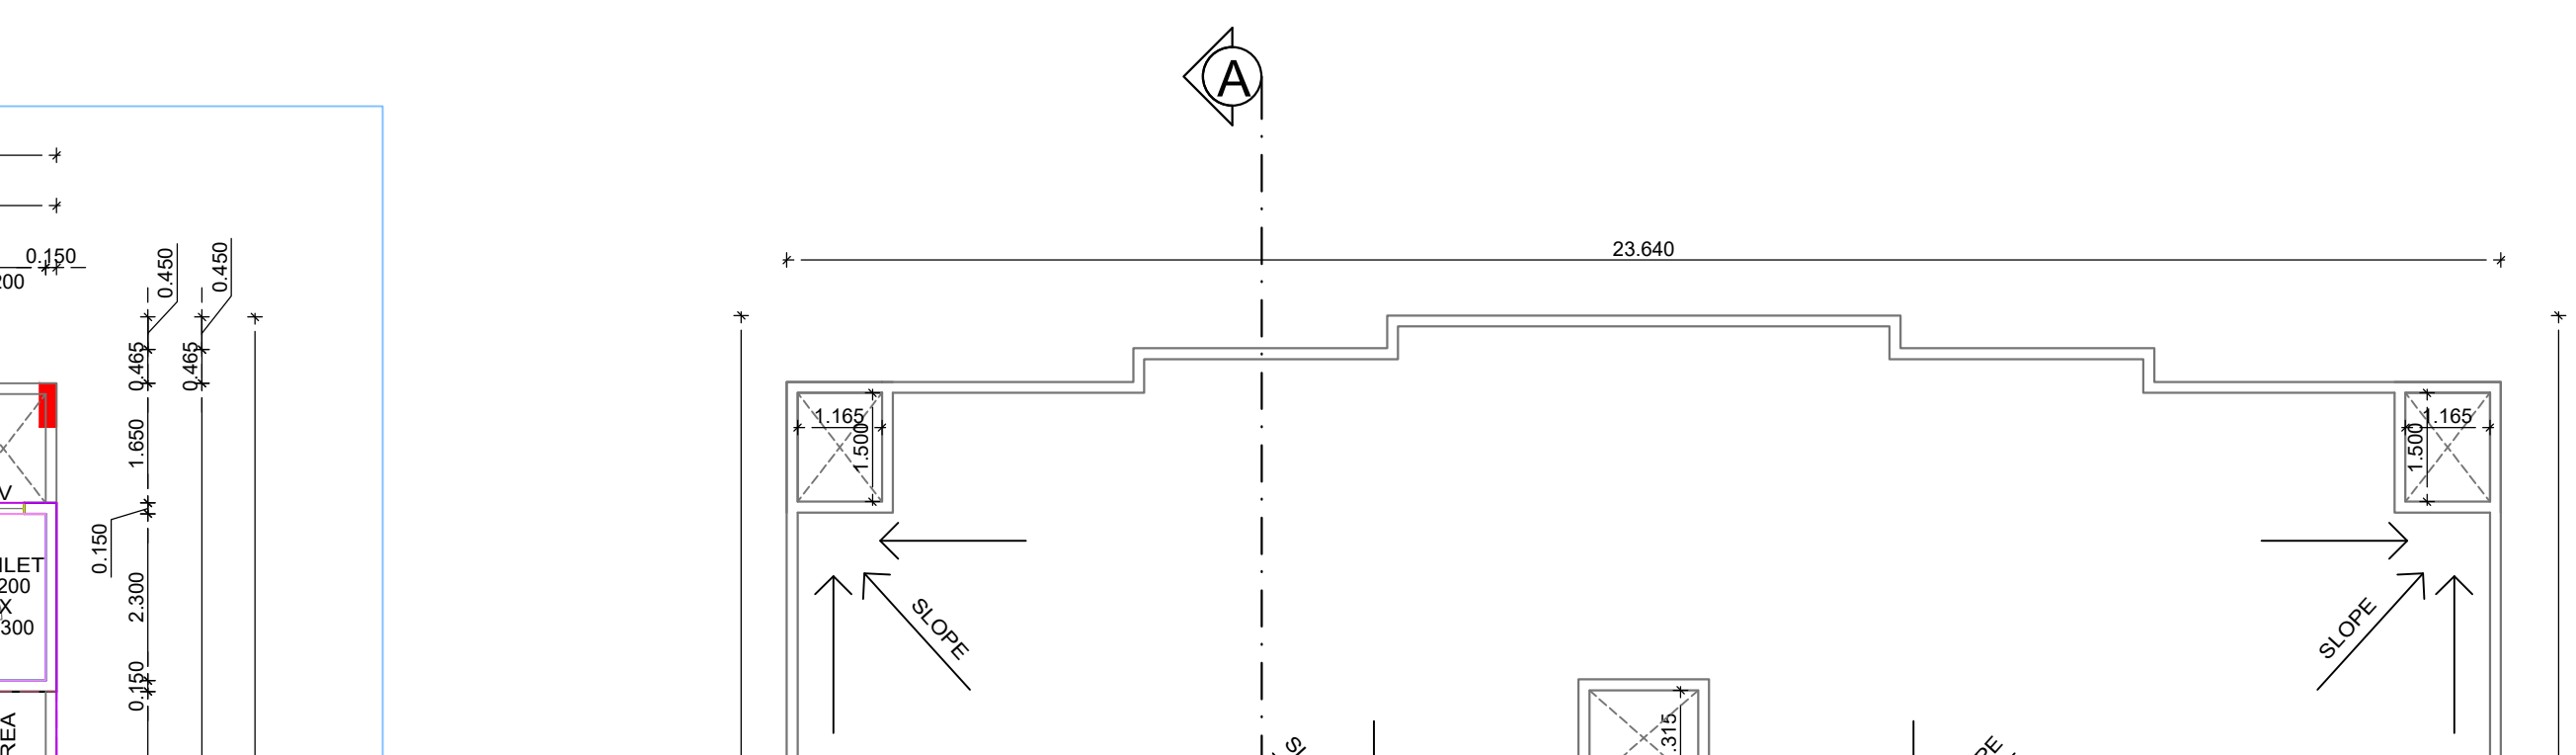


[illegible][illegible][illegible]

 

BELONGING TO,
M/S SWAMI BUILDERS & DEVELOPERS

LESS	-
2 Area not in possession	0.000
3. Area Proposed for development (out of 1:2)	24300.000
4. Deductions for	-

Total (a+b+c+d)	671.272
5. Balance area of plot (3-4)	23628.728
6. Amenity Space	1181.749
(Applicable if (1) > 20000 sqmt	-

(a) If area (5) is more than 4000 sqmt - 10 % of (5) is required.	2362.873
Proposed _____	2363.712
(b) If area is less than 4000 sqmt -Check -	-

(A) 10 % Subject to minimum 200 sqmt	0.000
Proposed	2363.712
(B) Exemption to leave open space subject to availing basic F.S.I of 75 %	-

Registration No. of Architect/ License no. of Licensed Engineer/ Supervisor: CA/2005/36827
Certificate of Area: Certified that the plot under reference was surveyed by me on _____ and the dimensions of sides etc. of plot stated as

Signature (Name of Architect/ Licensed Engineer/ Supervisor.)
Owner's Declaration - I/We undersigned hereby confirm that I/We would abide by plans

Owner (s) name and signature
Name Of : Owner M/S SWAMI BUILDERS & DEVELOPERS

Project No.: 2004/02/0002 DESCRIPTION OF PROJECT : Type of Proposal : Residential BUILDING ON CTS. NO./SURVEY NO.-122
--

Name Of Architect : Sanjay Govind Soni	
LOGO	ADDRESS OF OFFICE
	OFFICE - 10,Ganesh Nagar near S.D Hospital Nagpur

	SCALE =	DATE: 02/04/28	

JOB NO - BPNM-24-ENTRY-11300		CHECK BY -
SUBMISSION DRAWING		

