
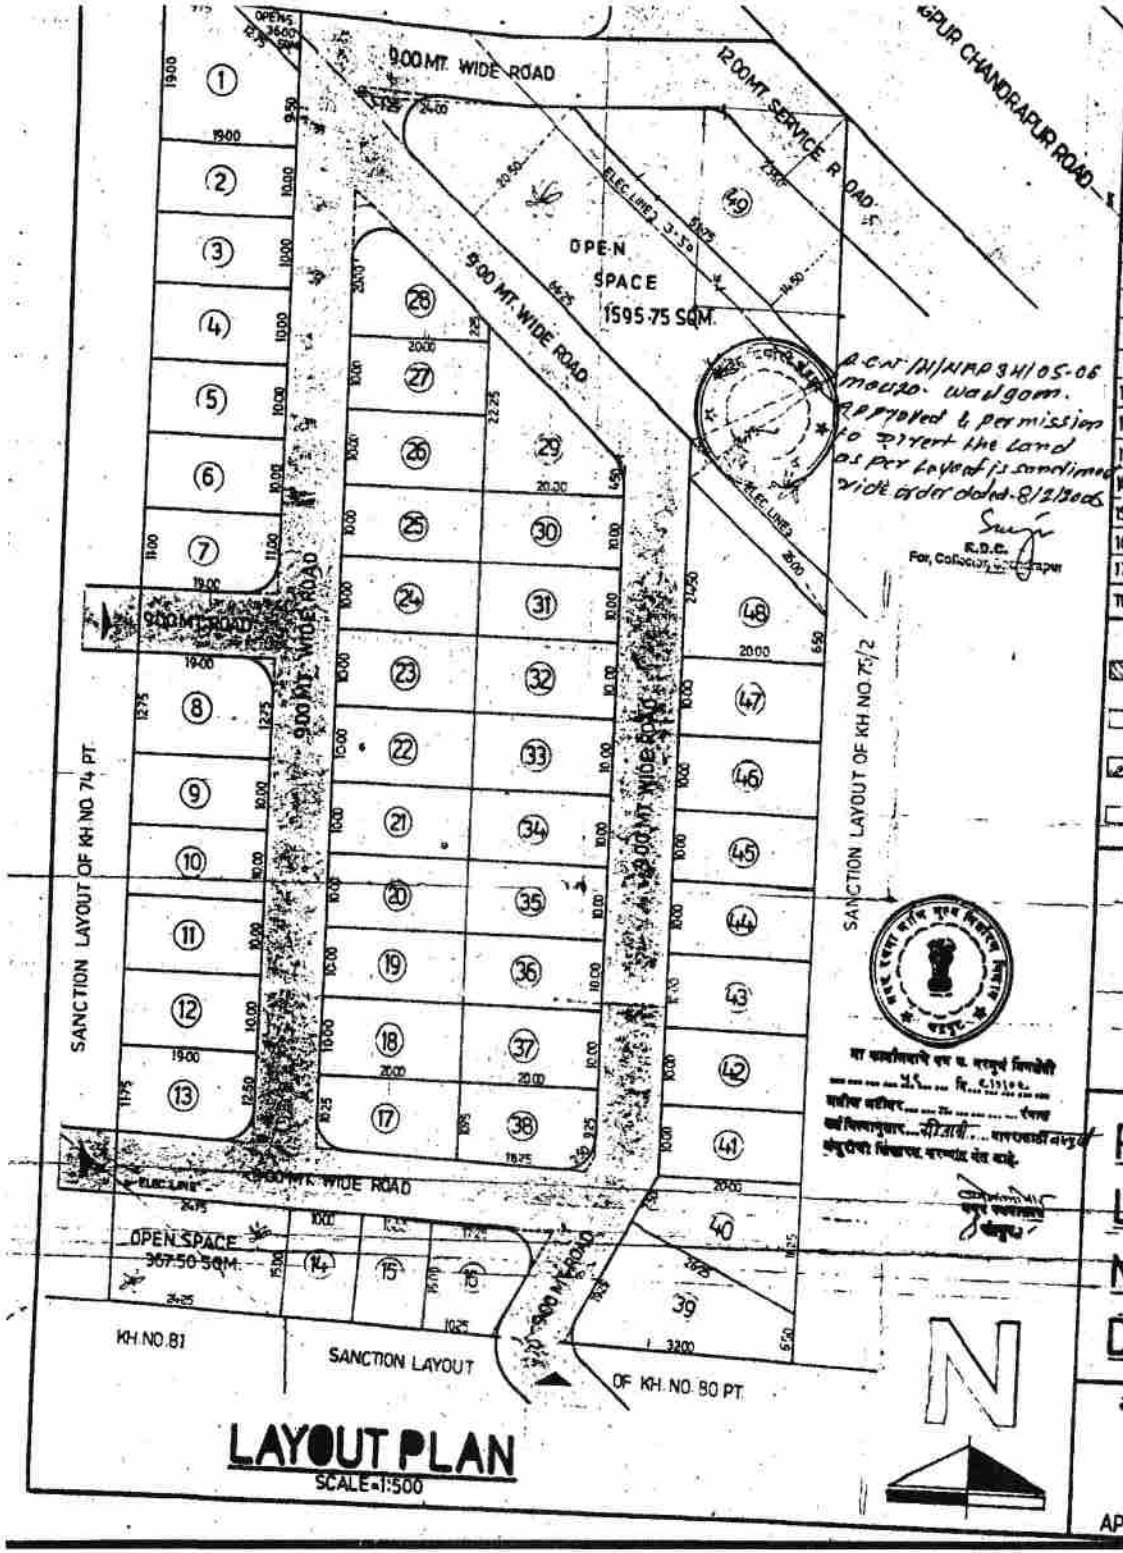


A.C.N. CH/NRP 34/05-06 mouza- wadgaon. approved & permission to divert the land as per layout is sanctioned vide order dated 8/12/2006

E.D.C.
For, Collector, Chandrapur

SR. NO.	PLOT NO	CORNER DEDUCT	NO. OF PLOT	AREA OF EACH PLOT IN SQ.MT.	AREA OF EACH PLOT IN SQ.FT.	TOTAL PLOTS AREA IN SQ.MT.
1	1	–	1	307.75	3312.31	307.75
2	2 TO 6, 9 TO 12	–	9	190.00	2044.97	1710.00
3	7	4.50	1	204.50	2201.03	204.50
4	8	4.50	1	237.75	2558.90	237.75
5	13	4.50	1	218.75	2354.40	218.75
6	14, 15	–	2	150.00	1614.45	300.00
7	16	4.50	1	201.75	2171.43	201.75
8	17	4.50	1	205.50	2211.79	205.50
9	18 TO 27, 30 TO 37	–	18	200.00	2152.60	3600.00
10	28	4.50	1	218.00	2346.33	218.00
11	29	4.50	1	263.00	2830.66	263.00
12	38	3.00	1	215.50	2319.42	215.50
13	39	4.50	1	349.75	3764.35	349.75
14	40	–	1	282.50	3040.54	282.50
15	41 TO 47	–	7	200.00	2152.60	1400.00
16	48	–	1	310.00	3336.53	310.00
17	49	5.50	1	540.06	5812.69	540.06
TOTAL RESIDENTIAL PLOTS			49	TOTAL PLOTS AREA		10564.81

TOTAL LAND AREA = 1.67 HECT.	=16700.00 SQM.
AREA UNDER OPEN SPACE	= 1999.25 "
AREA UNDER INTERNAL ROADS	= 4135.94 "
AREA UNDER RESIDENTIAL PLOTS	=10564.81 "

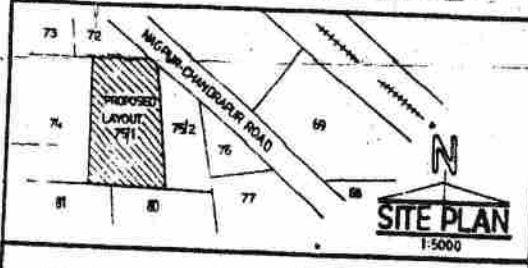

PROPOSED RESIDENTIAL LAYOUT OF SURVEY NO. 75/1, MOUZA-WADGAON, TAH. & DIST.- CHANDRAPUR.

नारायण सिंगुजी उमरे

APPLICANT

Ramesh M. Lakhle
B.E. (Civil), L. No. Ex-St-48
Consulting Engineer
Bazare Construction, Chandrapur

ARCHITECT / L.S.