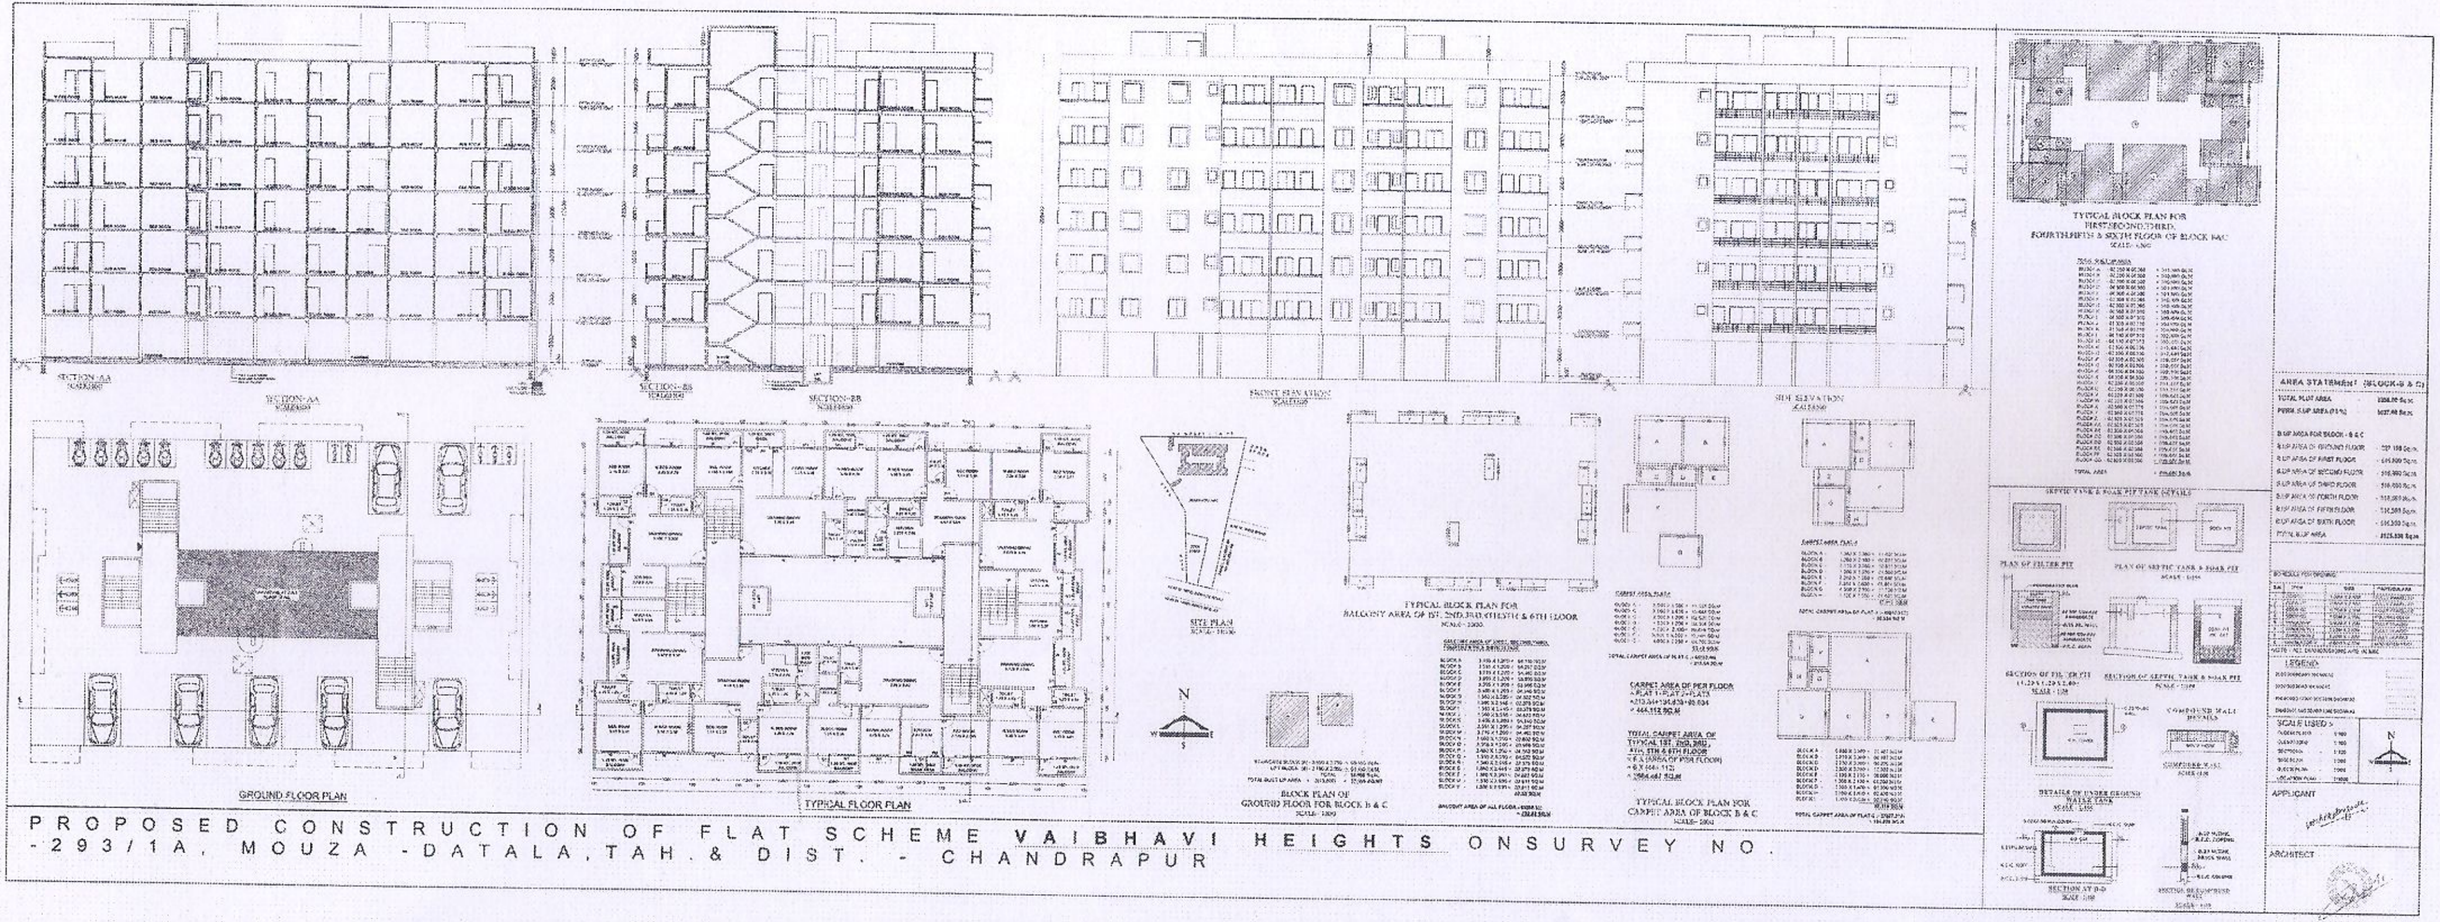

PROPOSED CONSTRUCTION OF FLAT SCHEME VAIBHAVI HEIGHTS ONSURVEY NO. -293/1A, MOUZA -DATALA,TAH.& DIST. - CHANDRAPUR