
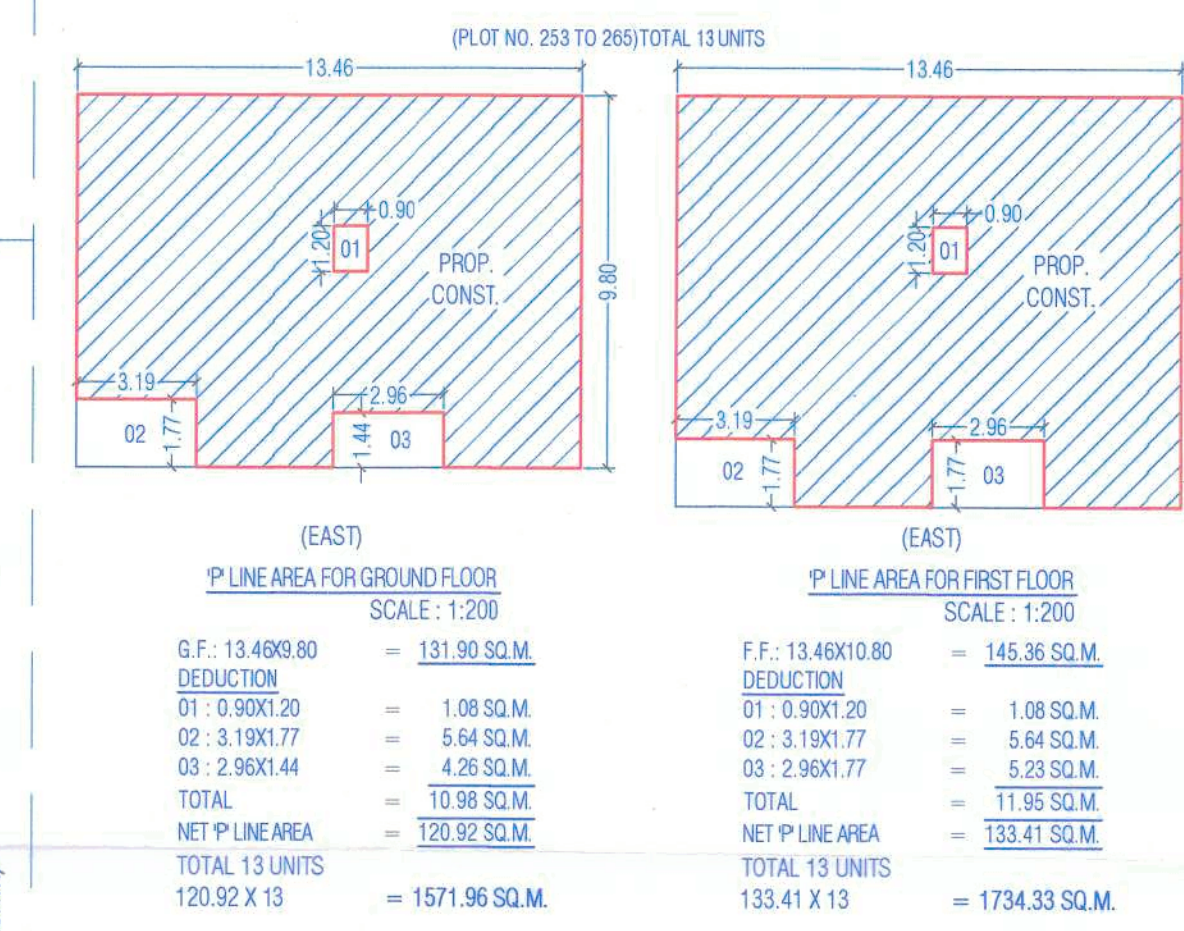
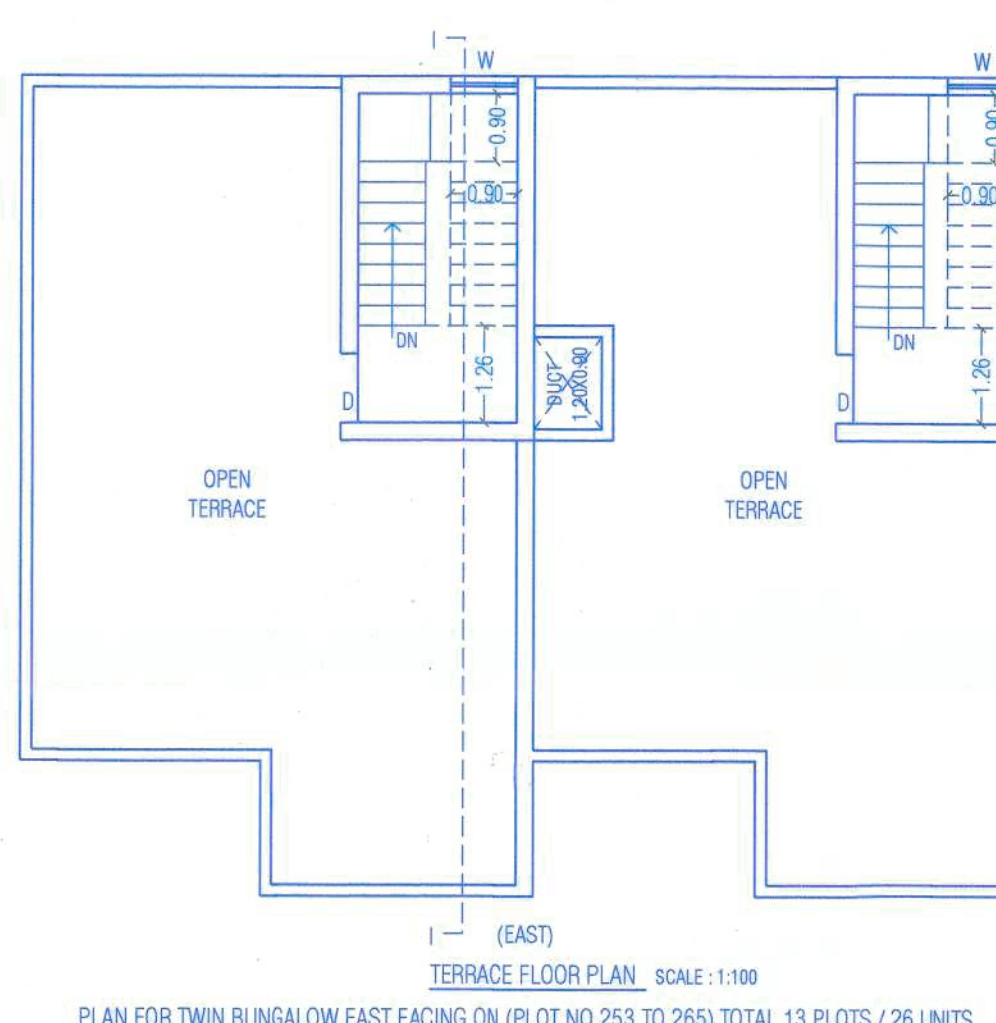
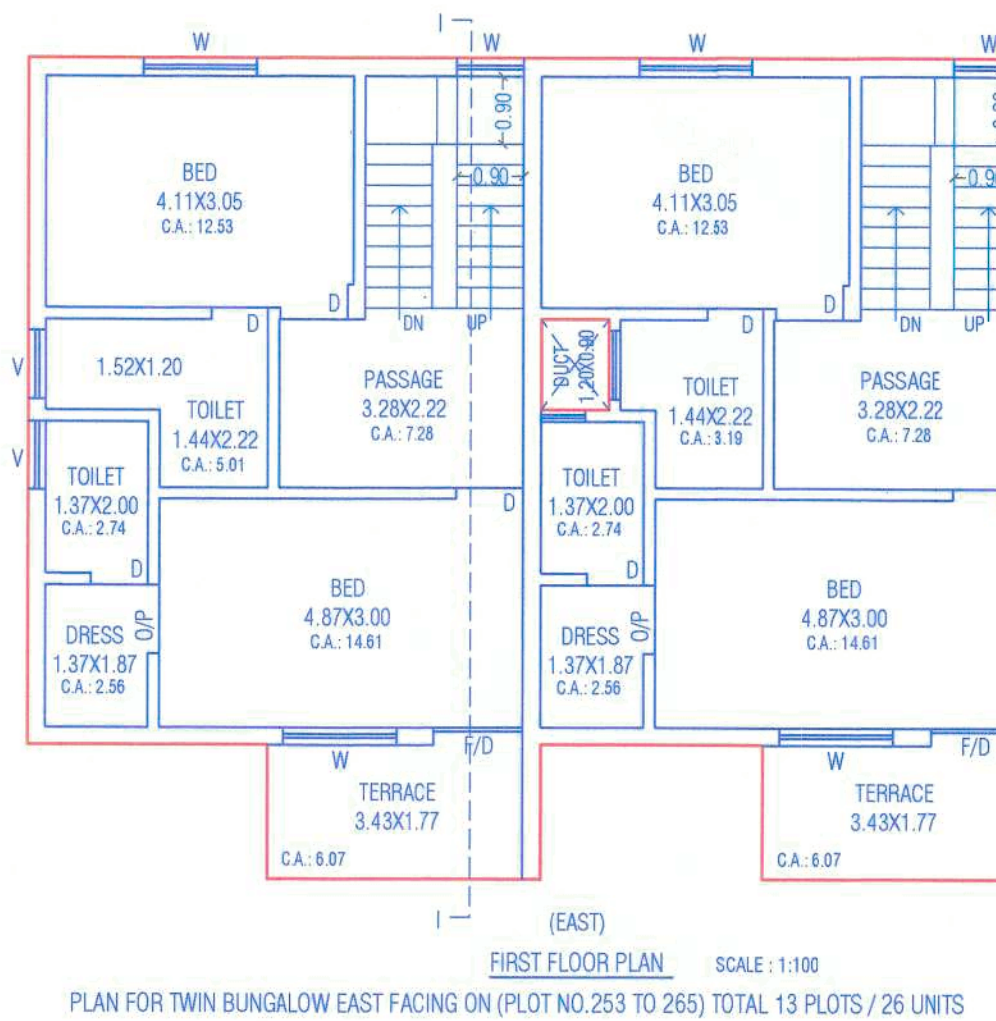
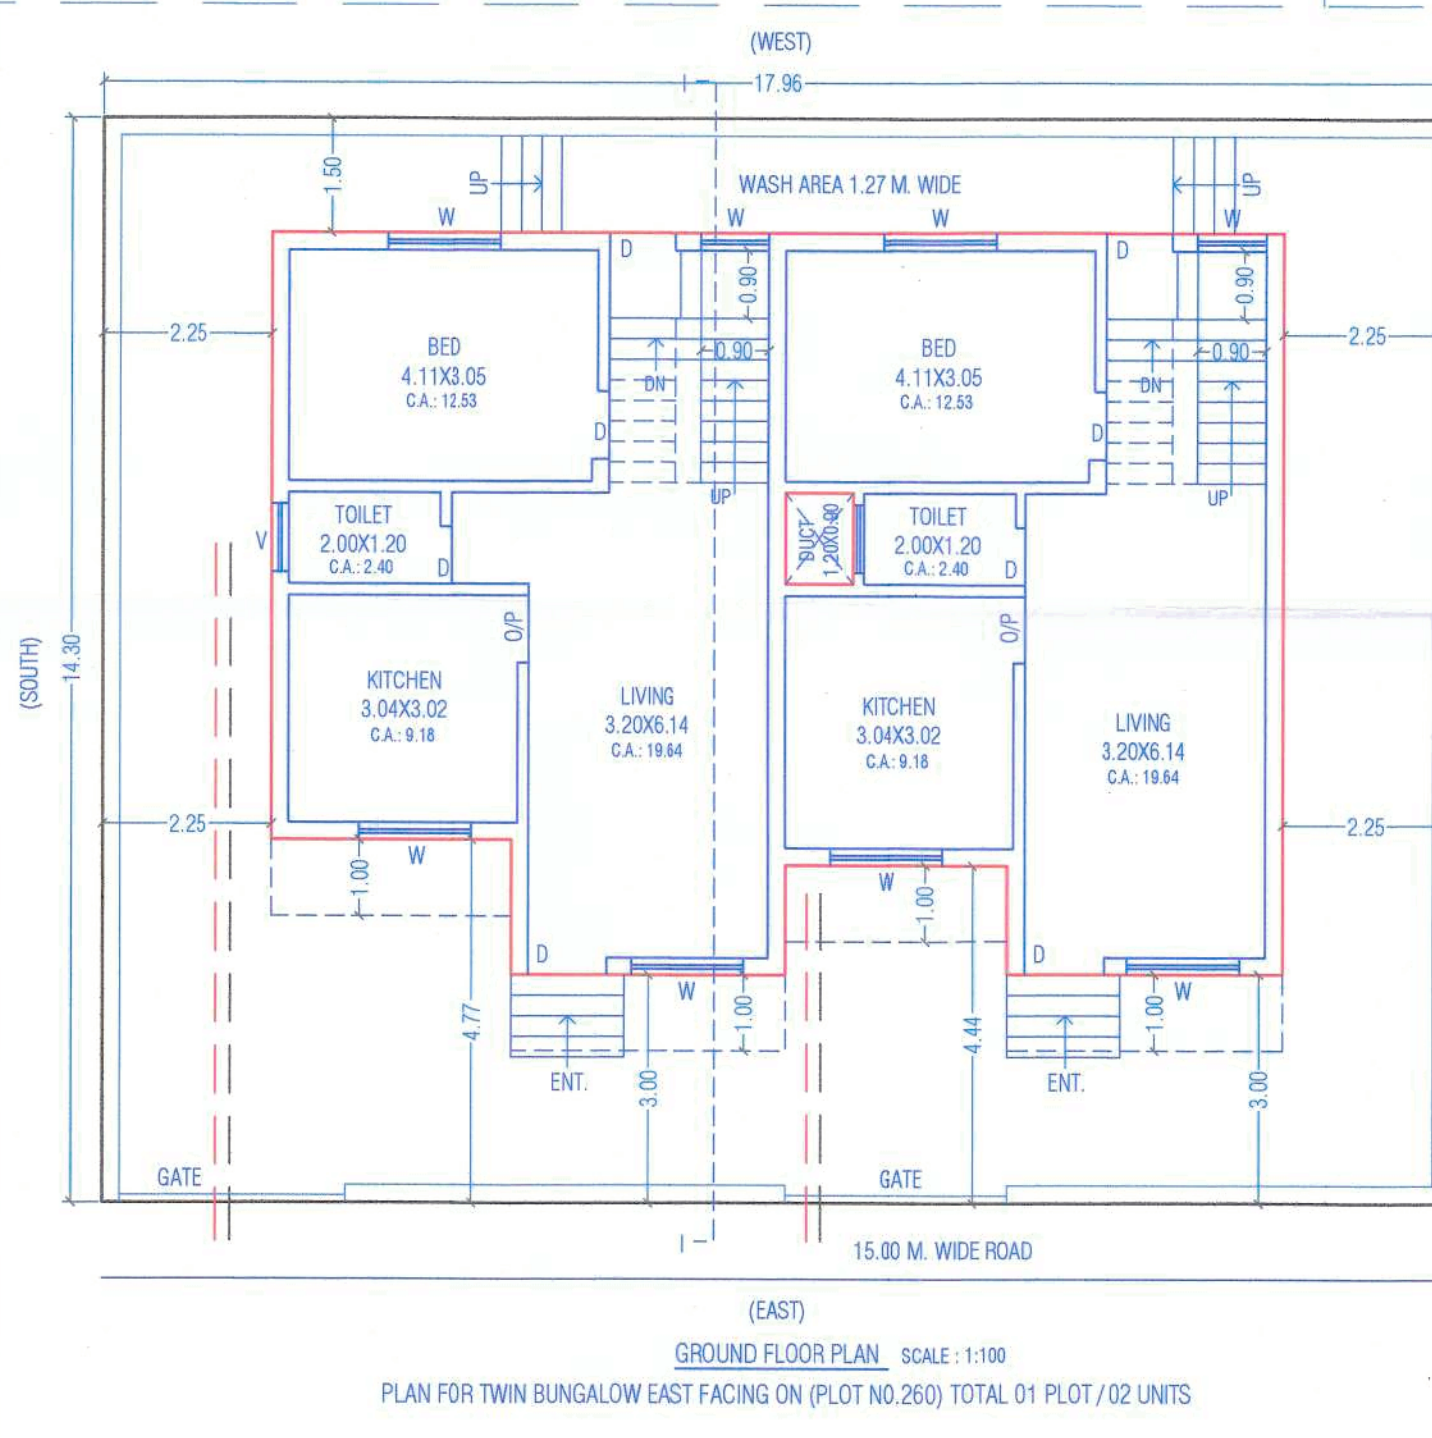
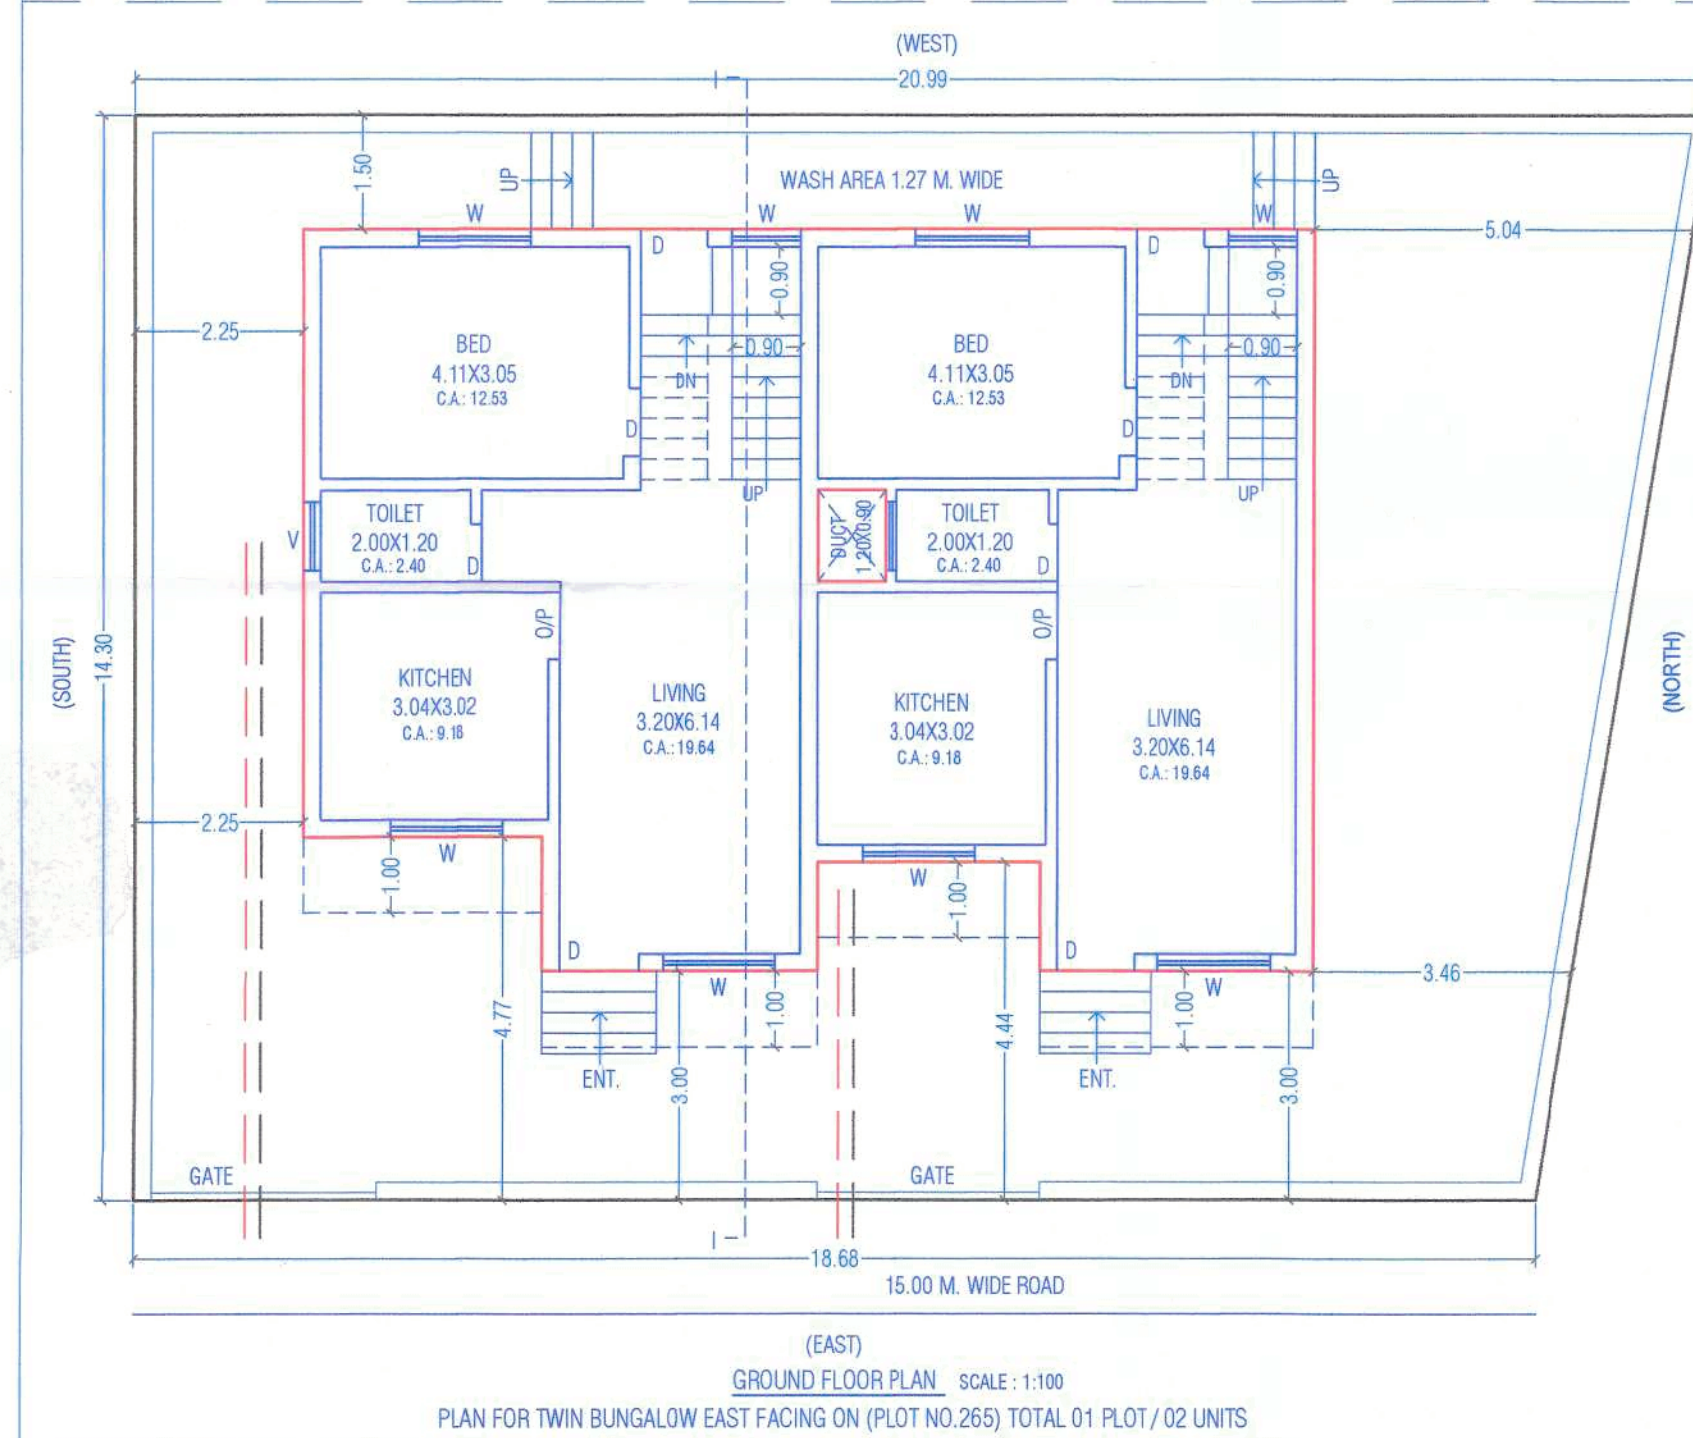
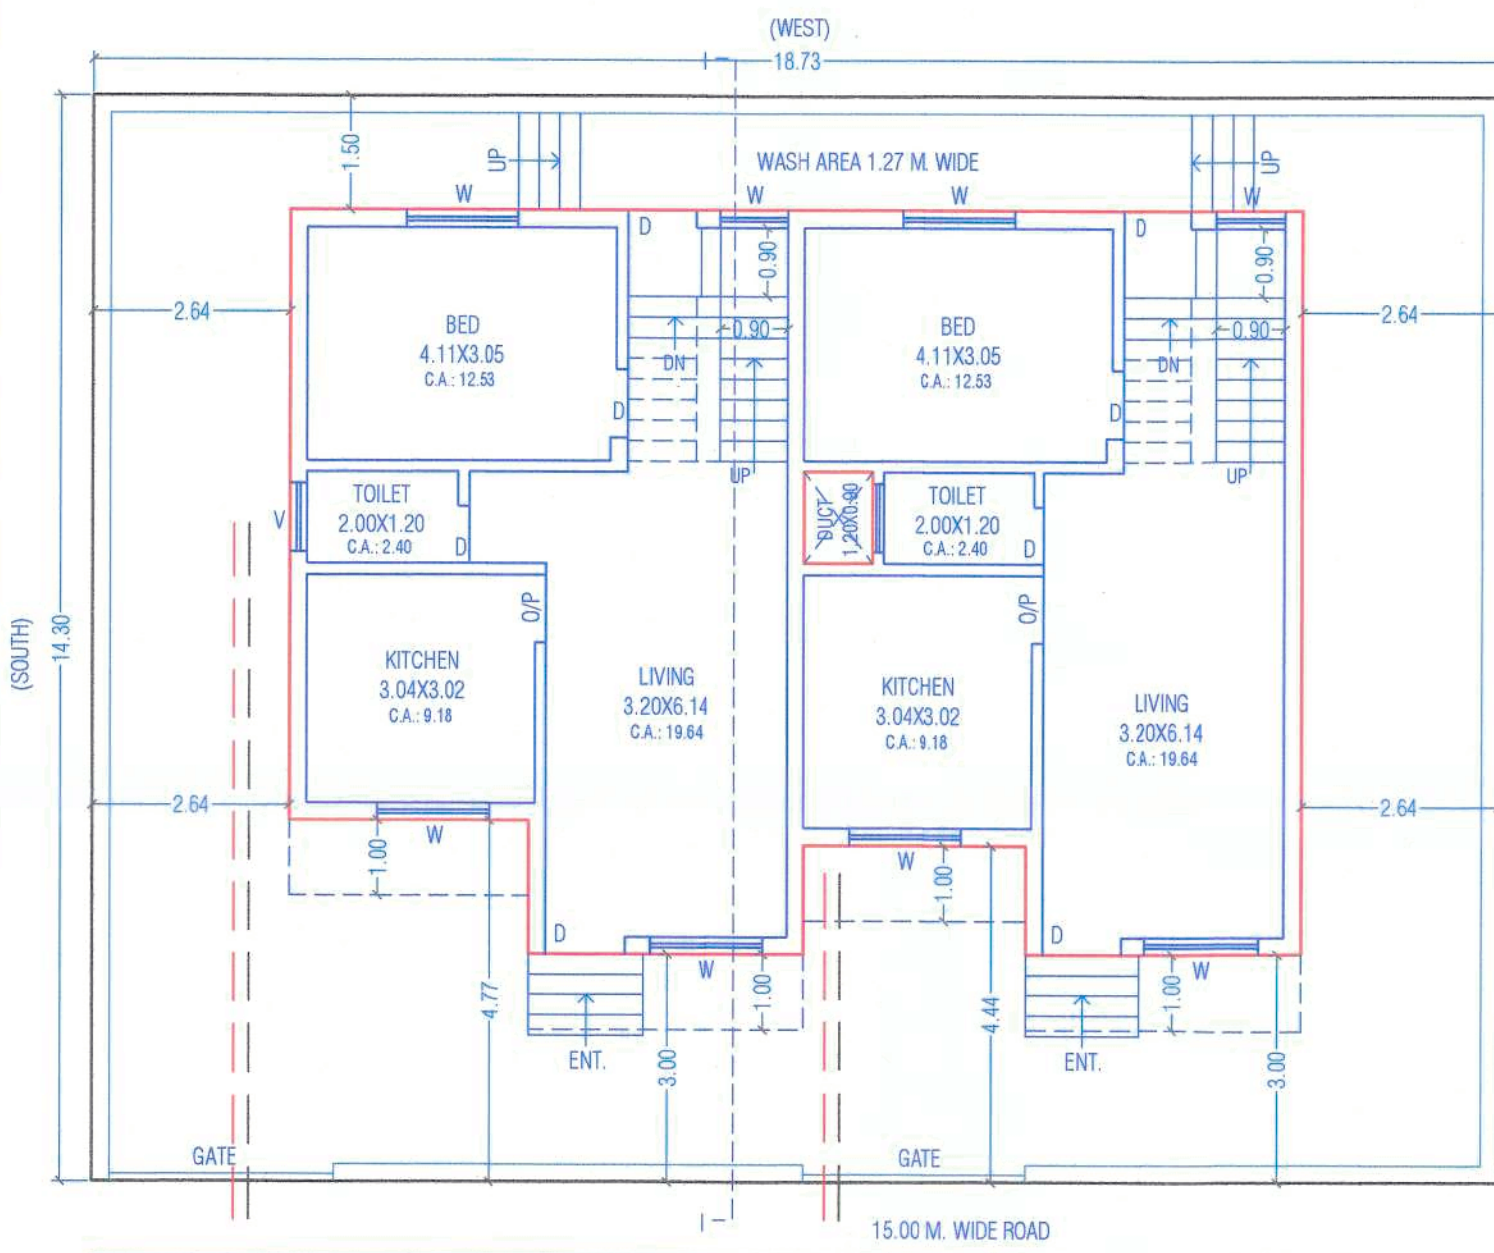
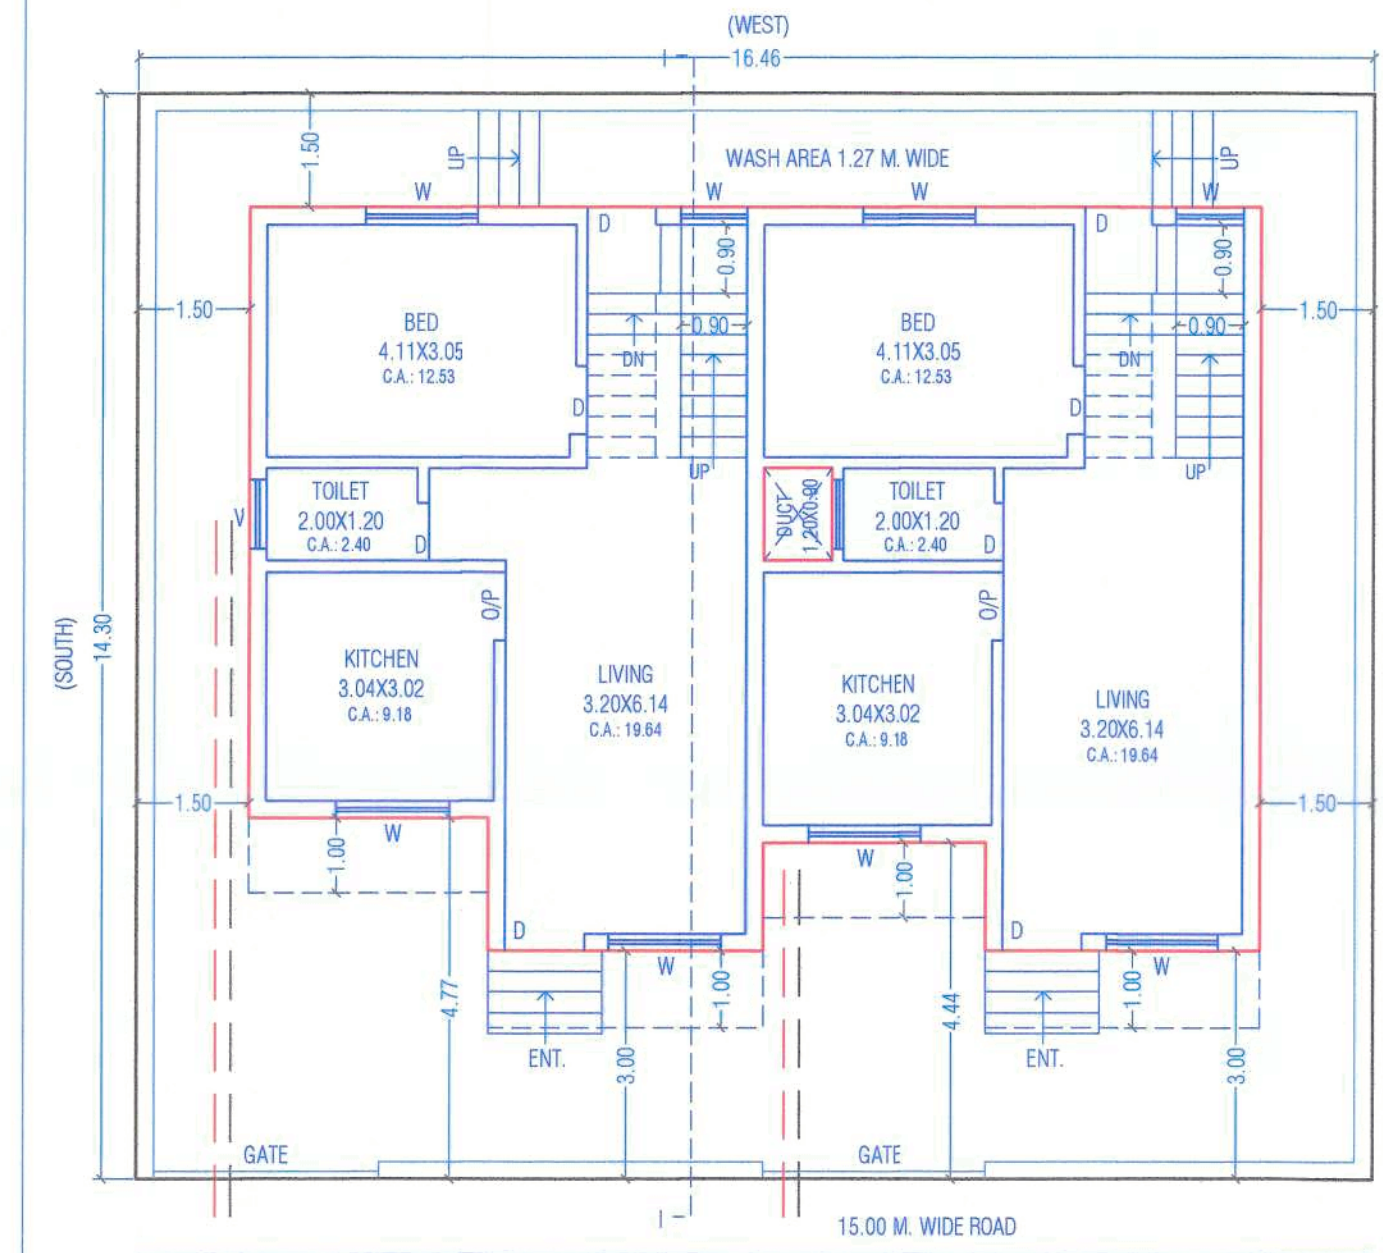
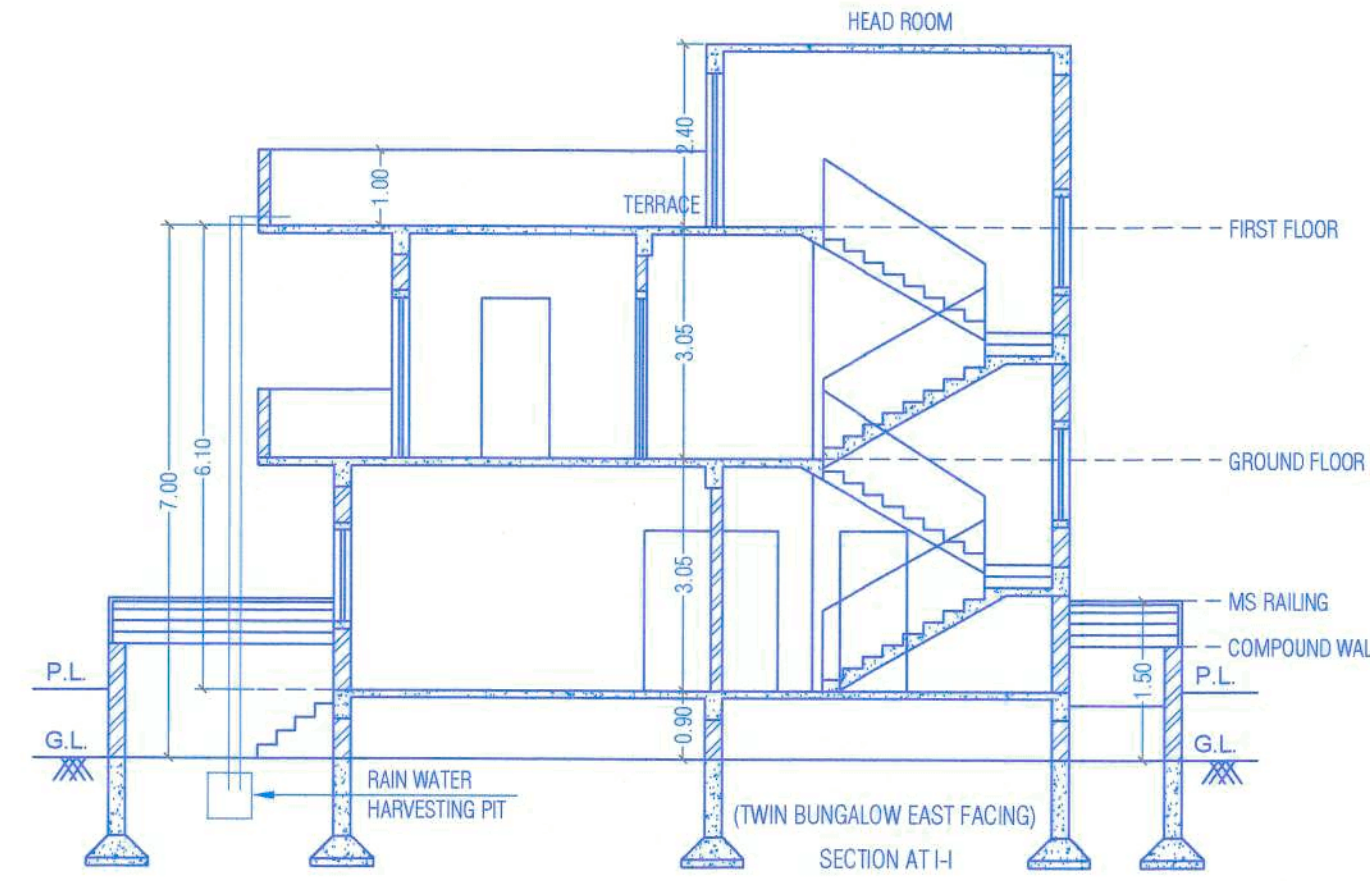


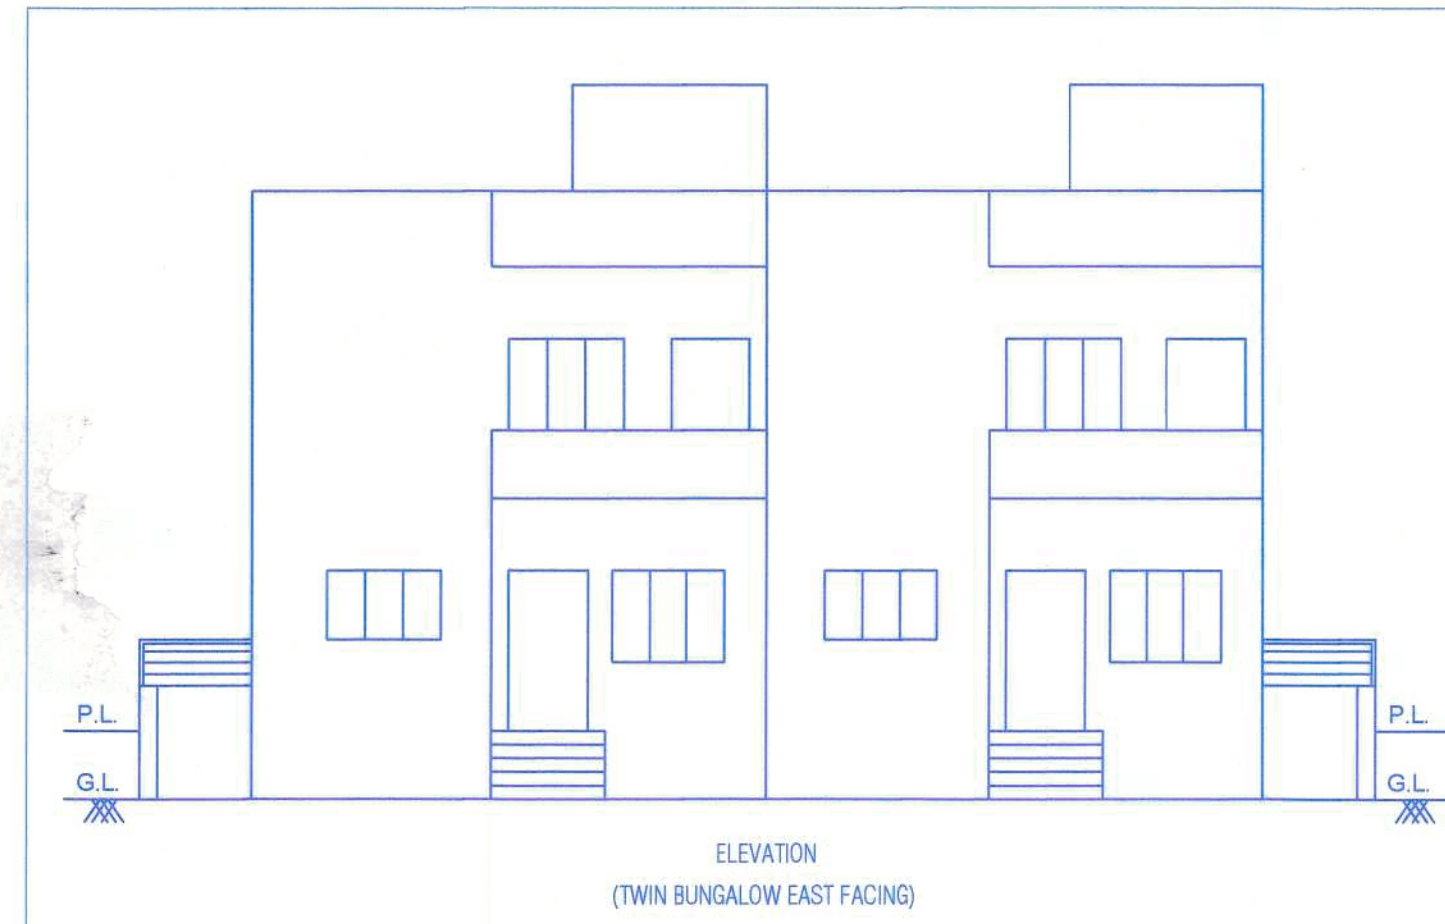

CARPET AREA CALCULATION FOR GROUND FLOOR			
FOR TWIN BUNGLOW EAST FACING ON (PLOT NO.253 TO 265) TOTAL 13 PLOTS / 26 UNITS			
FLOOR	BLOCK NO.	ROOM	CARPET AREA
GROUND FLOOR	253	LIVING	19.64
GROUND FLOOR	253	KITCHEN	9.18
GROUND FLOOR	253	BED	12.53
GROUND FLOOR	253	TOILET	2.40
TOTAL CARPET AREA			43.75
TOTAL CARPET AREA FOR 26 UNITS			1137.50

WATER STORAGE REQUIREMENT
OVER HEAD WATER TANK REQUIRED
1 TENAMENT = 1X8 PERSON X 135.00 Ltr.
1080.00 Ltr.
PROPOSED - O.H.W.T = 2000.00 Ltr.


CARPET AREA CALCULATION FOR FIRST FLOOR			
FOR TWIN BUNGLOW EAST FACING ON (PLOT NO.253 TO 265) TOTAL 13 PLOTS / 26 UNITS			
FLOOR	BLOCK NO.	ROOM	CARPET AREA
FIRST FLOOR	253	BED	14.61
FIRST FLOOR	253	BED	12.53
FIRST FLOOR	253	PASSAGE	7.28
FIRST FLOOR	253	TOILET	5.01
FIRST FLOOR	253	TOILET	2.74
FIRST FLOOR	253	DRESS	2.56
TOTAL CARPET AREA			44.73
TOTAL CARPET AREA FOR 26 UNITS			1162.98

FOR OFFICE USE



Recommended for approval
Vido this office letter No. 153 Date 31/01/2024

Asstt. Director of
Town Planning, Nanded

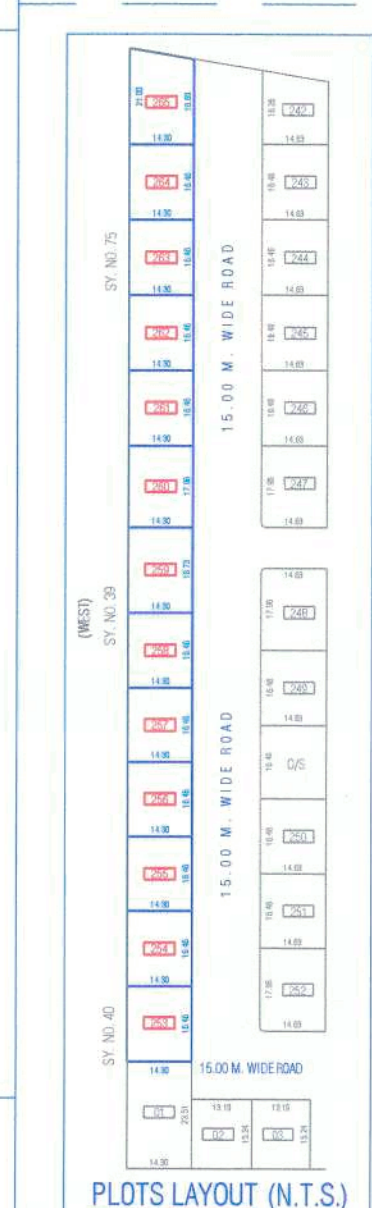

PLAN SHOWING PERMISSION OF PROPOSED RESIDENTIAL BUILDING
ON PLOTS NO. 253 TO 265, ON SY. NO. 38/A/1/1, SITUATED AT
MOUJEA WADI (BK.), NANDED, TQ. & DIST. NANDED.

- OWNERS NAME:
- SHARAD KISHANRAO WADGAONKAR.
 - RAMESH BALAPRASAD MAMIDWAR.
 - MAHIWAL MARTAND MUTTEPAWAR.
 - ANUPAMA SHARAD WADGAONKAR.
 - UTTAM KISHANRAO BACHEWAR.

- OWNER'S SIGNATURE:
- Sharad
 - Ramesh
 - Anupama
 - Uttam

RAVI KADGE
Licenced Engineer
TPVD State Level
STATE/R/2022/APL/01523
LICENCED ENGINEER'S SIGNATURE