




मुद्रांकित बांधकाम परवानगीसाठी अटी व शर्ती नुसार


मा.आमुक्त यांचे मान्यतेने

No. 80 Date 12/9/2023
File No. 0602/17/2022-23
As Amended in.....

lc. Assistant Director of Town Planning
Nanded Waikala City Municipal Corporation, Nanded.

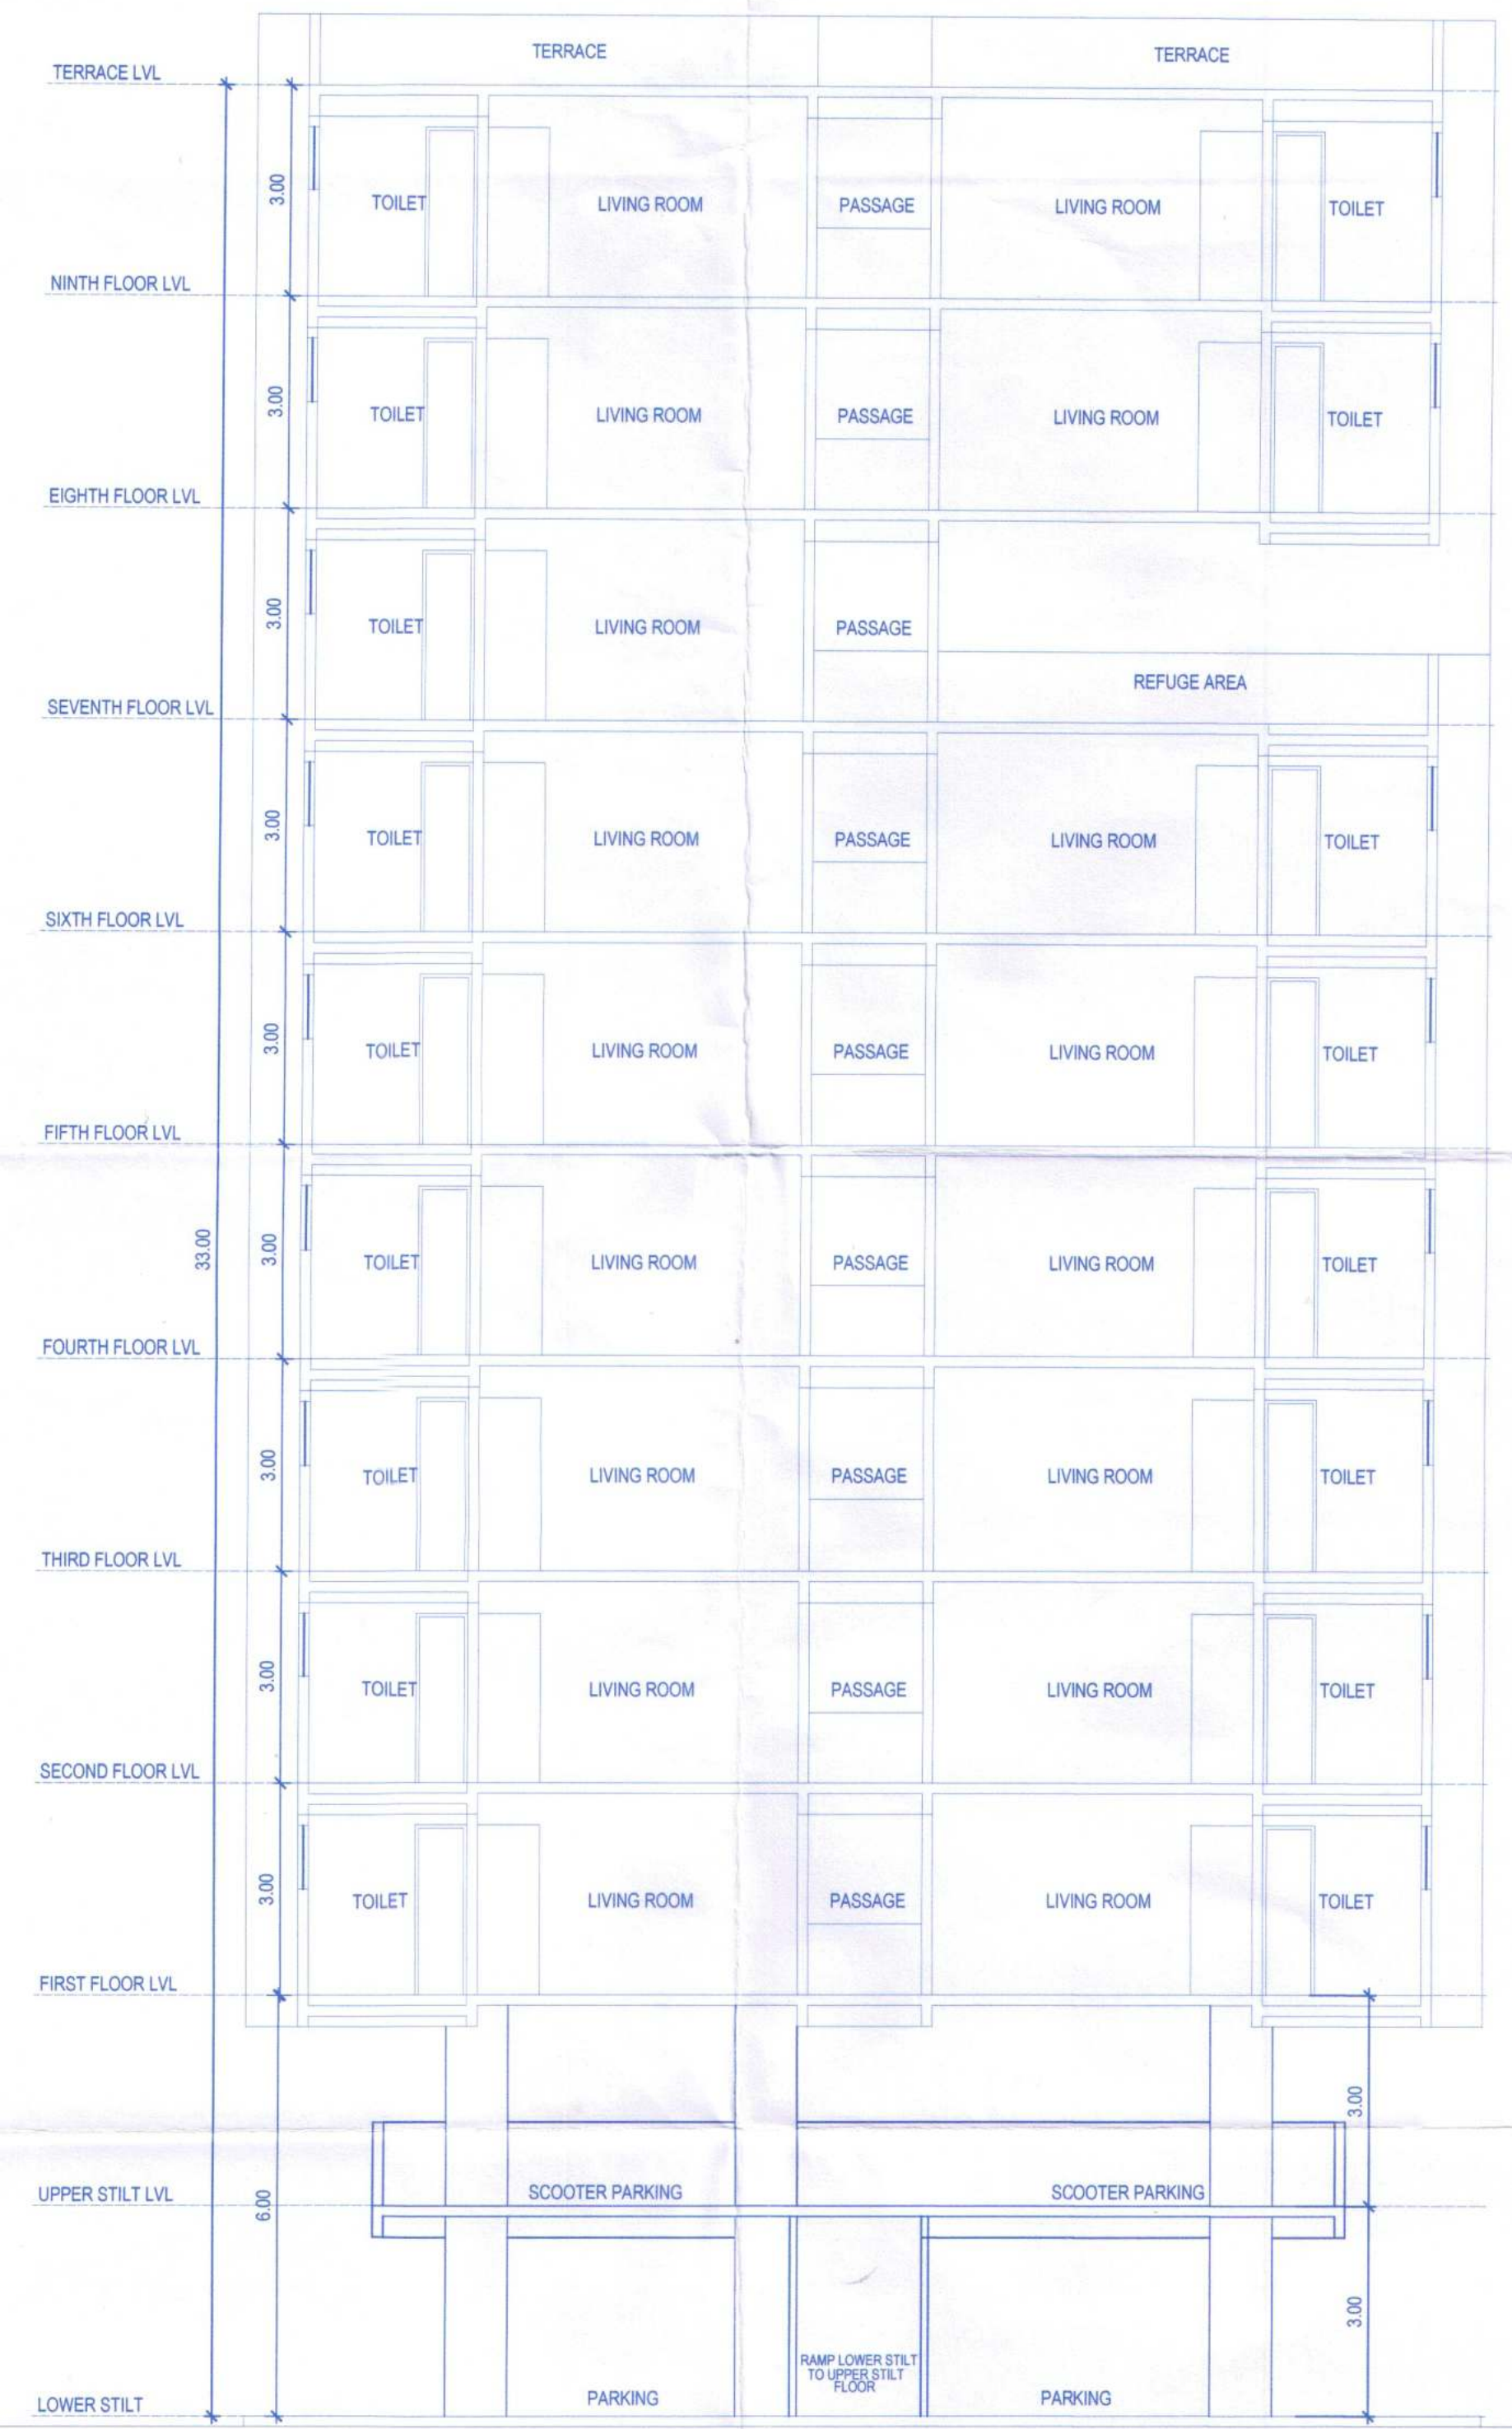

SECTION AA

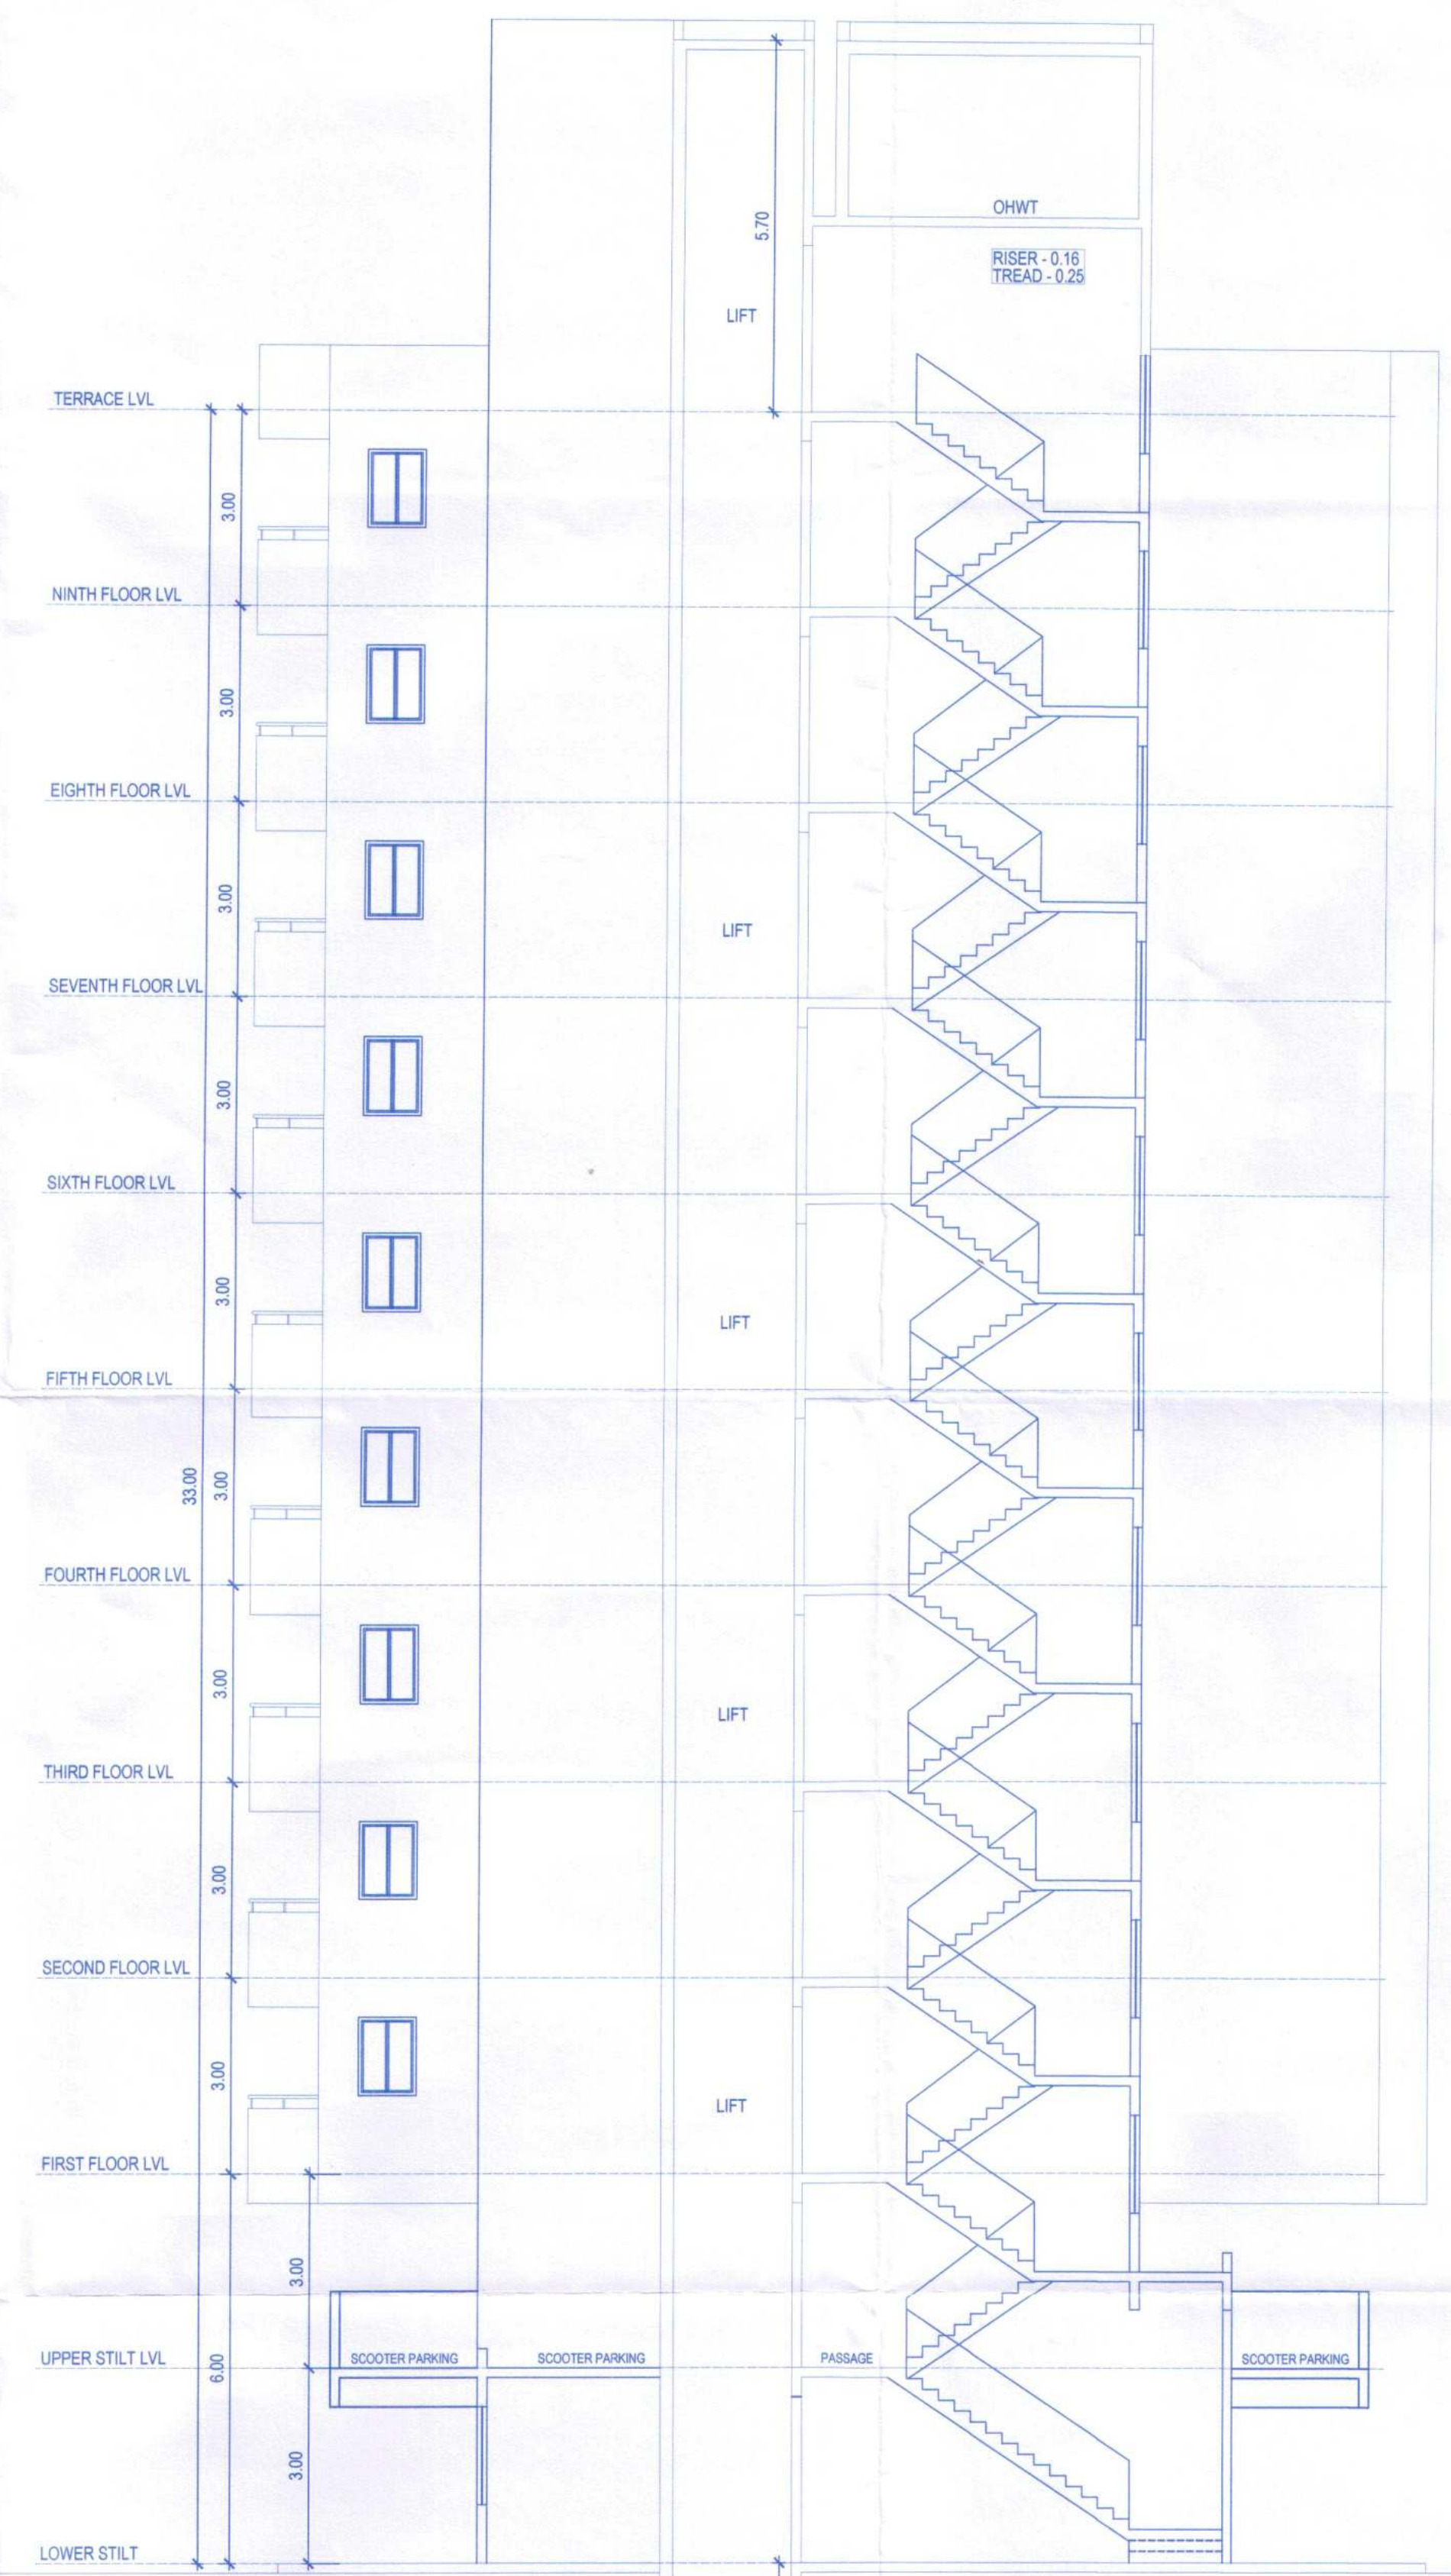

SECTION AT B-B

NOTE
PLOT BOUNDARY SHOWN IN THICK BLACK.
PROPOSED WORK SHOWN IN THICK RED.
DEMOLISHED WORK SHOWN IN YELLOW.
DRAINAGE LINE SHOWN IN DOTTED RED.
WATER LINE SHOWN IN DOTTED BLACK.

PROPOSED REVISED RESIDENTIAL BUILDING AT PLOT NO. 1, GUT NO-98 (P)
VILLAGE-ASARJAN,(NWCDC),DIST-NANDED.

SCALE : AS SHOWN DATE :02 AUG 2023
DRAWN BY : RONAK CHECKED BY : SHAILESH

OWNER NAME & SIGNATURE
MR SUNIL M TOSHNIWAL AND
GVC DEVELOPERS THROUGH
ITS PATNER
MR DURGAPRASAD R TOSHNIWAL
ARCHITECT
AR. SHAILESH P DANDANE
(CA/2005/37015)

Project Architects
SPIRO DESIGNS
201, INTERNATIONAL
BUSINESS BAY,
GURUNANAK NAGAR,
BHAWANI PETH,
PUNE - 411002.
SCALE :- 1:100