


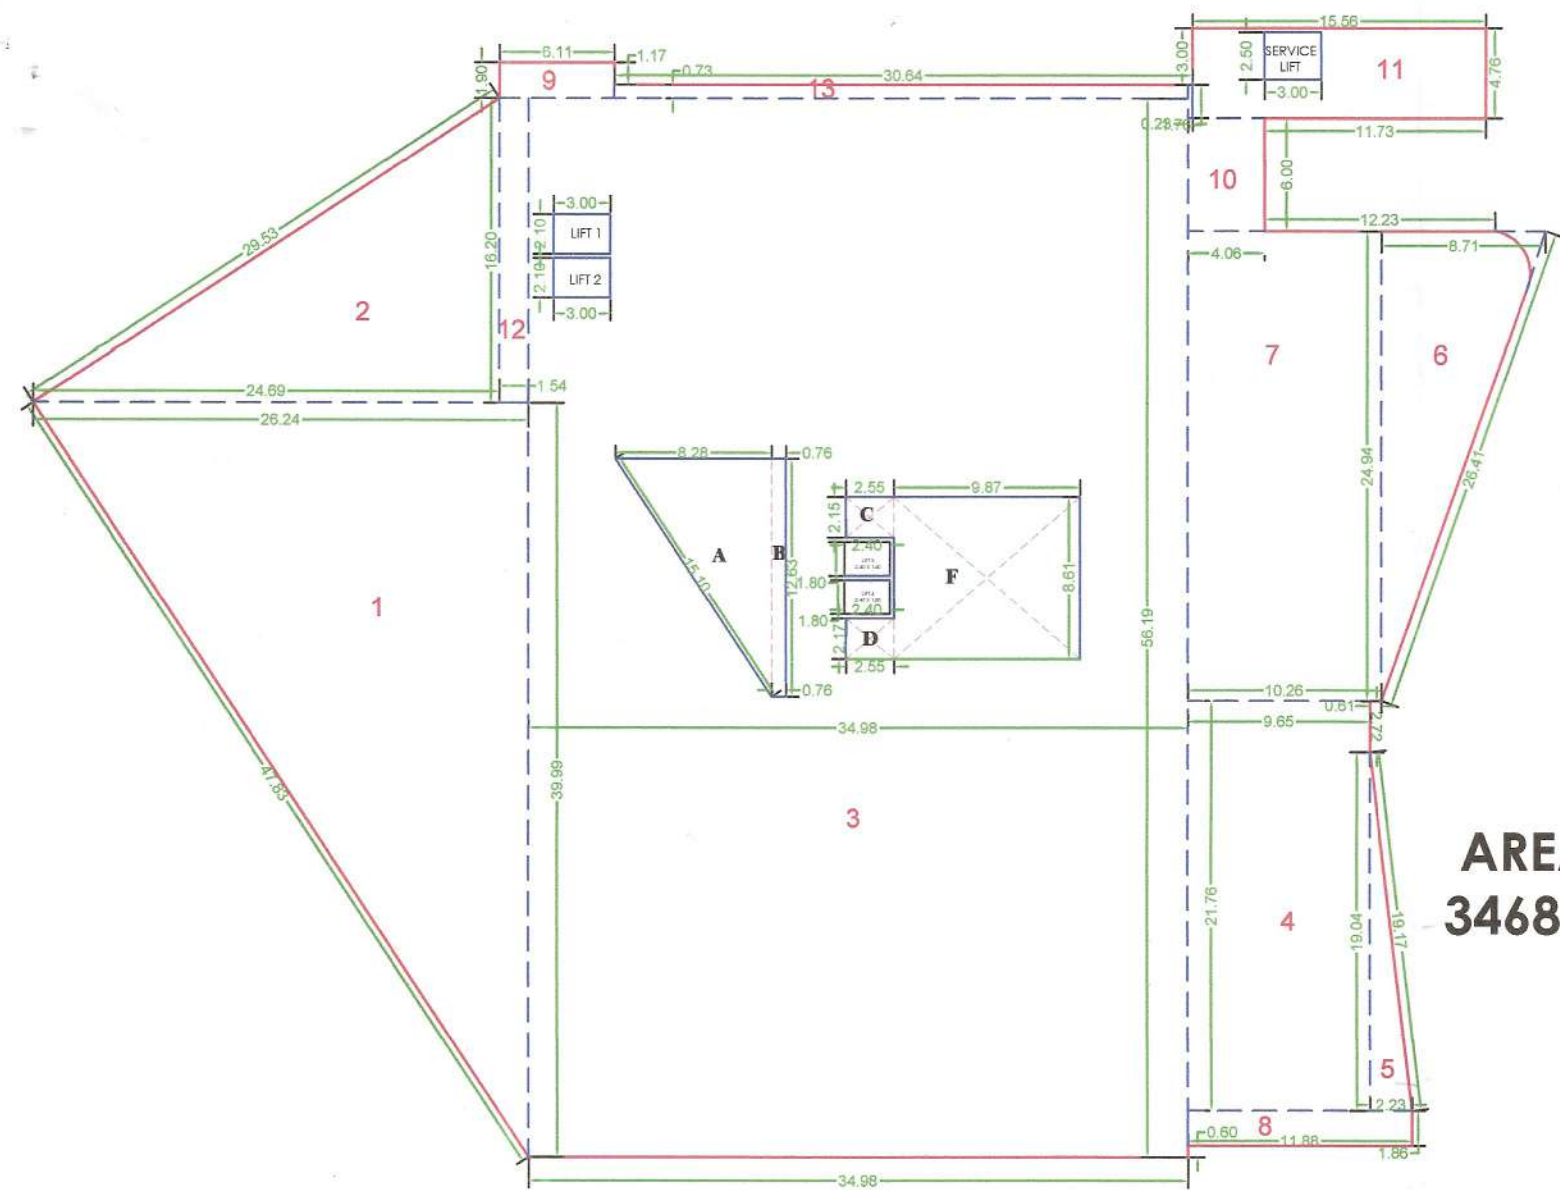

### GROUND FLOOR PLAN


BUILDING "A" GF B/U AREA P LINE: 3468.17

#### DEDUCTIONS

LIFT 1, 3.0 X 2.10 = 6.30  
LIFT 2, 3.0 X 2.10 = 6.30  
LIFT 3, 2.40 X 1.80 = 4.32  
LIFT 4, 2.40 X 1.80 = 4.32  
SERVICE LIFT 2.50 X 3.0 = 7.50  
A, 0.5 X 8.28 X 12.63 = 52.29  
B, 0.76 X 12.63 = 9.59  
C, 2.55 X 2.17 = 5.48  
D, 2.55 X 2.17 = 5.53  
F, 9.87 X 8.61 = 84.98  
TOTAL = 186.62

**AREA OF GROUND FLOOR**  
3468.17 - 186.62 = 3281.55

| L   | B     | D     | TOTAL |
|-----|-------|-------|-------|
| 1   | 34.99 | 28.34 | 0.5   |
| 2   | 28.93 | 18.98 | 0.5   |
| 3   | 34.98 | 56.19 | 1     |
| 4   | 21.75 | 9.65  | 1     |
| 5   | 2.23  | 19.04 | 0.5   |
| 6   | 24.94 | 1.71  | 0.5   |
| 7   | 10.25 | 28.94 | 1     |
| 8   | 1.81  | 11.88 | 1     |
| 9   | 4.11  | 1.8   | 1     |
| 10  | 6     | 4.06  | 1     |
| 11  | 4.76  | 21.56 | 1     |
| 12  | 18.21 | 1.54  | 1     |
| 13  | 0.71  | 30.04 | 1     |
| 14  |       |       |       |
| 15  |       |       |       |
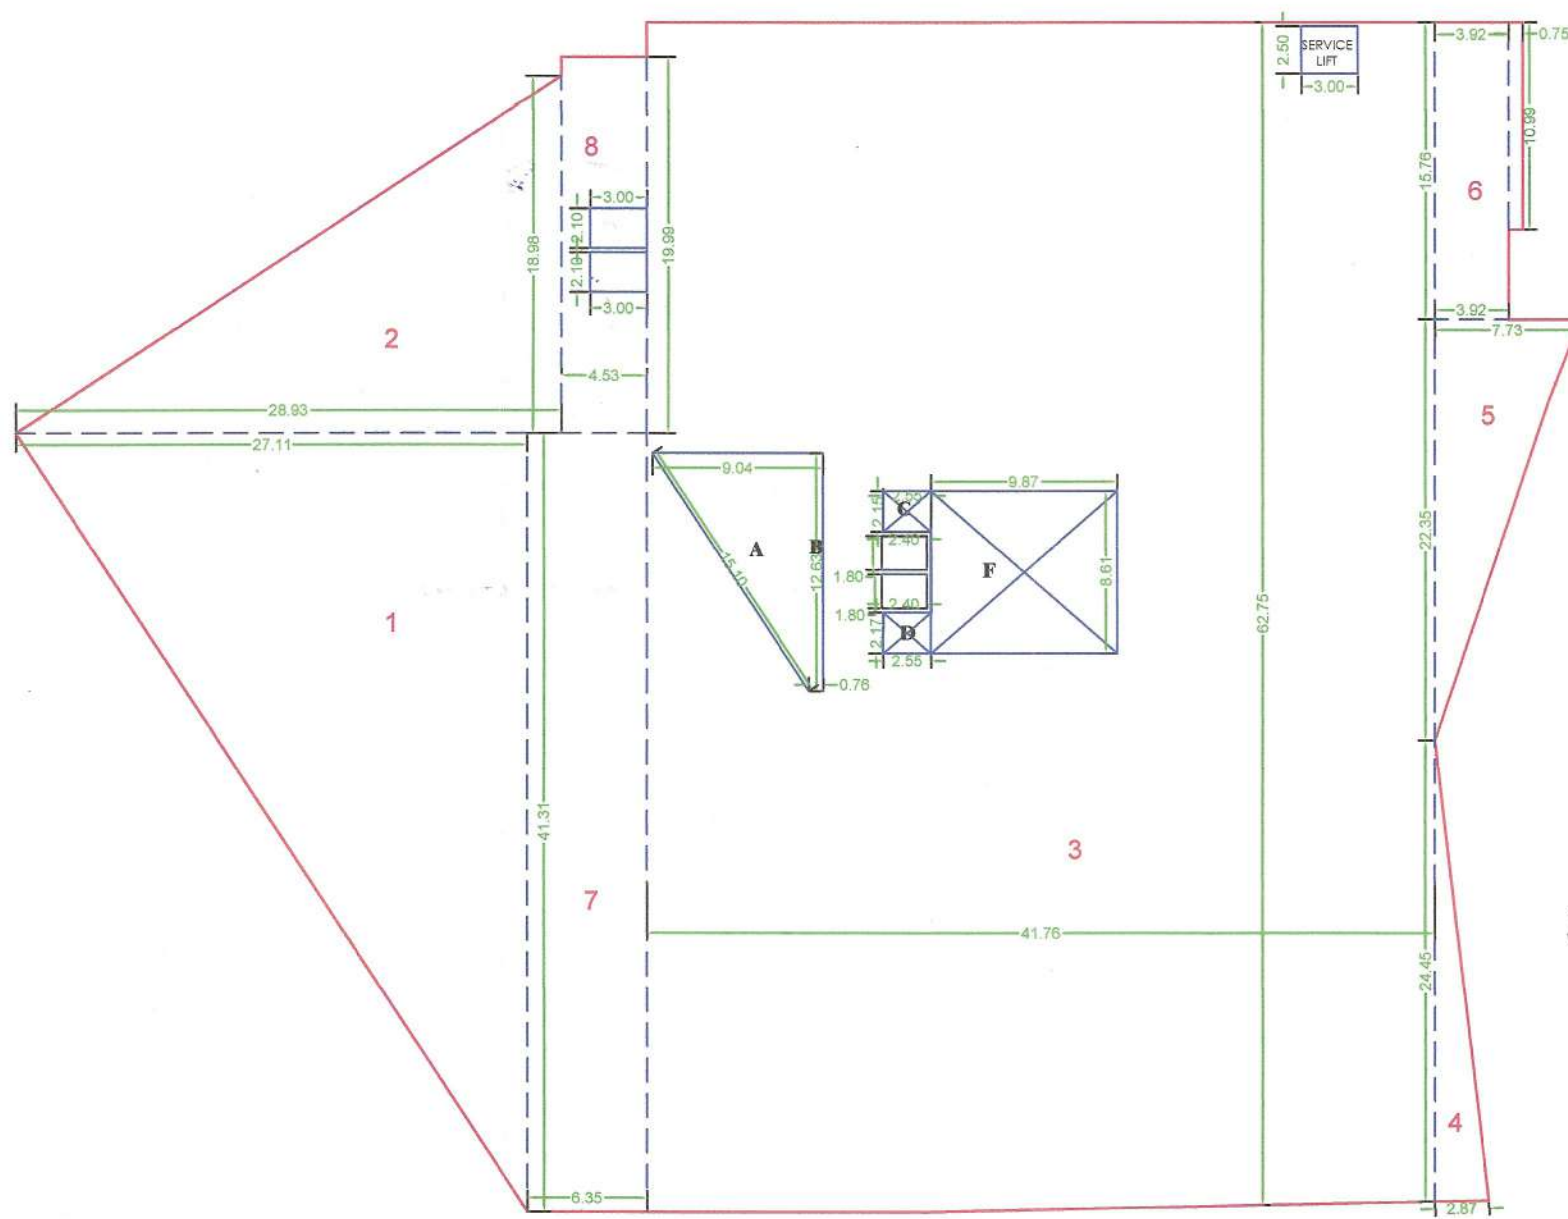

### SECOND FLOOR PLAN


TOTAL P LINE AREA

#### DEDUCTIONS

LIFT 1, 3.0 X 2.10 = 6.30  
LIFT 2, 3.0 X 2.10 = 6.30  
LIFT 3, 2.40 X 1.80 = 4.32  
LIFT 4, 2.40 X 1.80 = 4.32  
SERVICE LIFT 2.50 X 3.0 = 7.50  
A, 0.5 X 8.28 X 12.63 = 52.29  
B, 0.76 X 12.63 = 9.59  
C, 2.55 X 2.17 = 5.48  
D, 2.55 X 2.17 = 5.53  
F, 9.87 X 8.61 = 84.98  
TOTAL = 186.61

**AREA OF SECOND FLOOR**  
3991.81 - 186.62 = 3805.18

| L   | B     | D     | TOTAL |
|-----|-------|-------|-------|
| 1   | 41.31 | 27.11 | 0.5   |
| 2   | 28.93 | 18.98 | 0.5   |
| 3   | 41.76 | 62.75 | 1     |
| 4   | 2.87  | 24.45 | 0.5   |
| 5   | 7.73  | 22.35 | 0.5   |
| 6   | 3.92  | 15.95 | 1     |
| 7   | 41.31 | 6.35  | 1     |
| 8   | 4.53  | 19.99 | 1     |
| 9   |       |       |       |
| 10  |       |       |       |
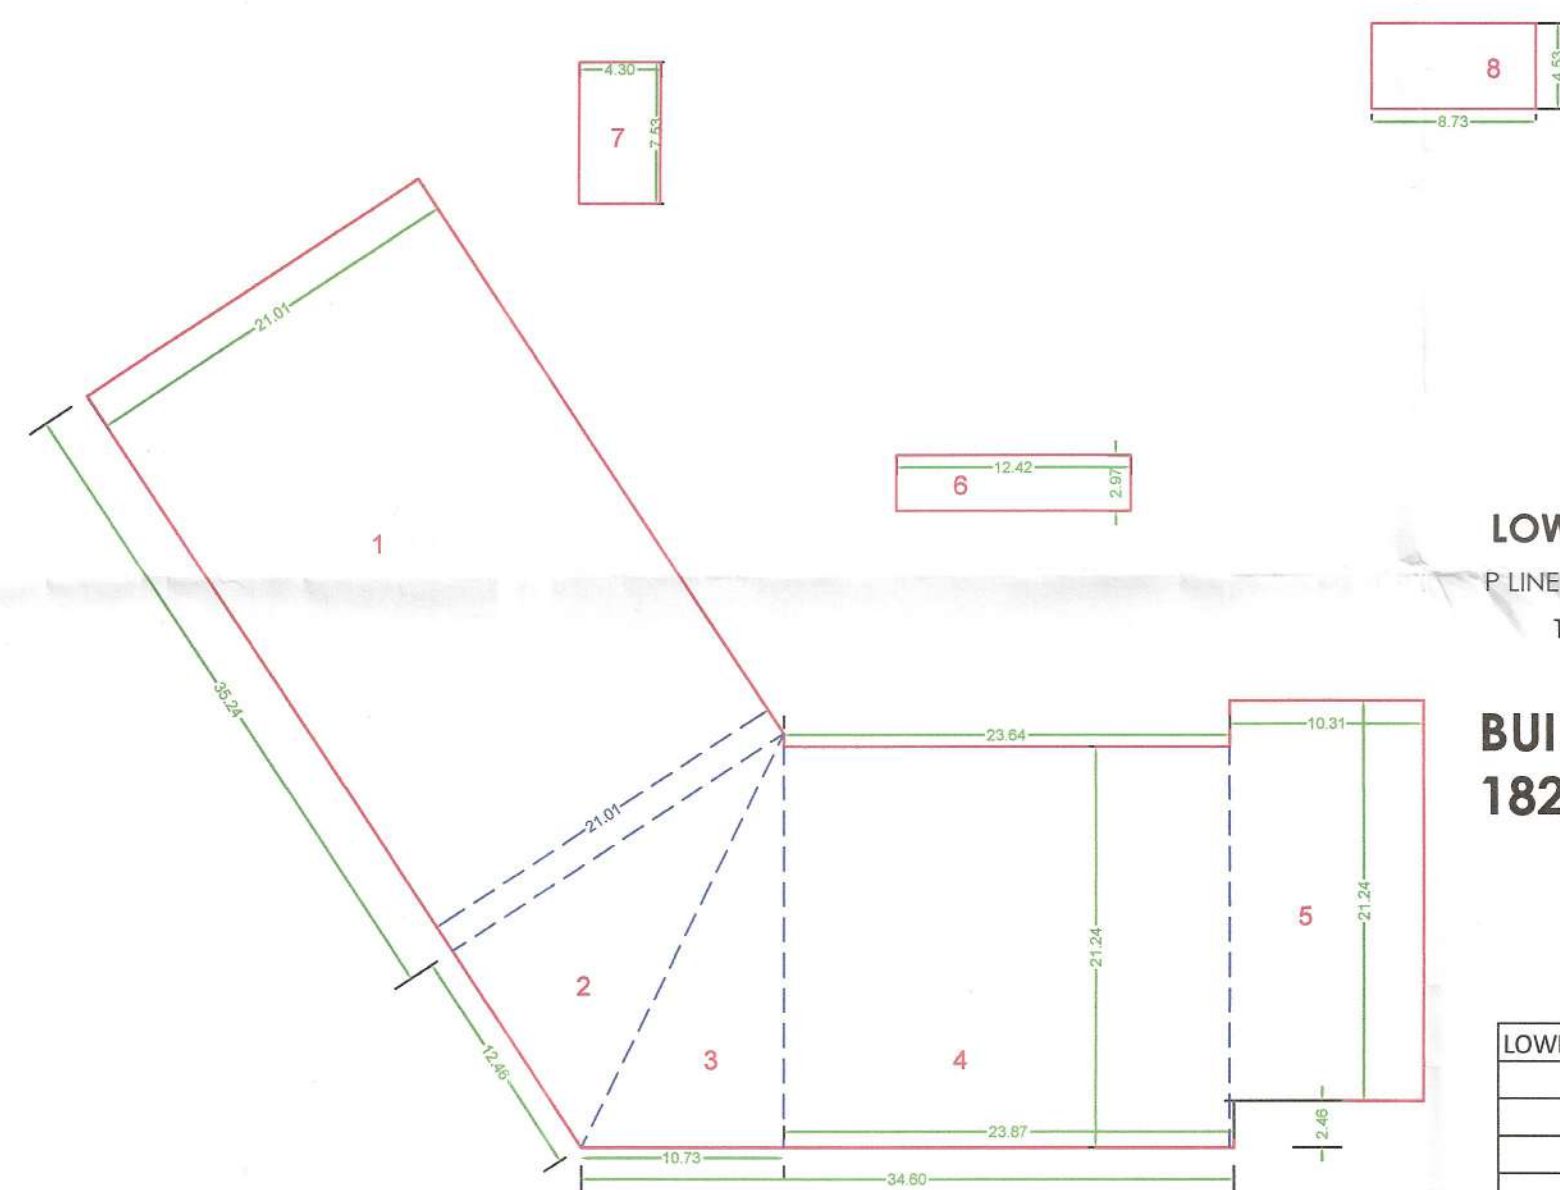


### LOWER GROUND FLOOR PLAN

P LINE AREA AREA CLACULATION

TOTAL P LINE AREA

**BUILDING "A" B/U AREA :**  
1820.03

| L   | B     | D     | TOTAL |
|-----|-------|-------|-------|
| 1   | 21.01 | 35.24 | 1     |
| 2   | 21.01 | 12.46 | 0.5   |
| 3   | 10.73 | 21.24 | 0.5   |
| 4   | 21.24 | 23.87 | 1     |
| 5   | 10.31 | 21.24 | 1     |
| 6   | 12.42 | 2.97  | 1     |
| 7   | 4.3   | 7.53  | 1     |
| 8   | 8.73  | 4.53  | 1     |
| 9   |       |       |       |
| 10  |       |       |       |
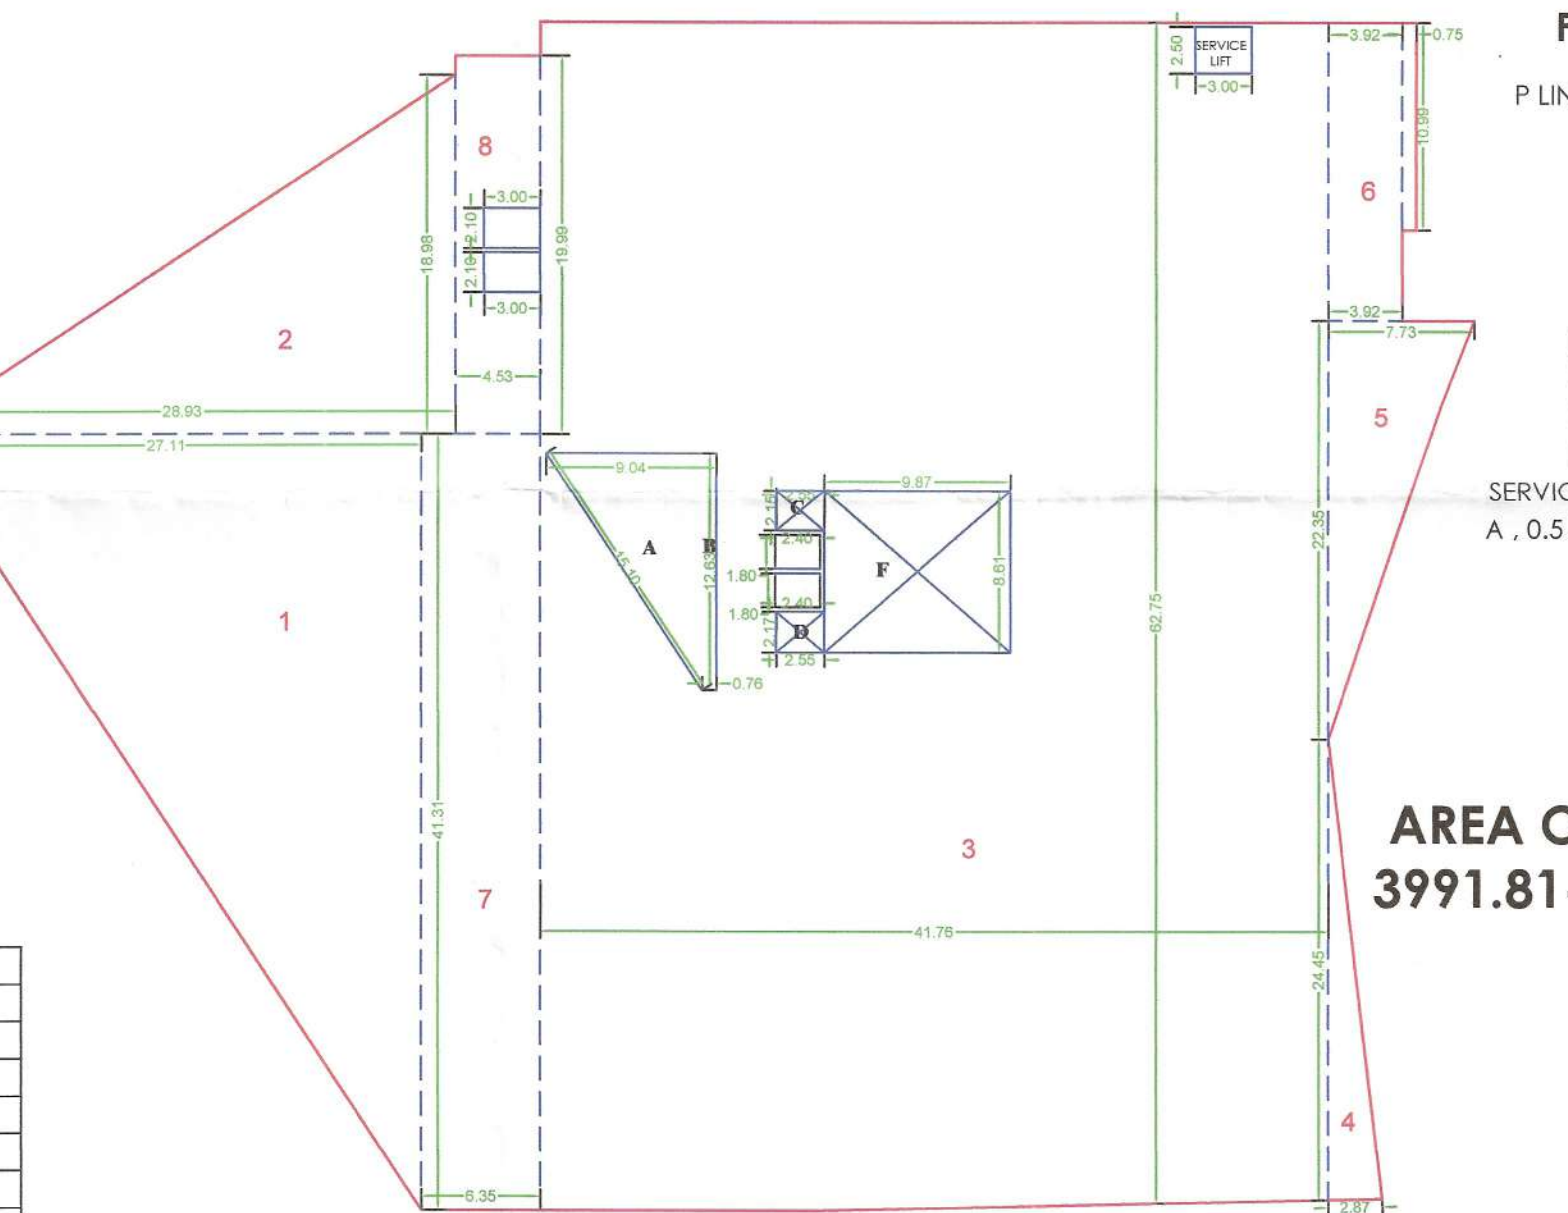

### FIRST FLOOR PLAN

P LINE AREA AREA CLACULATION

TOTAL P LINE AREA

#### DEDUCTIONS

LIFT 1, 3.0 X 2.10 = 6.30  
LIFT 2, 3.0 X 2.10 = 6.30  
LIFT 3, 2.40 X 1.80 = 4.32  
LIFT 4, 2.40 X 1.80 = 4.32  
SERVICE LIFT 2.50 X 3.0 = 7.50  
A, 0.5 X 8.28 X 12.63 = 52.29  
B, 0.76 X 12.63 = 9.59  
C, 2.55 X 2.17 = 5.48  
D, 2.55 X 2.17 = 5.53  
F, 9.87 X 8.61 = 84.98  
TOTAL = 186.62

**AREA OF FIRST FLOOR**  
3991.81-186.62 = 3805.18

| L  | B     | D     | TOTAL |
|----|-------|-------|-------|
| 1  | 41.31 | 27.11 | 0.5   |
| 2  | 28.93 | 18.98 | 0.5   |
| 3  | 41.76 | 62.75 | 1     |
| 4  | 2.87  | 24.45 | 0.5   |
| 5  | 7.73  | 22.35 | 0.5   |
| 6  | 3.92  | 15.95 | 1     |
| 7  | 41.31 | 6.35  | 1     |
| 8  | 4.53  | 19.99 | 1     |
| 9  |       |       |       |
| 10 |       |       |       |
