
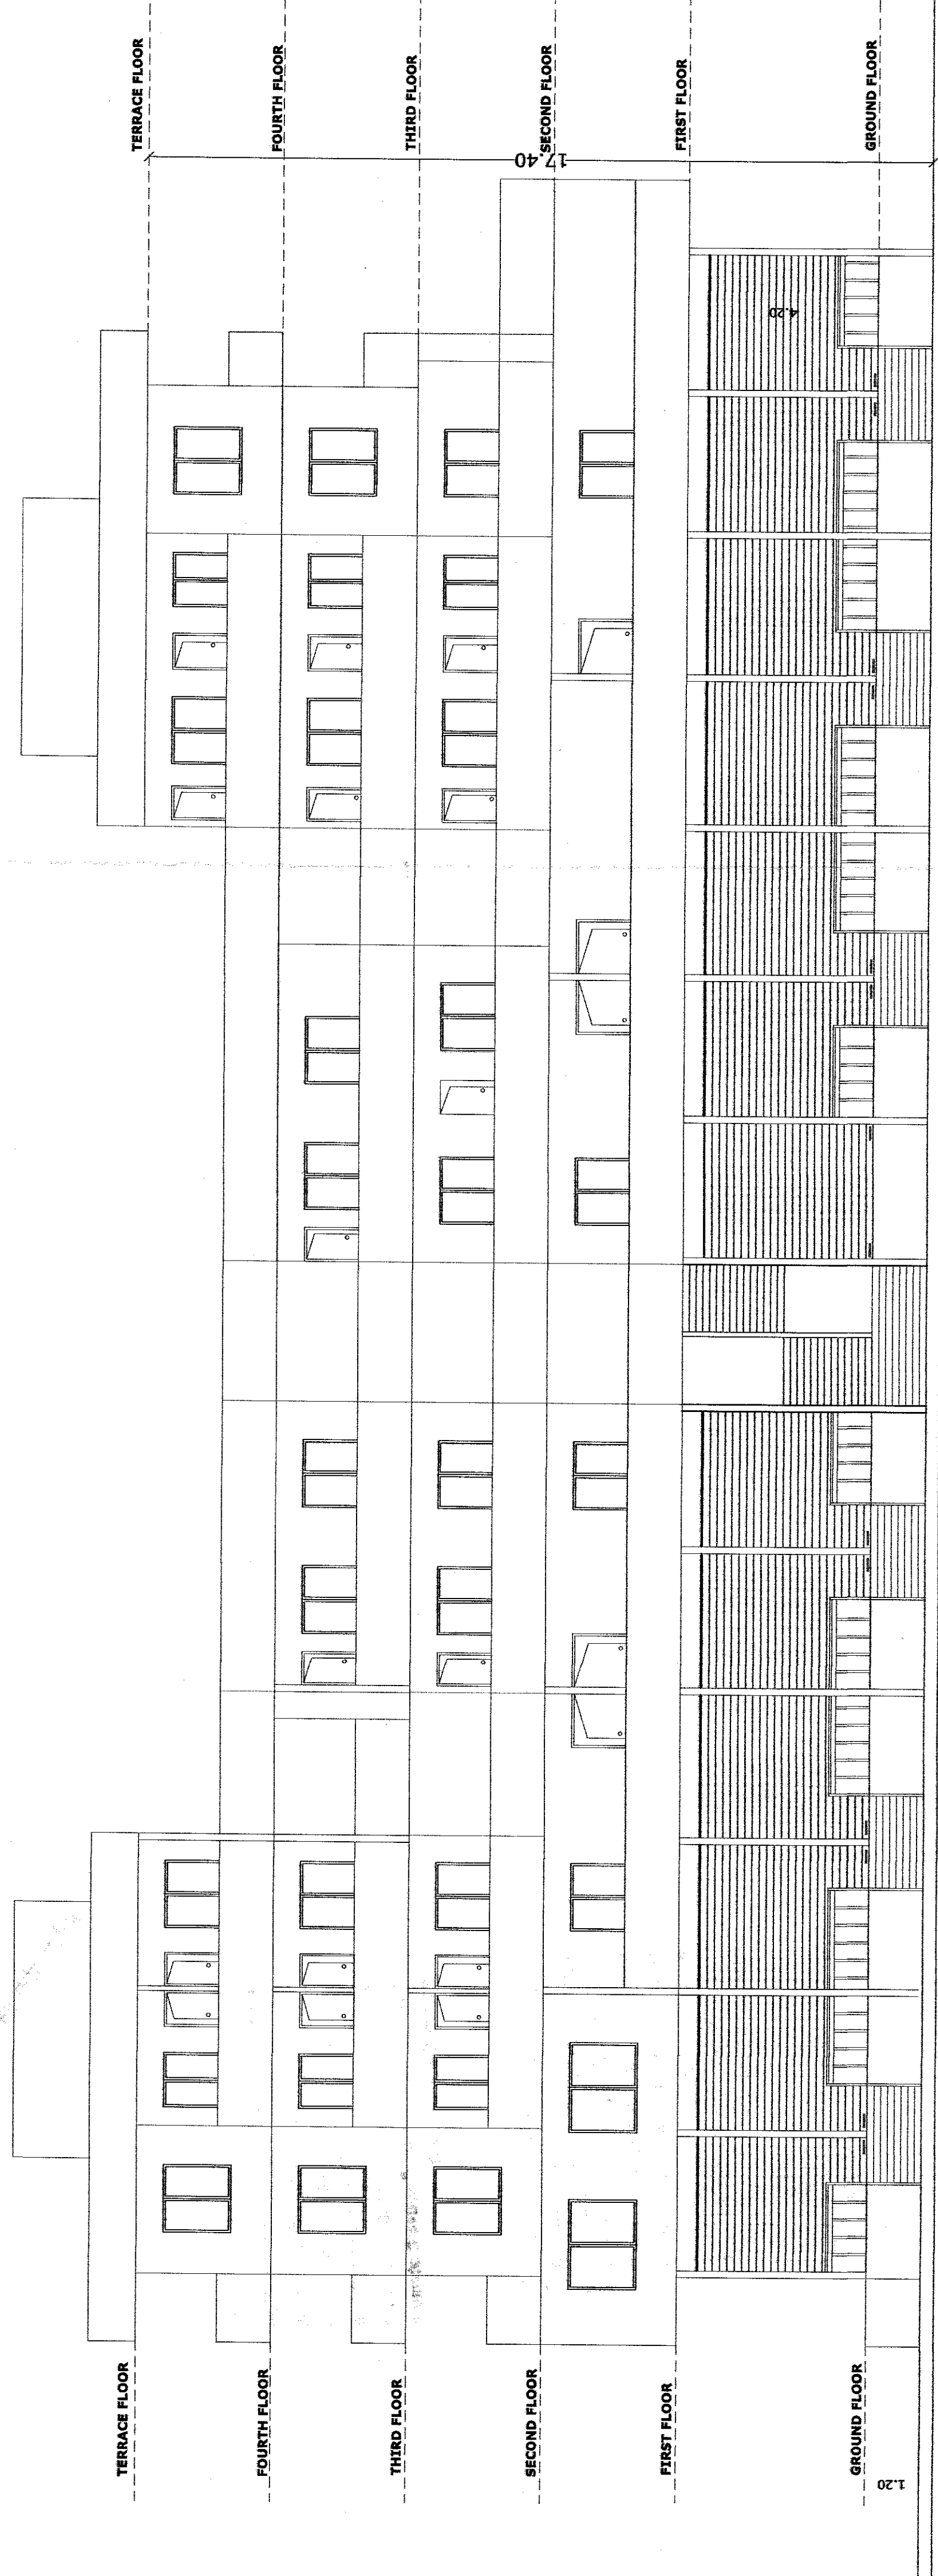


[illegible]

ELEVATION

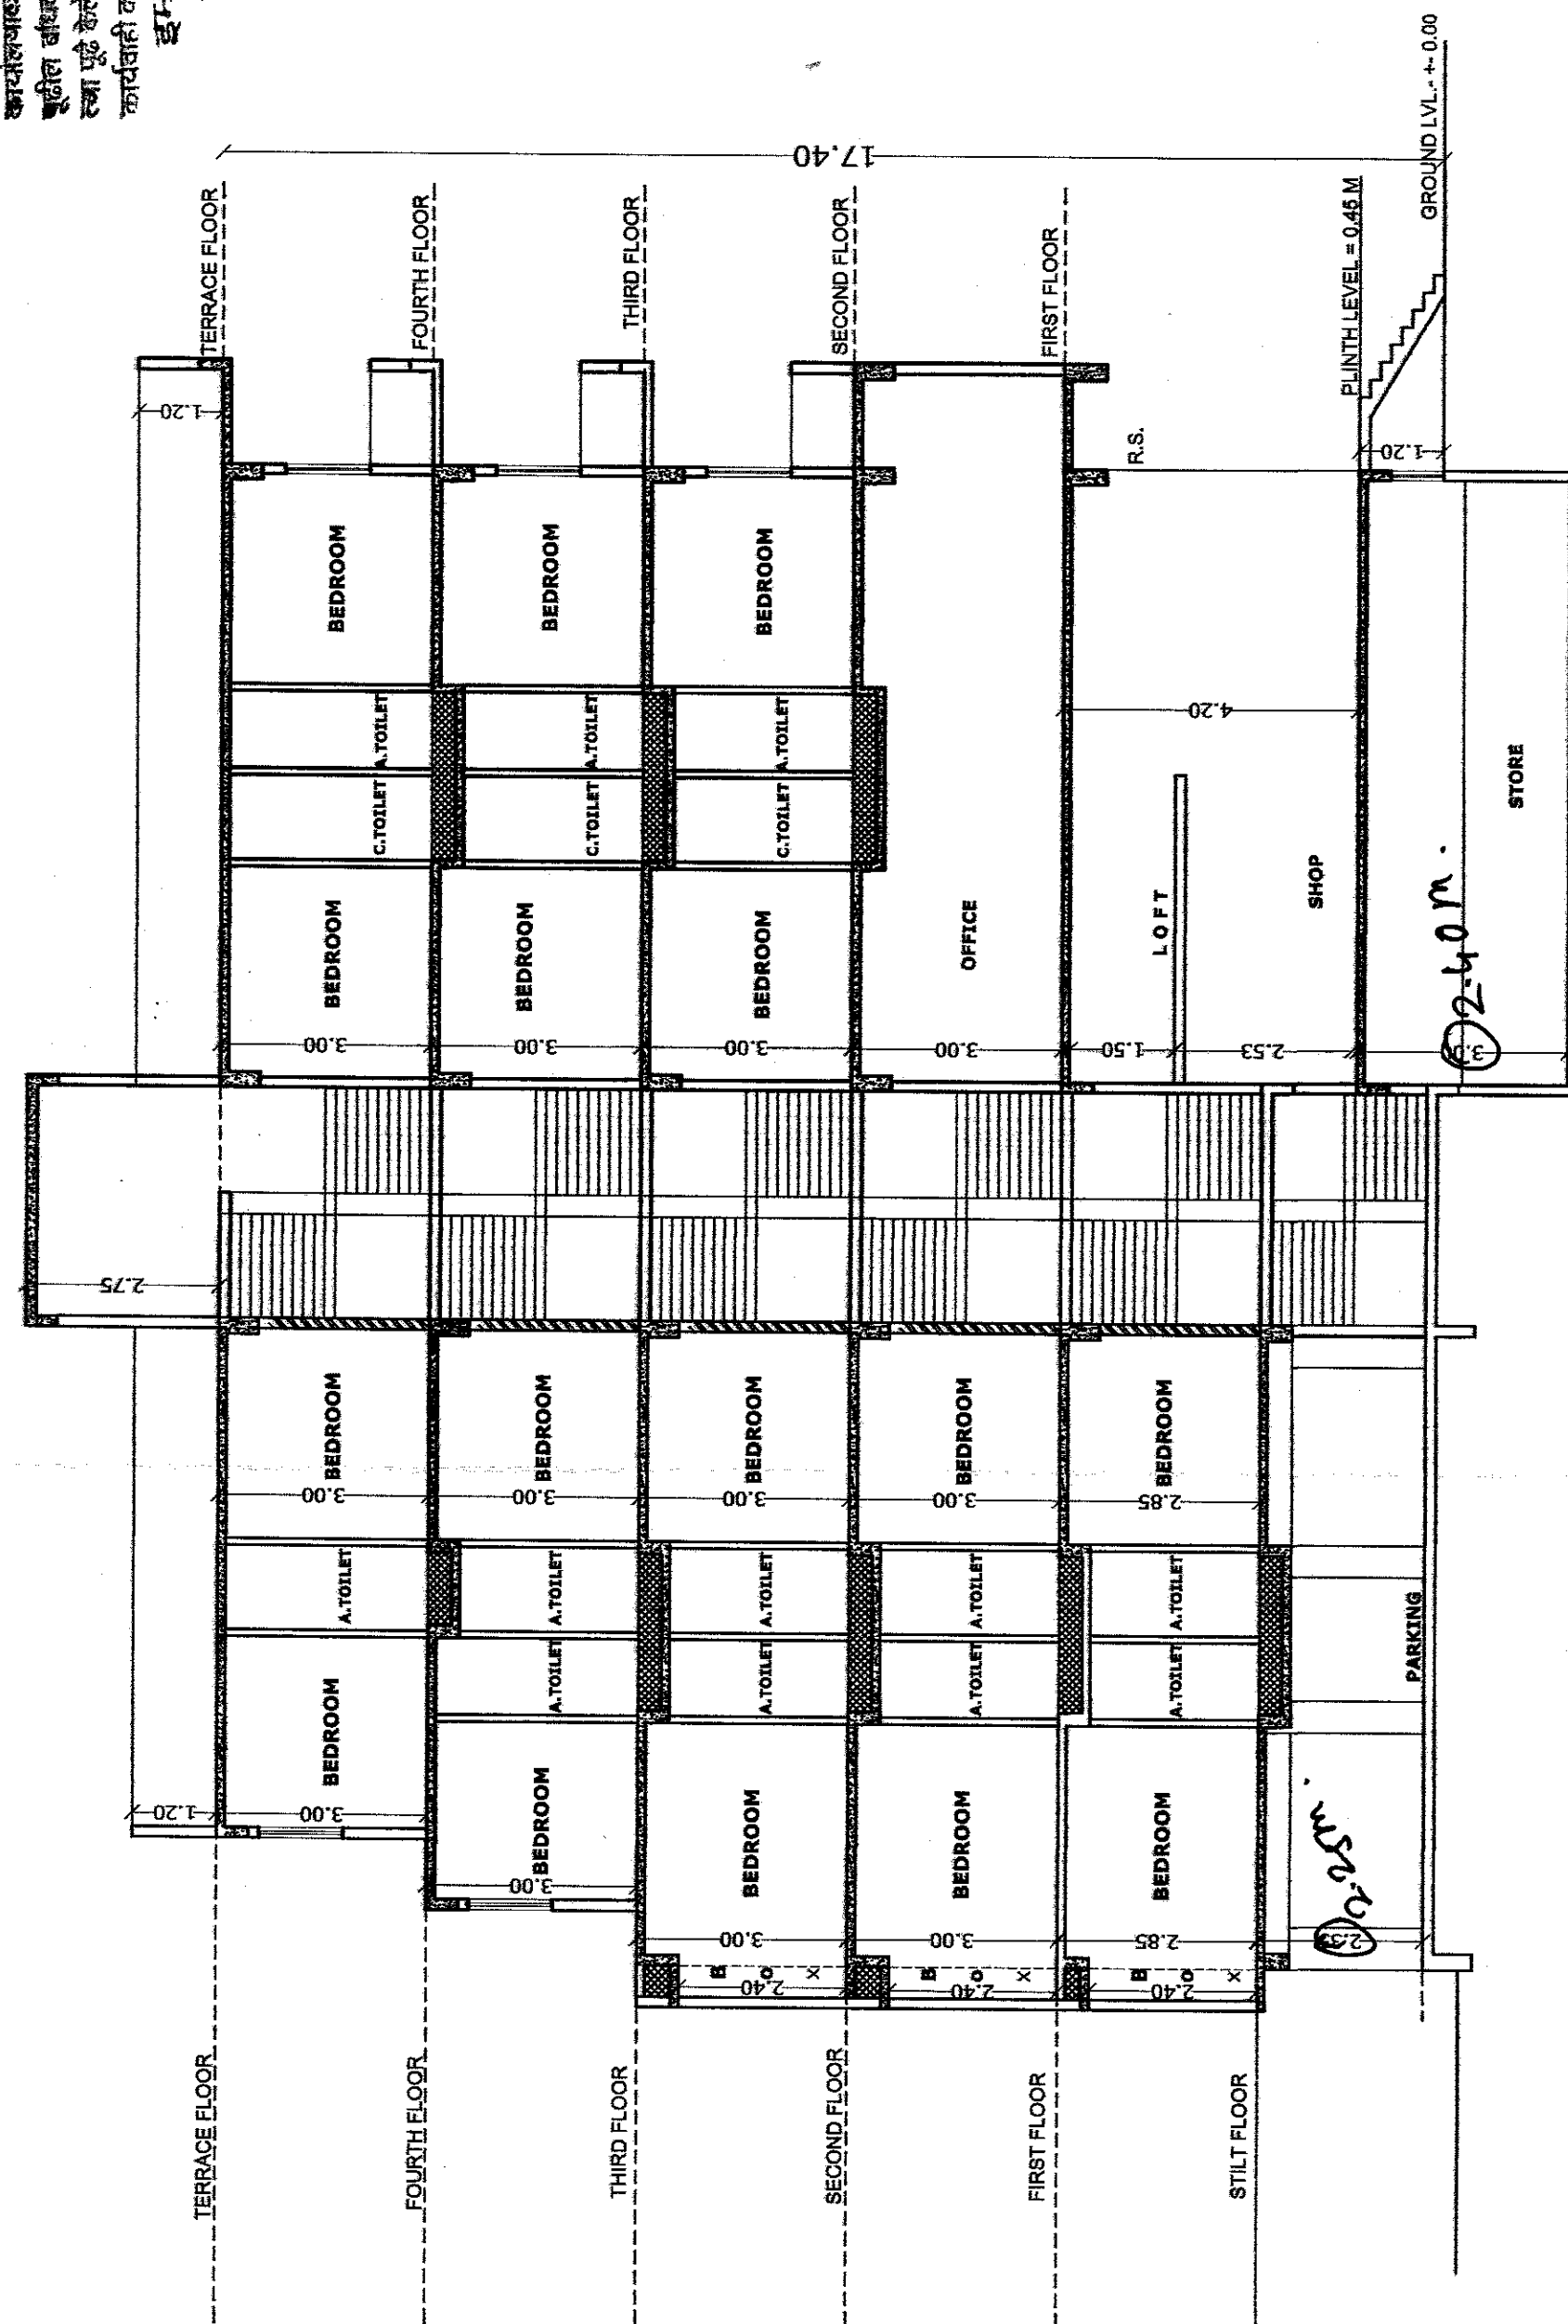


SECTION B-B'

REFERENCE	NORTH
PLOT BOUNDARY	
PROPOSED WORK	

TITLE -

PROPOSED PLAN OF COMMERCIAL / RESIDENTIAL BUILDING ON PLOT NO.- 01, BEARING C.T.S. NO.- 15735 (PART), SITUATED AT ULKANAGARI, MAURANGABAD.

FOR :- SHRI. YOGESH VITTHALDAS ZHAVERI
THROUGH ITS GPA HOLDER
SHRI. VIKAS LAXMAN CHAUDHARY.

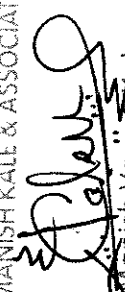ARCHITECT'S SIGN	For MASTER KALE & ASSOCIATES  Archibald Voss Architect & Approved Valuer Reg. No. CA/92/125/10
OWNER'S SIGN	

ARCHITECTS


MANISH KALE & ASSOCIATES

ARCHITECTS DESIGNERS & APPROVED VALUERS


MANISH VASANT KALE

5 - 6 - 37 "ANAND" BUILDING, OPP. SAINT ELINATH BANGHANDR,
NEW OSMANPURA, AURANGABAD. Phone No. : 0240 - 2346534.
Tel. Fax No. : 0240 - 2325957. E mail - kale.manish@gmail.com.

SCALE	DATE	DRG. NO.	JOB NO.	DEALT BY
1:100	14- 03 - 15	7/7		AR. AMARPREET
SUBMISSION DRAWING			ELEVATION & SECTION	

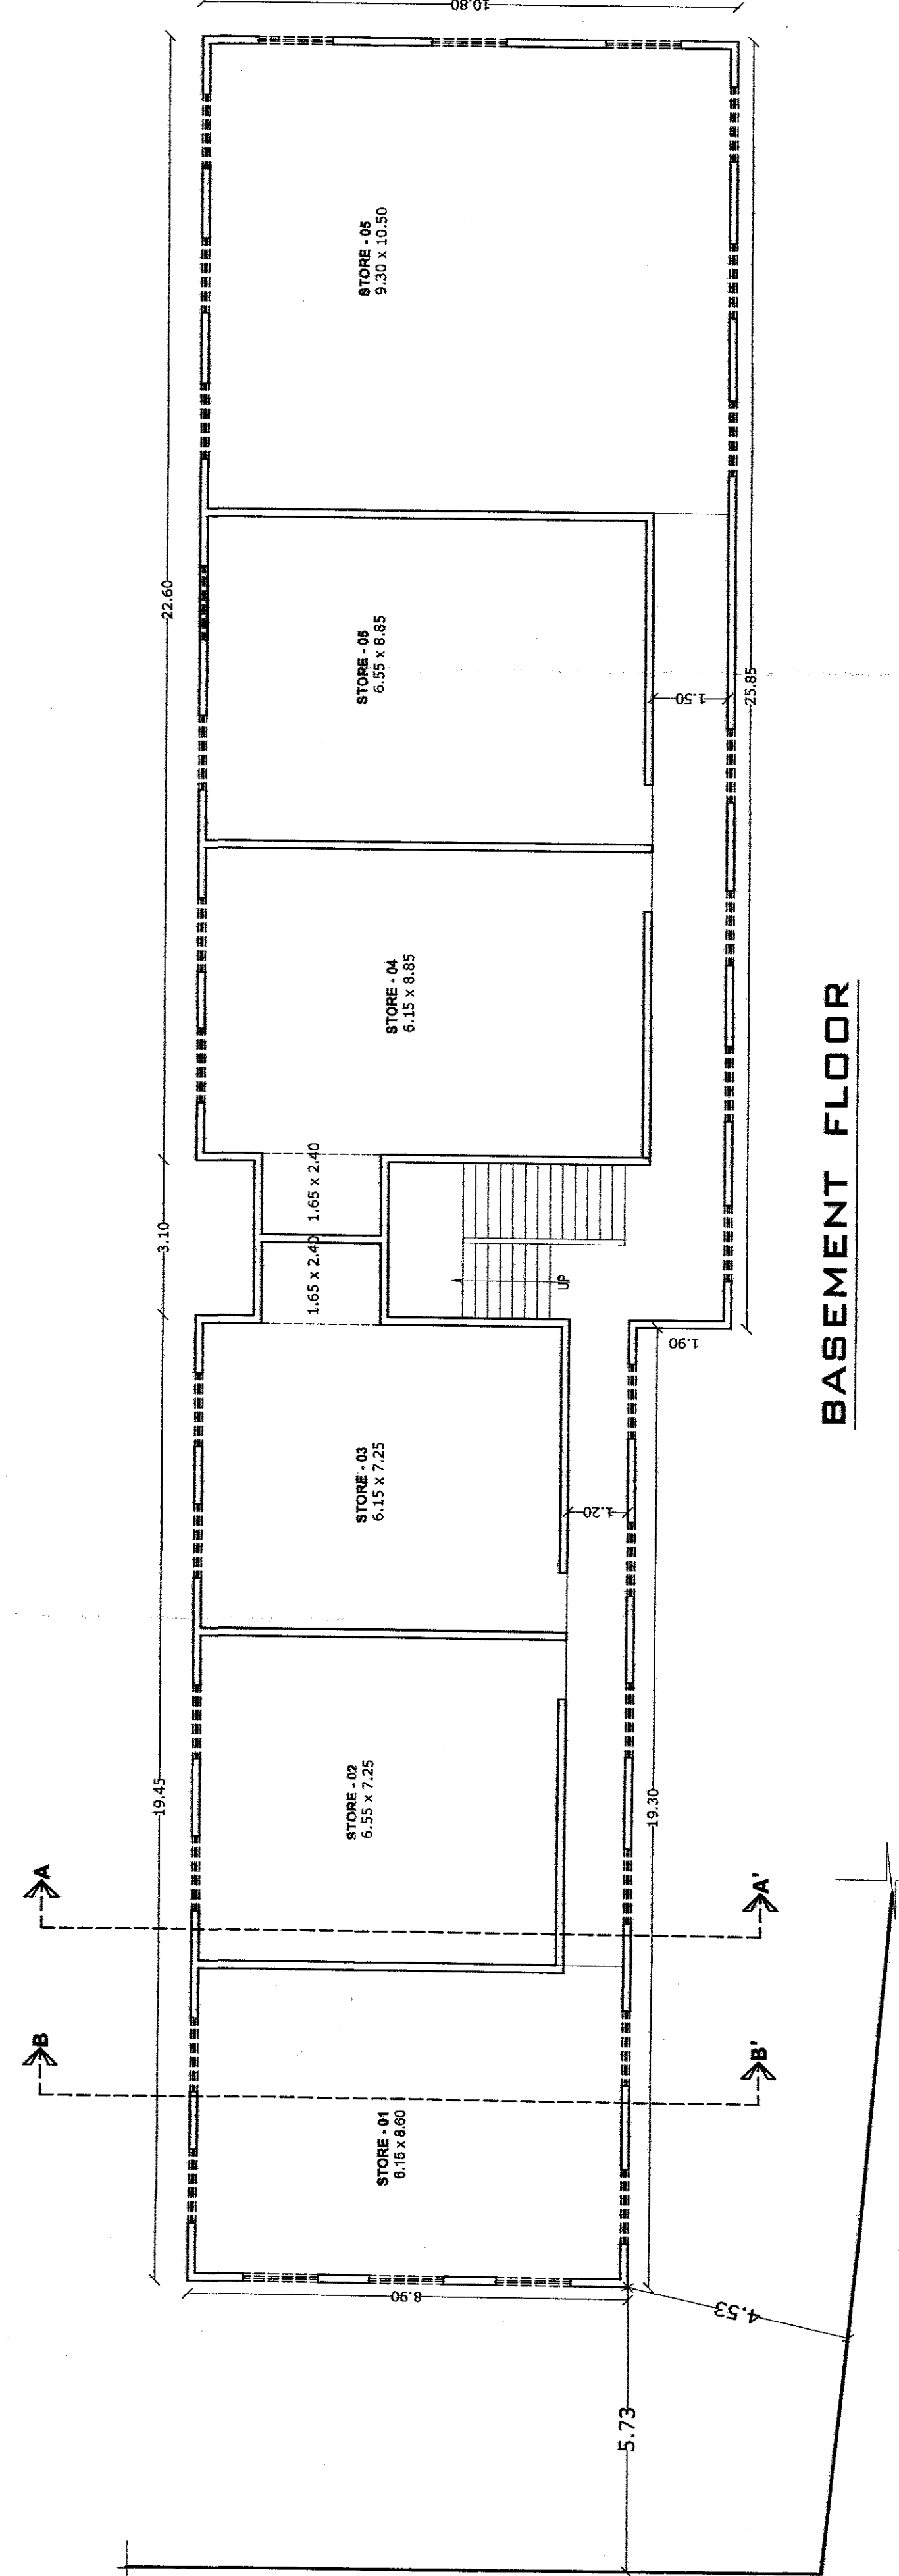

BASEMENT FLOOR

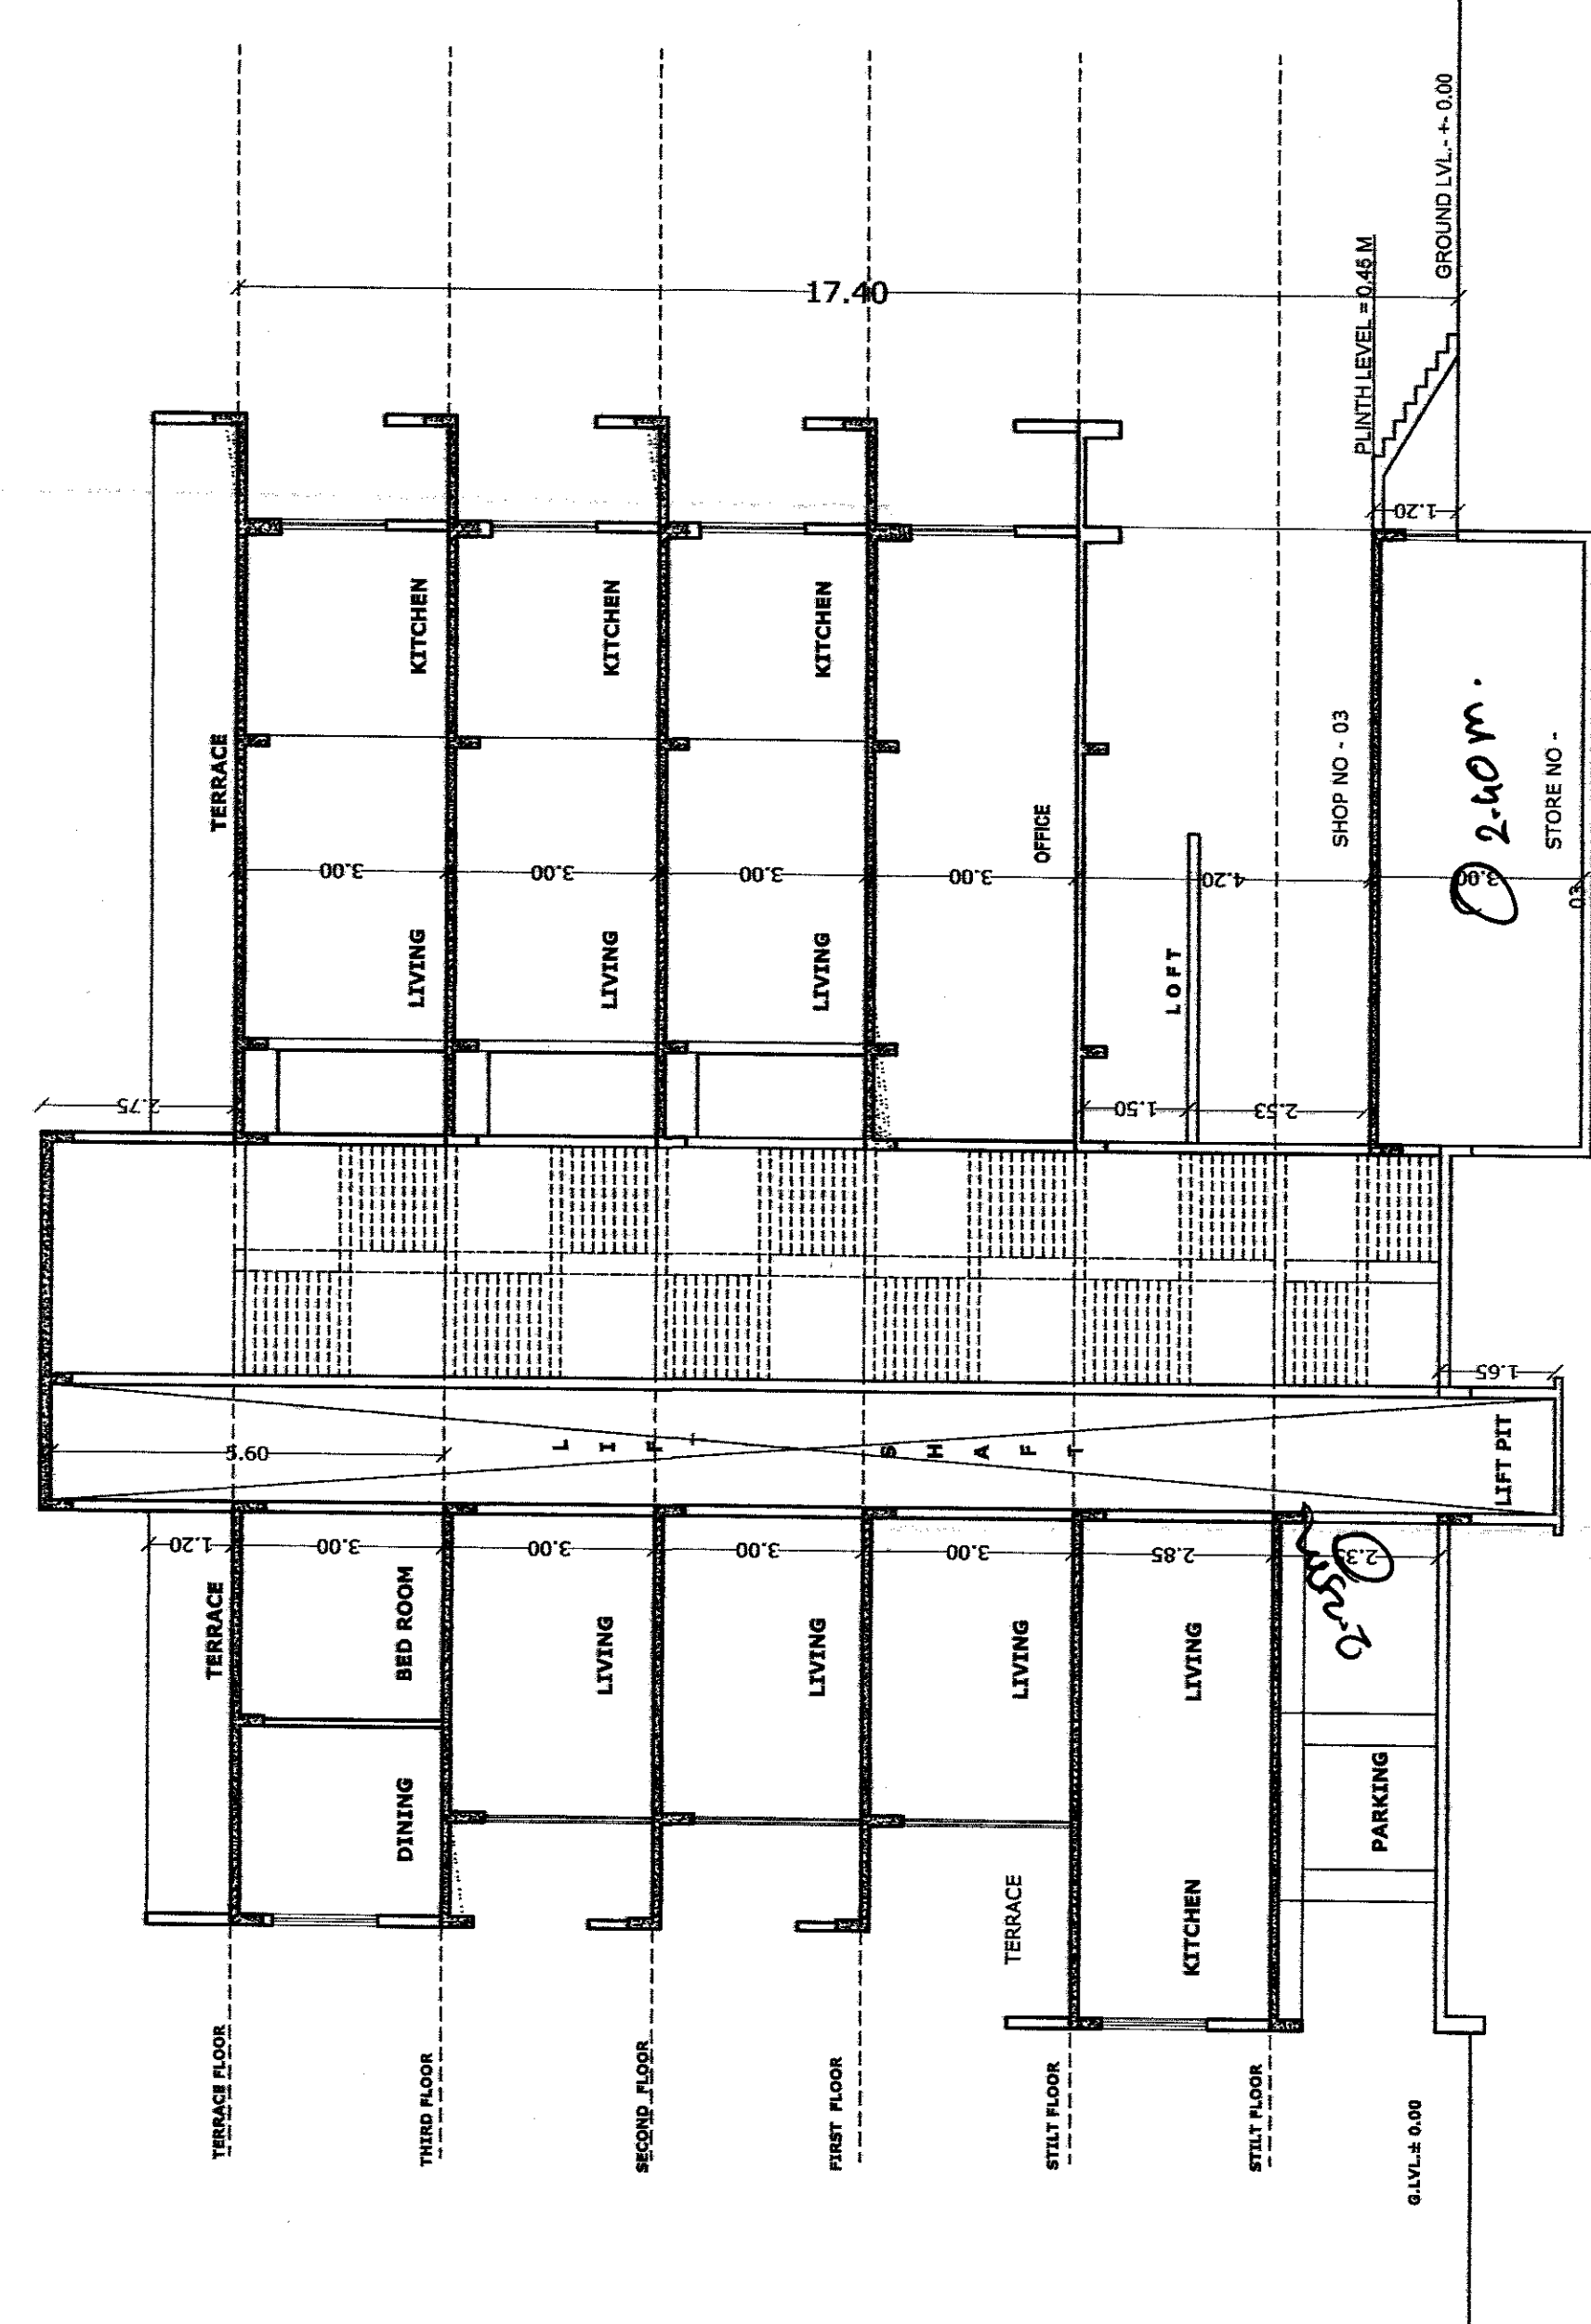

SECTION A-A'