

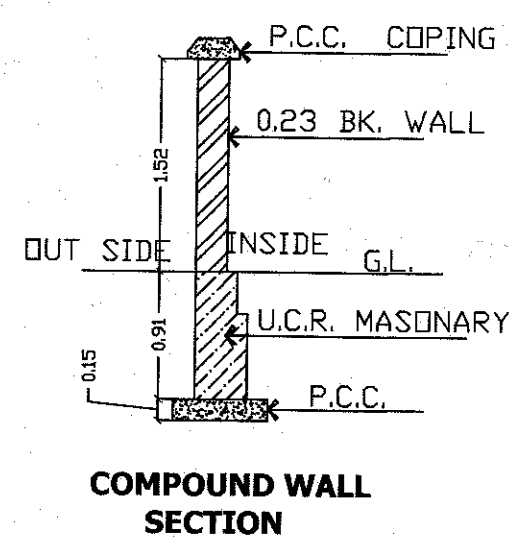


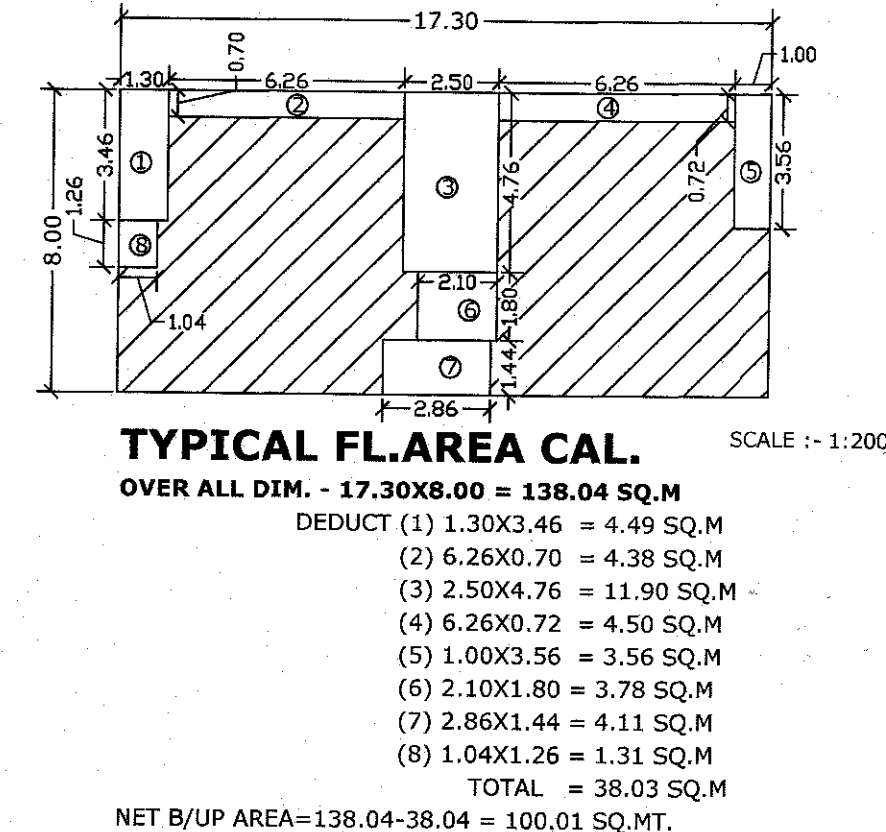

BALCONY STATEMENT				
FLOOR NOS	TOTAL B/UP AREA	ALLOWED BALC. 15%	PROPOSED BALC.	EXCESS BALC.
GROUND FL.	-----	-----	-----	-----
FIRST FL.	100.01 SQ.MT	15.00 SQ.M	10.90 SQ.M	-----
SECOND FL.	100.01 SQ.MT	15.00 SQ.M	10.90 SQ.M	-----
THIRD FL.	100.01 SQ.MT	15.00 SQ.M	10.90 SQ.M	-----
FOURTH FL.	100.01 SQ.MT	15.00 SQ.M	10.90 SQ.M	-----
FIFTH FL.	100.01 SQ.MT	15.00 SQ.M	10.90 SQ.M	-----
TOTAL	500.05 SQ.MT	75.00 SQ.M	54.90 SQ.M	-----

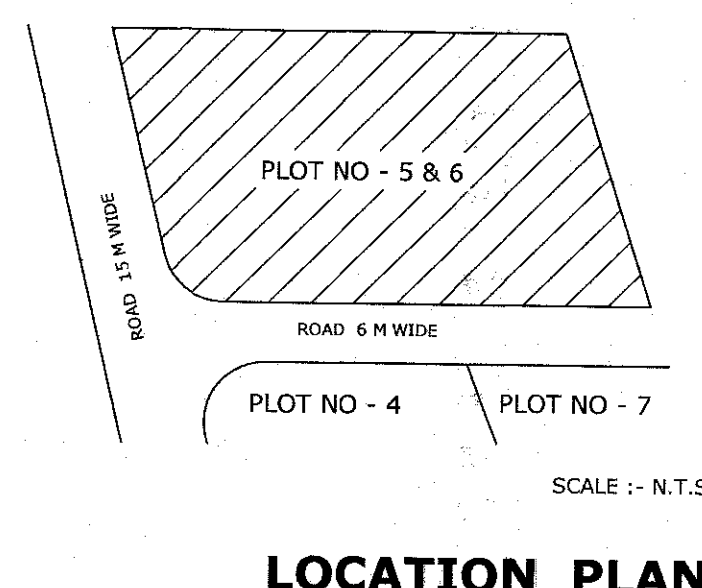

या बांधकाम परवानगीसाठी बांधकाम सु-
केडनंतर लगेचचाली (P.P.M.H Level) व
बांधकाम पूर्ण होण्यापर्यंत बांधकाम
व्यवसायीक अनेकदा सु-केडनंतर, या
भागात उपलब्ध होण्याची व्यवस्था
करायलाय. इतक्या बांधकामात नंतरचा
पुढील बांधकामात बांधकामाच्या
त्यामुळे बांधकामाच्या अनेकदा बांधकाम
कार्यवाही करण्यात येत नाही नंतरच्या

FOR OFFICE USE ONLY

Approved
in Colours
Subject to
this office Building permit No. 896/2016-17
Date: 11/12/2016

Asst. Director of Town
Planning AMC Aurangabad

AREA STATEMENT

PLOT AREA ----- 372.04 SQ.M
BASIC F.S.I. [1.10] ----- 409.24 SQ.MT.
ADDITIONAL F.S.I. [0.30] ----- 122.77 SQ.MT.
TOTAL ALLOWED B/UP AREA -- 532.01 SQ.MT.

PROPOSED B/UP AREA

SR.NO	FLOOR NOS.	B/UP AREA
1.)	GROUND FLOOR	0.00 SQ.M
2.)	FIRST FLOOR	100.01 SQ.M
3.)	SECOND FLOOR	100.01 SQ.M
4.)	THIRD FLOOR	100.01 SQ.M
5.)	FOURTH FLOOR	100.01 SQ.M
6.)	FIFTH FLOOR	100.01 SQ.M
7.)	TOTAL	500.05 SQ.M

PLOT AREA :- 372.04 SQ.M
TOTAL NET B/UP AREA :- 500.05 SQ.M
F.S.I. CONSUMED :- 1.34

LEGEND

- (1) PLOT BOUNDARY SHOWN IN -----
- (2) PROPOSED CONST. SHOWN IN -----
- (3) DRAINAGE LINE SHOWN IN -----
- (4) WATER LINE SHOWN IN -----

SCHEDULE OF OPENINGS

DOORS		WINDOWS	
M/D - 1.00X2.10		W - 2.20X1.20	
D - 0.90X2.10		W1 - 1.80X1.20	
D1 - 0.75X2.10		W2 - 1.50X1.20	
		W3 - 1.20X1.20	
		W4 - 0.90X1.20	
		V - 0.60X0.90	

NOTES

- 1] EXTERNAL WALL -- 0.15
- 2] INTERNAL WALL -- 0.10
- 3] R.C.C. FRAME STRUCTURE

**PROPOSED REVISED PLAN OF
RESIDENTIAL BUILDING ON PLOT
NO 5 & 6, GUT NO 54, AT ITKHEDA
AURANGABAD.**


FOR
SOW. SMITA PANDIT SHIRSAGAR

OWNER'S SIGNATURE :-


1] -----

ARCHITECT'S SIGNATURE :-


ARCHITECT
Mr. Dhananjay B. Dofode
B.A.R.C.H.
CA/2013/60839
Flat No. B 9, Shiv-Gays Complex,
Chhatrapati Nagar, Aurangabad

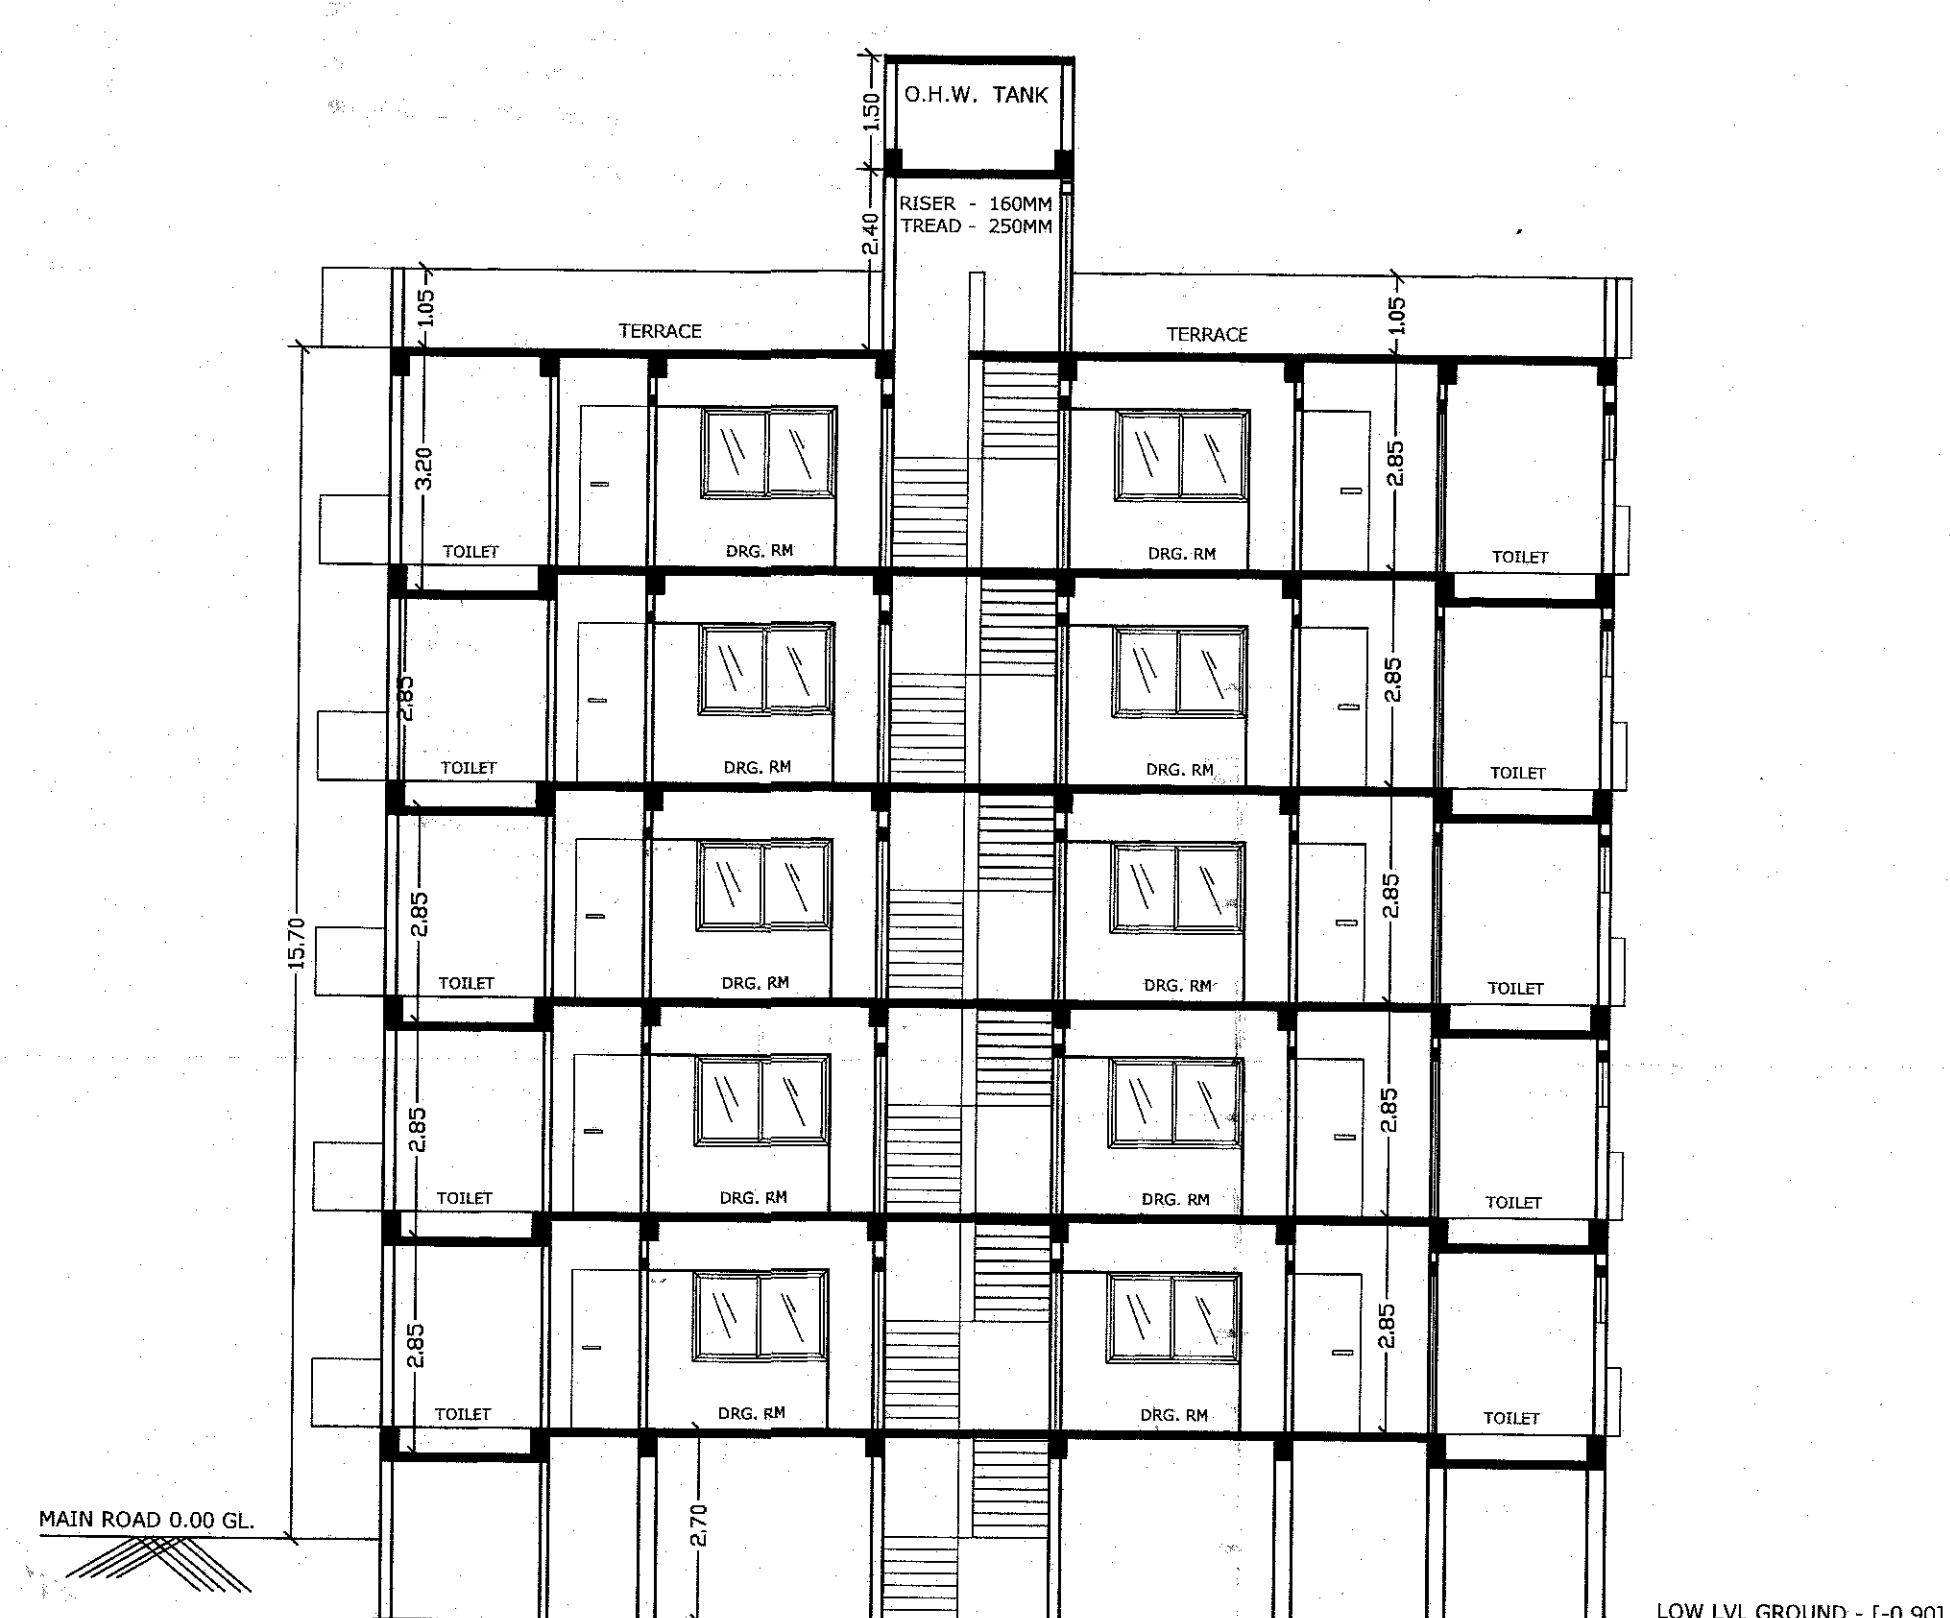


SECTION - AA'

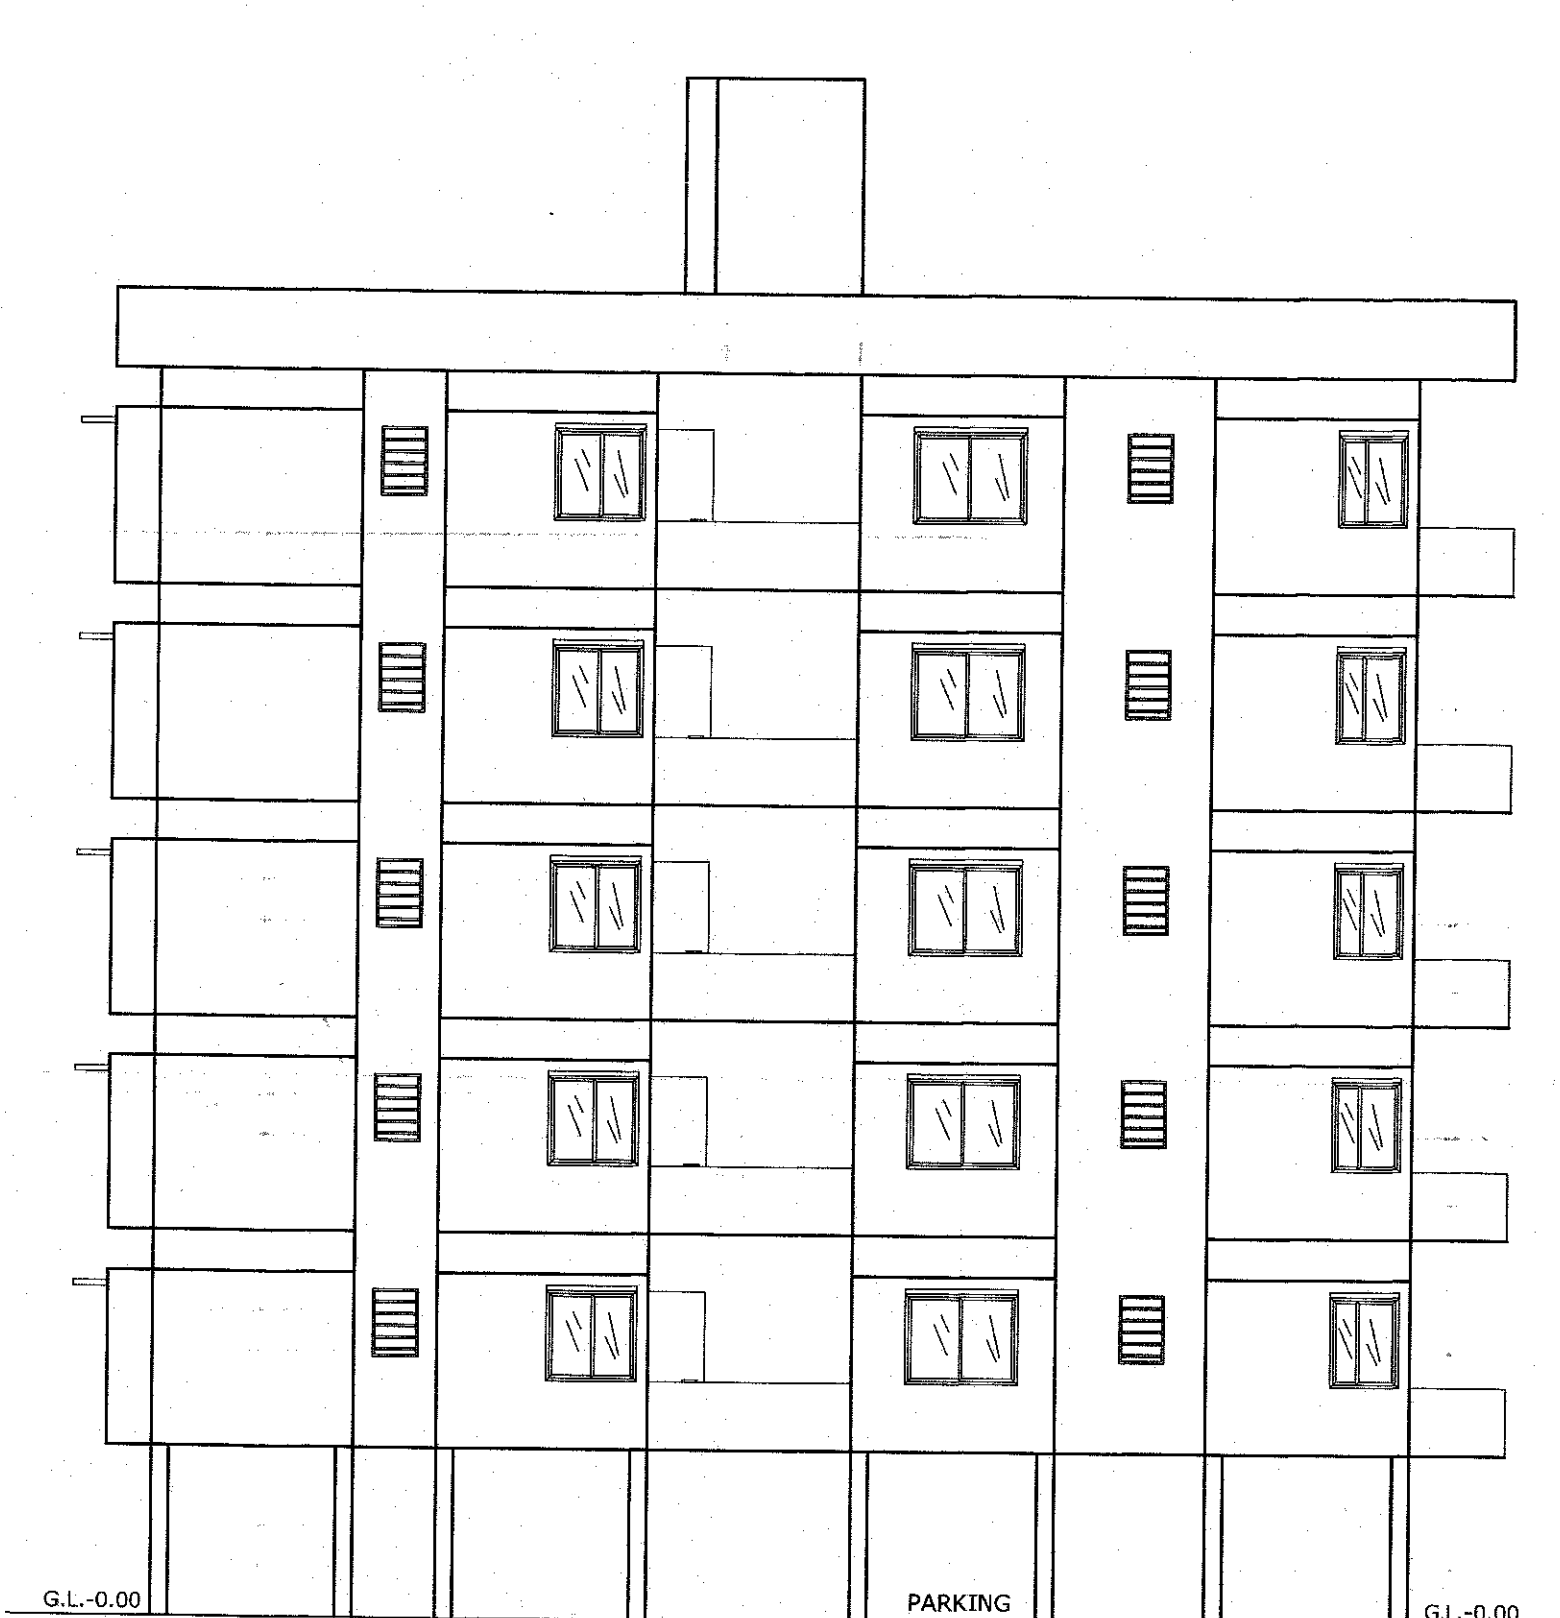


FRONT ELEVATION

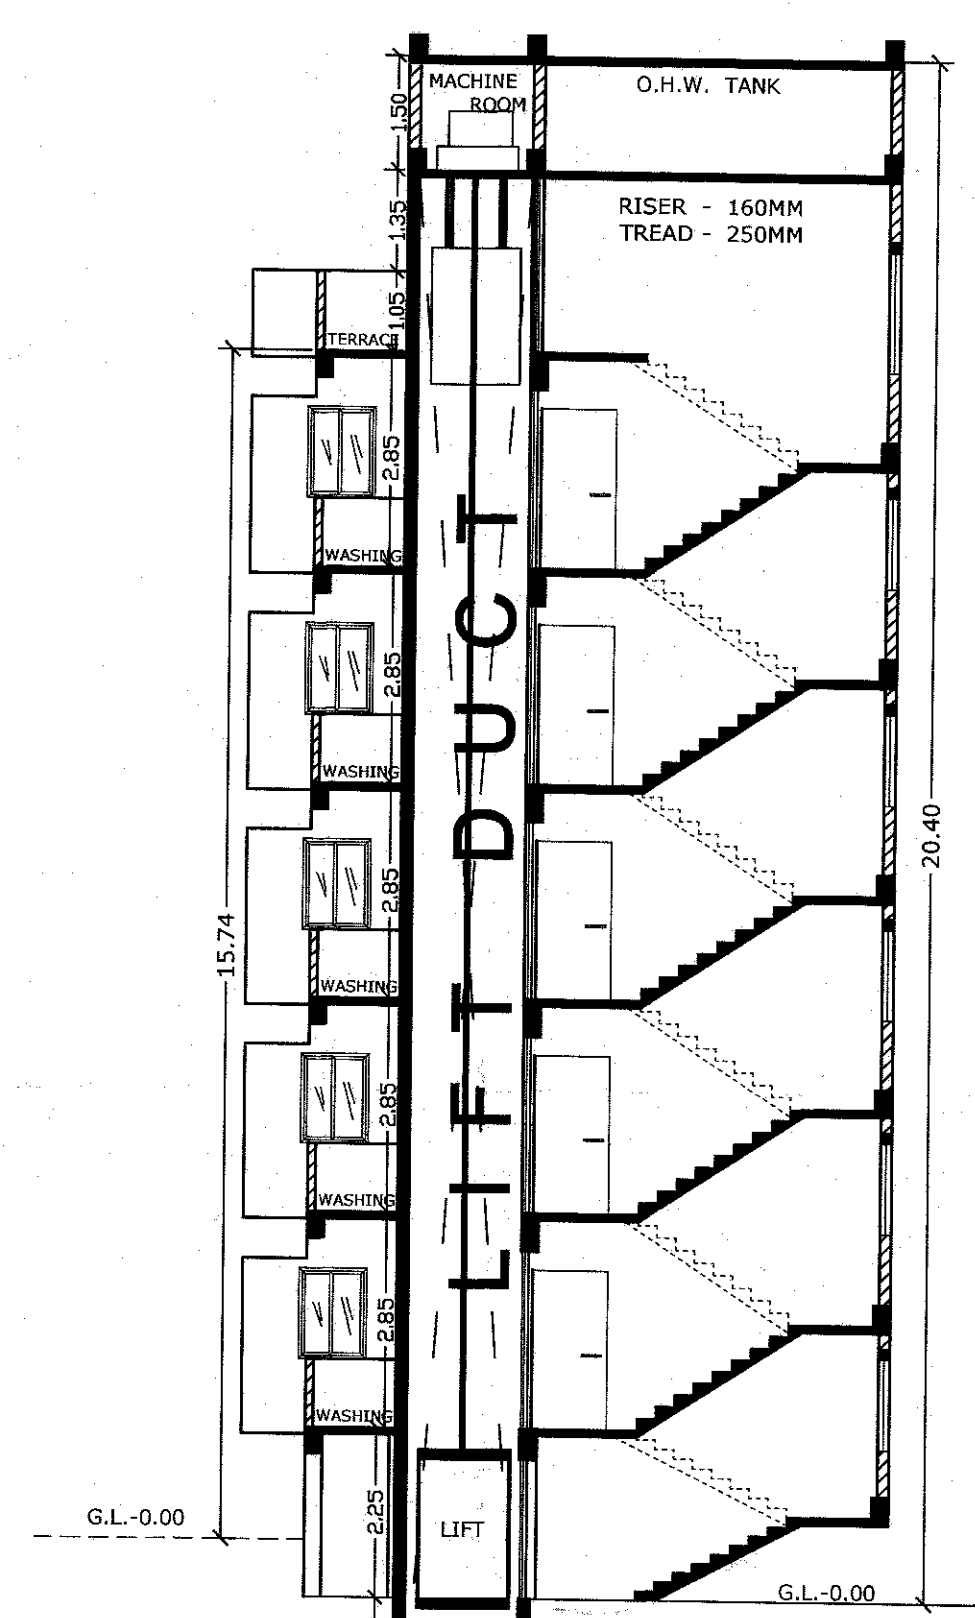


SECTION - B-B'

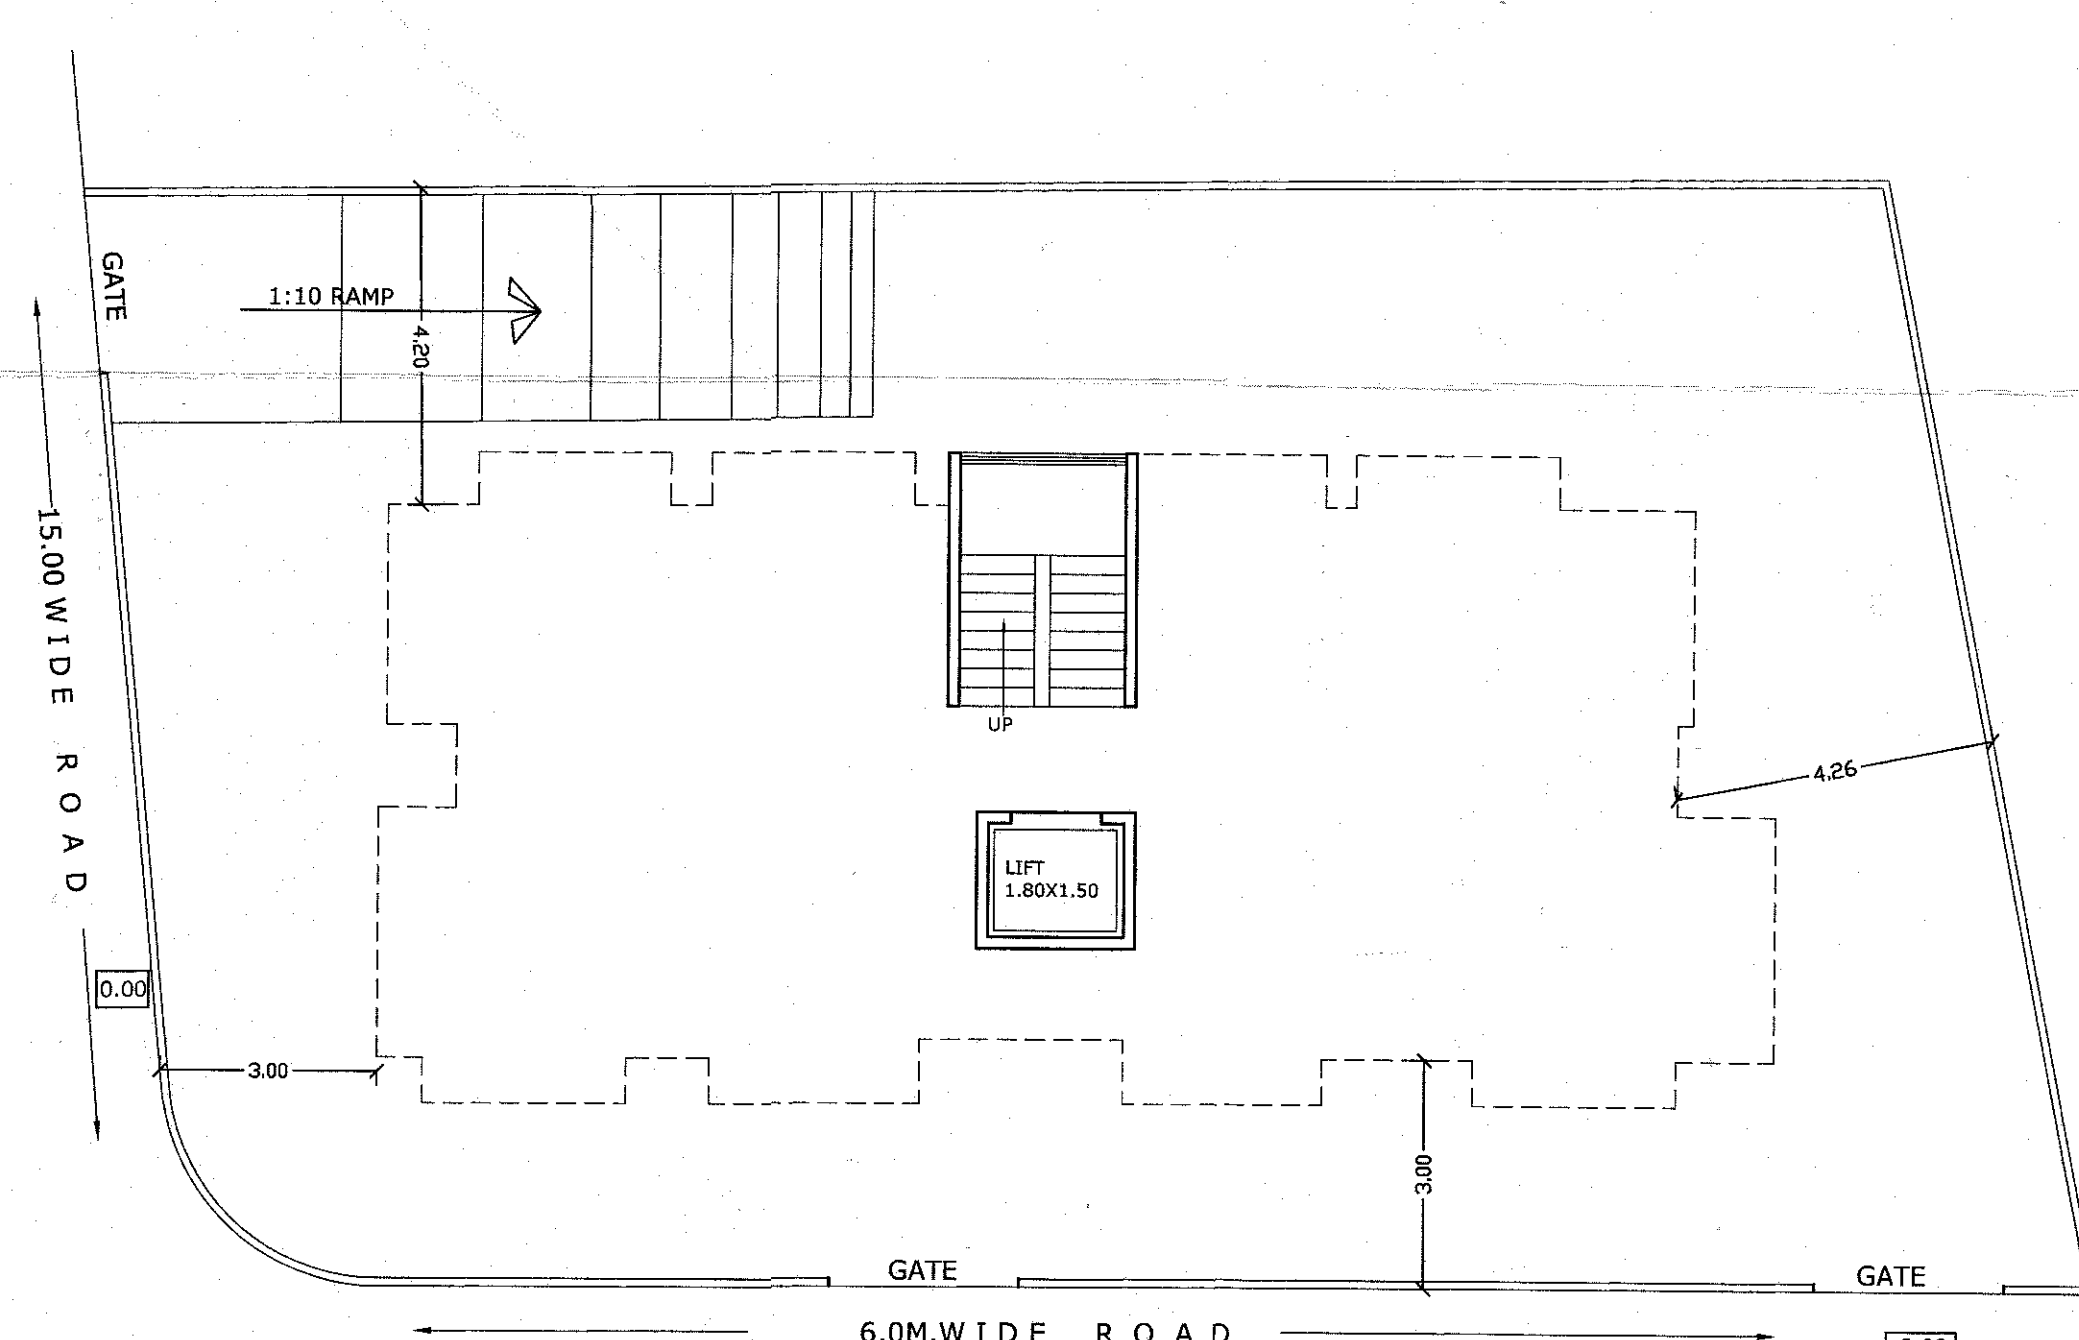

STILT FOR PARKING

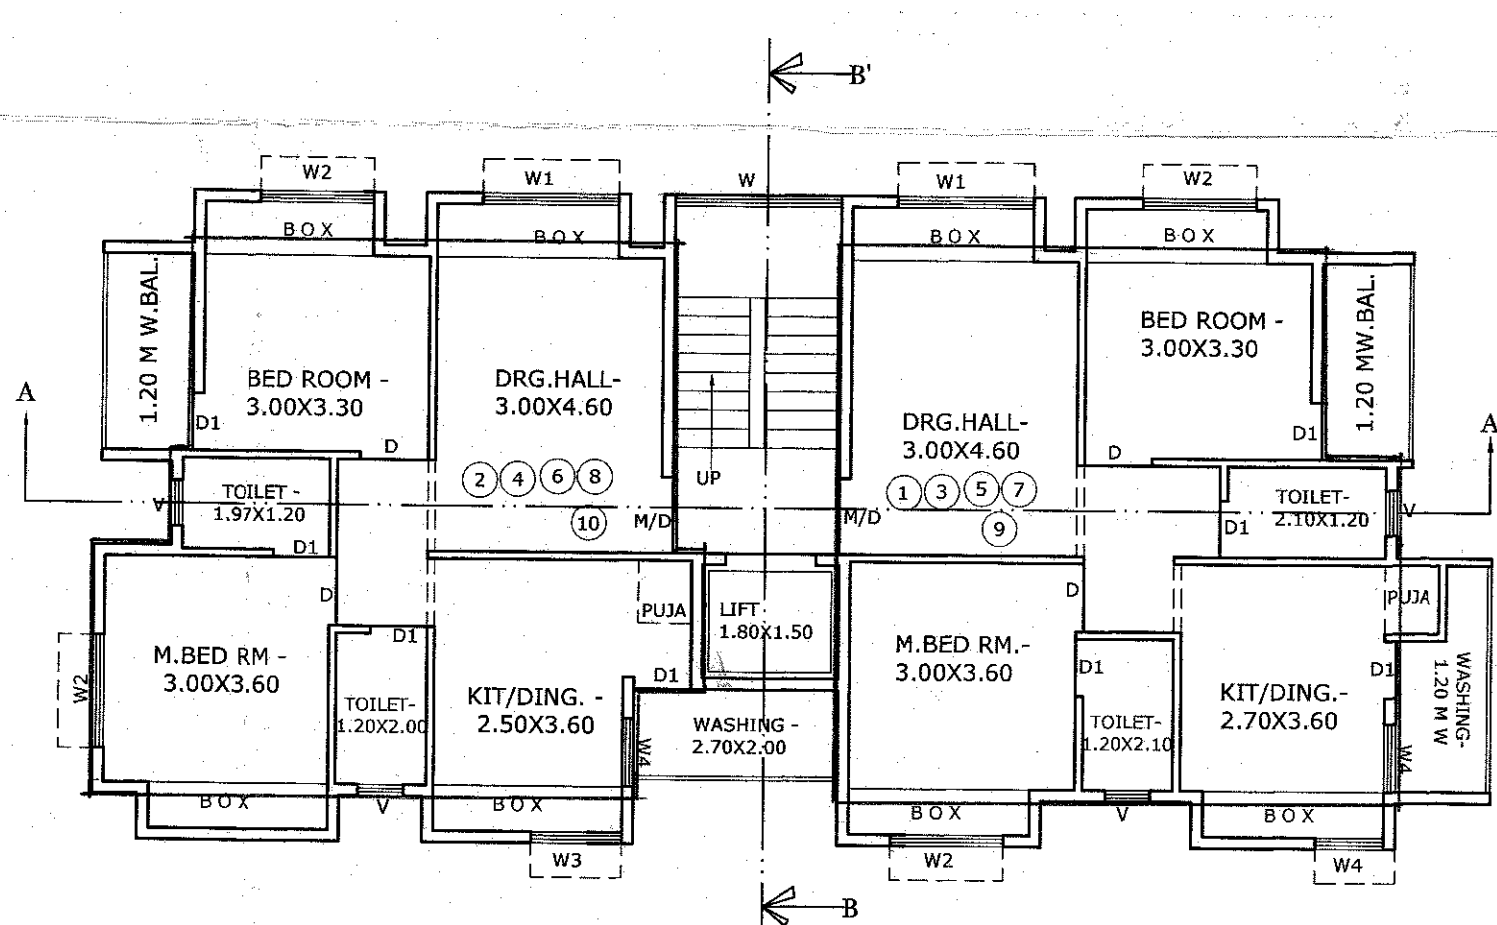

TYPICAL 1ST, 2ND, 3RD, 4TH & 5TH FLOOR PLAN

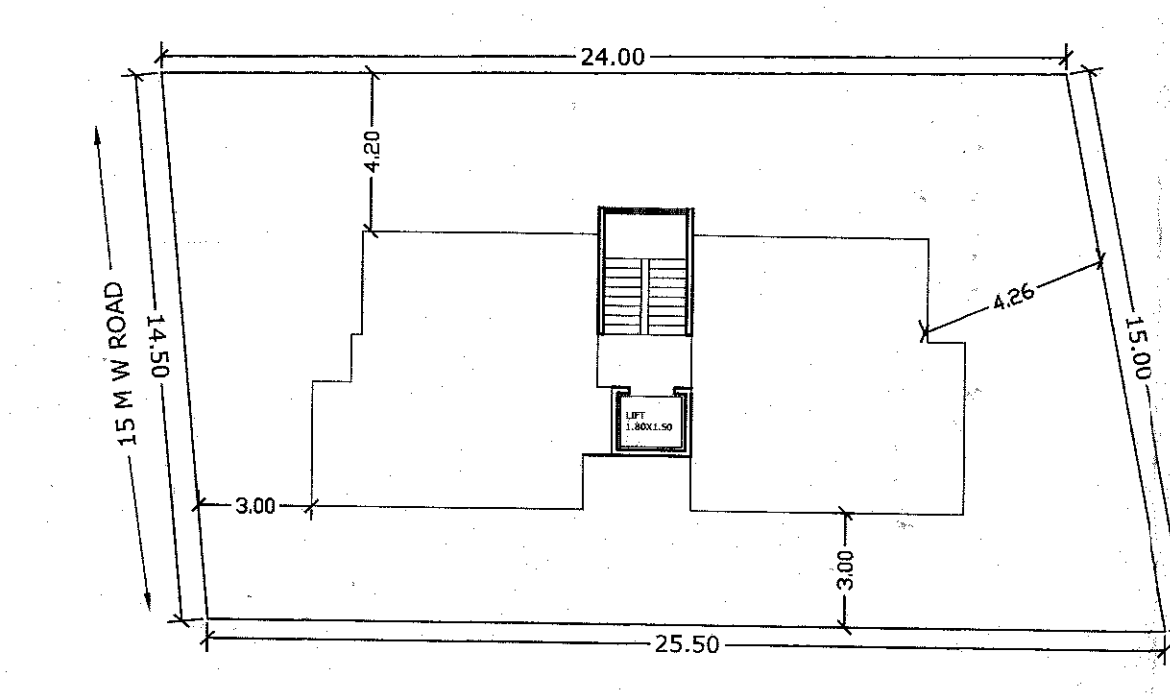

BLOCK PLAN