WING B1

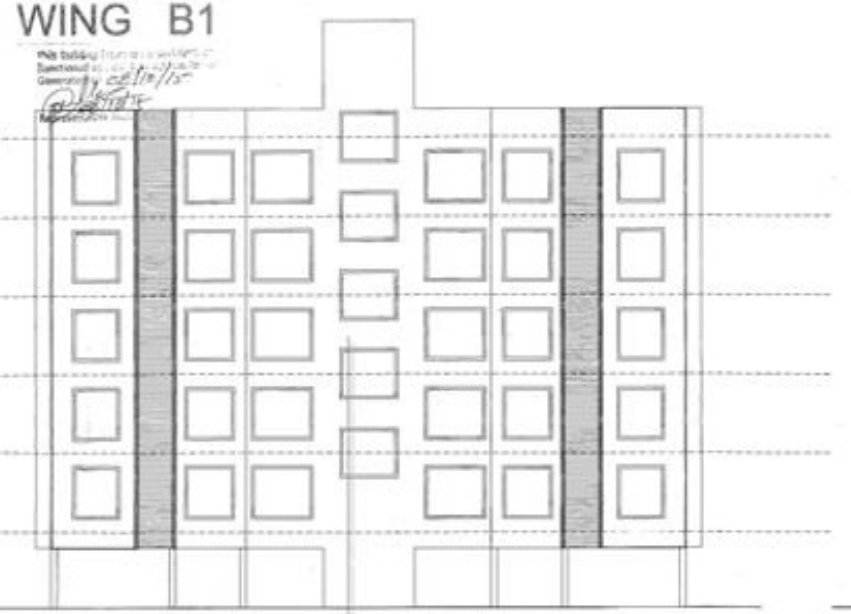

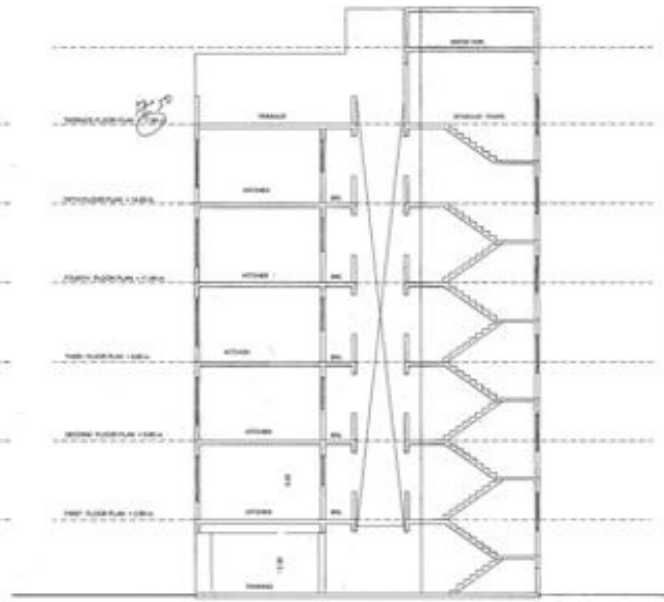

Polygon	LENGTH	WIDTH	Area
A-Block	24.30	15.25	370.58
D-01	-->	-->	17.55
D-02	-->	-->	19.19
D-03	3.20	1.55	4.96
D-04	3.20	1.55	4.96
D-05	3.20	1.55	4.96
LIFT	1.60	1.50	2.40
LIFT	1.85	1.50	2.78
DUCT	-->	-->	12.80
DUCT	-->	-->	12.80
BALCONY	2.50	1.20	3.00
BALCONY	2.50	1.20	3.00
BALCONY	2.50	1.20	3.00
BALCONY	2.50	1.20	3.00
Total -->	-->	-->	276.19

TYPICAL SECOND, THIRD, FOURTH AND FIFTH FLOOR SCALE 1:100

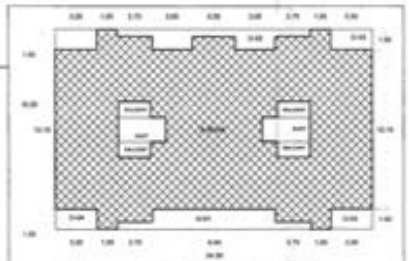

Polygon	LENGTH	WIDTH	Area
A-Block	24.30	15.25	370.58
D-01	-->	-->	17.55
D-02	-->	-->	19.19
D-03	3.20	1.55	4.96
D-04	3.20	1.55	4.96
D-05	3.20	1.55	4.96
DUCT	-->	-->	12.80
DUCT	-->	-->	12.80
BALCONY	2.50	1.20	3.00
BALCONY	2.50	1.20	3.00
BALCONY	2.50	1.20	3.00
BALCONY	2.50	1.20	3.00
Total -->	-->	-->	281.36

FIRST FLOOR BLOCK PLAN SCALE 1:100

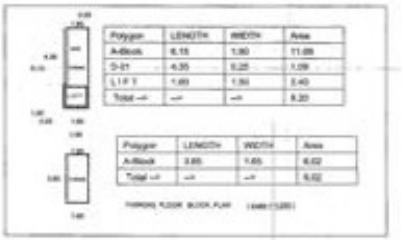

Polygon	LENGTH	WIDTH	Area
A-Block	6.15	1.80	11.08
D-01	4.35	0.25	1.09
LIFT	1.60	1.50	2.40
Total -->	-->	-->	8.20

Polygon	LENGTH	WIDTH	Area
A-Block	3.65	1.65	6.02
Total -->	-->	-->	6.02

PARKING FLOOR BLOCK PLAN SCALE 1:100

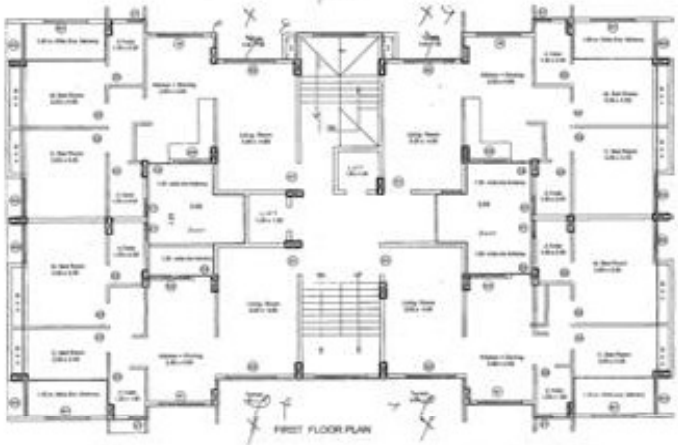

FIRST FLOOR PLAN

TYPICAL SECOND, THIRD, FOURTH AND FIFTH FLOOR PLAN

PARKING FLOOR PLAN

A (WING B1)

BUILDING	FLOORS	FSI AREA COMM.	RESI.	IND.	SPECIAL	DOUBLE HT	BALCONY PERM.	PROP.	EXCESS	STAIR PAID	LIFT PAID	PASSAGE	LIFT M/C ROOM	TENE.		TOTAL FSI AREA
A (WING B1)	TERRACE FLOOR	0.00	0.00	0.00	0.00	0.00	0.00	0.00	-	0.00	0.00	0.00	0.00	0		0.00
A (WING B1)	FIFTH FLOOR	0.00	276.19	0.00	0.00	0.00	41.40	31.84	-	0.00	0.00	0.00	-	4		276.19
A (WING B1)	FOURTH FLOOR	0.00	276.19	0.00	0.00	0.00	41.40	31.84	-	0.00	0.00	0.00	-	4		276.19
A (WING B1)	THIRD FLOOR	0.00	276.19	0.00	0.00	0.00	41.40	31.84	-	0.00	0.00	0.00	-	4		276.19
A (WING B1)	SECOND FLOOR	0.00	276.19	0.00	0.00	0.00	41.40	31.84	-	0.00	0.00	0.00	-	4		276.19
A (WING B1)	FIRST FLOOR	0.00	281.36	0.00	0.00	0.00	42.20	31.84	-	0.00	0.00	0.00	-	4		281.36
A (WING B1)	PARKING FLOOR	0.00	14.22	0.00	0.00	0.00	2.13	0.00	-	0.00	0.00	0.00	-	0		14.22
A (WING B1)	Total	0.00	1400.32	0.00	0.00	0.00	210.00	159.20	0.00	0.00	0.00	0.00	0.00	20		1400.32

STAMP OF APPROVAL 5 /

REFERENCE		NORT
PLOT BOUNDRY		
PROP. WORK		
DRAINAGE LINE		
WATER LINE		

TITLE...

PROPOSED PLAN OF
GROUP HOUSING SCHEME
ON PLOT BEARING GUT NO.- 69
SITUATED AT NEAR MIT COLLEGE
SATARA , AURANGABAD.

FOR :-SHRI. RAJKUMAR CHECHA
THROUGH IT'S DEVELOPER
SHRI. ASHOK BAHETI

ARCHITECT'S SIGN	OWNER'S SIGN

ARCHITECTS :-

GGAL DESIGN
HAMID VITHOBA RAWALE
UNIT SHOP NO.-4
SK ESTATE, NEW USMANPU
NGABAD.
MO.NO. - 9850480

SCALE	DATE	DRG. NO.	JOB NO.	DRAWN BY
1:100	8-10-2015	01/06		

SUBMISSION PLAN