



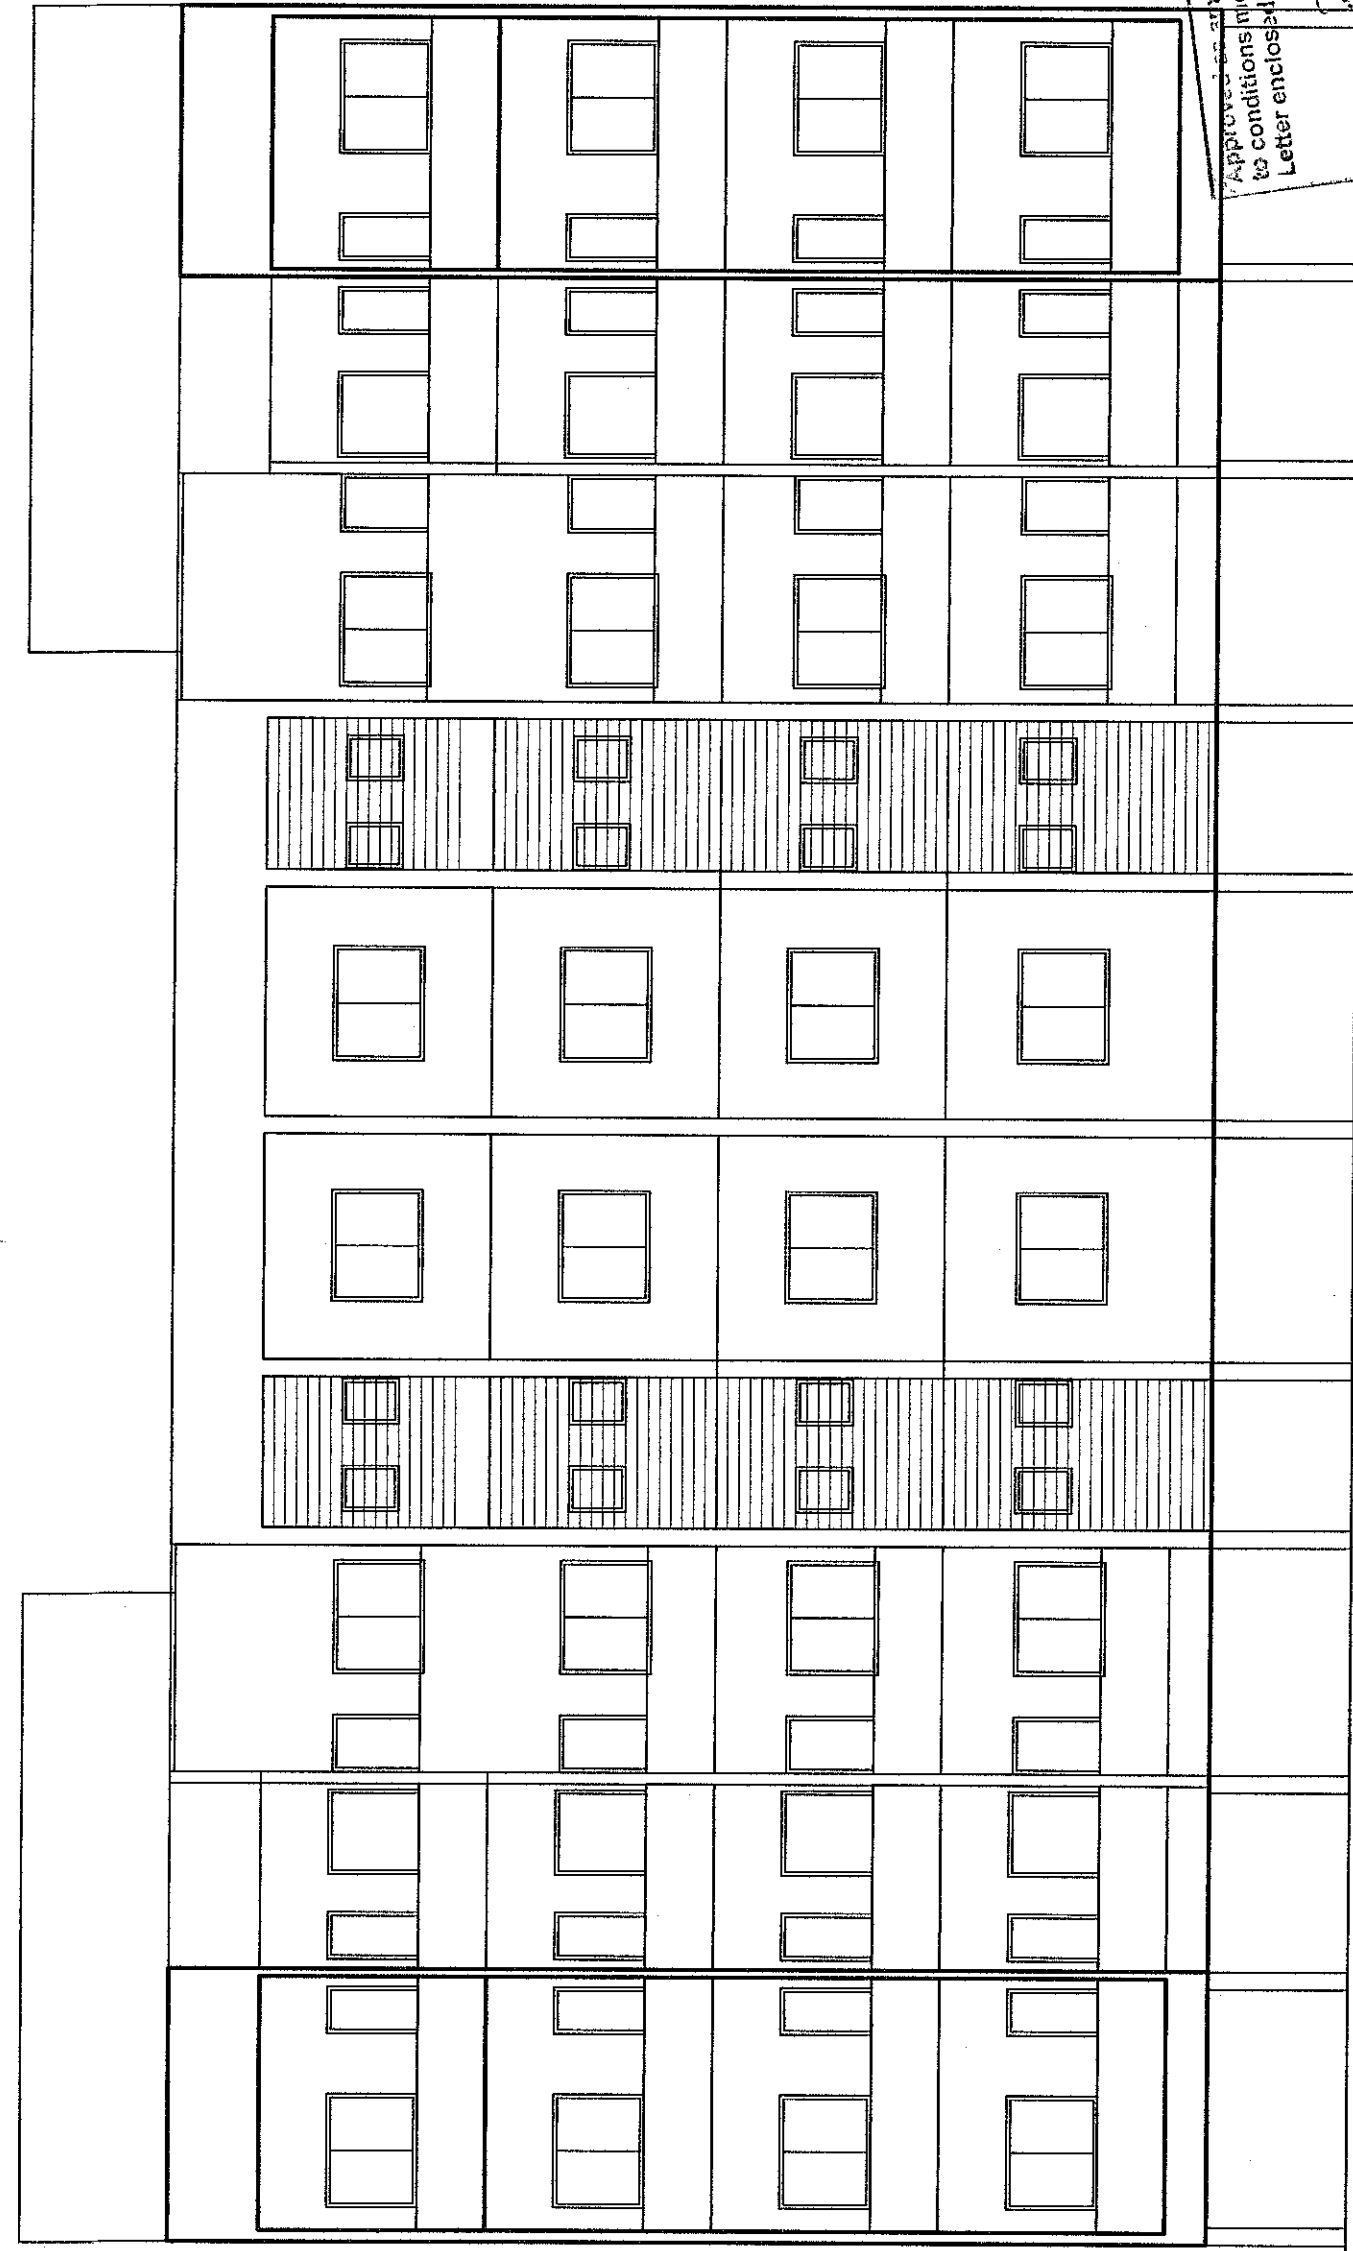

FRONT ELEVATION

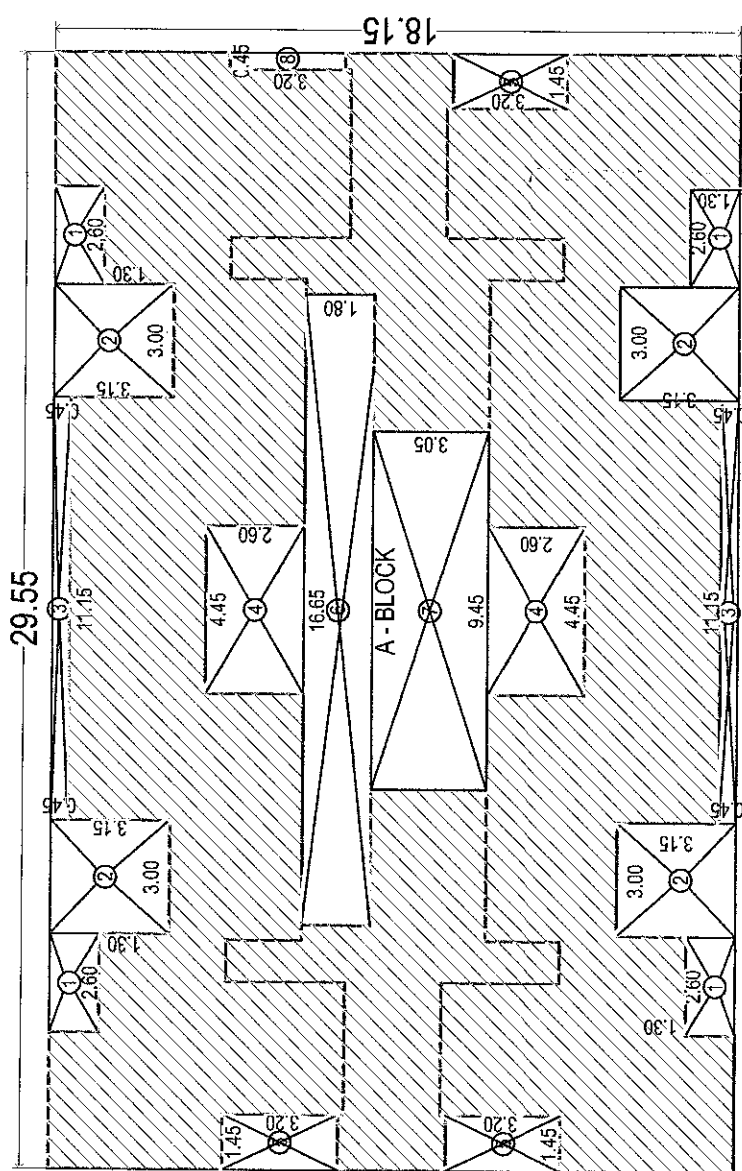

**BLOCK PLAN TYPICAL FLOOR
(FIRST SECOND THIRD & FOURTH)**

AREA CALCULATION FOR FIRST SECOND			
THIRD & FOURTH FLOOR			
MS NO	LENGTH	WIDTH	AREA
B	IN	IN	SQ.M
1	2650	1815	3332
2	2650	1320	3492
3	300	315	4
4	300	315	4
5	3115	045	2
6	1104	260	10
7	445	320	2
8	445	260	23
9	145	330	3
10	1665	180	13
11	2957	301	29
12	745	305	1
13	4500	3150	1
TOTAL DEDUCTION			142
TOTAL			538.33
* AREA			158.63
TOTAL BUILT UP AREA			377.71

BUILT UP AREA STATEMENT FOR D1 & D2 BUILDING


BUILT UP AREA STATEMENT FOR D1 & D2 BUILDING									
1	2	3	4	5	6	7	8	9	
SR.NO.	FLOOR	BUILT UP AREA	BALCONY AREA		NET BUILT UP AREA (3+6+8)	STAIR CASE PREMIUM PAID AREA		TOTAL BUILTUP (3+6+8)	
			Permissible 15%	Provided		Excess			
1.	GROUND	52.70	0.00	0.00	0.00	52.70	0.00	52.70	
2.	FIRST	377.71	56.66	56.35	0.00	377.71	0.00	377.71	
3.	SECOND	377.71	56.66	56.35	0.00	377.71	0.00	377.71	
4.	THIRD	377.71	56.66	56.35	0.00	377.71	0.00	377.71	
5.	FOURTH	377.71	56.66	56.35	0.00	377.71	0.00	377.71	
6	TOTAL	1563.54	226.63	225.40	0.00	1563.54	0.00	1563.54	

STAIRCASE AREA STATEMENT
GROUND FLOOR


STAIRCASE AREA STATEMENT ... GROUND FLOOR				
	LENGTH	WIDTH	AREA	UNITS
PASSAGES AREA	1.50	4.00	6.00	Sq.M.
STAIRCASE AREA	3.60	3.20	11.52	Sq.M.
STAIRCASE AREA	4.95	2.85	14.11	Sq.M.
LIFT AREA	1.90	1.95	3.70	Sq.M.
METER room AREA	1.90	3.60	6.84	Sq.M.
TOTAL BUIP. AREA				Sq.M.
(METER ROOM + LIFT + 50% PASSAGE & STAIRCASE)				

PARKING AREA STATEMENT

CARPET AREA (IN SQ.M.)	TENAMENTS (IN NOS.)	REQUIRED LOTS (IN NOS.)	PROVIDED LOTS (IN NOS.)
45 TO 60	32	16	16

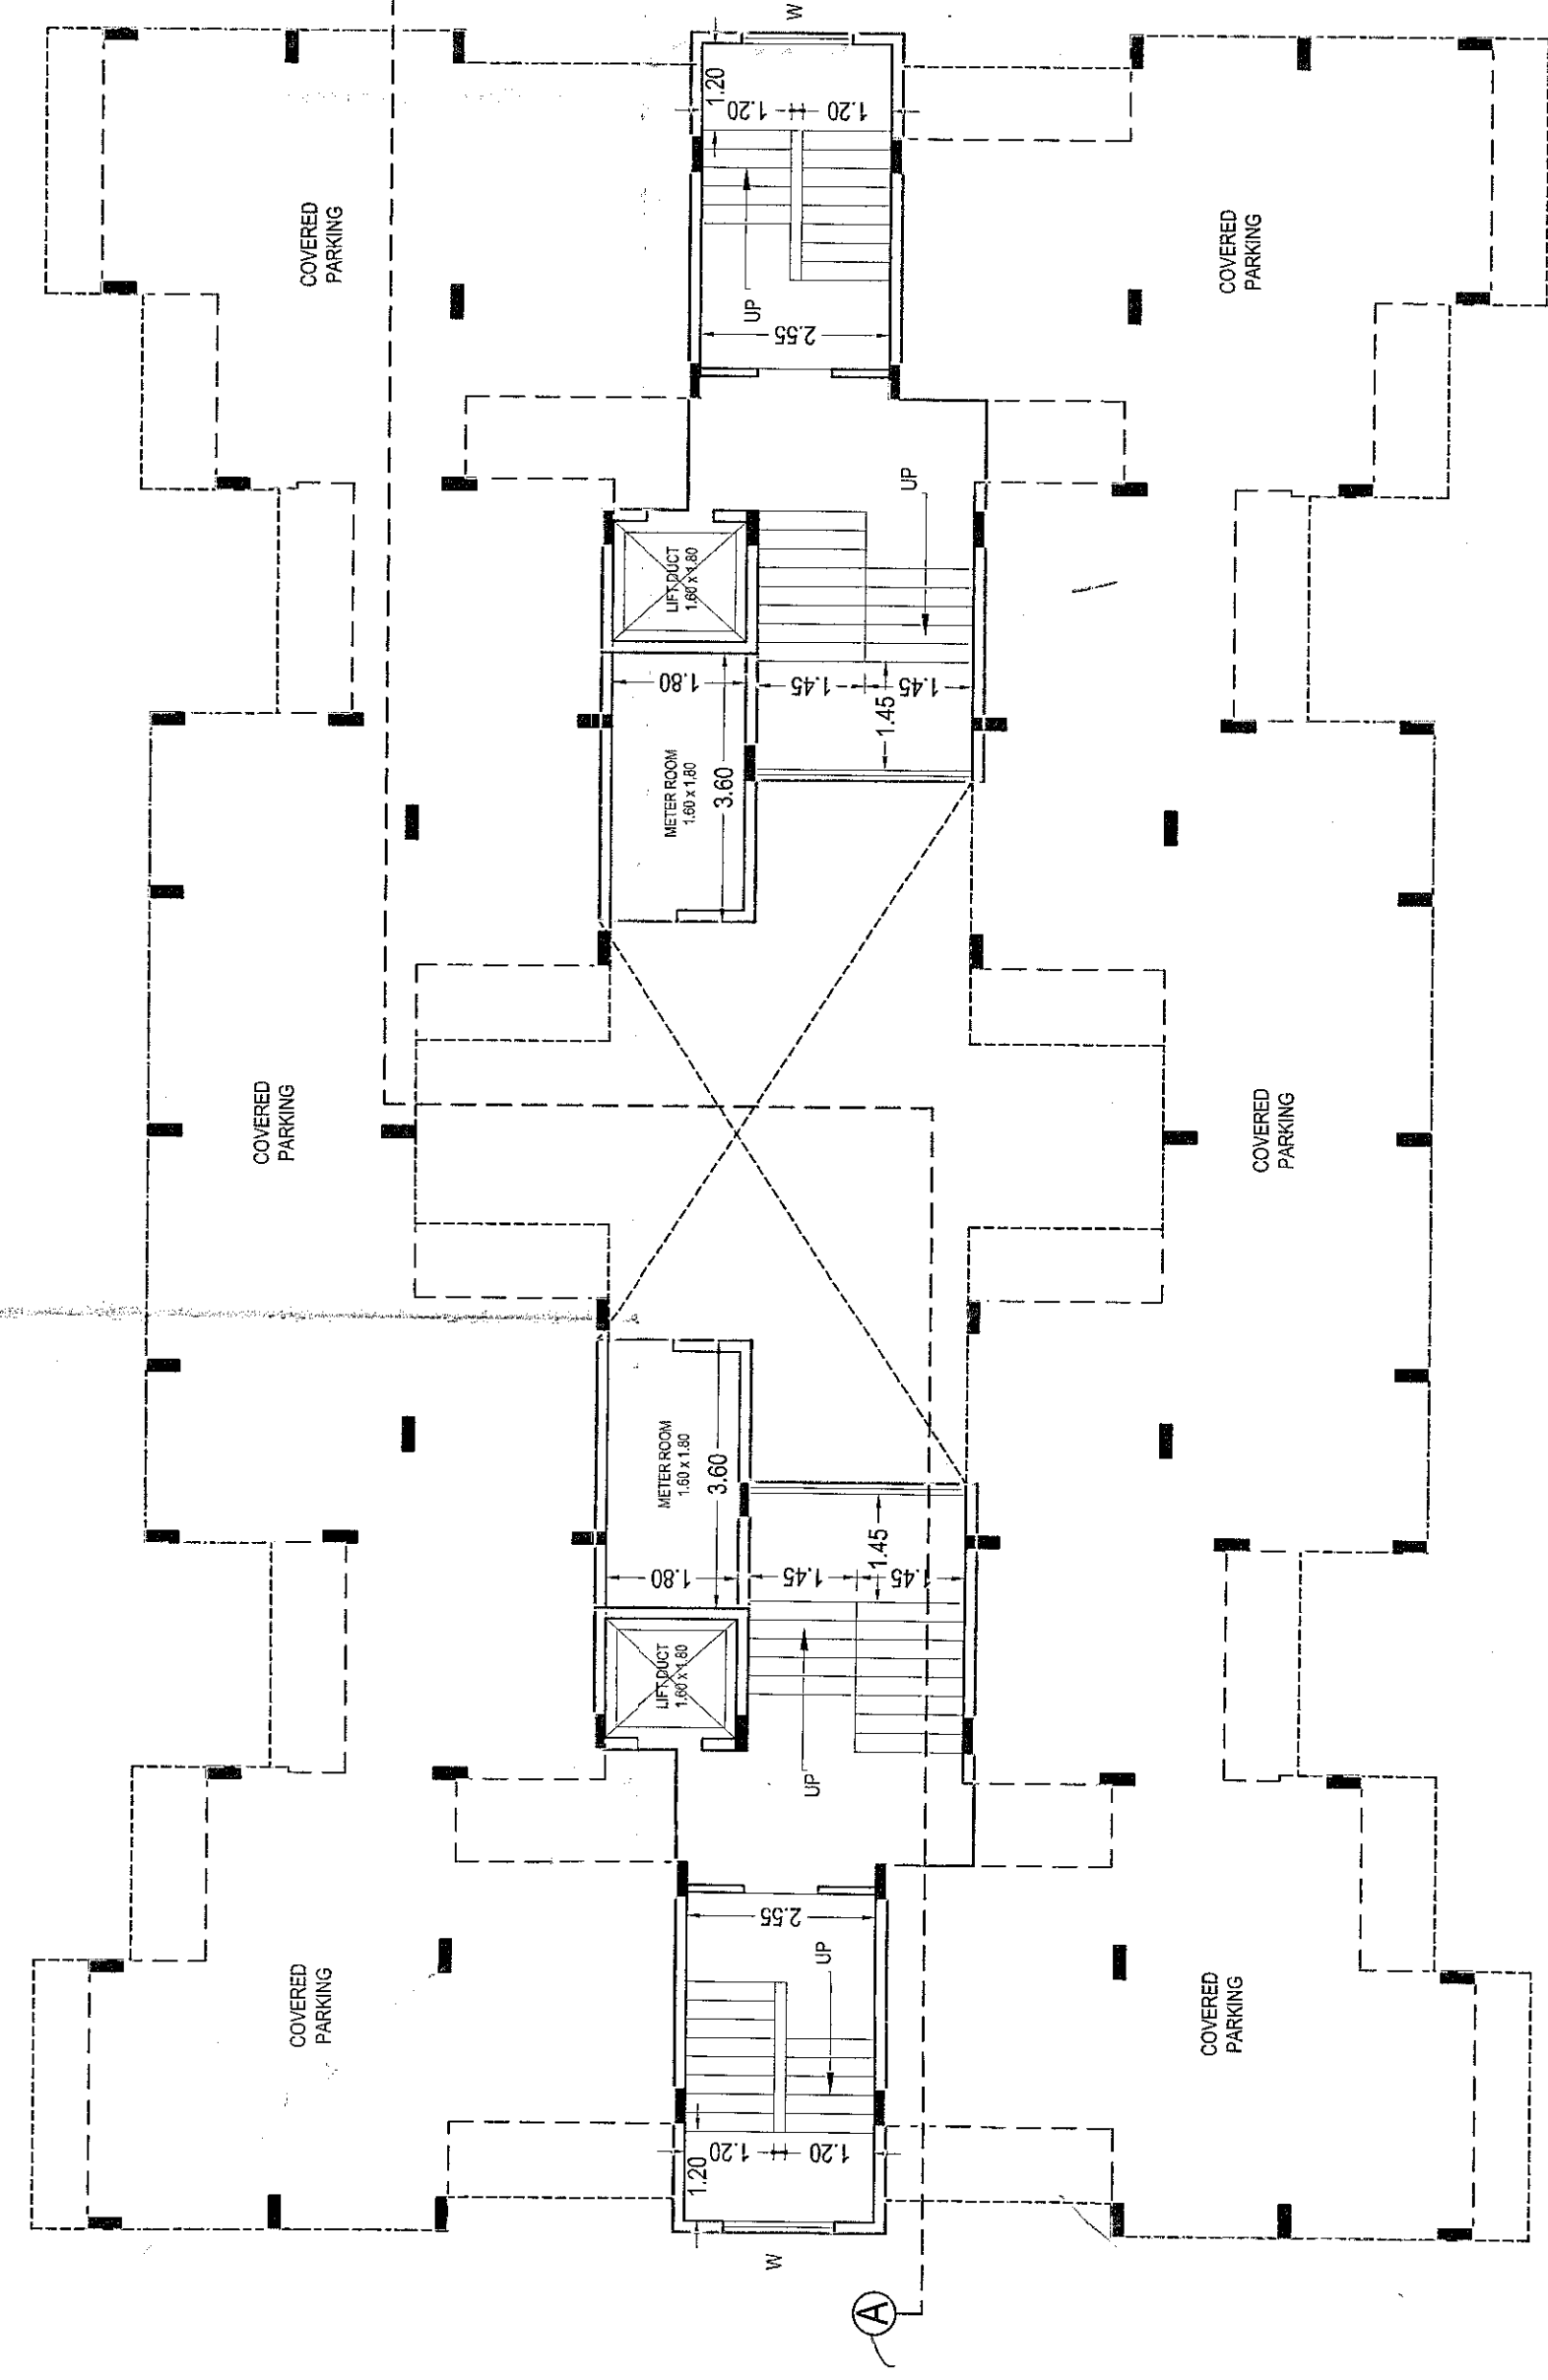

PARKING (GROUND)
FLOOR PLAN

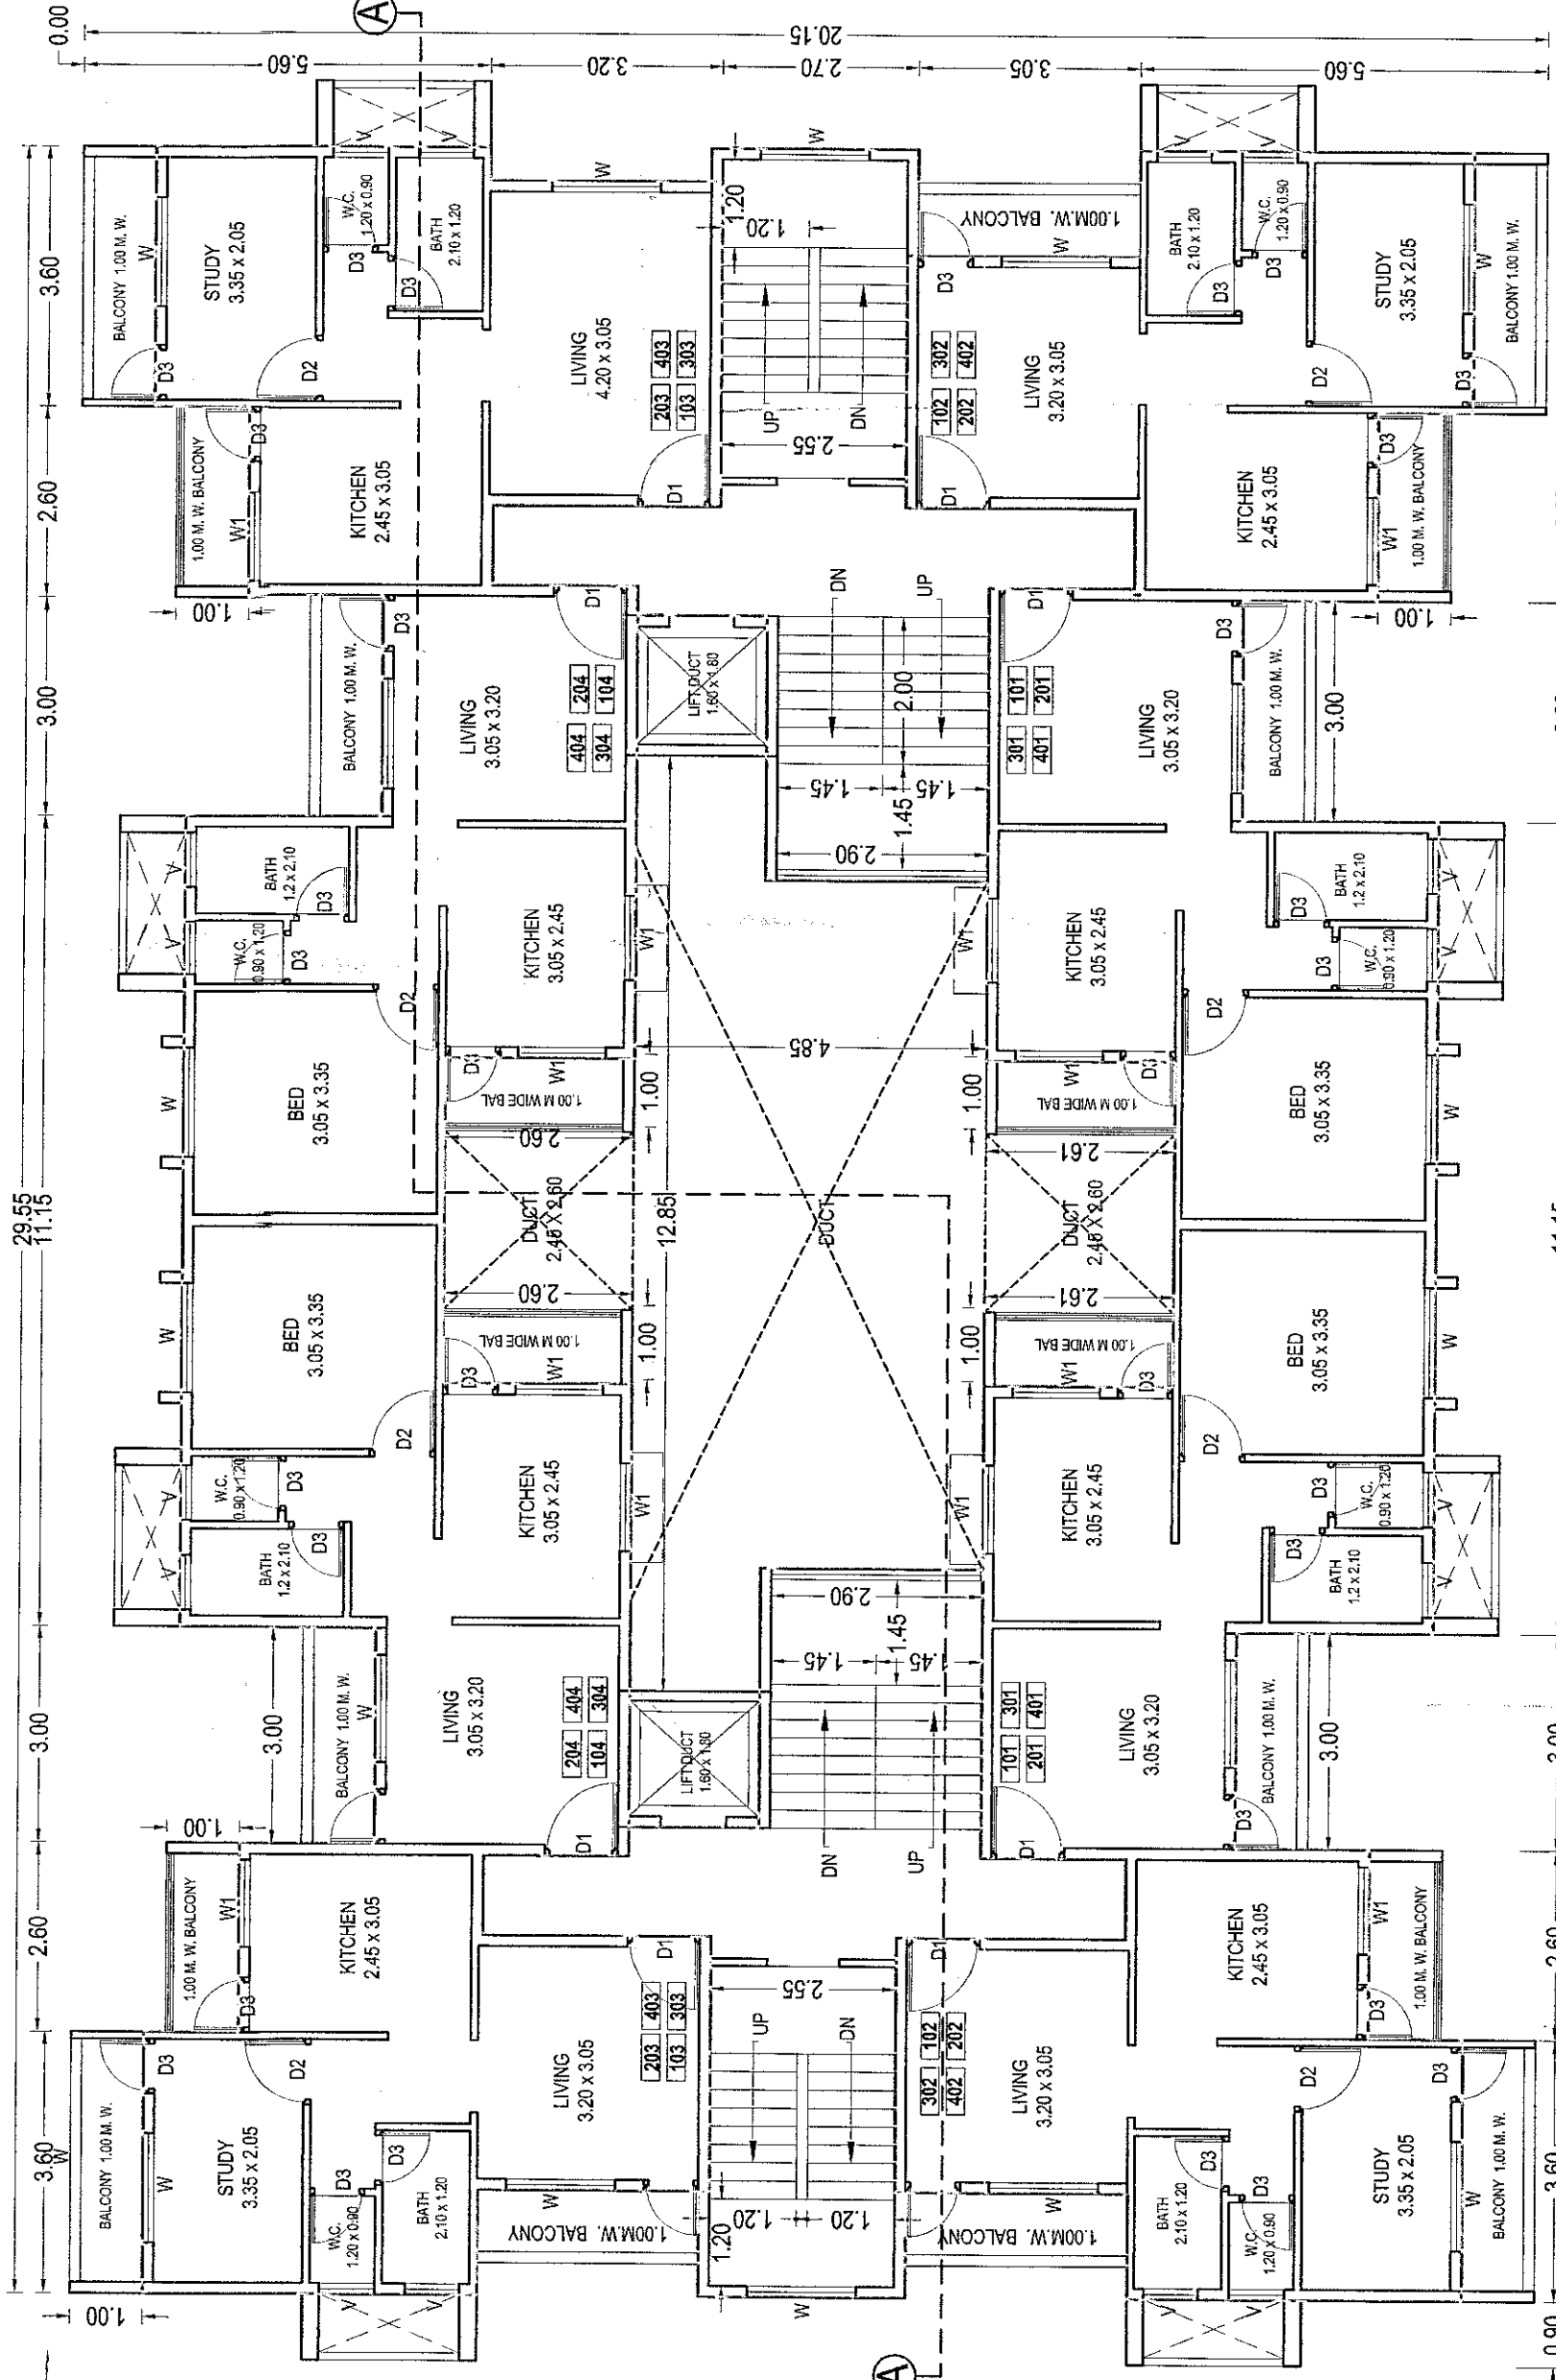


11.15
TYPICAL FLOOR PLAN
(FIRST TO FOURTH)

LEGEND :				NORTH	
D1	1.00 x 2.10	W	1.50 x 1.50		
D2	0.90 x 2.10	W1	1.20 x 1.20		
D3	0.75 x 2.10	V	0.60 x 0.90		

REVISED LINE SHOWN AS

LEGEND:

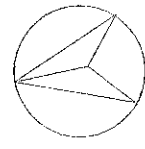

TITLE:

REVISED PLAN OF GROUP HOUSING SCHEME
ON LAND BEARING GUT NO. - 52 / 2 (PART),
SITUATED AT WALLU MAHANAGAR - I,
WADGAON KOLHATI, AURNAGABAD.
FOR - M/S. CITY MANGAL CONSTRUCTIONS,
DEVELOPERS - SHRI DEVANAND NARAYANRAO
KOTGIRE. (H.U.F.)
G.P.A. HOLDER OF M/S. CITY MANGAL CONSTRUCTIONS)

ARCHITECT'S SIGN...

FOR AKW ARCHITECTS

Manish Vasant Dale
Architect & Approved Valuer
Reg. No. CA/193/15610

OWNER'S SIGN. _____

ARCHITECTS...

AKW ARCHITECTS
ARCHITECTS, INTERIOR DESIGNERS
CIVIL ENGINEERS & PROJECT MANAGERS
AUSEKAR SAMEER. KALE

ISHIGANDH - C, RAMA NAGAR,
PP. HOTEL ATTTHI, OFF JALNA
ROAD, AURANGABAD.
H. NO. - 2451616, 2452123
mail : send@live.in

SCALE

[illegible]

1.100	1.200	1.300
-------	-------	-------

BUILDING D - (D1 AND D2 TYPE)