


SIDE ELEVATION

SCALE - 1:100

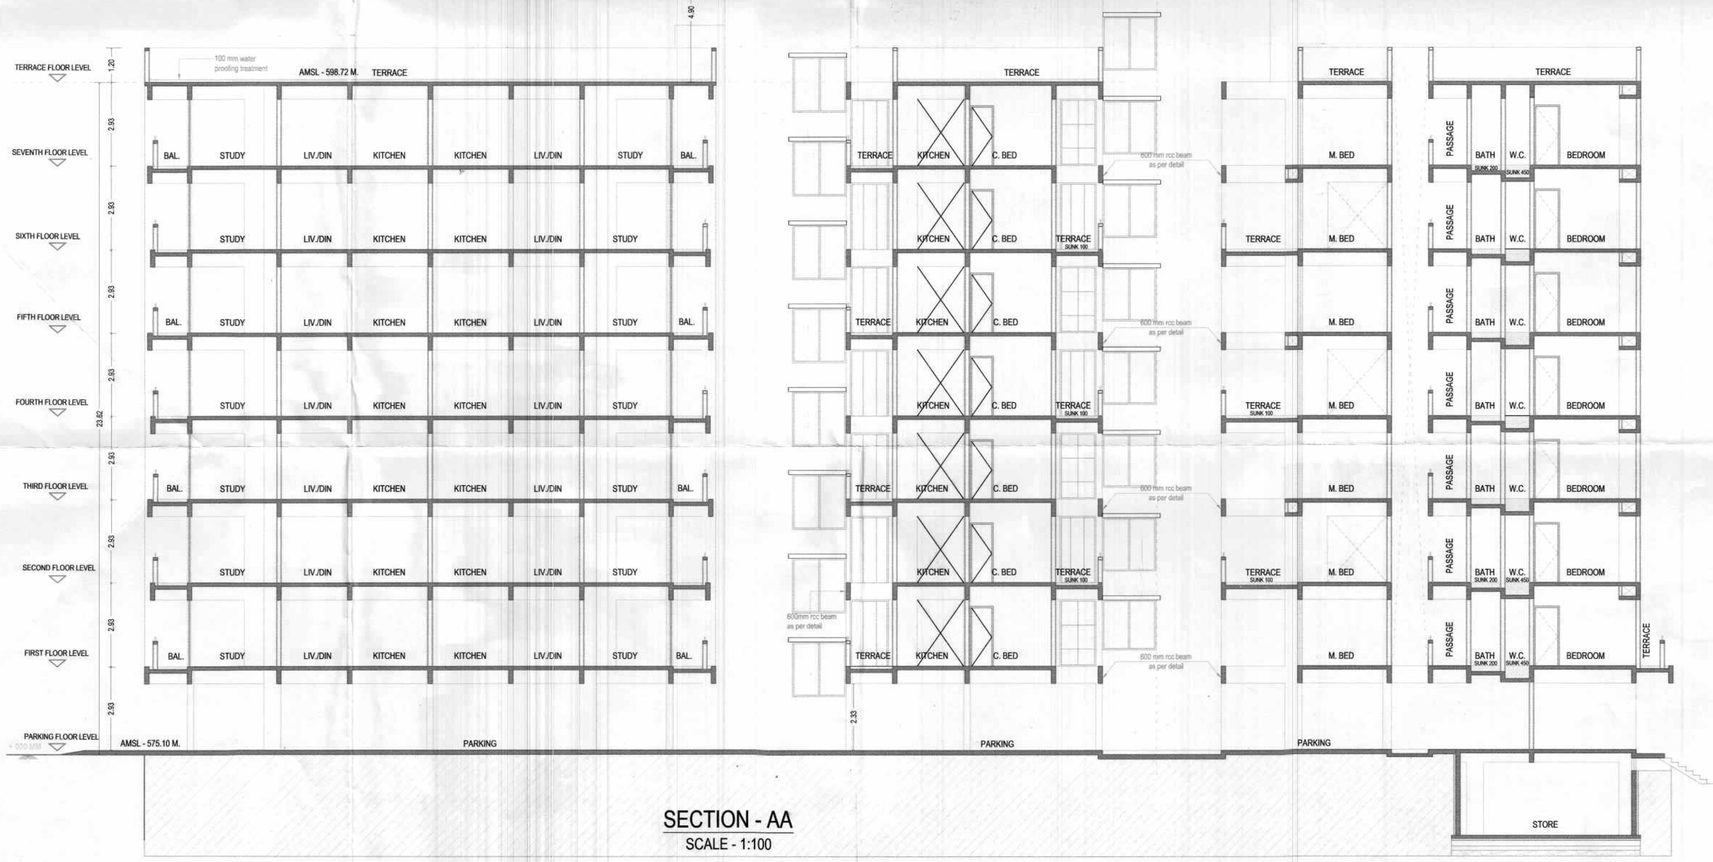

SECTION - AA

SCALE - 1:100

OFFICE USE ONLY | SHEET NO :- 06/06

बांधकाम परवानगी शाखा

Work done plan are accepted for occupancy certificate is issued vide Letter No. DCP/3217/26-A Date 4/3/2021.

DY.ENGINEER
Town Planning
Municipal Corporation
AURANGABAD.

D. C. Signed by A.D.T.P.

REFERENCE _. | NORTH _.

TITLE _.

WORKDONE PLAN OF COMMERCIAL & RESIDENTIAL BUILDING TYPE - D ON PLOT NO. 1 & 2, BEARING GUT NO. 736, SITUATED AT CHIKALTHANA, AURANGABAD.
FOR
1. Mrs. Sangita Parmanad Shejule & Other's,
Through their Developers & G.P.A. Holders.
M/s. Pride Ventures (I) Pvt. Ltd.
Through its Partner
Shri. Nitin Venuprasad Bagadia.

OWNERS DECLARATION-
I/We undersigned hereby confirm that I/We would abide by plans sanctioned by AURANGABAD Municipal Corporation. I/We would execute the structure as per sanctioned plans. Also I/We would execute the work under supervision of proper technical person so as to ensure the quality and safety at the work site.
OWNER (S) NAME AND SIGNATURE
FOR, Mrs.Sangita Parmanad Shejule
(G.P.A Holder)
M/s. PRIDE VENTURE (I) Pvt. Ltd.
(Through Its Partner)
Shri.Nitin Venuprasad Bagadia.

CERTIFICATE OF AREA:
Certified that the plot under reference was surveyed by me on 15/6/2012 and the dimensions of sides etc. of plot stated on plan are as measured on site and the area so worked out tallies with the Area stated in document of Ownership/ T.P. Scheme Records/ Land Records department/ City Survey Records.

ARCHITECT'S SIGN._. | G.P.A. HOLDER SIGN._.

Ar. NITIN V. BAGADIA
B.Arch
Reg.No.CA/2000/26895
Aurangabad.

PRIDE VENTURES (I) PVT. LTD.

ARCHITECTS._.

Ar. NITIN BAGADIA B.Arch., A.I.I.A., M.C.A.,P.V.A.,I.I.V.
NITIN BAGADIA & ASSOCIATES.

Registered Architects, Valuers & Interior Designers.
101,102,103,Sai trade Center, Station,Aurangabad.
Telefax :(0240)2345016
E-mail abdpridegroup@yahoo.com

SCALE	DATE	DRG. NO.	JOB NO.	DRAWN BY
1:100,1:200	06 / 07 / 20	06/06	PR-1702	VIJAY

WORKDONE DRAWING (BUILDING TYPE - D)