
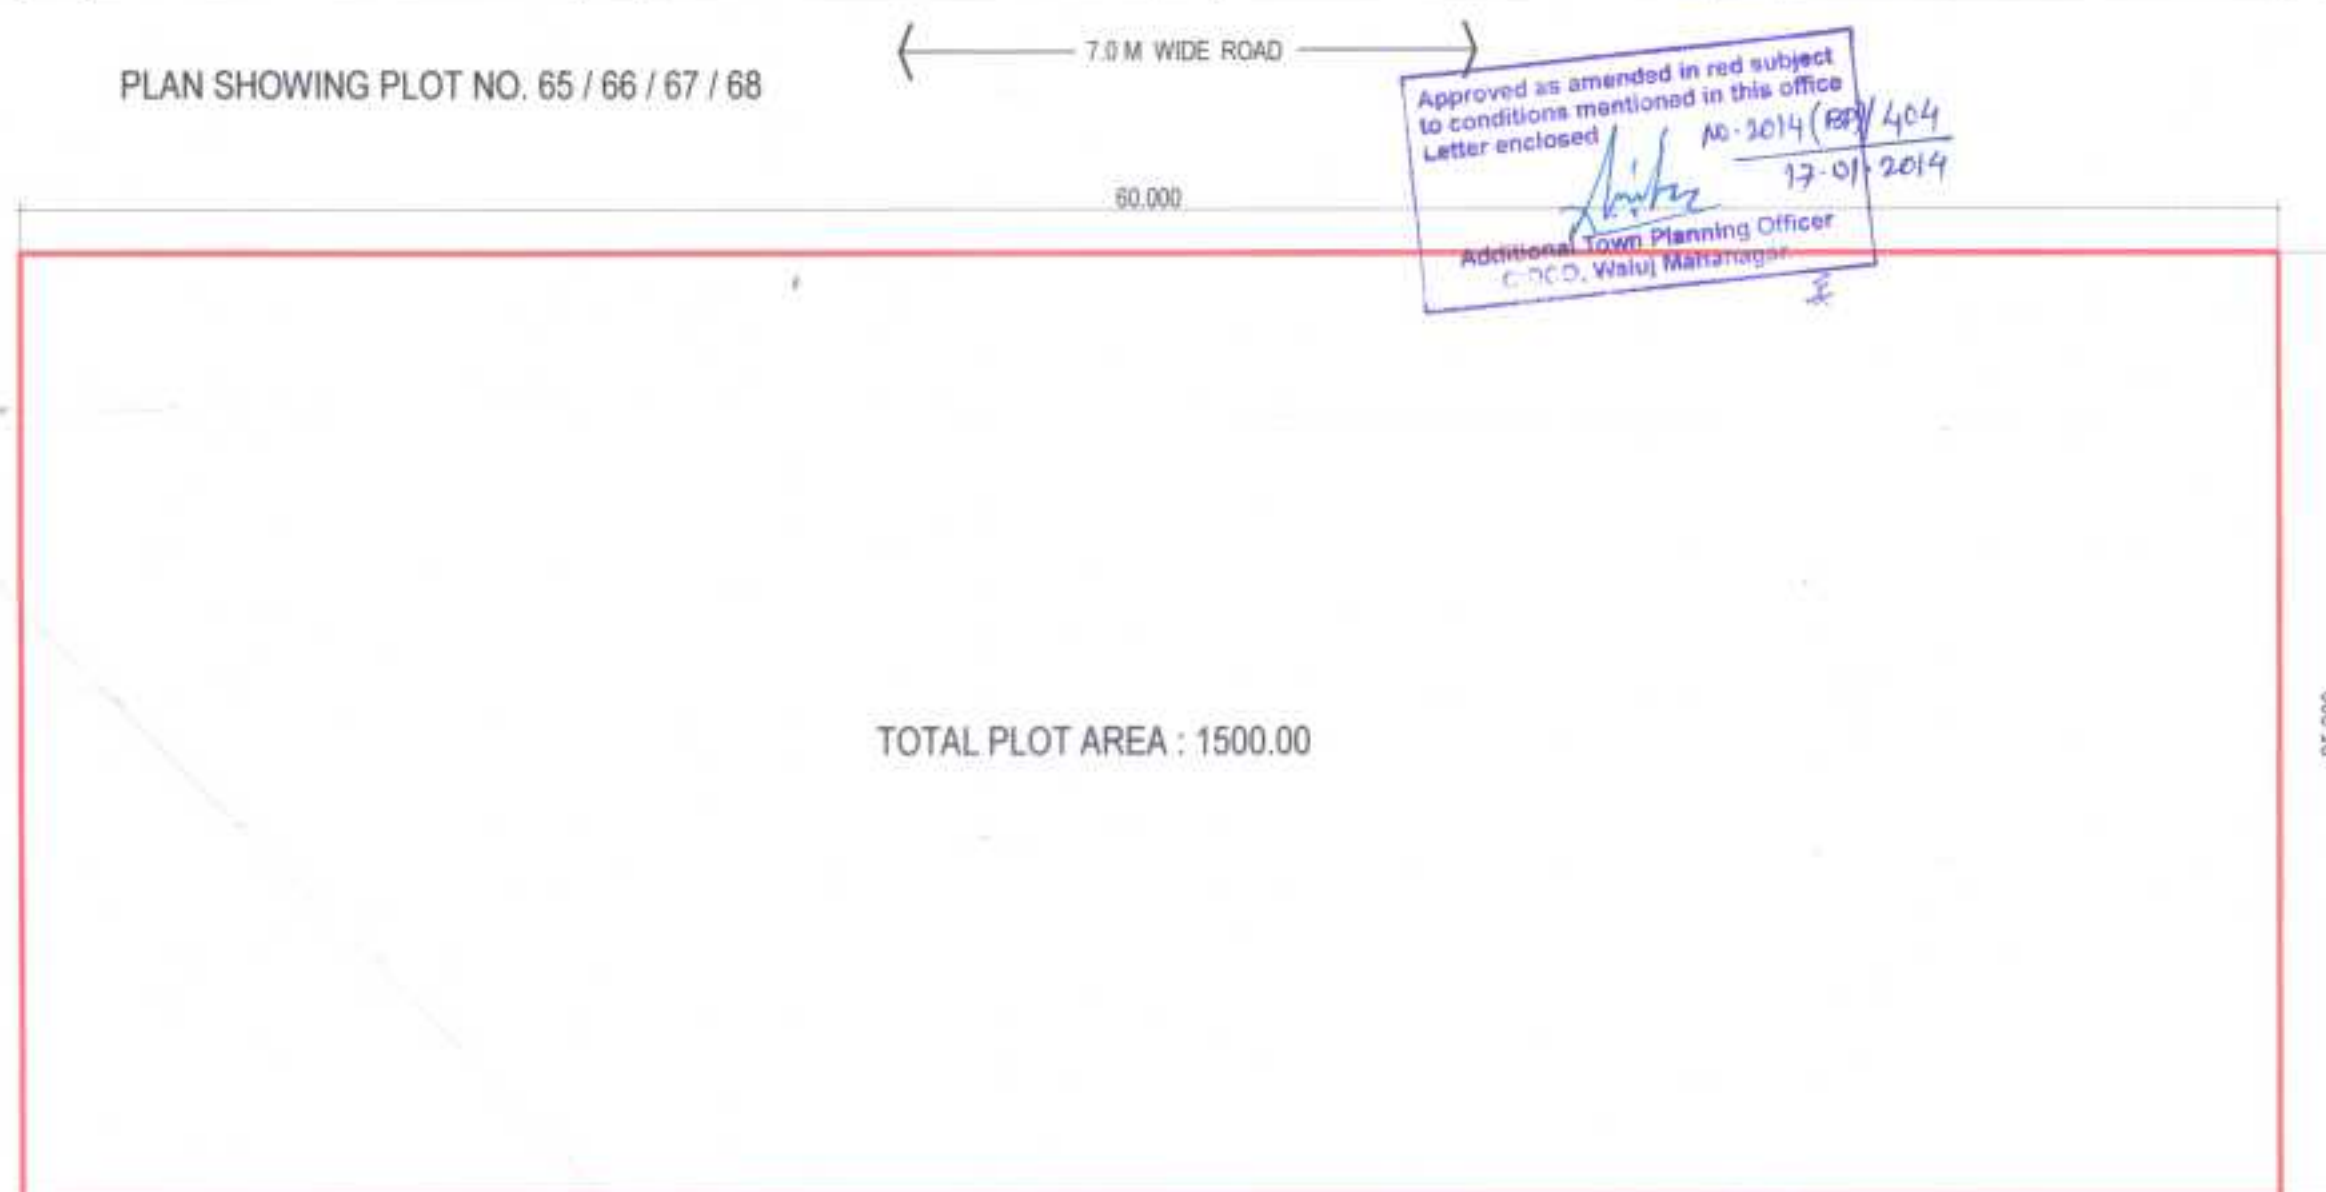
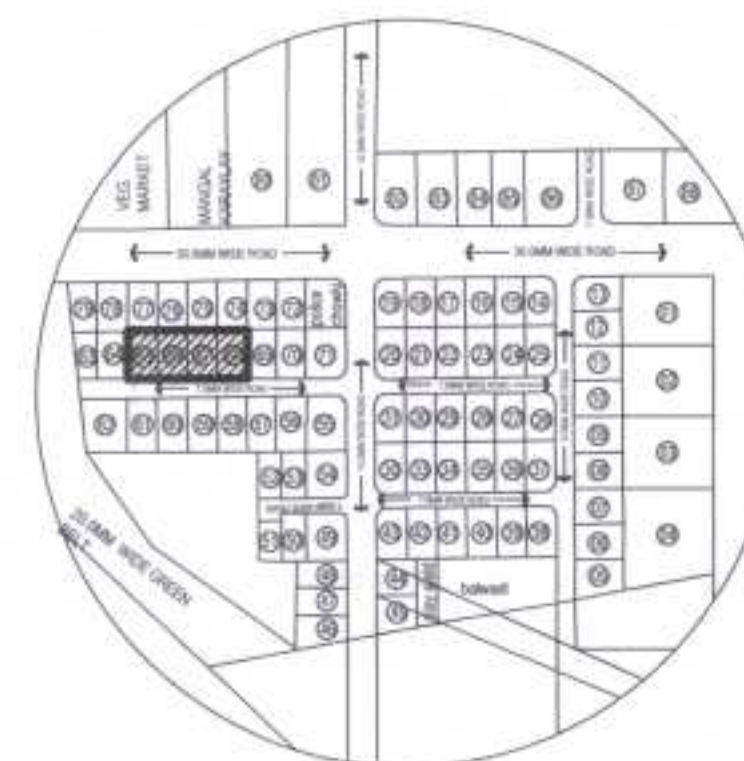


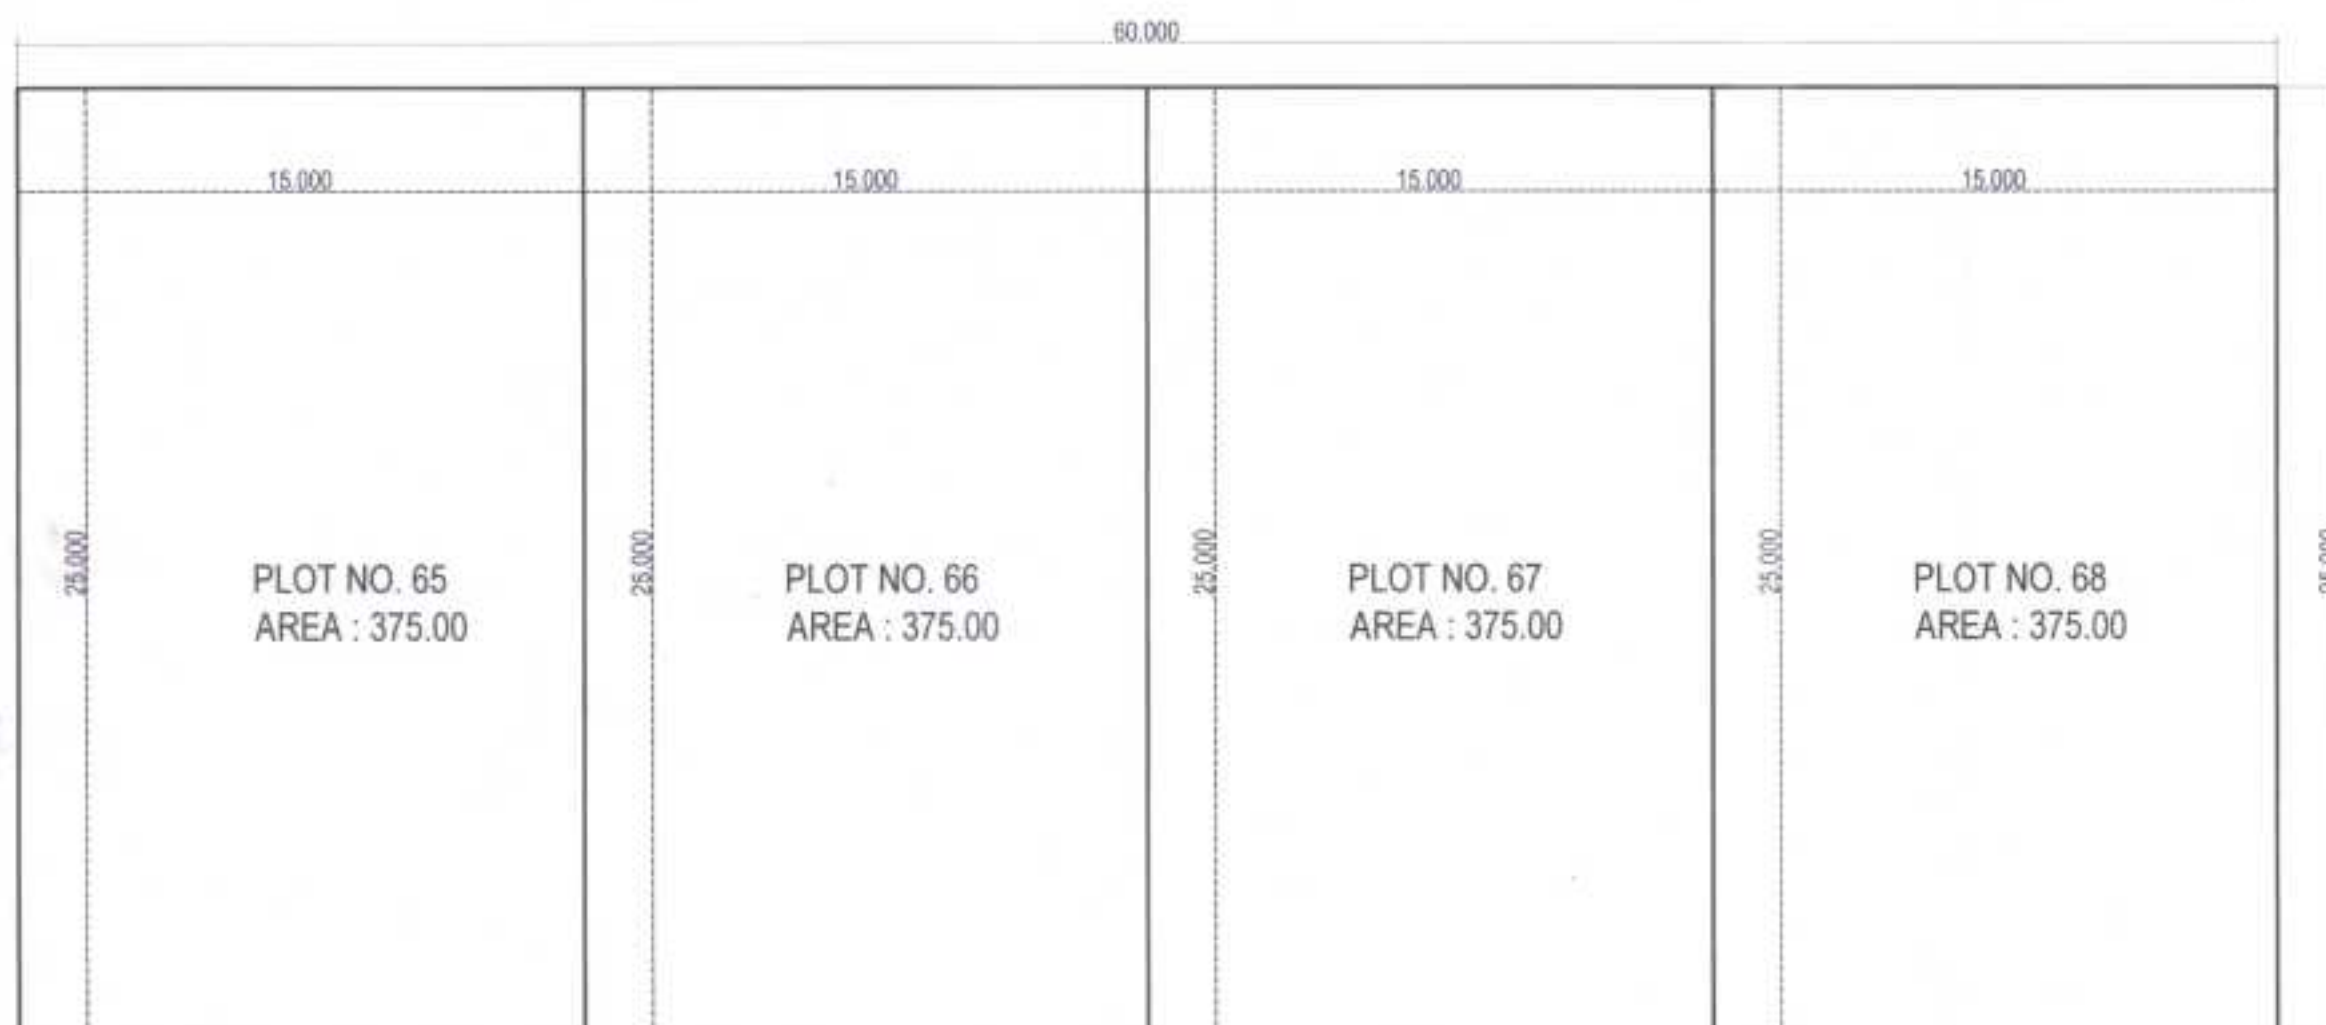

AREA STATEMENT FOR AMALGAMATION:

1. AREA OF PLOTS AS PER DOCUMENTS:	
AREA OF PLOT NO. 65	375.00 SQ.M.
AREA OF PLOT NO. 66	375.00 SQ.M.
AREA OF PLOT NO. 67	375.00 SQ.M.
AREA OF PLOT NO. 68	375.00 SQ.M.
2. TOTAL AREA OF PLOTS AFTER AMALGAMATION:	
	1500.00 SQ.M.

PROPOSED AMALGAMATION PLAN FOR PLOT
NO. 65, 66, 67, 68 GUT NO 110-112, WALUJ, AURANGABAD.
AMRUT DEVELOPERS LTD.

SCALE: 1:200

DATE: 21.10.2013

AMALGAMATION PLAN

Space
architects/interior designers,
O-9, 1 st floor, Age Arcade, Osmanpura, Aurangabad.



ARCHITECT


GANESH
MHAROLKAR
(CA/2001/27254)

Ganesh Mharolkar
ARCHITECT
CA/2001/27254



OWNER:

FOR M/S. AMRUT DEVELOPERS

PARTNER

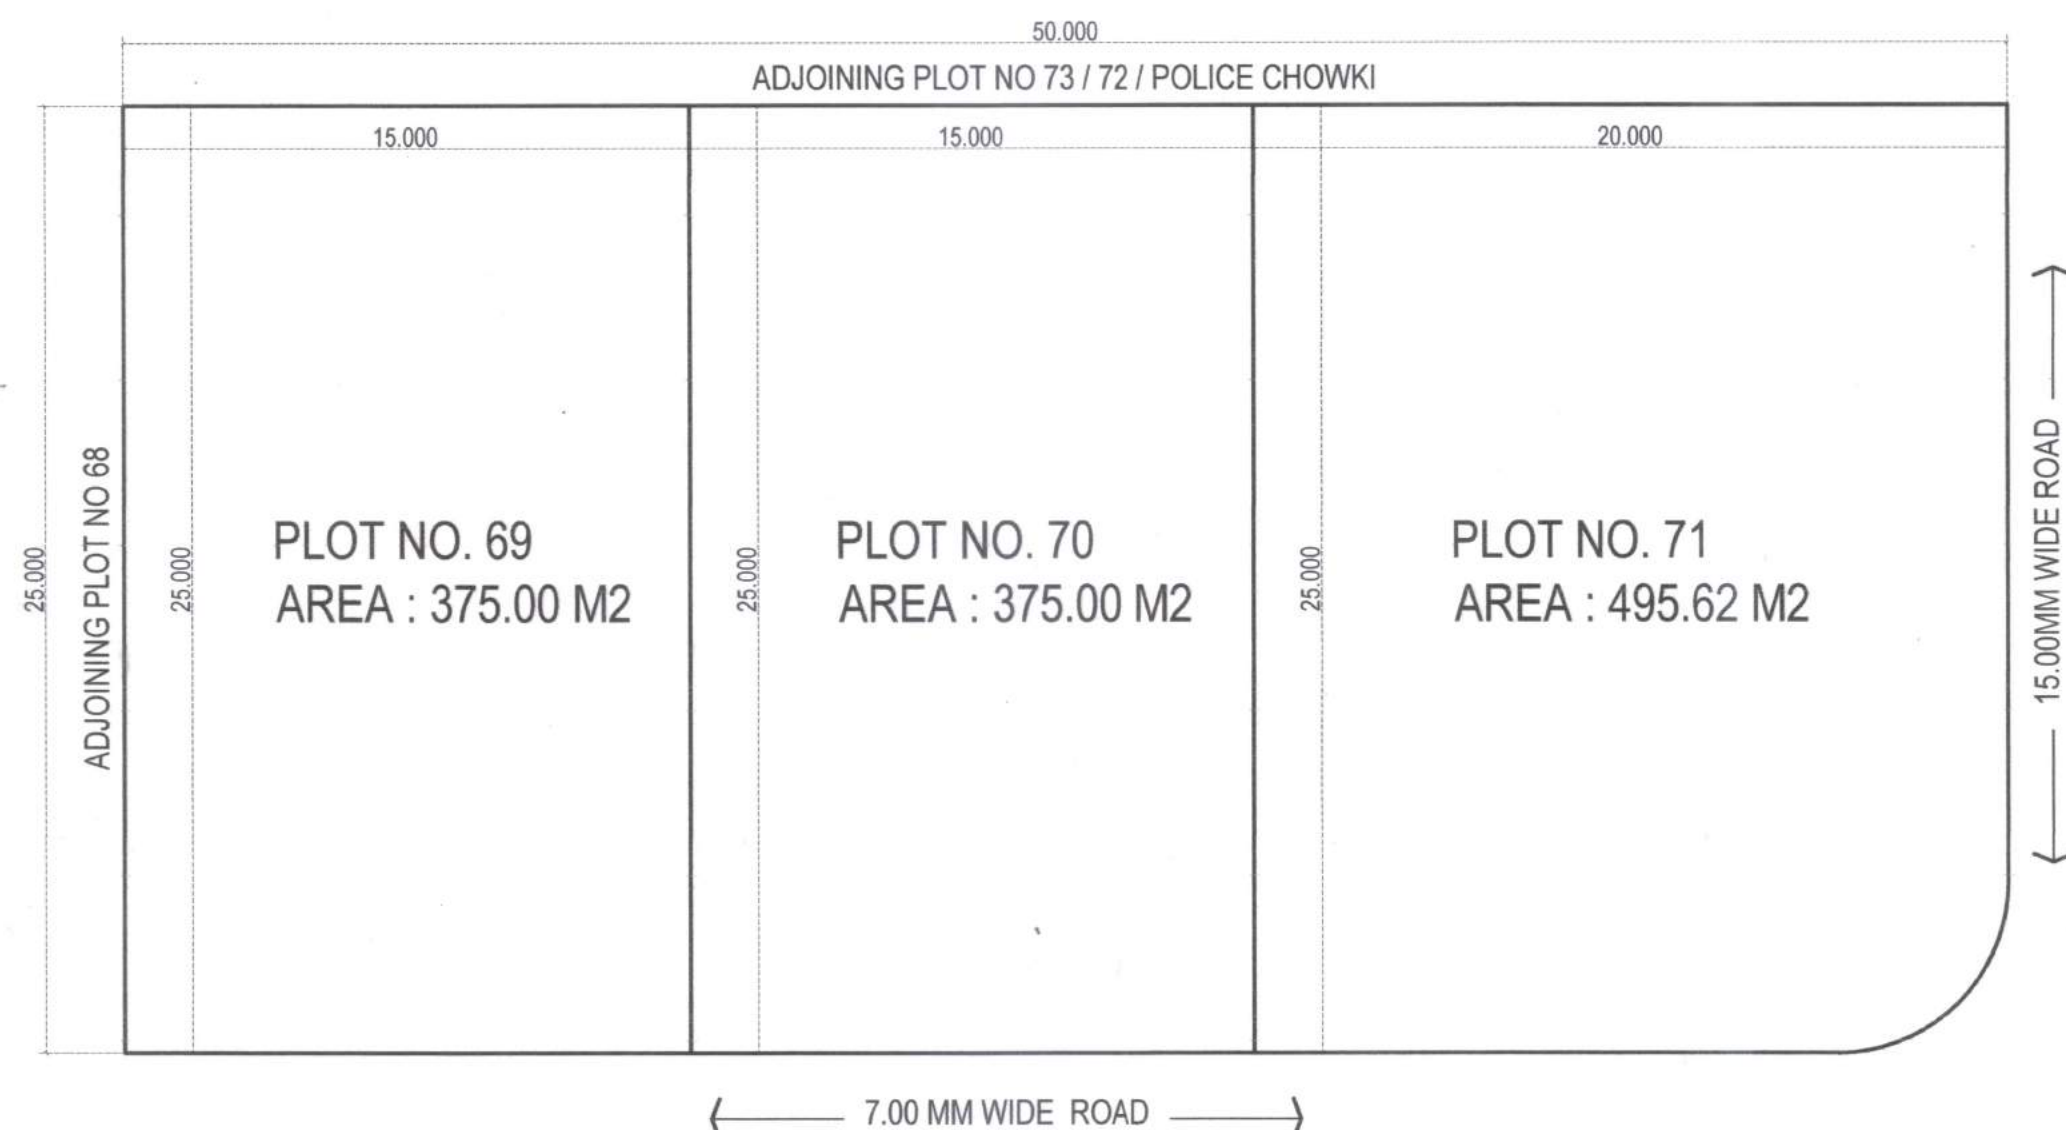

PLAN SHOWING PLOT NO. 69 / 70 / 71

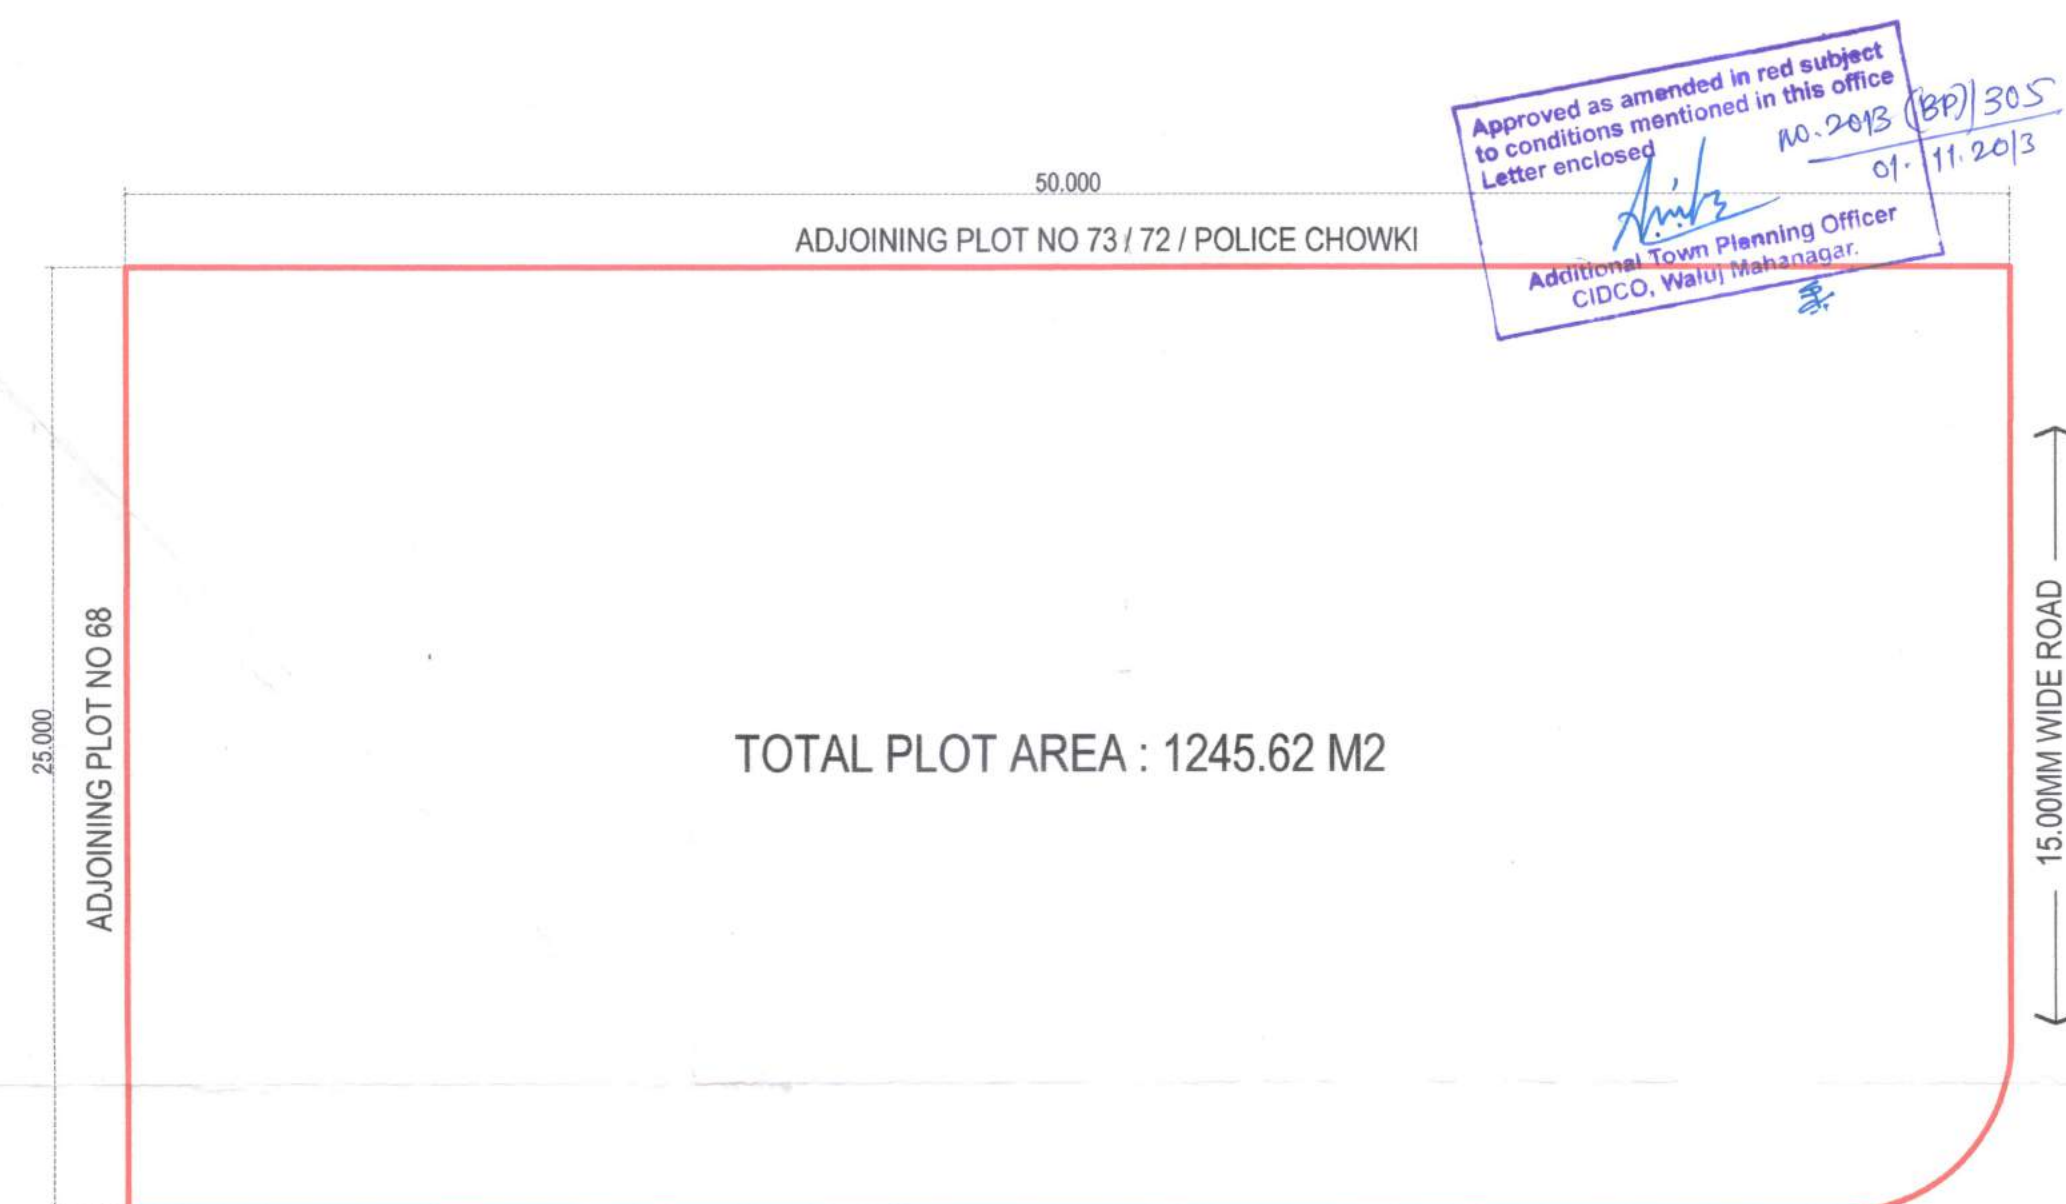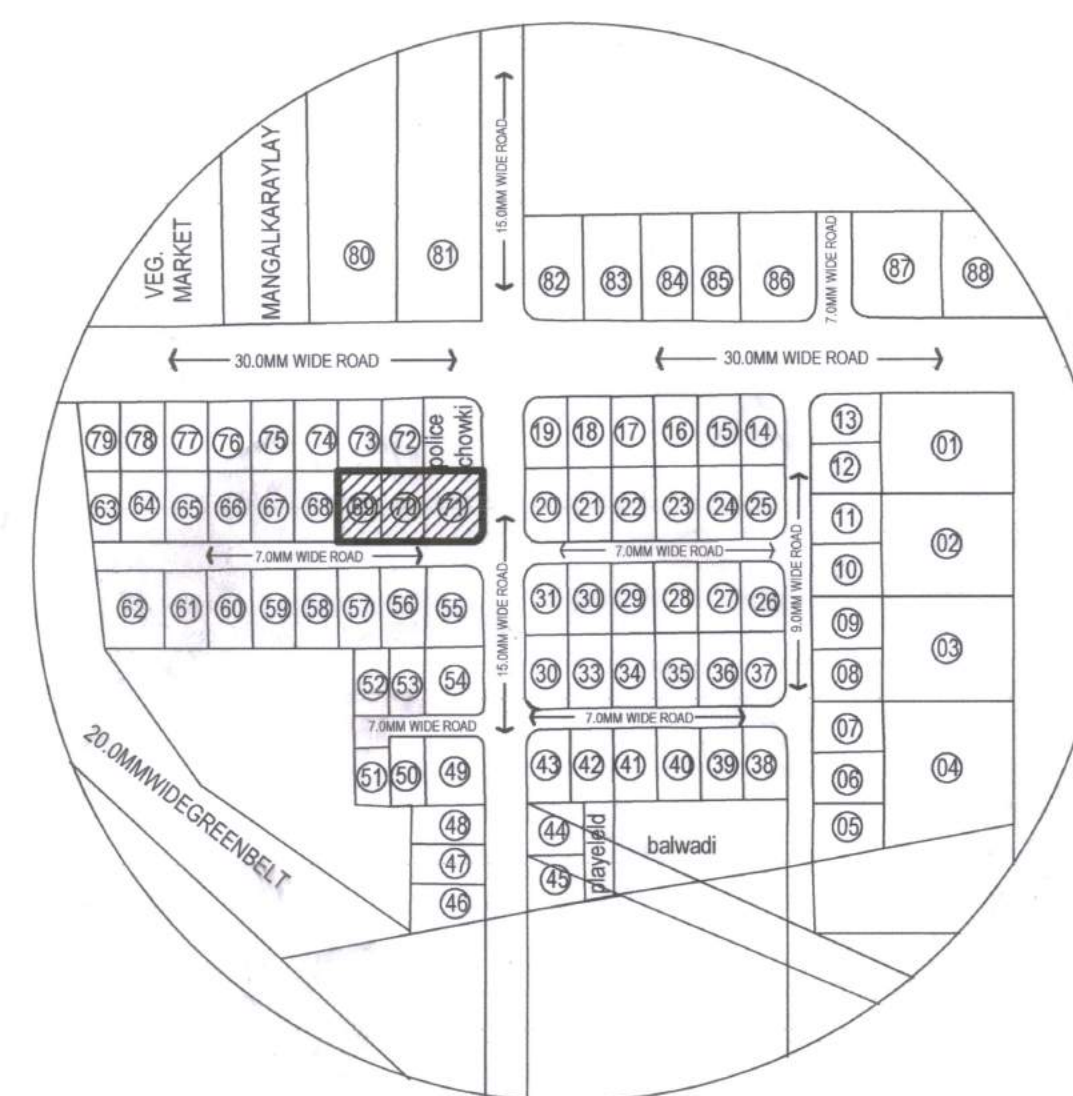PLAN SHOWING PLOT NO. 69 / 70 / 71
AFTER AMALGAMATION

LOCATION PLAN

AREA STATEMENT FOR AMALGAMATION:

1. AREA OF PLOTS AS PER DOCUMENTS:

AREA OF PLOT NO.69	375.00 SQ.M.
AREA OF PLOT NO.70	375.00 SQ.M.
AREA OF PLOT NO.71	495.62 SQ.M.

2. TOTAL AREA OF PLOTS

AFTER AMALGAMATION:	1245.62 SQ.M.
---------------------	---------------

PROPOSED AMALGAMATION PLAN FOR PLOT
NO.69,70,71 ON GUT NO 110 , 111 , 112 . AT
TISGAON AURANGABAD .

SCALE: 1:200 DATE: 21.10.2013

AMALGAMATION PLAN

Space
architects/interior designers,
O-9, 1 st floor, Age Arcade, Osmanpura, Aurangabad.

ARCHITECT:

GANESH
MHAROLKAR.
(CA/2001/27254)

Ganesh Mharolkar
Ganesh Mharolkar
ARCHITECT
CA/2001/27254

OWNER:

FOR M/S. AMRUT DEVELOPERS

S. V. Patil
PARTNER