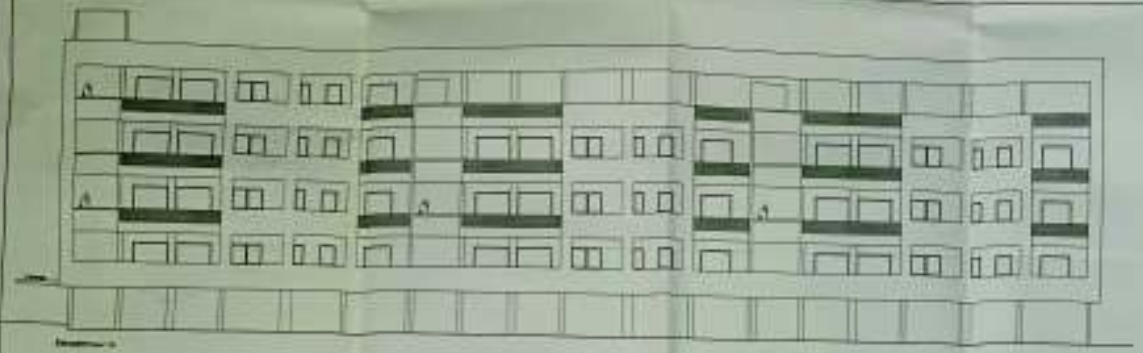

Third floor plan

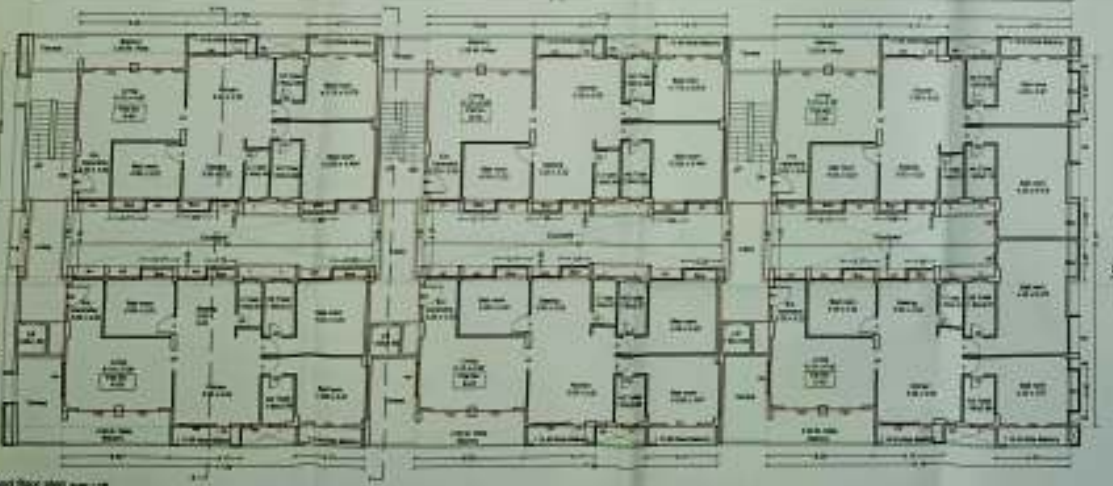

Second floor plan

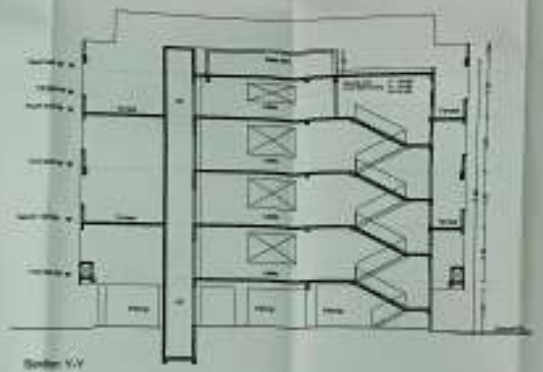

Section X-Y

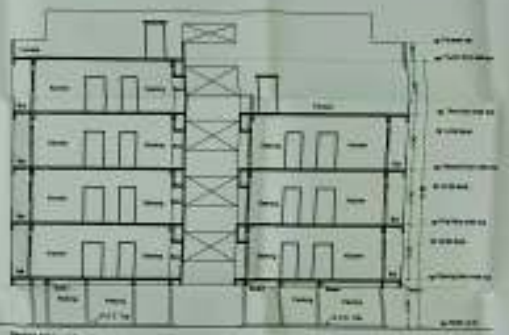

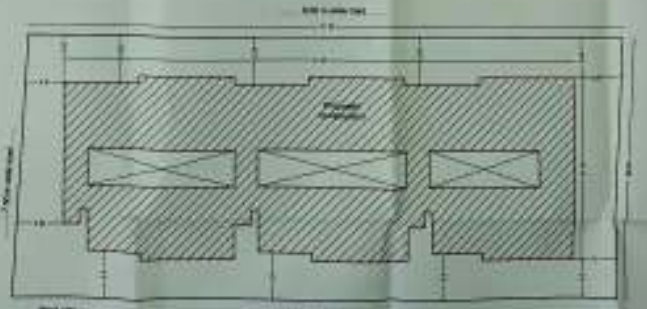

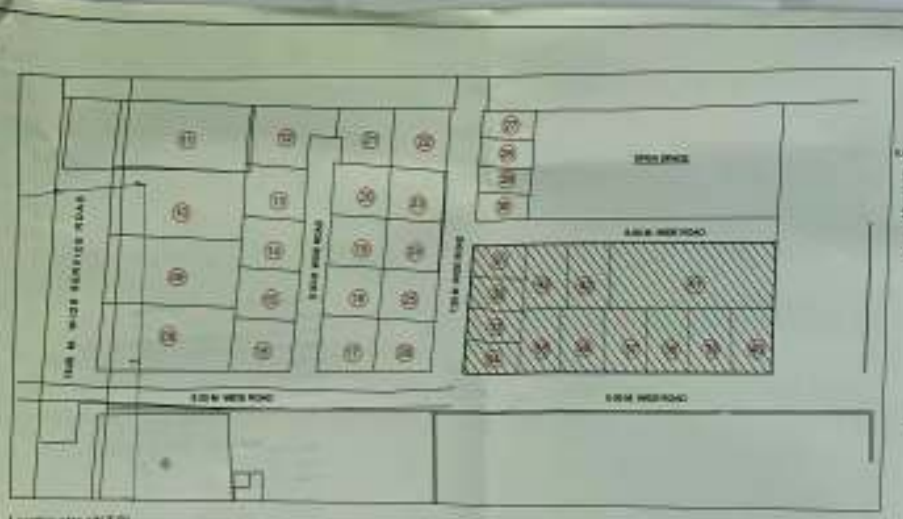

Location plan (N.T.S)

Area key plan for Bup calculation

Fourth floor Area calculation

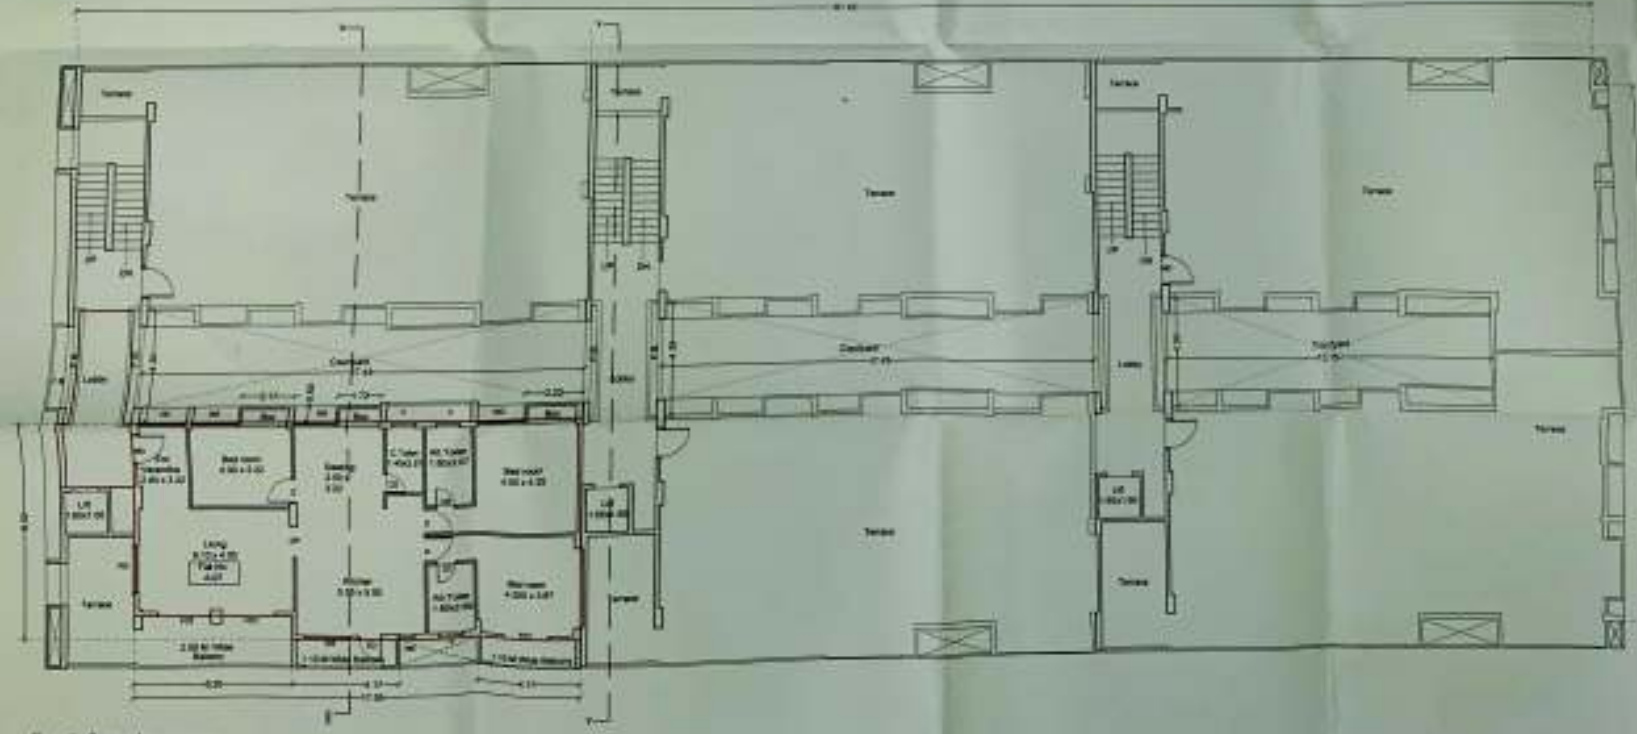

Fourth floor plan Scale 1:100

Sheet No.- 3/3

O. C. Signed by A.D.T.P.

Schedule of Openings

Job Title

Revised plan of Residential Apartment on plot no. 31 to 43, Gut no. 58(pt), Vill.- Satara, Tal & Dist.- Aurangabad.

for

Gayatri Developers

(U.P.A. Holder)

Developer's sign :

Legend

Consultant

Prasad Kulkarni

akruti