

SITE LOCATION PLAN

N.T.S.

Approved as amended
in..... Colour
Subject to the conditions mentioned in
this office ~~Building Permit~~ No. ATC/TP3/147 - 225/2013
Date 25/02/2013, 483/2013


Asstt. Director of Town Planning A.M.C. Aurangabad

AREA STATEMENT

TOTAL LAND AREA OF LAND AS PER 7 / 12 EXTRACT 87 R =	8700.00 SQM
AREA UNDER 15.00 M W. SERVICE ROAD	= 1021.67 SQM
AREA UNDER PLOTTING	= 7678.33 SQM
AREA UNDER OPEN SPACE 10%	= 768.00 SQM
AREA UNDER TRANSFORMER	= 25.00 SQM
AREA UNDER DUSTBIN	= 24.40 SQM
AREA UNDER ROAD	= 195.12 SQM
NET PLOTTED AREA	= 6665.81 SQM
NO. OF PLOTS	=2 NOS

PLOT AREA STATEMENT

PLOT NO.	PLOT AREA SQ.M.	
1	2260.47 SQM	
2	4405.34 SQM	
Total	6665.81 SQM	

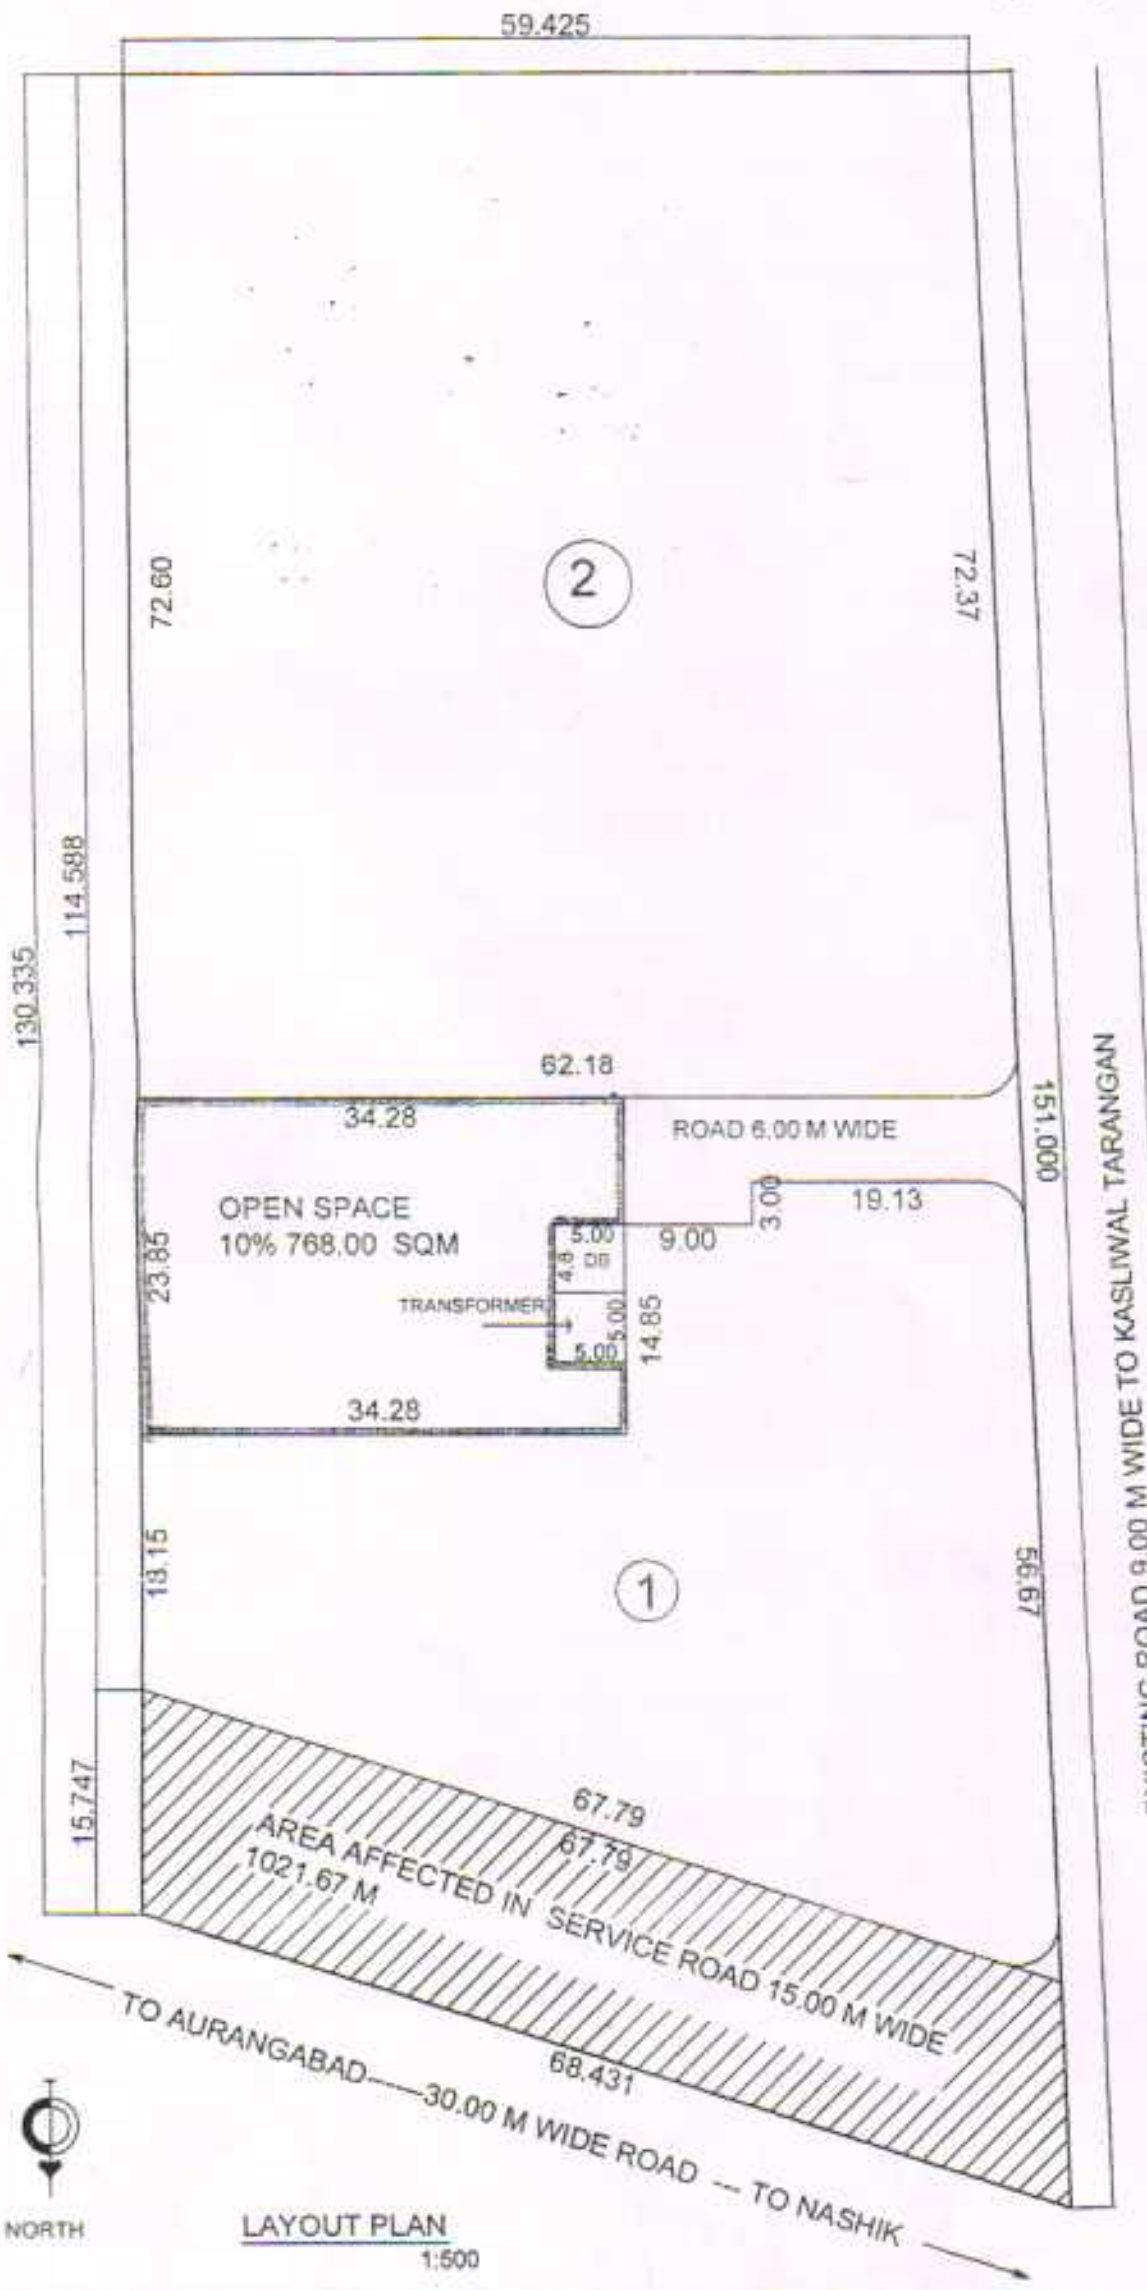

LAYOUT PLAN

1:500

DEMARKETED LAYOUT PLAN ON GUT NO 147(P) AT MITMATA, AURANGABAD FOR M/S. PRATIK BUILDCON

THROUGH PARTNERS

SHRI. SUNIL SURYAKANT CHARATE

SHRI. RAM BABURAO JOGDAND

OWNER'S SIGN

S. MIRKUTE
ARCHITECTURAL PLANNER
Regd. No. S 2/142/2004
Dhananjay Complex, Plot No. 265,
Ulkanagari, Garkheda, Aurangabad
Mobile: 9422210270

S.MIRKUTE
ARCHITECTURAL PLANNER
DHANANJAY COMPLEX,PLOT NO.265,
ULKANAGARI,GARKHEDA,
AURANGABAD. MOBILE-9422210270

JOB NO - JOGDAND	DATE- 14/1/2013	DRN-
DRG NO - 1/1	SCALE-1:500	