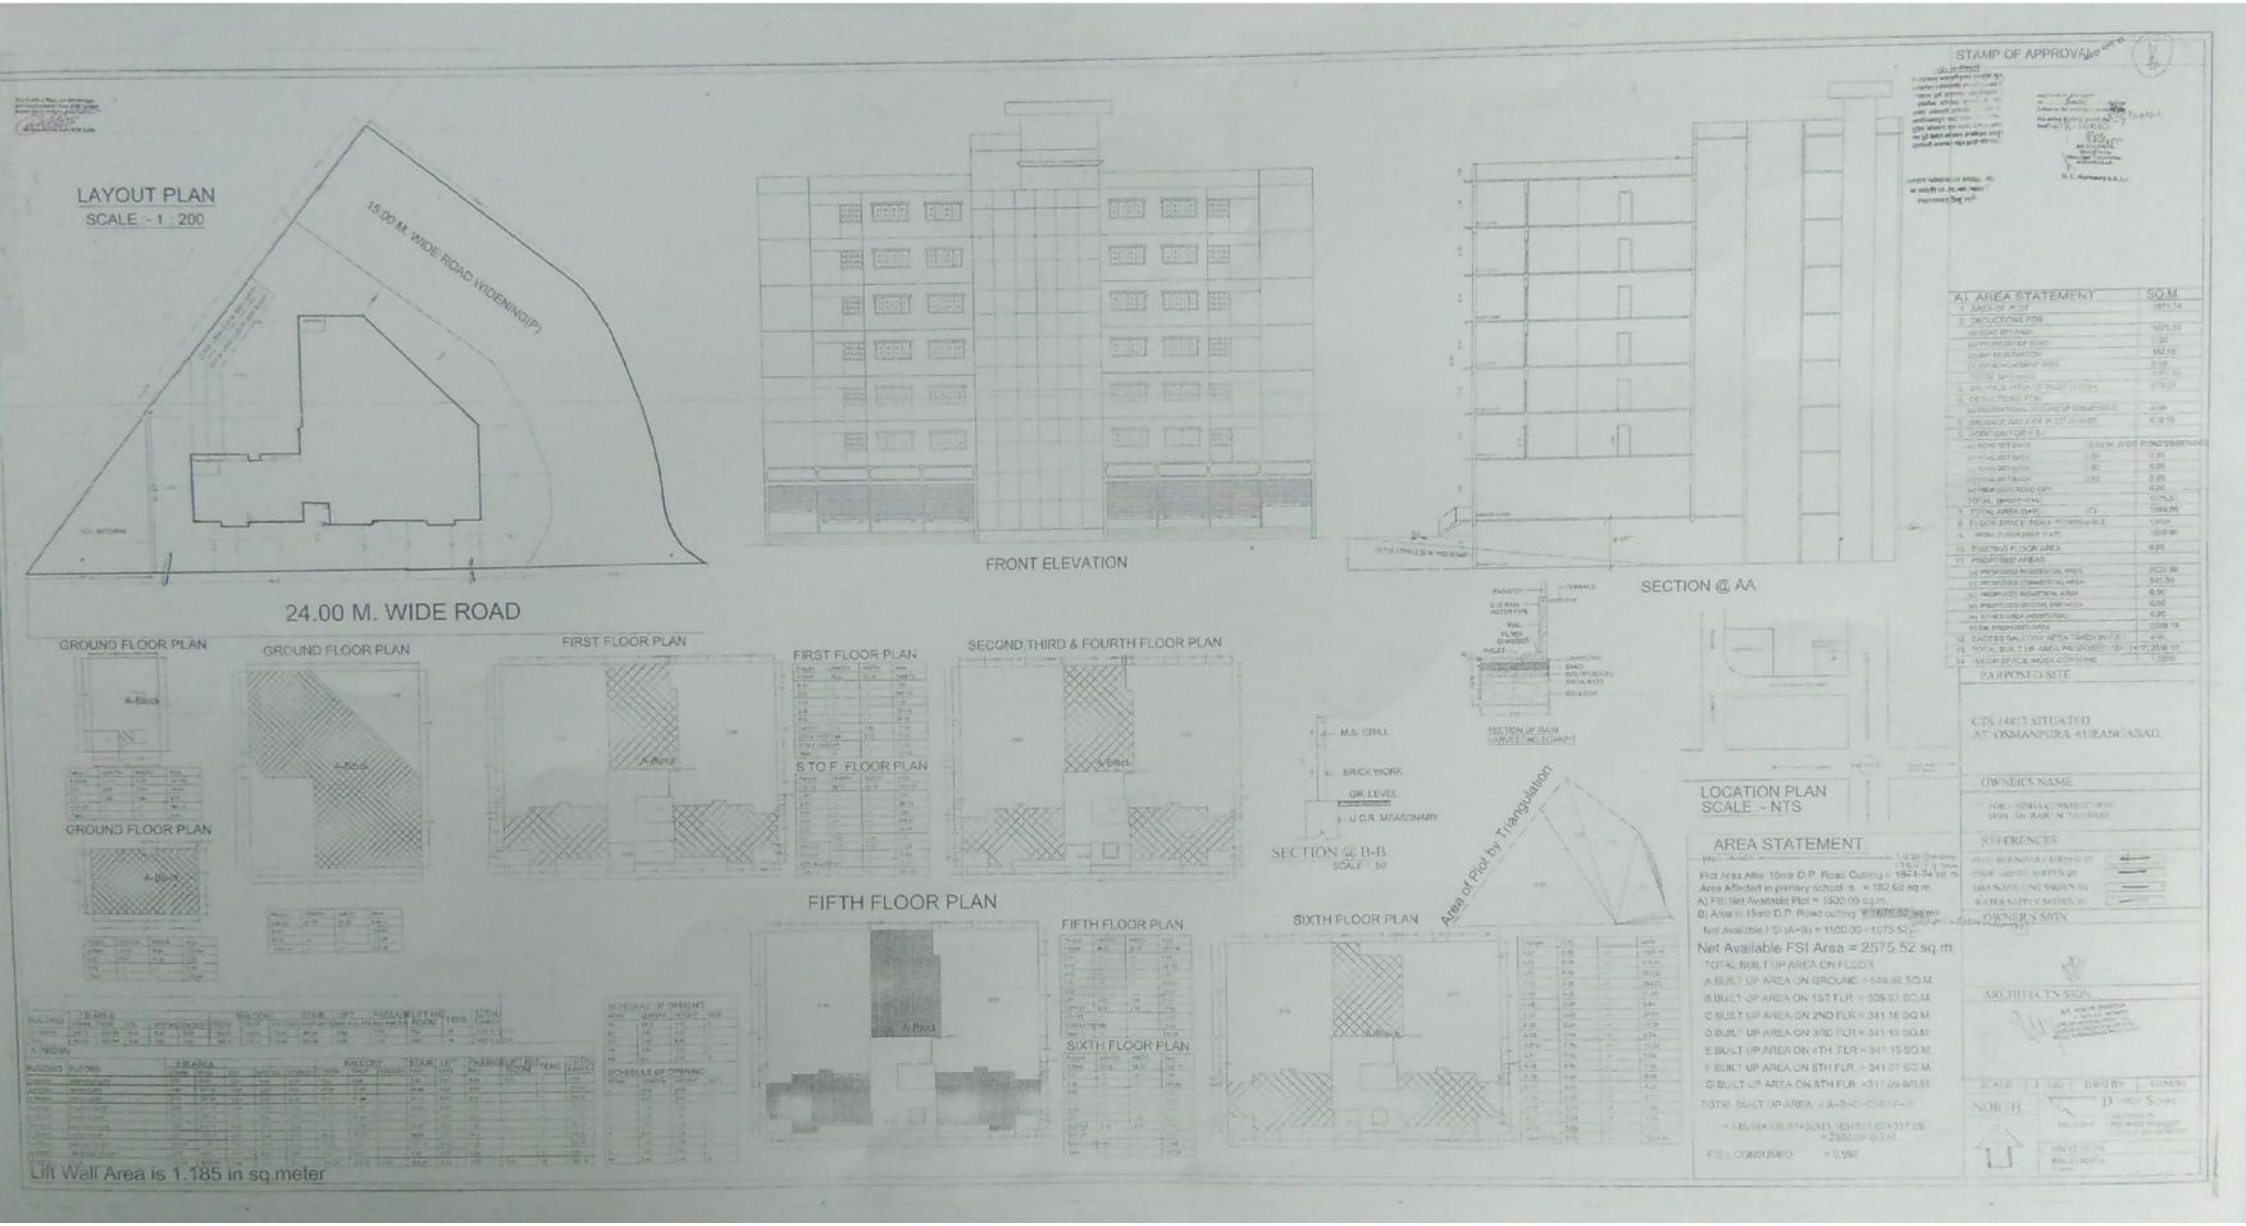
LAYOUT PLAN
SCALE - 1 : 200
15.00 M. WIDE ROAD WIDENING(P)
24.00 M. WIDE ROAD
FRONT ELEVATION
SECTION @ AA
STAMP OF APPROVAL
A) AREA STATEMENT
SQ.M.
PARTICULARS
PURPOSED SITE
CTS 14413 SITUATED
AT: OSMANPURA AURANGABAD.
OWNER'S NAME
REFERENCES
OWNER'S SIGN
ARCHITECT'S SIGN
GROUND FLOOR PLAN
GROUND FLOOR PLAN
FIRST FLOOR PLAN
FIRST FLOOR PLAN
SECOND,THIRD & FOURTH FLOOR PLAN
S.T.O.F. FLOOR PLAN
GROUND FLOOR PLAN
FIFTH FLOOR PLAN
FIFTH FLOOR PLAN
SIXTH FLOOR PLAN
SIXTH FLOOR PLAN
SECTION @ B-B
SCALE - 1:50
M.S. GRILL
BRICK WORK
GR. LEVEL
R.C.C. MEASONARY
SECTION OF RAIN HARVEST ARRANGEMENT
LOCATION PLAN
SCALE - NTS
Area of Plot by Triangulation
AREA STATEMENT
Net Available FSI Area = 2575.52 sq.m.
TOTAL BUILT UP AREA ON FLOOR
A BUILT UP AREA ON GROUND = 546.48 SQ.M.
B BUILT UP AREA ON 1ST FLR = 509.97 SQ.M.
C BUILT UP AREA ON 2ND FLR = 341.16 SQ.M.
D BUILT UP AREA ON 3RD FLR = 341.16 SQ.M.
E BUILT UP AREA ON 4TH FLR = 341.15 SQ.M.
F BUILT UP AREA ON 5TH FLR = 341.07 SQ.M.
G BUILT UP AREA ON 6TH FLR = 317.09 SQ.M.
SCHEDULE OF OPENING
Lift Well Area is 1.185 in sq.meter