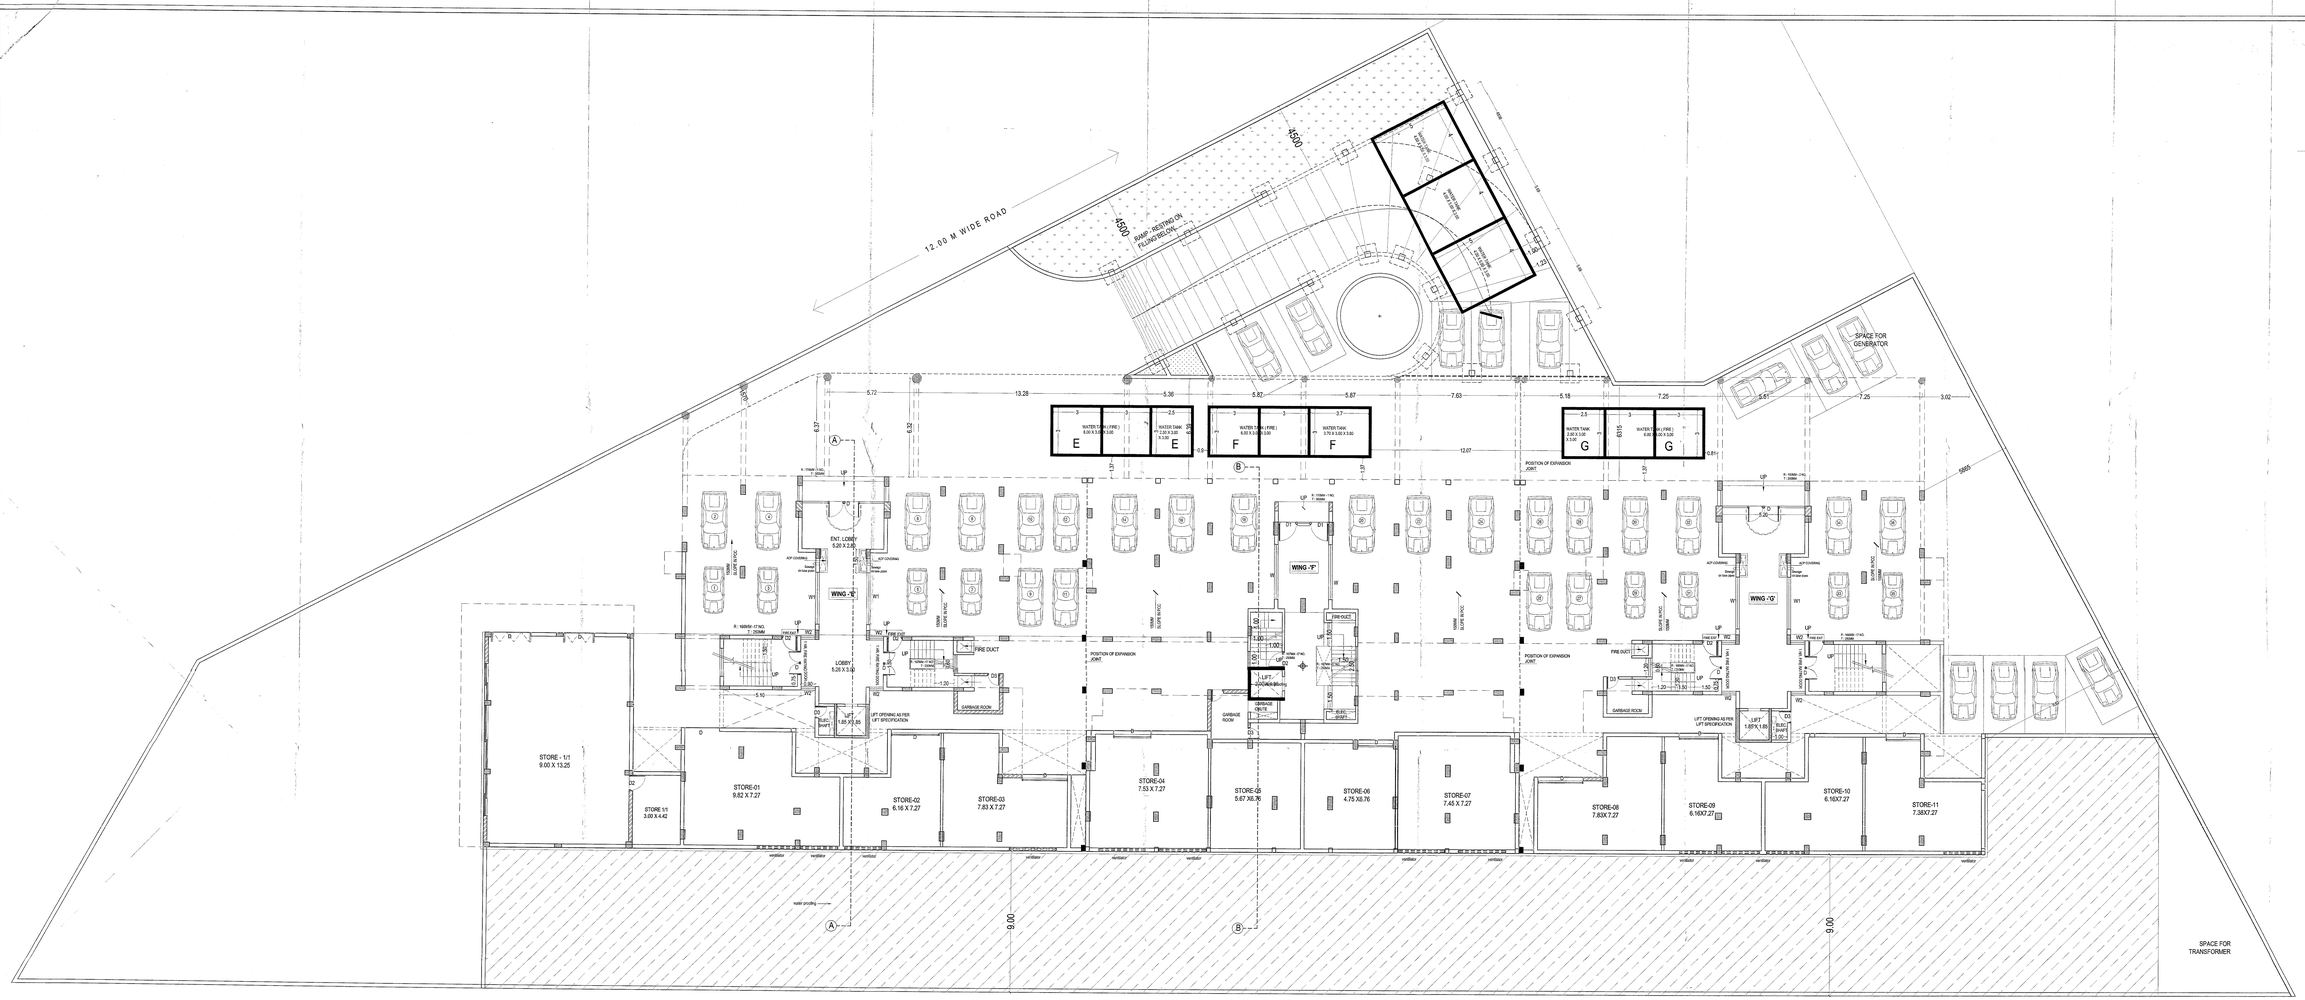


LOWER LVL. PARKING FLOOR PLAN
1:100

OFFICE USE
Work done Plan are accepted for occupancy certificate in accord with Letter No. _____ Date: 25/09/2017
Assist. Town Planner
Town Planning Department
Aurangabad Municipal Corporation Aurangabad
(C.T.S. Certified by A.E.D.P.)

02 / 08

AREA STATEMENT

1.	Ground Floor Area Commercial	= 698.963 S.Q.M.
2.	Total Built Up Area	= 698.963 S.Q.M.

NOTES

1. DO NOT SCALE THE DRAWING.
2. INTERNAL BBM SHALL BE 100 MM THK AND EXTERNAL SHALL BE 230 MM THK.
3. INTERNAL PLASTER SHALL BE NEERU FINISH AND EXTERNAL SHALL BE SAND FACED FINISH.
4. INTERNAL COLOUR SHALL BE OBD AND EXTERNAL SHALL BE CEMENT PAINT.
5. STAIRS TREAD SHALL BE NON-SLIPPERY.
6. ALL THE HT DIMENSIONS SHALL BE MEASURED FROM FFL

SCHEDULE OF OPENINGS :

DOORS		WINDOWS	
D	1.50 X 2.10	W	3.50 X 1.20
D1	1.20 X 2.10	W1	3.30 X 1.20
D2	1.00 X 2.10	W2	0.90 X 1.20
D3	0.75 X 2.10	W3	1.20 X 1.20

LEGEND :

PLOT BOUNDRY SHOWN AS (BLACK)
WORKDONE LINE SHOWN AS (RED)
DRAINAGE LINE SHOWN AS (YELLOW)
WATER LINE SHOWN AS (GREEN)

Part Work done of plan Group Housing Scheme at Gut No. 109(p), Nakshatrawadi, Paithan Road, Aurangabad For **Bhil Kundalwal & Sons** Through
1. **Balkrishna D. Bhalve**
2. (G.P.A. Holder of Rajendra B. Kundalwal & Sanjay B. Kundalwal)
3. **Sanjay B.Kundalwal** (G.P.A. Holder of Suhas L.Vaidya, Sunita S.Vaidya, Vishnudas H. Bajaj & Kamalkishor K. Bajaj)
4. **Mrs. Sunita Suhas Vaidya**

WORKDONE DRAWING

NORTH

JOB NO.:-	AM - 1002
DATE :-	21-07-2017
SCALE :-	1:100, 1:200
DEALT BY :-	JAMBUTKAR S.
CHECKED BY :-	MMW

TYPE
E,F&G

SAMIL ARCHITECTS
NISHIGANDH C , RANA NAGR ,
OPP. ATITHI HOTEL,JALNA ROAD.,
AURANGABAD- PIN 431005 PH:- 0240 2451616
E-MAIL:- info@samilarchitects.com

OWNER'S SIGN.

Architects:-

Sign
Ex. Municipal Wadekar
Regd No :- E - 152 / 92

SAMEER N. AUSEKAR
REGD. NO CA - 95 19301

MILIND M. WADEKAR
REGD. NO. 152 / 92