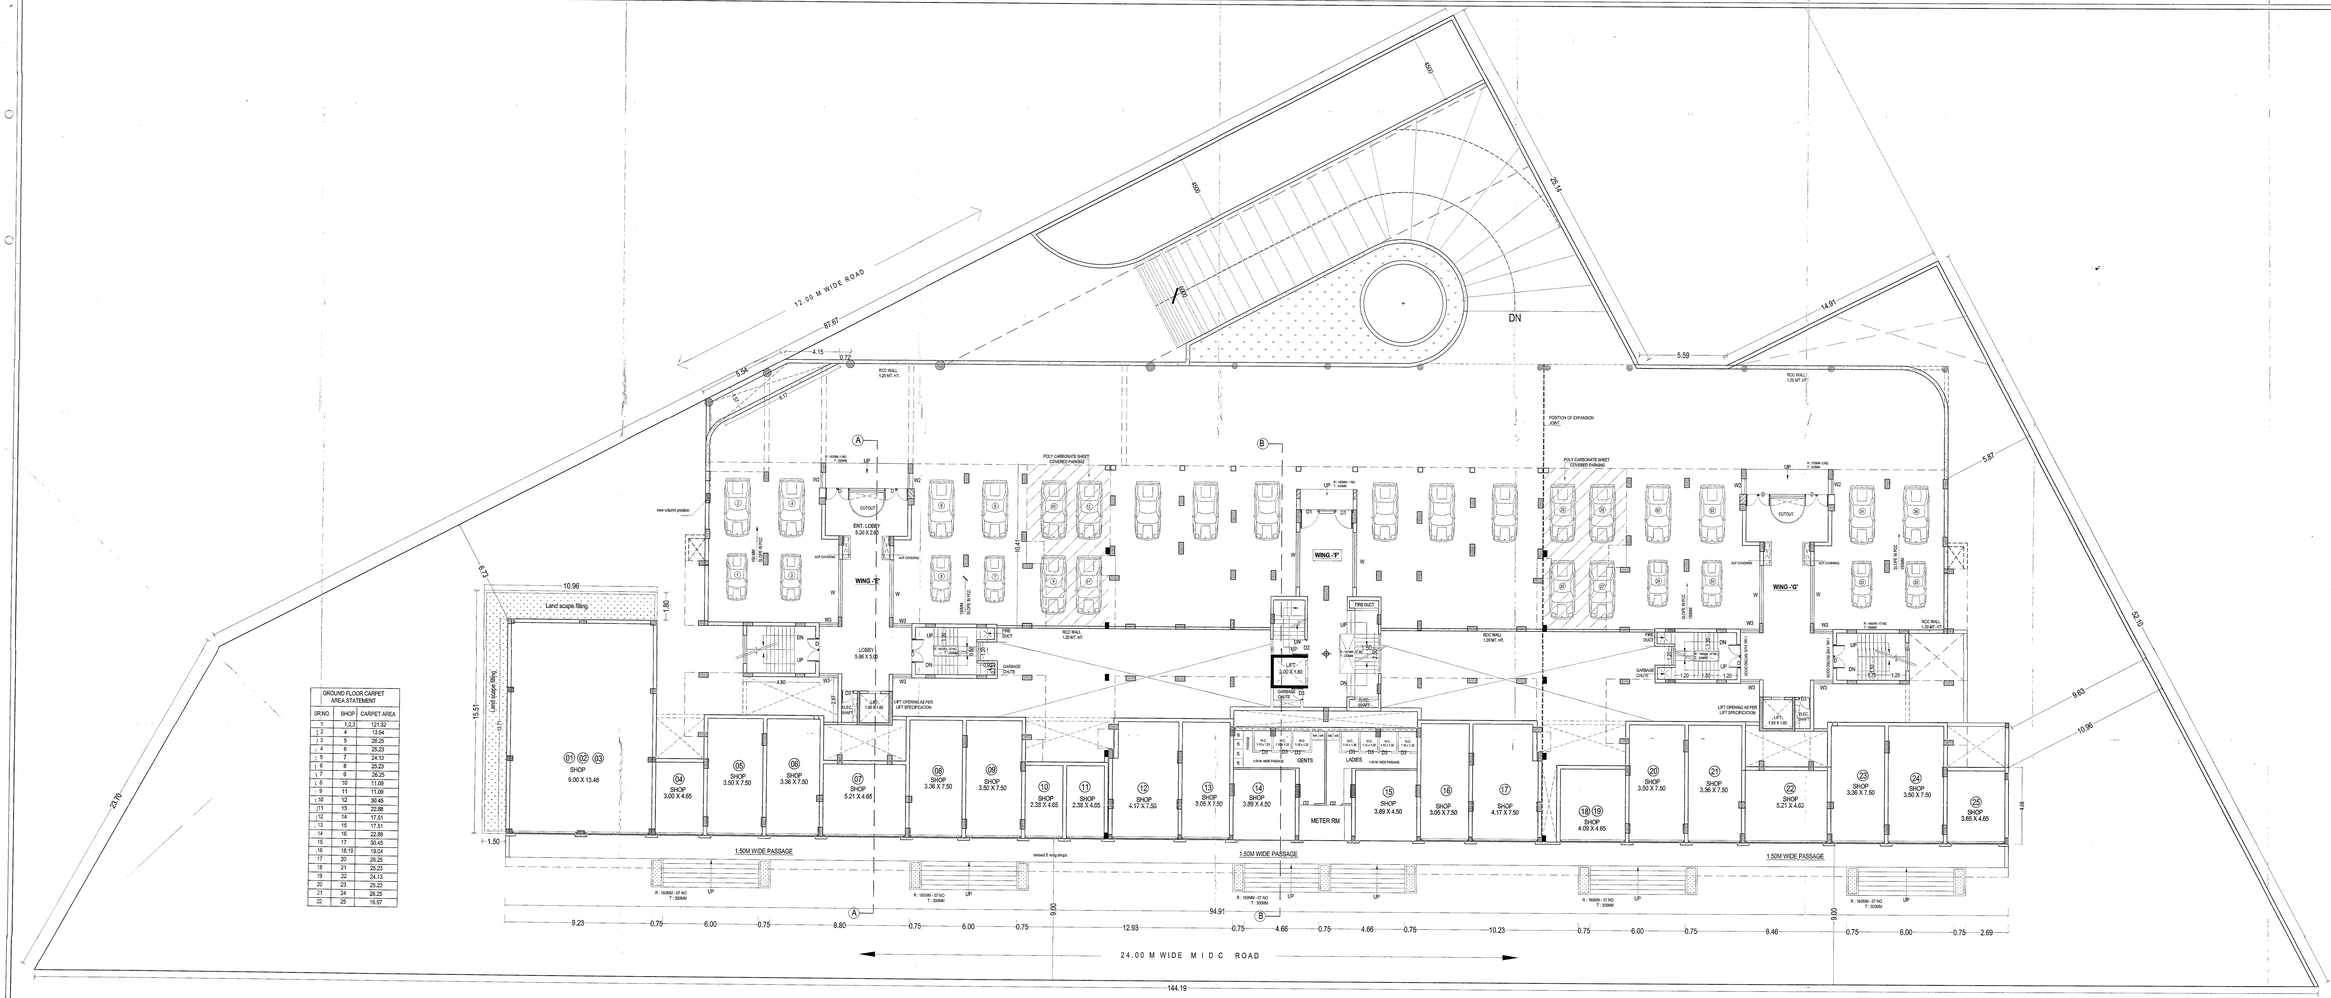

GROUND FLOOR CARPET AREA STATEMENT		
SR.NO.	SHOP	CARPET AREA
1	1,2,3	121.32
2	4	13.94
3	5	26.25
4	6	25.23
5	7	24.13
6	8	25.23
7	9	26.25
8	10	11.09
9	11	11.09
10	12	30.45
11	13	22.88
12	14	17.51
13	15	17.51
14	16	22.88
15	17	30.45
16	18,19	19.24
17	20	26.25
18	21	25.23
19	22	24.13
20	23	25.23
21	24	26.25
22	25	16.97

UPPER LVL. PARKING / GROUND FLOOR PLAN
1:100

OFFICE USE : 03 / 08

Work done Plan are accepted & occupancy certificate is issued vide Letter No. ... Date ... 21/3/2021

Assist. Town Planner
Town Planning Department,
Municipal Corporation Aurangabad
(O.C. Signed by A.D.T.P.)

AREA STATEMENT

1.	Ground Floor Area Commercial	= 698.963 S.Q.M.
2.	Total Built Up Area	= 698.963 S.Q.M.

NOTES
1. DO NOT SCALE THE DRAWING.
2. INTERNAL BRK SHALL BE 150 MM THK AND EXTERNAL SAHLL BE 230 MM THK
3. INTERNAL PLASTER SHALL BE NEERU FINISH AND EXTERNAL SAHLL BE SAND FACED FINISH.
4. INTERNAL COLOUR SHALL BE OBD AND EXTERNAL SAHLL BE CEMENT PAINT.
5. STAIRS TREAD SHALL BE NON-SLIPPERY.
6. ALL THE HT DIMENSIONS SHALL BE MEASURED FROM FFL.

SCHEDULE OF OPENINGS :

DOORS		WINDOWS	
D	1.50 X 2.10	W	3.50 X 1.20
D1	1.20 X 2.10	W1	3.30 X 1.20
D2	1.00 X 2.10	W2	0.90 X 1.20
D3	0.75 X 2.10	W3	1.20 X 1.20

LEGEND :
PLOT BOUNDRY SHOWN AS (BLACK)
WORKDONE LINE SHOWN AS (RED)
DRAINAGE LINE SHOWN AS (YELLOW)
WATER LINE SHOWN AS (GREEN)

Part Work done of plan Group Housing Scheme at Gut No. 106(p), Nakshatrawadi,Paithan Road, Aurangabad For **Shri Kundalwal & Sons** Through
1. Balkrishna D. Bhakre
2. (G.P.A. Holder of Rajendra B. Kundalwal & Sanjay B. Kundalwal)
3. Sanjay B.Kundalwal (G.P.A. Holder of Suhas L. Vaidya, Sunita S.Vaidya, Vishrudas H. Bajaj & Kamalkishor K. Bajaj)
4. Mrs. Sunita Suhas Vaidya

WORKDONE DRAWING

JOB NO. :-	AM - 1002
DATE :-	21-07-2017
SCALE :-	1:100, 1:200
DEALT BY :-	JAMBUTKAR S.
CHECKED BY :-	MMW
TYPE	E,F&G

SAMIL ARCHITECTS
NISHIGANDH C. RANA NAGAR,
OPP. ATITHI HOTEL, JALNA ROAD,
AURANGABAD- PIN 431005 PH- 0240 2451618
EMAIL- info@samilarchitects.com

OWNER'S SIGN.

Architects:-

Sign	
	Er. M. M. Wadekar.
	Regn. No : E - 152 / 02
SAMEER N. AUSEKAR	MILIND M. WADEKAR
REGD. NO CA - 95 10301	REGD. NO 152 / 02