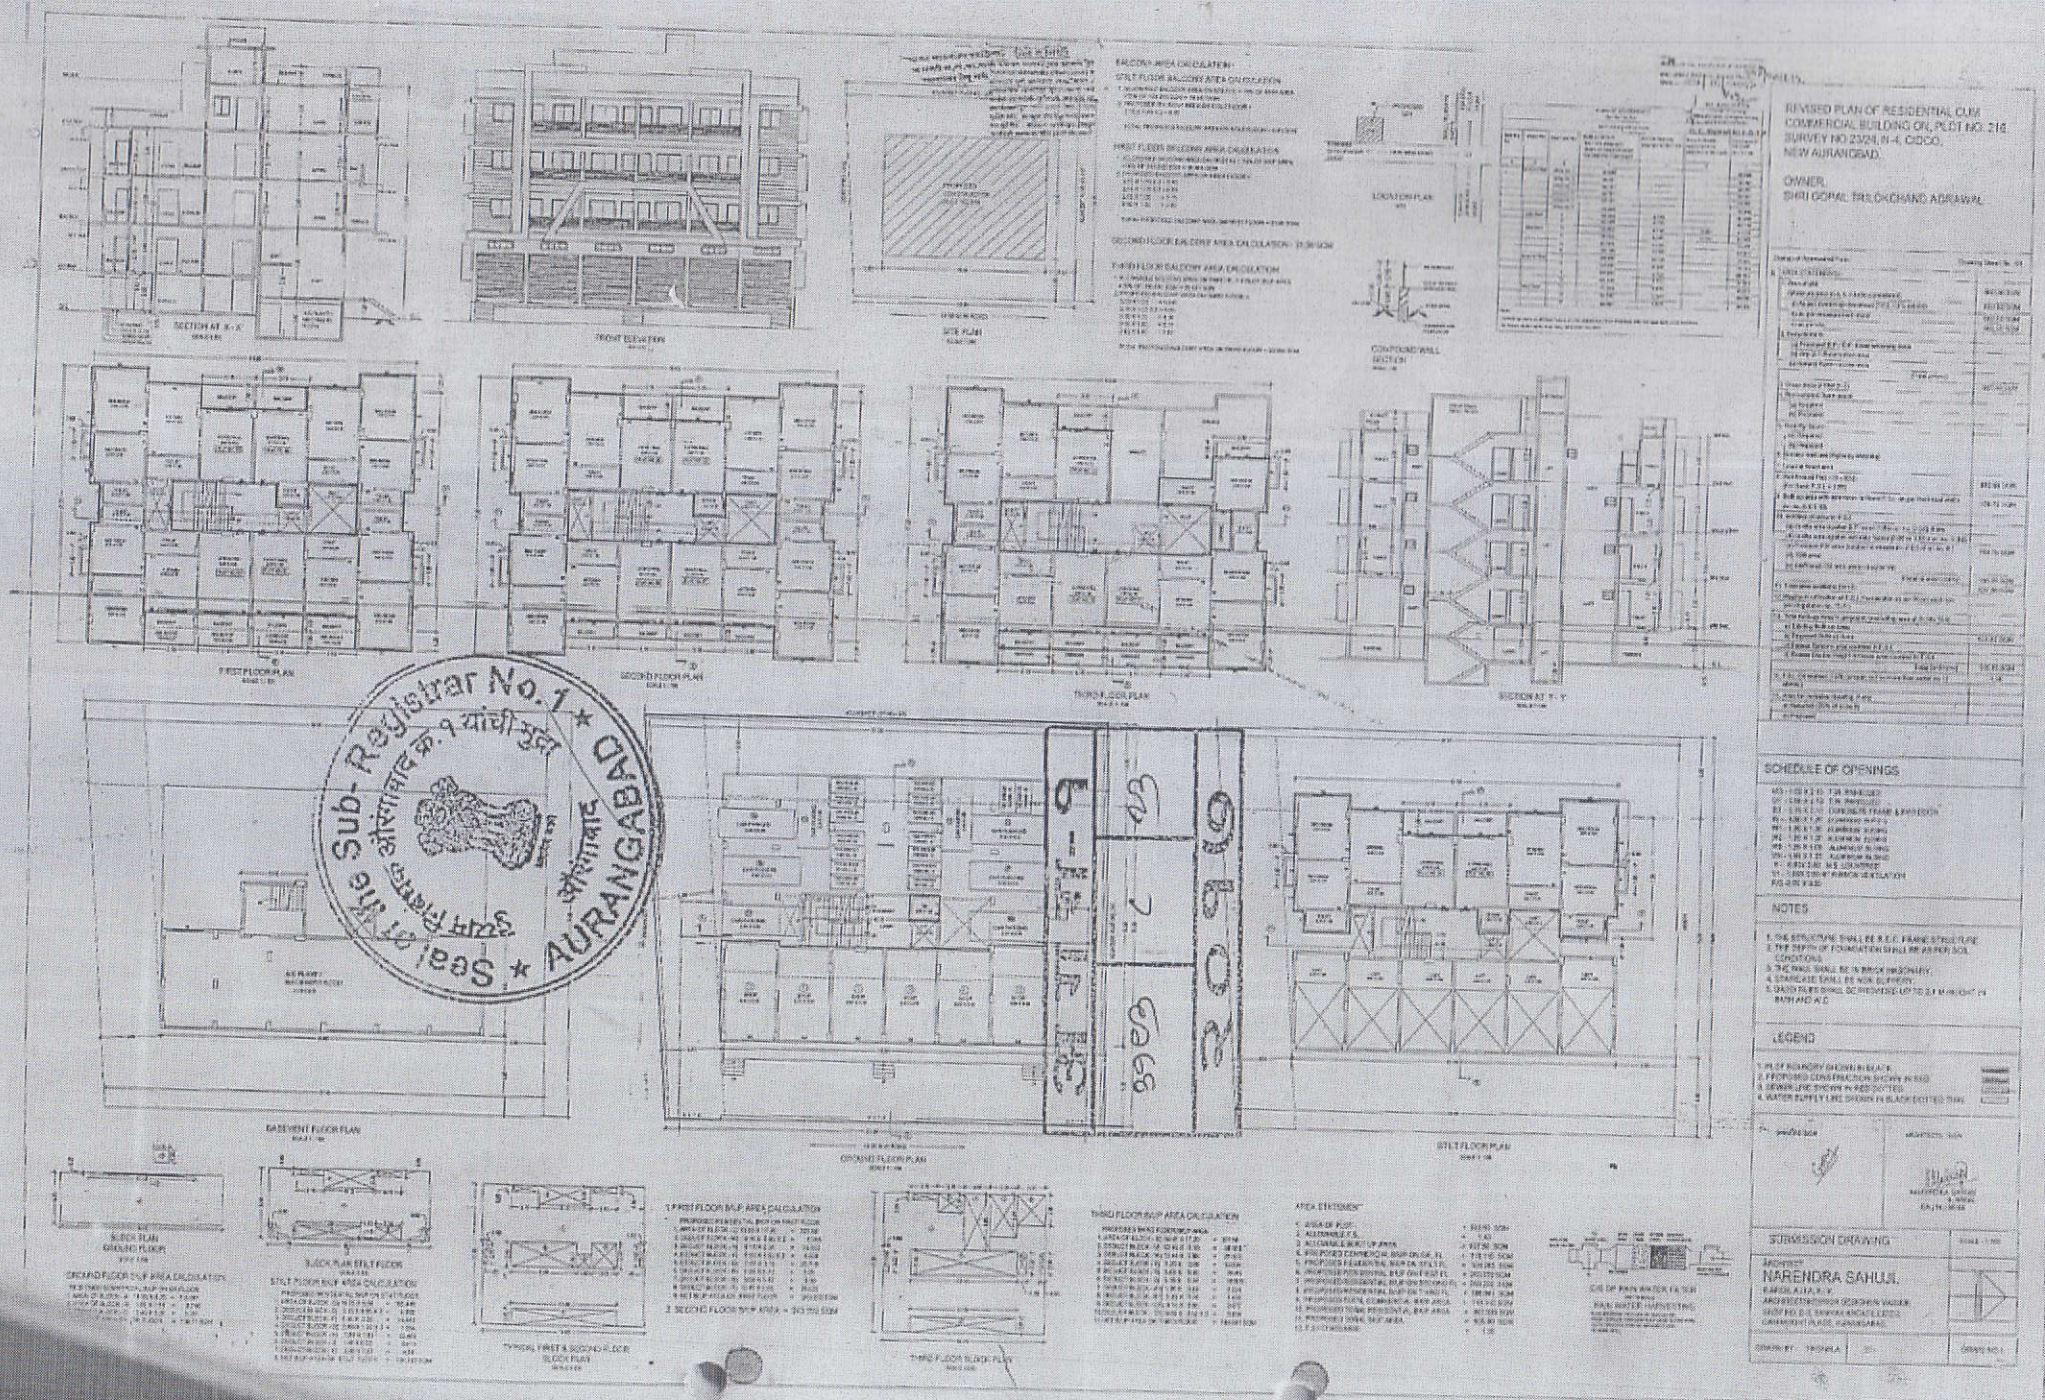

REVISED PLAN OF RESIDENTIAL CUM COMMERCIAL BUILDING ON, PLOT NO. 216 SURVEY NO 232/8, N-4, CIDCO, NEW AURANGBAD.
OWNER,
SHRI GOPAL TRILOKCHAND AGRAWAL
SCHEDULE OF OPENINGS
NOTES
LEGEND
SUBMISSION DRAWING
NARENDRA SAHUJI,
Sub-Registrar No.1 ★ उपनिबंधक क्र.१ यांची मुद्रा ★ Seal of Sub Registrar ★ AURANGABAD
BASEMENT FLOOR PLAN
GROUND FLOOR PLAN
STILT FLOOR PLAN
FIRST FLOOR PLAN
SECOND FLOOR PLAN
THIRD FLOOR PLAN
SECTION AT Y-Y
SECTION AT X-X
FRONT ELEVATION
SITE PLAN
LOCATION PLAN
CONTOUR WALL SECTION
TYPICAL FIRST & SECOND FLOOR BLOCK PLAN
THIRD FLOOR BLOCK PLAN
BASEMENT FLOOR BLOCK PLAN
GROUND FLOOR BLOCK PLAN
STILT FLOOR BLOCK PLAN
GROUND FLOOR BUP AREA CALCULATION
STILT FLOOR BUP AREA CALCULATION
1 FIRST FLOOR BUP AREA CALCULATION
2 SECOND FLOOR BUP AREA = 343.20 SQM
THIRD FLOOR BUP AREA CALCULATION
AREA STATEMENT
RAIN WATER HARVESTING
C/S OF RAIN WATER PIPE FOR RAIN WATER HARVESTING