




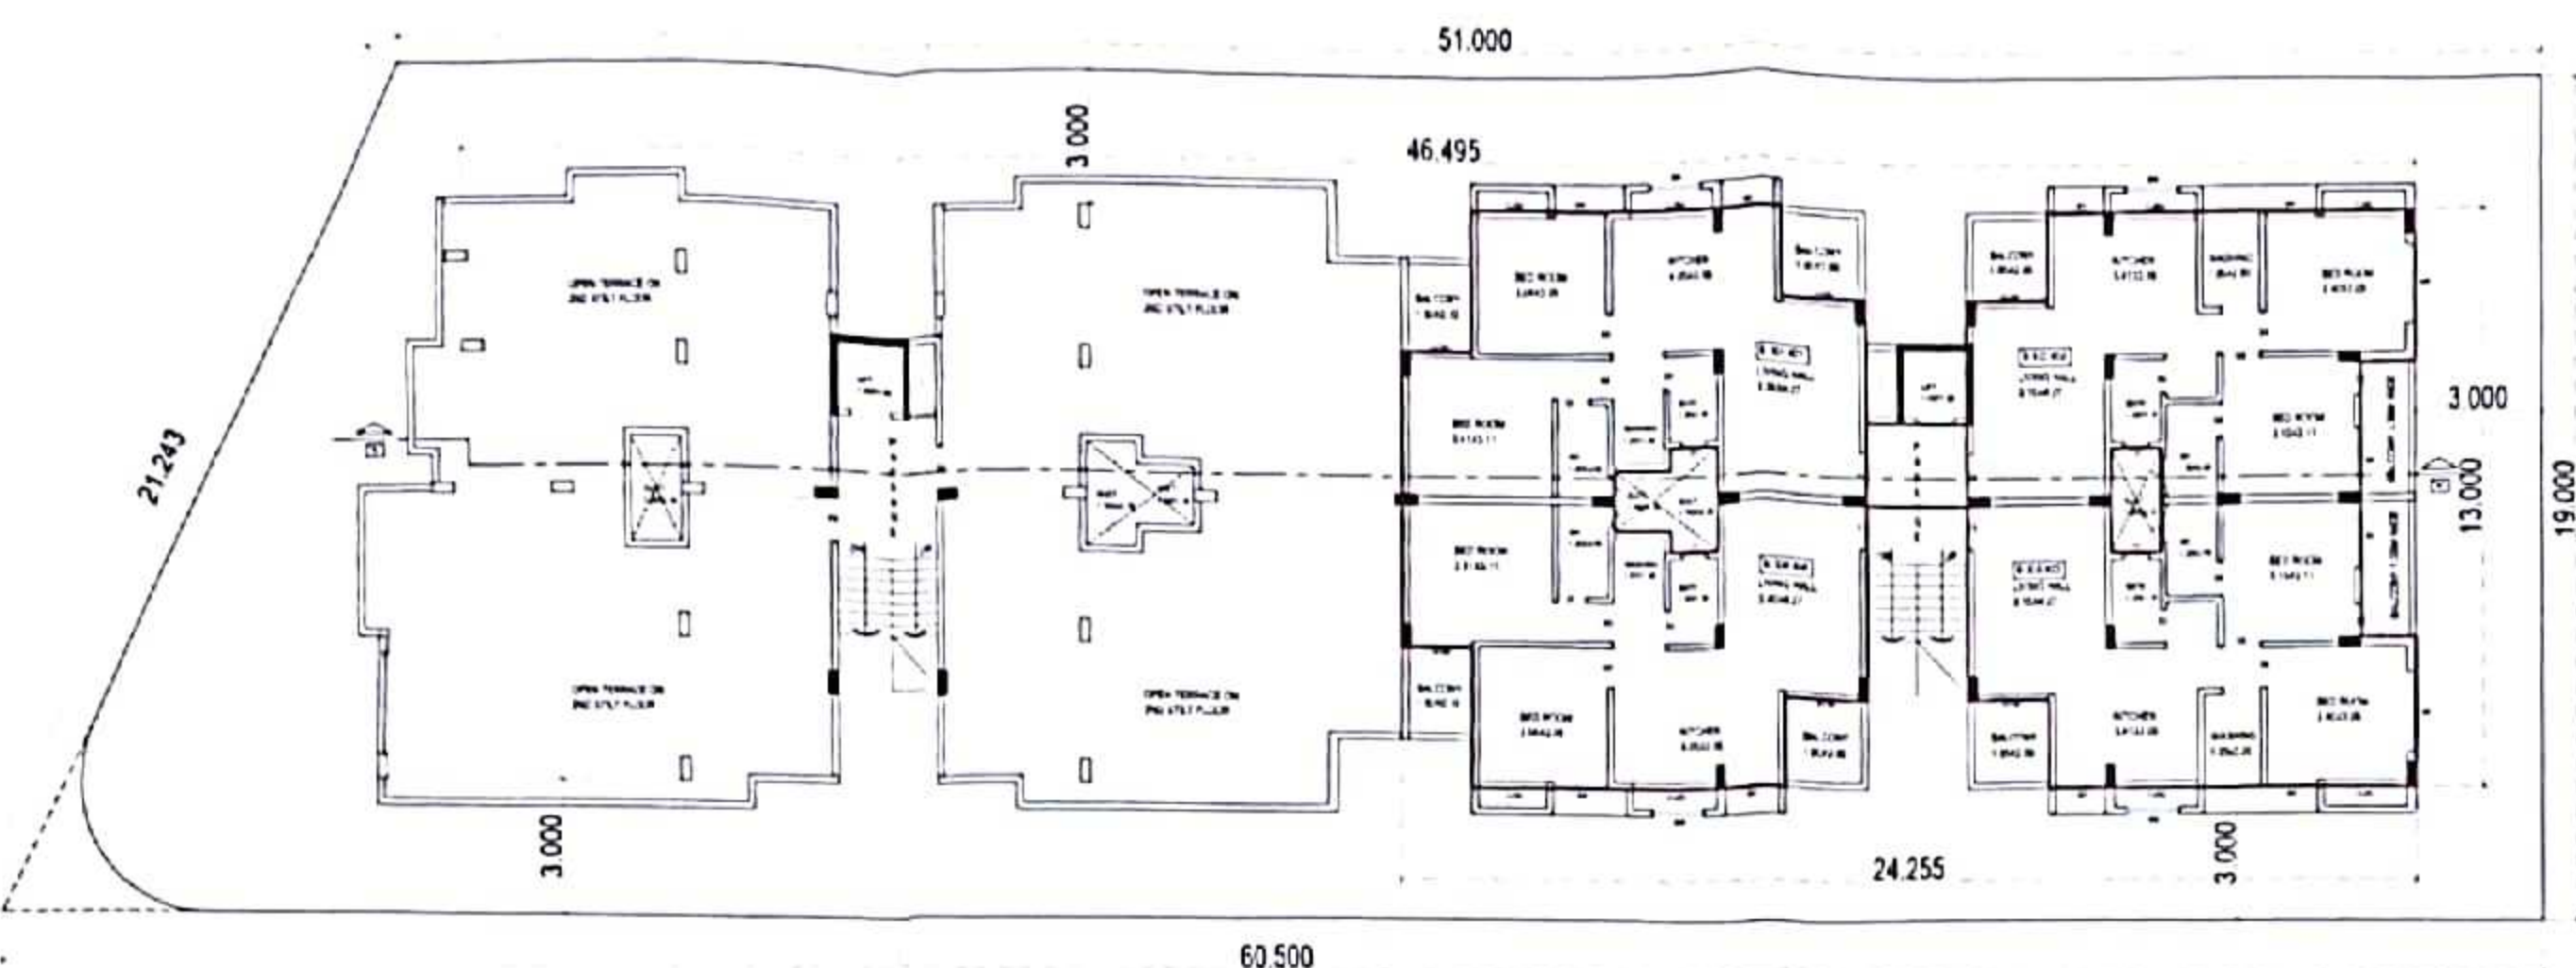

2ND STILT, 3RD STILT FLOOR PLAN

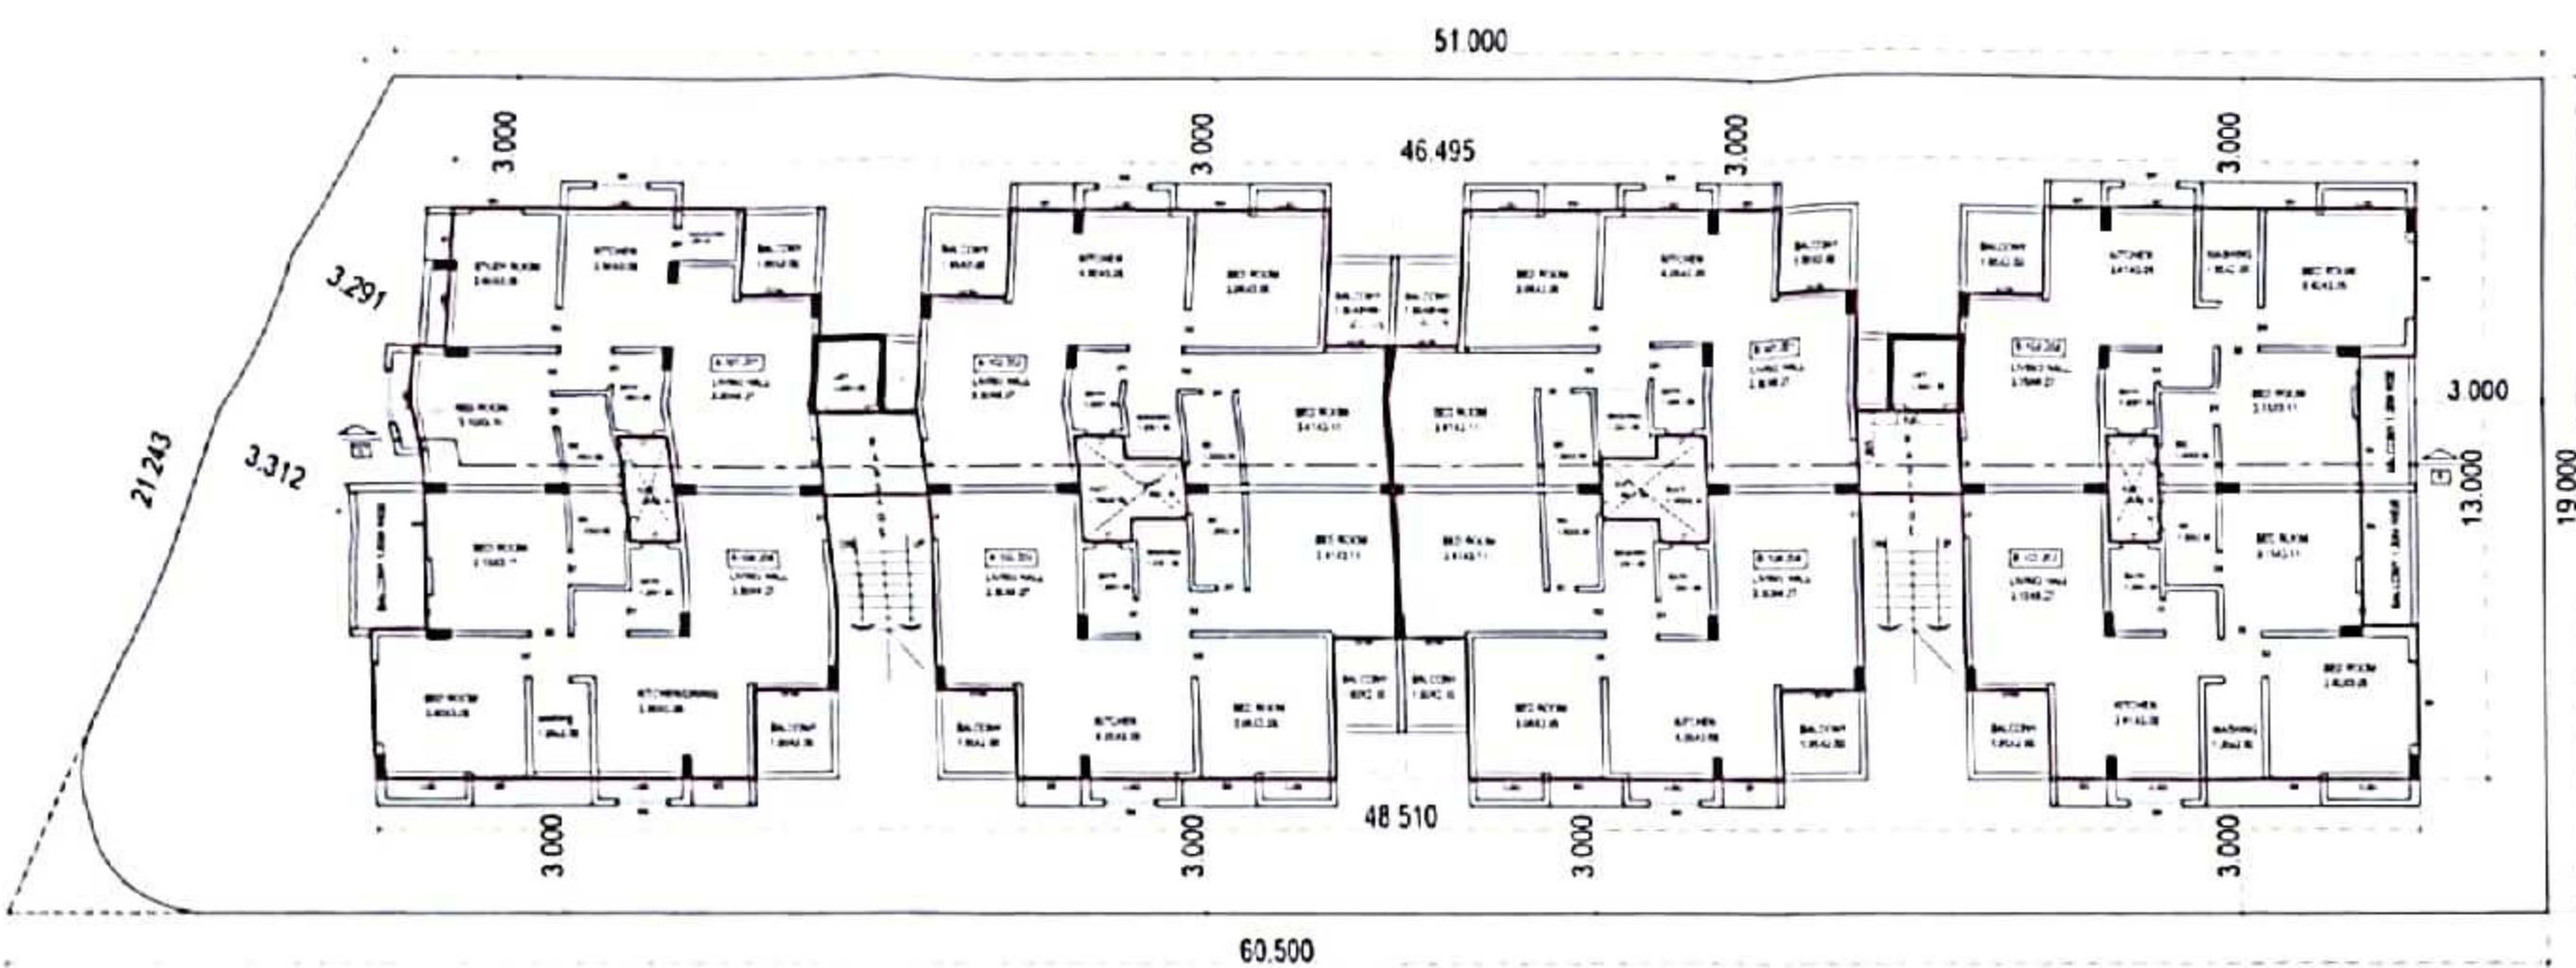

STILT, 1ST STILT FLOOR PLAN

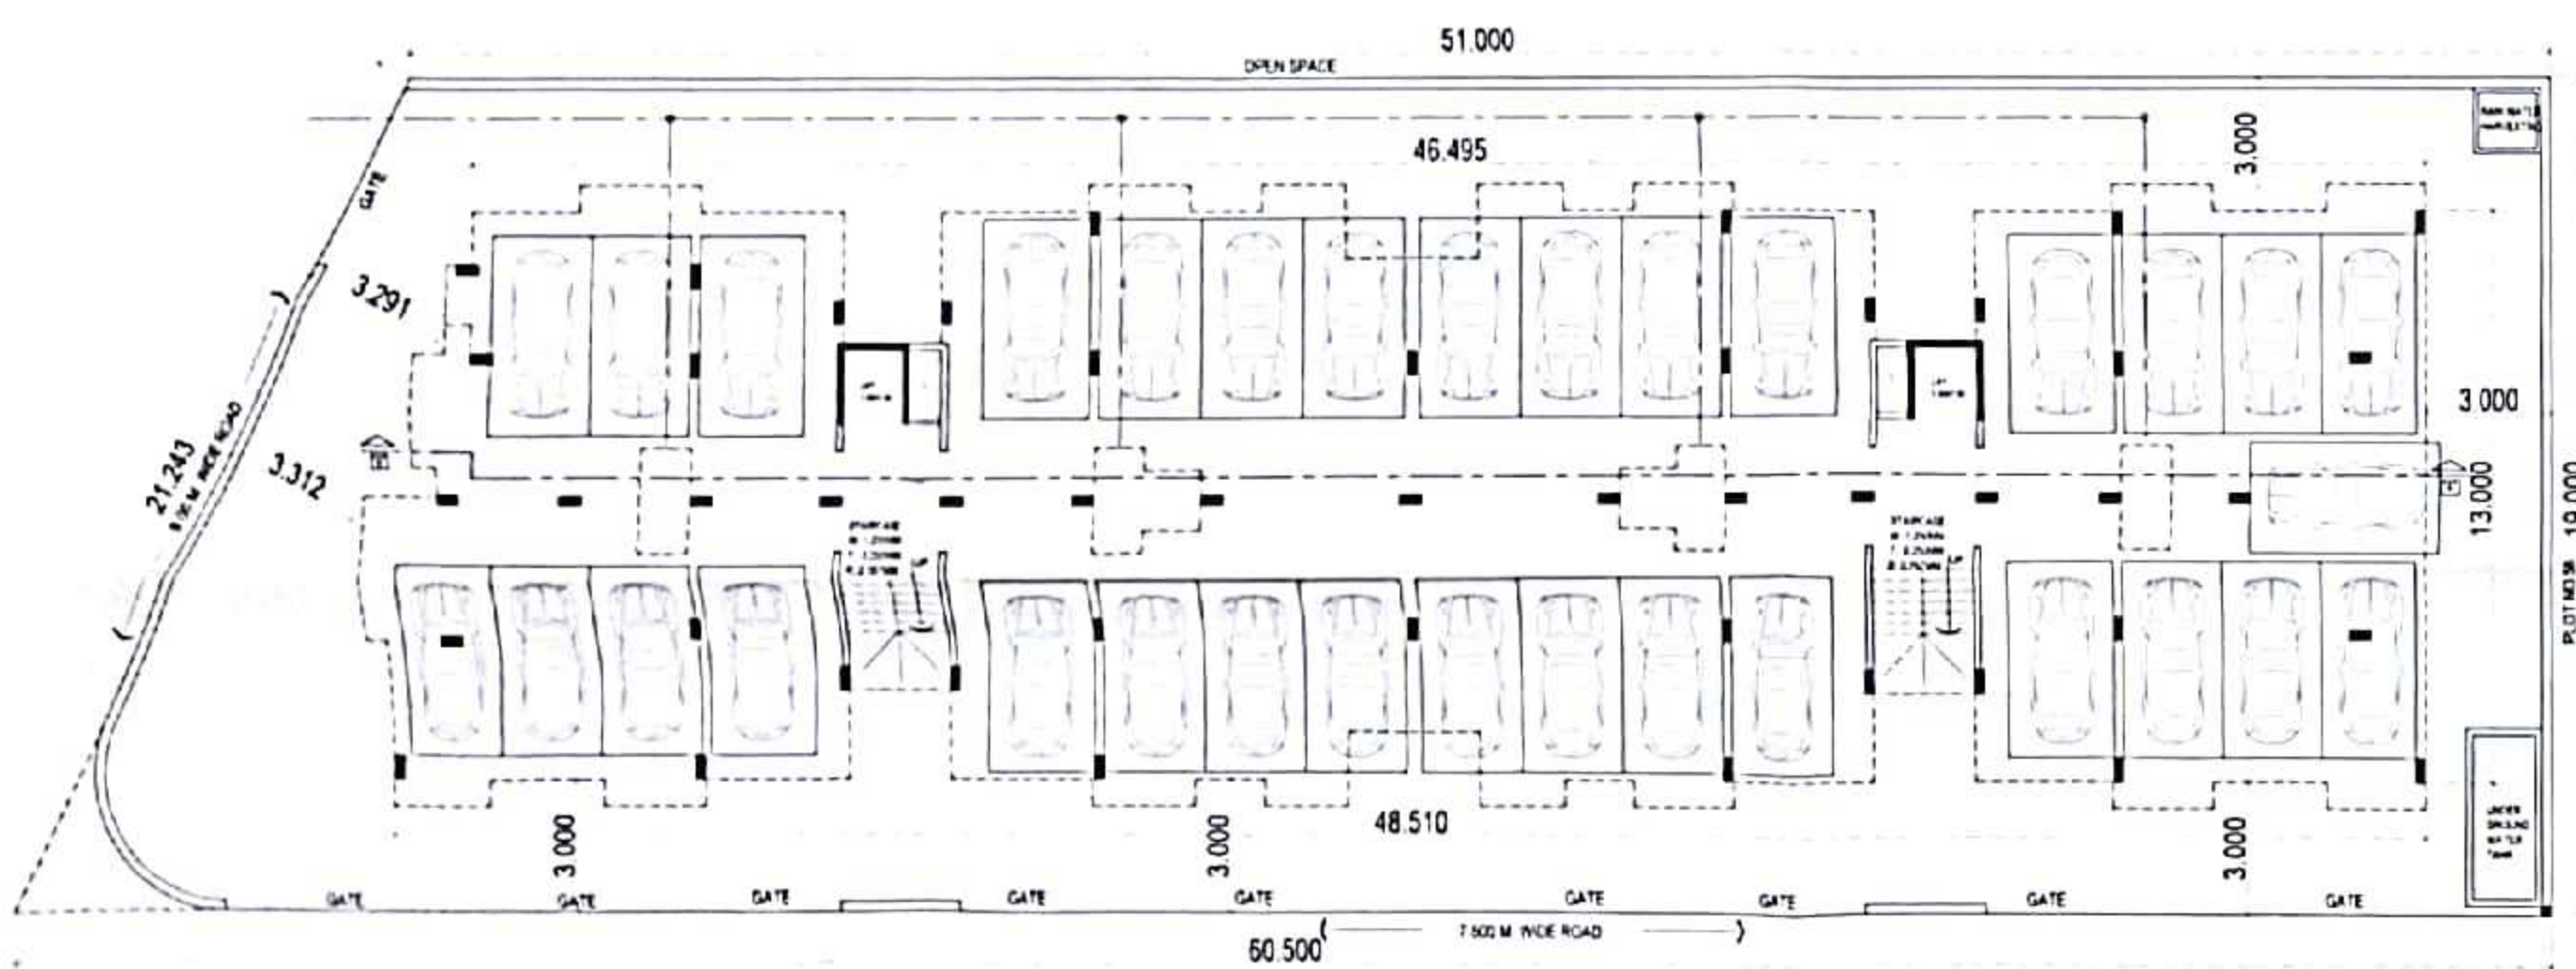


GROUND / PARKING FLOOR PLAN



FRONT ELEVATION



SECTION 'A'

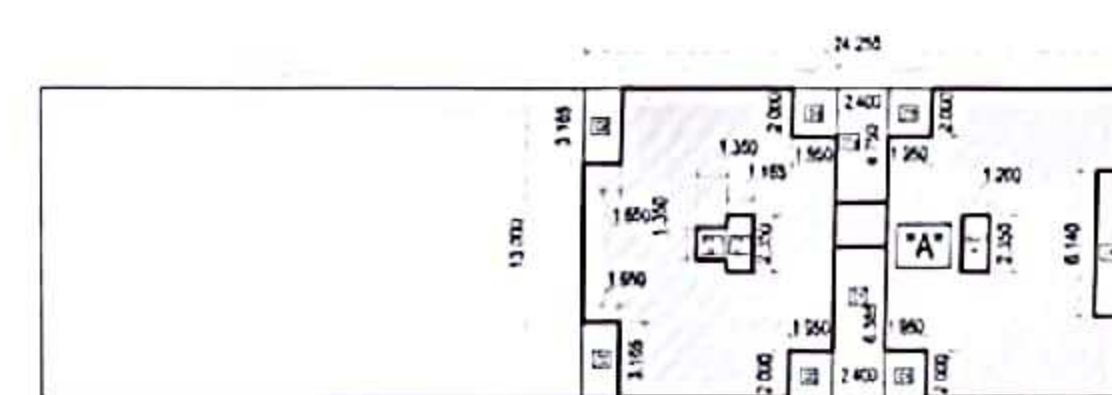

MAP 2

(For area calculation of 2nd Stilt floor)

BUP AREA CALCULATIONS ON 2ND STILT FLOOR

BLOCK NOS. LENGTH BREADTH AREA REMARK

1 21 24.25 13.00 315.25

2 22 24.25 13.00 315.25

3 23 24.25 13.00 315.25

