



BEFORE AMALGAMATION

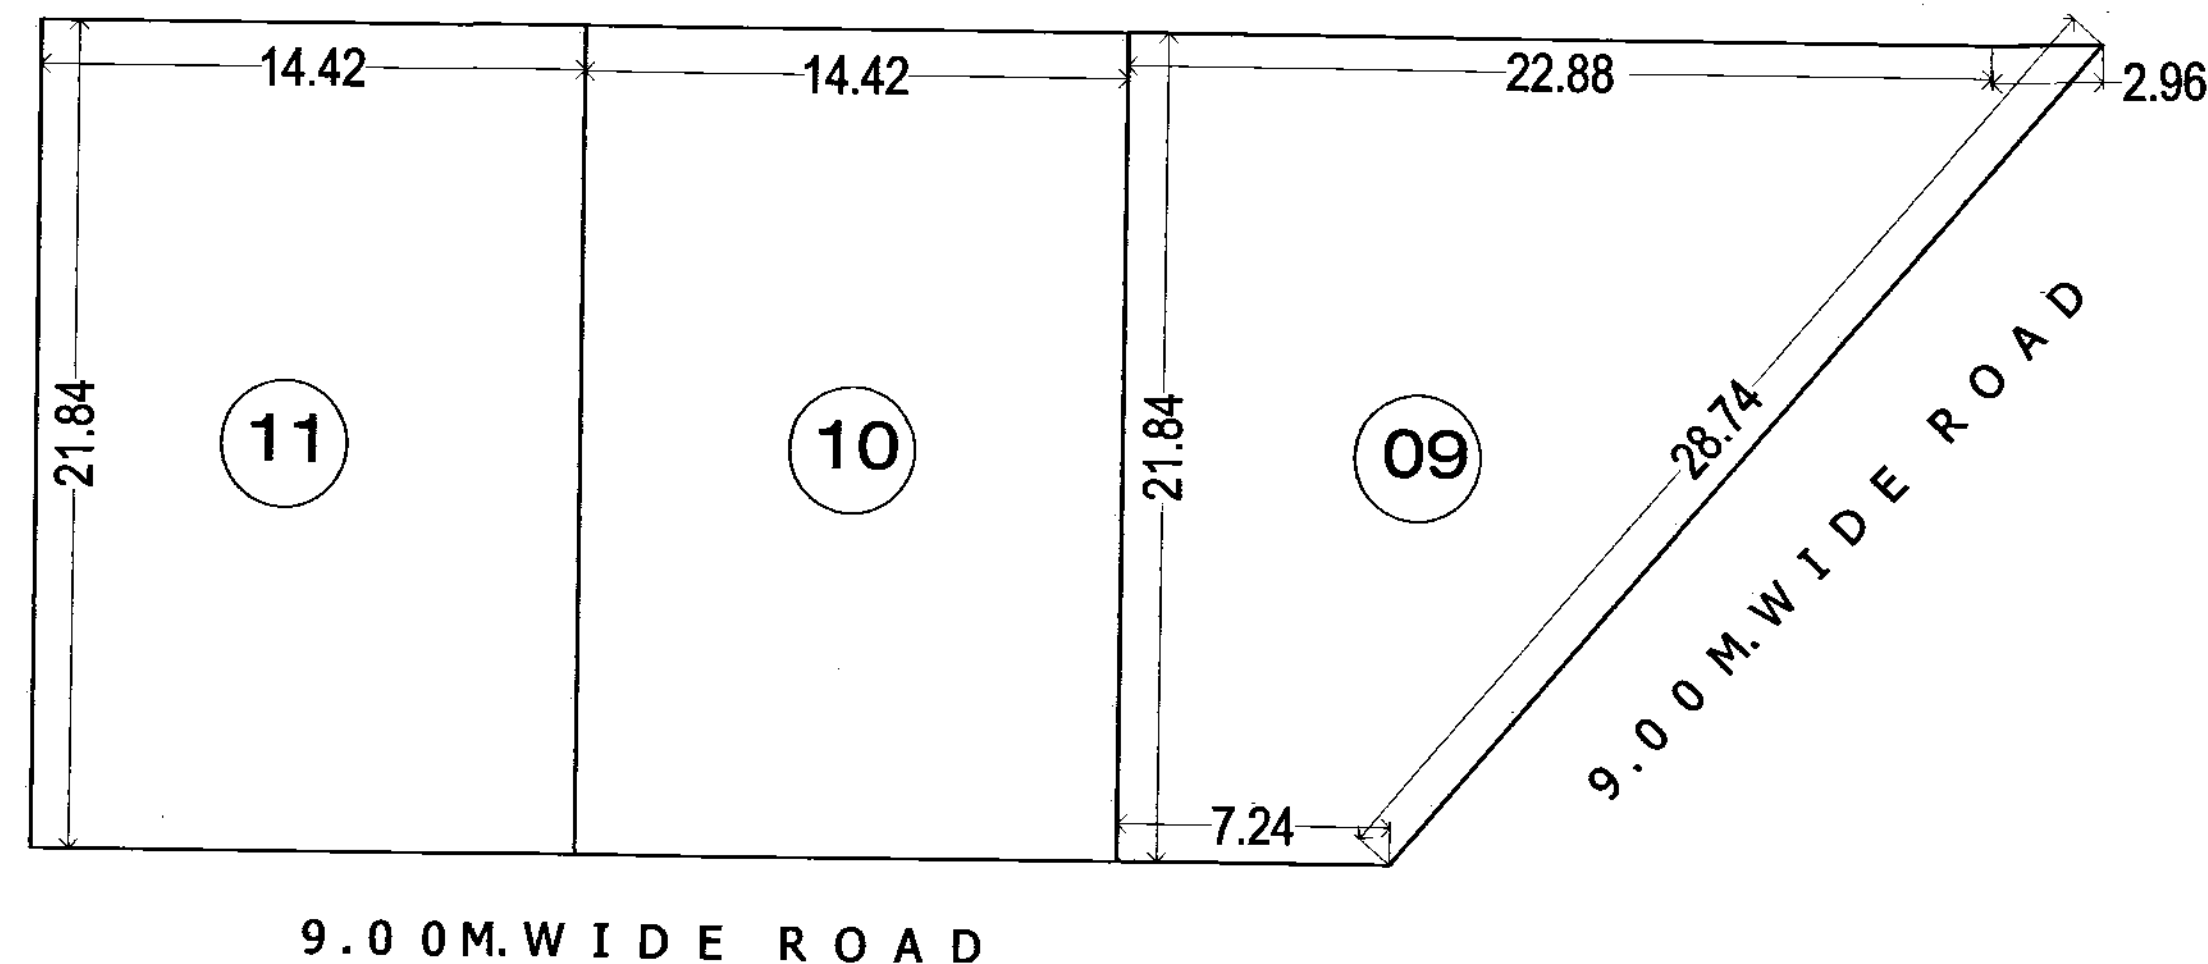

AFTER AMALGAMATION

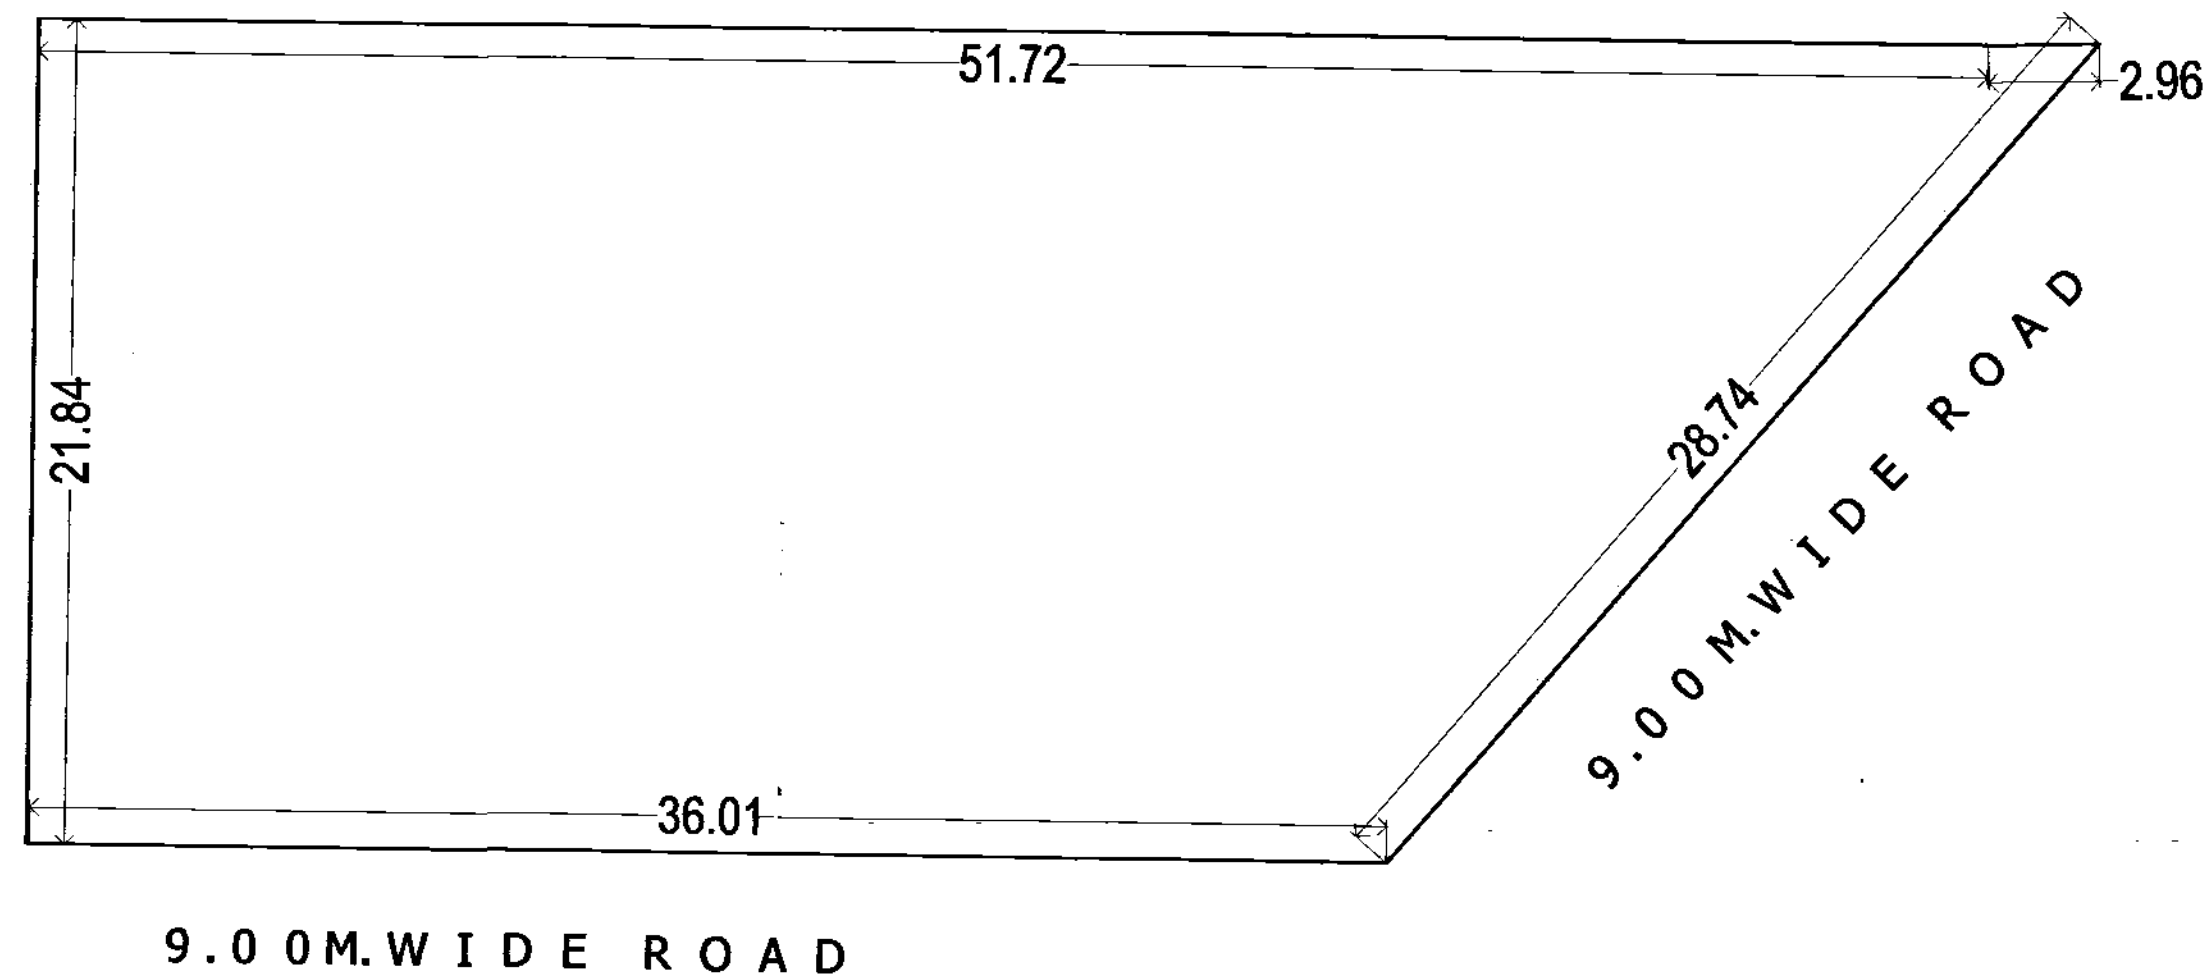

AMALGAMATION PLAN
SCALE : 1:500

Approved as ammended
In Colour
Subject to mentioned in
this office permit No. 1204/2014
Date 05-8-2019

Asstt. Director of Town
Planning AMC, Aurangabad

AREA STATEMENT :

PLOT NO. 9 - 360.00 SQ.M.
PLOT NO. 10 - 315.00 SQ.M.
PLOT NO. 11 - 315.00 SQ.M.
TOTAL - 990.00 SQ.M.



TITLE

AMALGAMATION
DRAWING

PLAN OF AMALGAMATION OF PLOT NO. 09, 10, AND 11,
BEARING GUT NO. 104/P, SITUATED AT PARJAT
CO-OPRATIVE HOUSING SOCIETY,
NAKSHATRAWADI, AURANGABAD.

FOR :-

SOU. MANDA SURESH KULKARNI (PLOT NO. 09)
SOU. SUMAN D. BHALEGAONKAR (PLOT NO. 10)
SHRI. SACHIN S. NARSIKAR (PLOT NO. 11)
THROUGH ITS G.P.A. HOLDER
SHRI. BALKRISHNA DASRAO BHAKRE.

SIGN OF ARCHITECT

SIGN OF G.P.A. HOLDER

FOR AKW & ASSOCIATES

Manish Vasant Kale
Architect & Approved Valuer
Reg. No. CA/93/15610

परिजात सहकारी गृहनिर्माण संस्था म.
नाकशत्रवादी, ना.नि.औ.

ARCHITECT'S

AKW ASSOCIATES

ARCHITECTS, INTERIOR DESIGNERS, APPROVED VALUERS,
CIVIL ENGINEERS & PROJECT MANAGEMENT CONSULTANTS.
AUSEKAR SAMEER, KALE MANISH, WADEKAR MILIND.

NSRIGANESH - C. RAMANAGAR,
OPP. HOTEL ATITHI, OFF. JALMA
ROAD, AURANGABAD.
PH. NO. - 2451616, 2452122
email : nsr@nsr.in

ANAND BUILDING, OPP.
SANT EKNATH RANG MANDIR,
USHAHARA, AURANGABAD.
PH. NO. - 2263367, 294834
email : kate.menish@gmail.com

SCALE	DATE	DRG. NO.	JOB NO.	DRAWN BY
1:500		01/01		ERL GANESH

AMALGAMATION DRAWING