



LOCATION PLAN

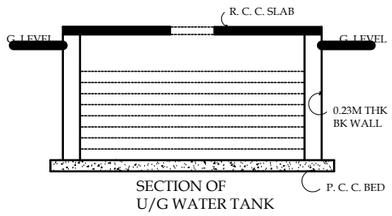


SECTION OF U/G WATER TANK

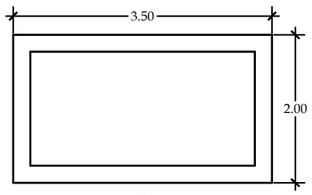


PLAN OF U/G WATER TANK

(SCALE 1.50)

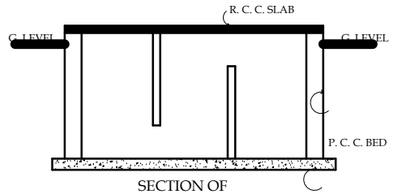


SECTION OF SEPTIC TANK

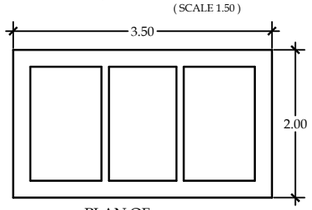

PLAN OF SEPTIC TANK

7.60.M. W. ROAD

7.60 M. W. ROAD

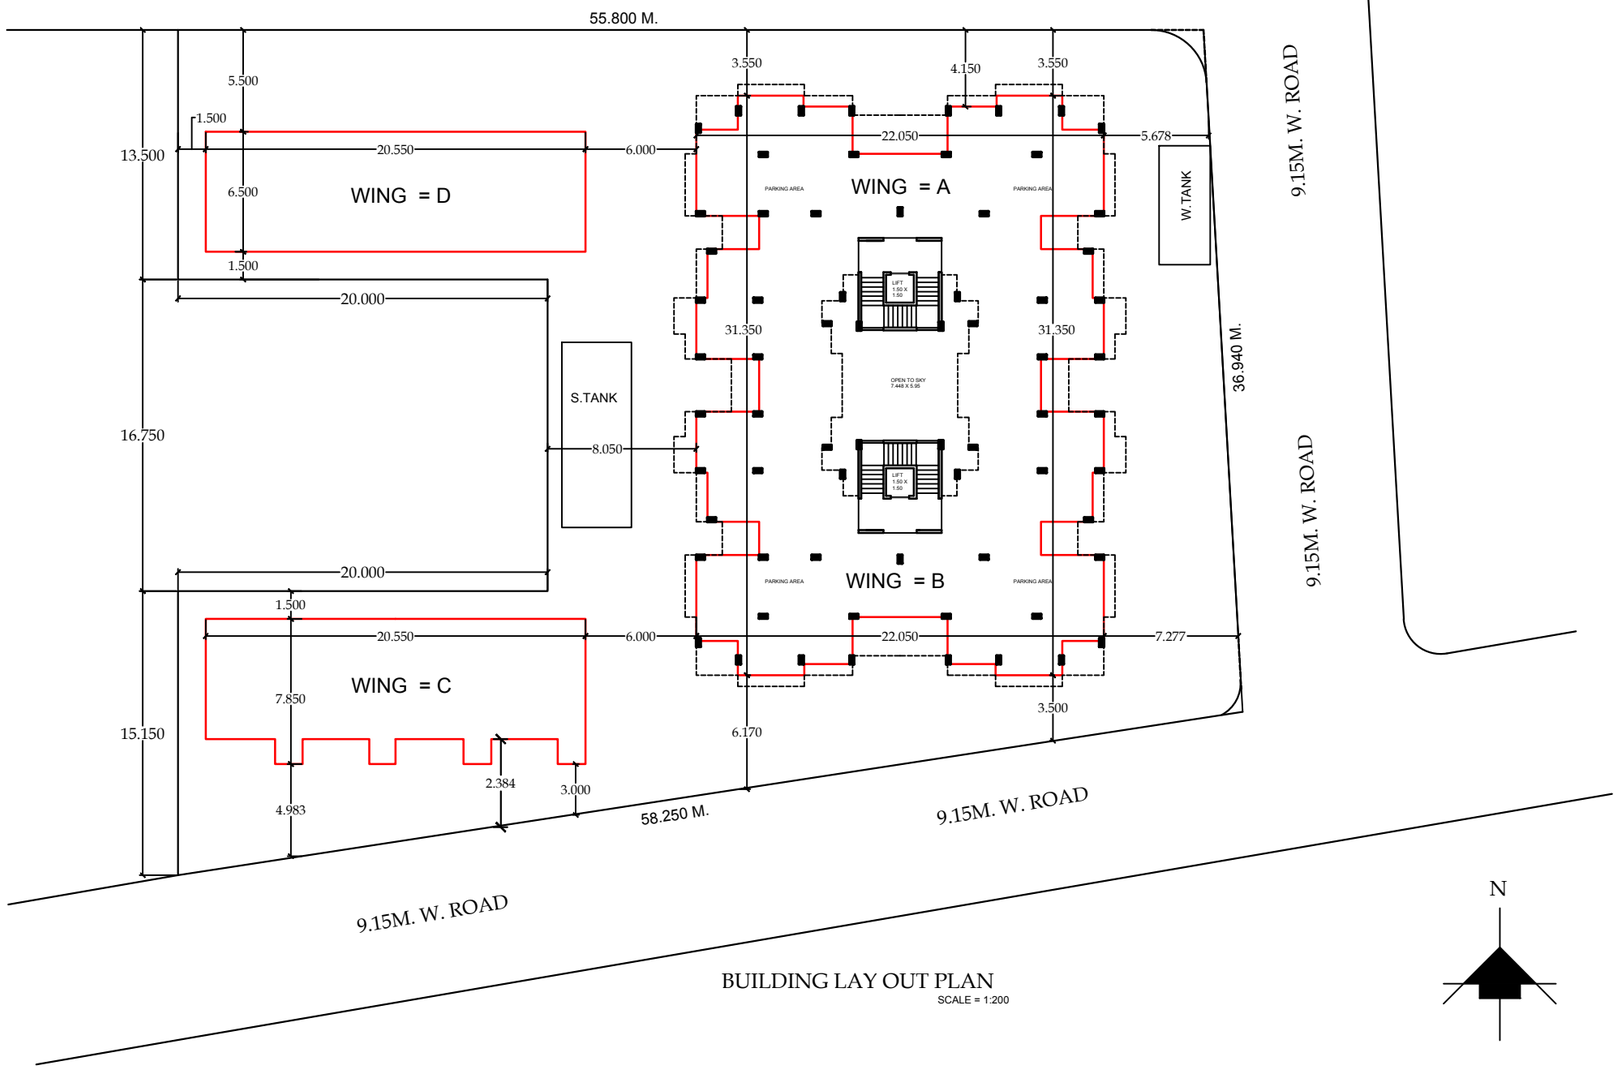

BUILDING LAY OUT PLAN

SCALE = 1:200

N

OFFICE USE 3/1

AREA STATEMENT

1. AREA OF PLOT	—	1888.00 Sq.m
2. DEDUCTIONS FOR	—	00.00 Sq.m
A) ROAD ACQUISITION AREA	—	00.00 Sq.m
B) PROPOSED ROAD	—	00.00 Sq.m
C) ANY RESERVATION	—	00.00 Sq.m
(TOTAL A+B+C)	—	1888.00 Sq.m
3. GROSS AREA OF PLOT (1-2)		
4. DEDUCTIONS FOR AMENITY SPACE, IF ANY	—	00.00 Sq.m
5. NET AREA OF PLOT	—	1888.00 Sq.m
6. ADDITION OF AREA FOR F.S.I., IF ANY	—	1888.00 Sq.m
A) 30 % F.S.I.WITH PAYMENT OF PREMIUM	—	0.00 Sq.m
7. TOTAL AREA (5+6)	—	1888.00 Sq.m
8. NORMAL F.S.I PERMISSIBLE + 30% F.S.I. PERMISSIBLE WITH PAYMENT OF PREMIUM	—	0.00 Sq.m
9. PERMISSIBLE B/U AREA	—	1888.00 Sq.m
10. EXISTING B/U AREA	—	00.00 Sq.m
11. PROPOSED B/U AREA		
B/U AREA OF WING - A & B	—	1279.24 Sq.m
B/U AREA OF WING - C	—	289.33 Sq.m
B/U AREA OF WING - D	—	283.74 Sq.m
TOTAL B/U AREA	—	1852.31 Sq.m
F. S. I. CONSUMED	—	0.981 %

PROPOSED PLAN FOR
RESIDENTIAL BUILDING ON
PLOT NO - 45,46,47,48,122,123
G.NO - 168 (PART)
AT SATARA AURANGABAD
FOR
SHRI. AMARDEEP P. GHUGE
SMT. SWATI A. GHUGE

OWNER SIGNATURE.

01 --------

02 --------

REFERENCE

PLOT BOUNDARY	—
PROPOSED B/U	—
WATER LINE	—
DARINGE LINE	—

Sarthak Associates
Architectural Consultants
SHOP NO - 111,
LABH CHAMBER,
RAILWAY STATION ROAD,
AURANGABAD - 431 005.
MO.NO.9881251840.