




LOCATION PLAN

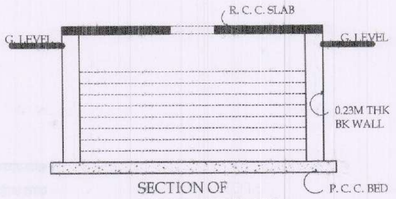


SECTION OF U/G WATER TANK

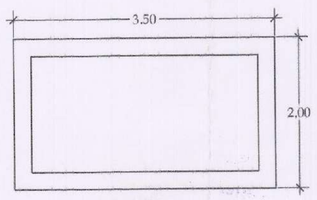

PLAN OF U/G WATER TANK (SCALE 1:50)

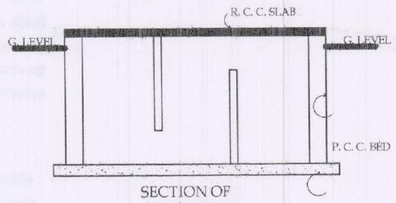


SECTION OF SEPTIC TANK

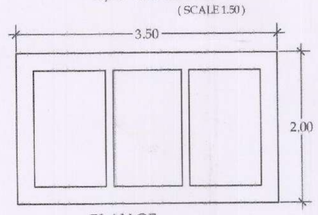

PLAN OF SEPTIC TANK

7.60.M. W. ROAD

7.60 M. W. ROAD

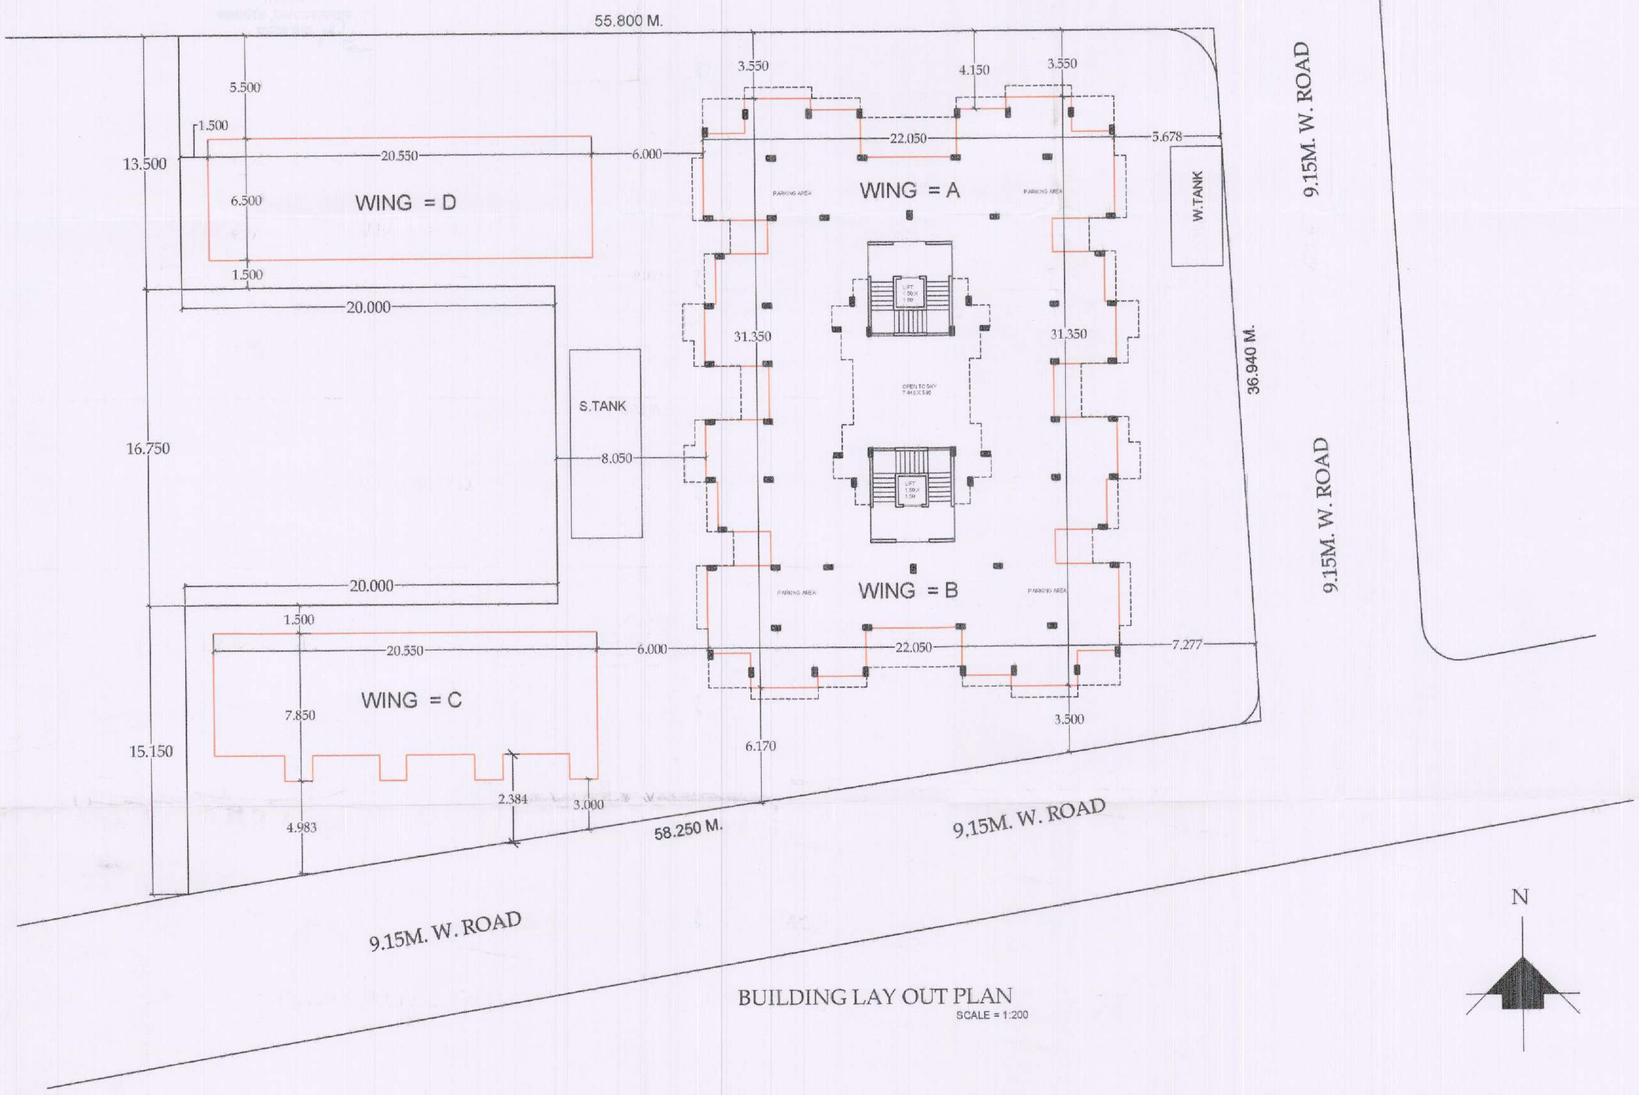

BUILDING LAY OUT PLAN
SCALE = 1:200

अटी व नियम

१) बांधकाम परवानगीनुसार बांधकाम जोत्यानंतर ब्जोत्यापर्यंत (Plinth Level) बांधकाम पूर्ण झाल्यावर वास्तुविशारद व्यवसायीक अभियंता/ सुपरवाईजर यांचे मार्फत ज्योत्याचे पूर्णत्वाचे प्रमाणपत्र हा कार्यालयात ब्रून प्राप्त करून घेऊन पोहच पुढील बांध. म सुरु करावे अन्यथा आपण त्या पुढे केलेले बांधकाम अनधिकृत समजु ~~नगरी रूपयात येईल याची नोंद घ्यावी~~

मंजूर बांधकाम सातारा व माती म.न.पा. च्या वरच्यावर टेबु नये

अर्जदार यांची प्रत

OFFICE USE 3/1

Approved as ammended in.....Cross
Subjet to the conditions mentioned in this office Building permit No. 883/2018-19
Date...02/11/2018

DY.ENGINEER
Town Planing
Municipal Corporation
AURANGABAD.

O. C. Signed by A.D.T.P.

AREA STATEMENT

1. AREA OF PLOT	——	1888.00 Sq.m
2. DEDUCTIONS FOR	——	00.00 Sq.m
A) ROAD ACQUISITION AREA	——	00.00 Sq.m
B) PROPOSED ROAD	——	00.00 Sq.m
C) ANY RESERVATION	——	00.00 Sq.m
(TOTAL A+B+C)	——	1888.00 Sq.m
3. GROSS AREA OF PLOT (1-2)		
4. DEDUCTIONS FOR AMENITY SPACE, IF ANY	——	00.00 Sq.m
5. NET AREA OF PLOT	——	1888.00 Sq.m
6. ADDITION OF AREA FOR F.S.I., IF ANY	——	1888.00 Sq.m
A) 30 % F.S.I.WITH PAYMENT OF PREMIUM	——	0.00 Sq.m
7. TOTAL AREA (5+6)	——	1888.00 Sq.m
8. NORMAL F.S.I PERMISSIBLE + 30% F.S.I. PERMISSIBLE WITH PAYMENT OF PREMIUM	——	0.00 Sq.m
9. PERMISSIBLE B/U AREA	——	1888.00 Sq.m
10. EXISTING B/U AREA	——	00.00 Sq.m
11. PROPOSED B/U AREA		
B/U AREA OF WING - A & B	——	1279.24 Sq.m
B/U AREA OF WING - C	——	289.33 Sq.m
B/U AREA OF WING - D	——	283.74 Sq.m
TOTAL B/U AREA	——	1852.31 Sq.m
F. S. I. CONSUMED	——	0.981 %

PROPOSED PLAN FOR
RESIDENTIAL BUILDING ON
PLOT NO - 45,46,47,48,122,123
G.NO - 168 (PART)
AT SATARA AURANGABAD
FOR
SHRI. AMARDEEP P. GHUGE
SMT. SWATI A. GHUGE

OWNER SIGNATURE.

01 ----

02 S.A.Ghuge

REFERENCE

PLOT BOUNDARY	—
PROPOSED B/U	—
WATER LINE	—
DARINGE LINE	—

SANTOSH SAKHARE CA/2004/34295 ARCHITECT

Sarthak Associates
Architectural Consultants
SHOP NO - 111,
LABH CHAMBER,
RAILWAY STATION ROAD,
AURANGABAD - 431 005.
MO.NO.9881251840.

Sakhares.