


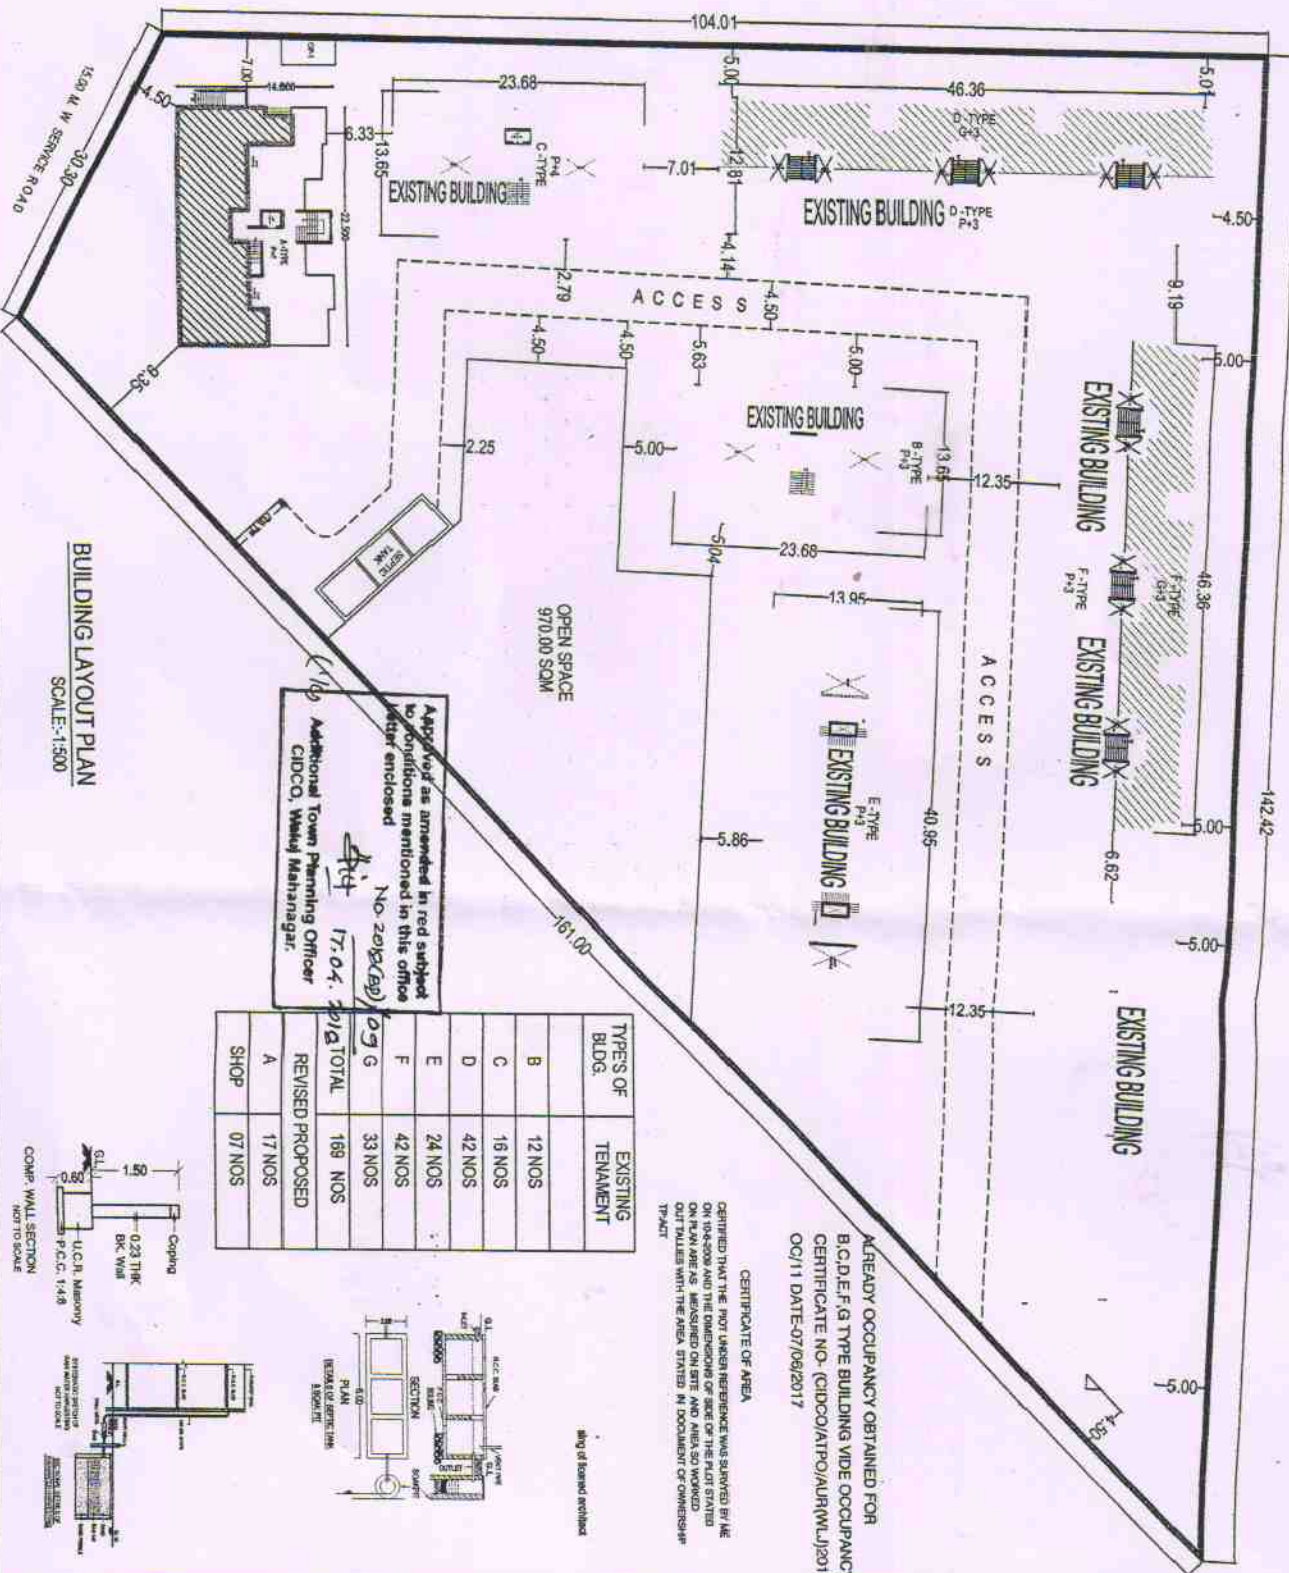

AREA STATEMENT		SURFACE AREA	NET BLP AREA
TOTAL AREA OF PLOT		= 9700.00 SQM	
REQUIRED OPEN SPACE ARE		= 970.00 SQM	
PROVIDE OPEN SPACE AREA		= 970.00 SQM	
AREA UNDER MESH-UTILITY		= 50.00 SQM	
NET BLP PERMISSIBLE		= 8680.00 SQM	
EXISTING STAIR CASE AREA		= 720.13 SQM	
EXISTING BUILT UP AREA STATEMENT			
B-TYPE APARTMENT BLP		= 742.510 sqm	883.130
C-TYPE APARTMENT BLP		= 1003.798 sqm	918.648
D-TYPE APARTMENT BLP		= 1854.309 sqm	1711.749
E-TYPE APARTMENT BLP		= 1460.089 sqm	1328.680
F-TYPE APARTMENT BLP		= 1644.695 sqm	1705.135
G-TYPE APARTMENT BLP		= 1488.255 sqm	1345.955
TOTAL BLP AREA		= 8423.636 SQM	7893.505
REVISED PROPOSED BLP AREA			
A-TYPE APARTMENT BLP		= 1087.40 sqm	953.20
PREMIUM AREA ALREADY PAID IN			
EARLIER PERMISSION (1465.929 SQM)			
TOTAL BLP AREA		= 9511.035 SQM	8646.705
TENEMENT DENSITY			
ALLOWED TENEMENT DENSITY		= 165 NOS	
EXISTING-REVISED PROPOSED TENEMENT		= 168 NOS	
LEGEND			
PLOT BOUNDARY SHOWN IN			
REVISOR PROPOSED CONST. SHOWN IN			
EXISTING CONST. SHOWN IN			
DRAINAGE LINE SHOWN IN			
WATER LINE SHOWN IN			
PROJECT:			
REVISED PROPOSED BUILDING LAYOUT			
PLAN IN GUT NO. 22 (P) AT VILLAGE			
WADGAON KOLATHI TD, DIST AURANGABAD			
FOR SHRI VINOD LAXMAN CHAUDHARI			
SHRI RAJESH K. B. VEER			
SHRI SANJAY R. VEER			
SHRI VINOD R. VEER			
THROUGH G.P.A. HOLDER			
SHRI VINOD LAXMAN CHAUDHARI			
OWNERS SIGN.			
DATE: 05/08/2017			
SCALE: 1:500			
CHK BY:			
DRN BY:			
ARCHITECT SIGN.			
A. JADHAV R.S.			
ALIA MCA			
FIRING CHAIR/CHURCH			
SUTHERN CROWN GARDEN			
ARCHITECT, INTERIOR DESIGNER			
AURANGABAD			