
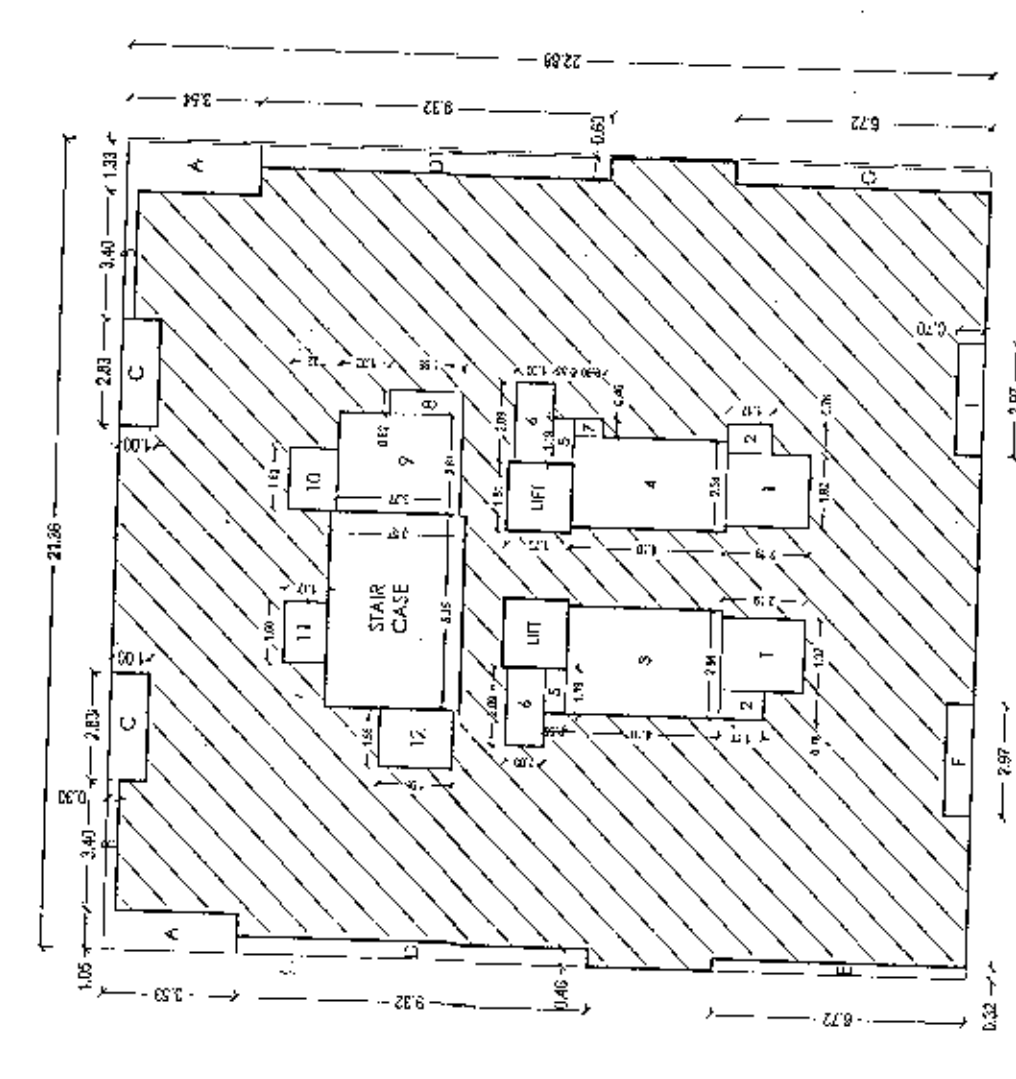
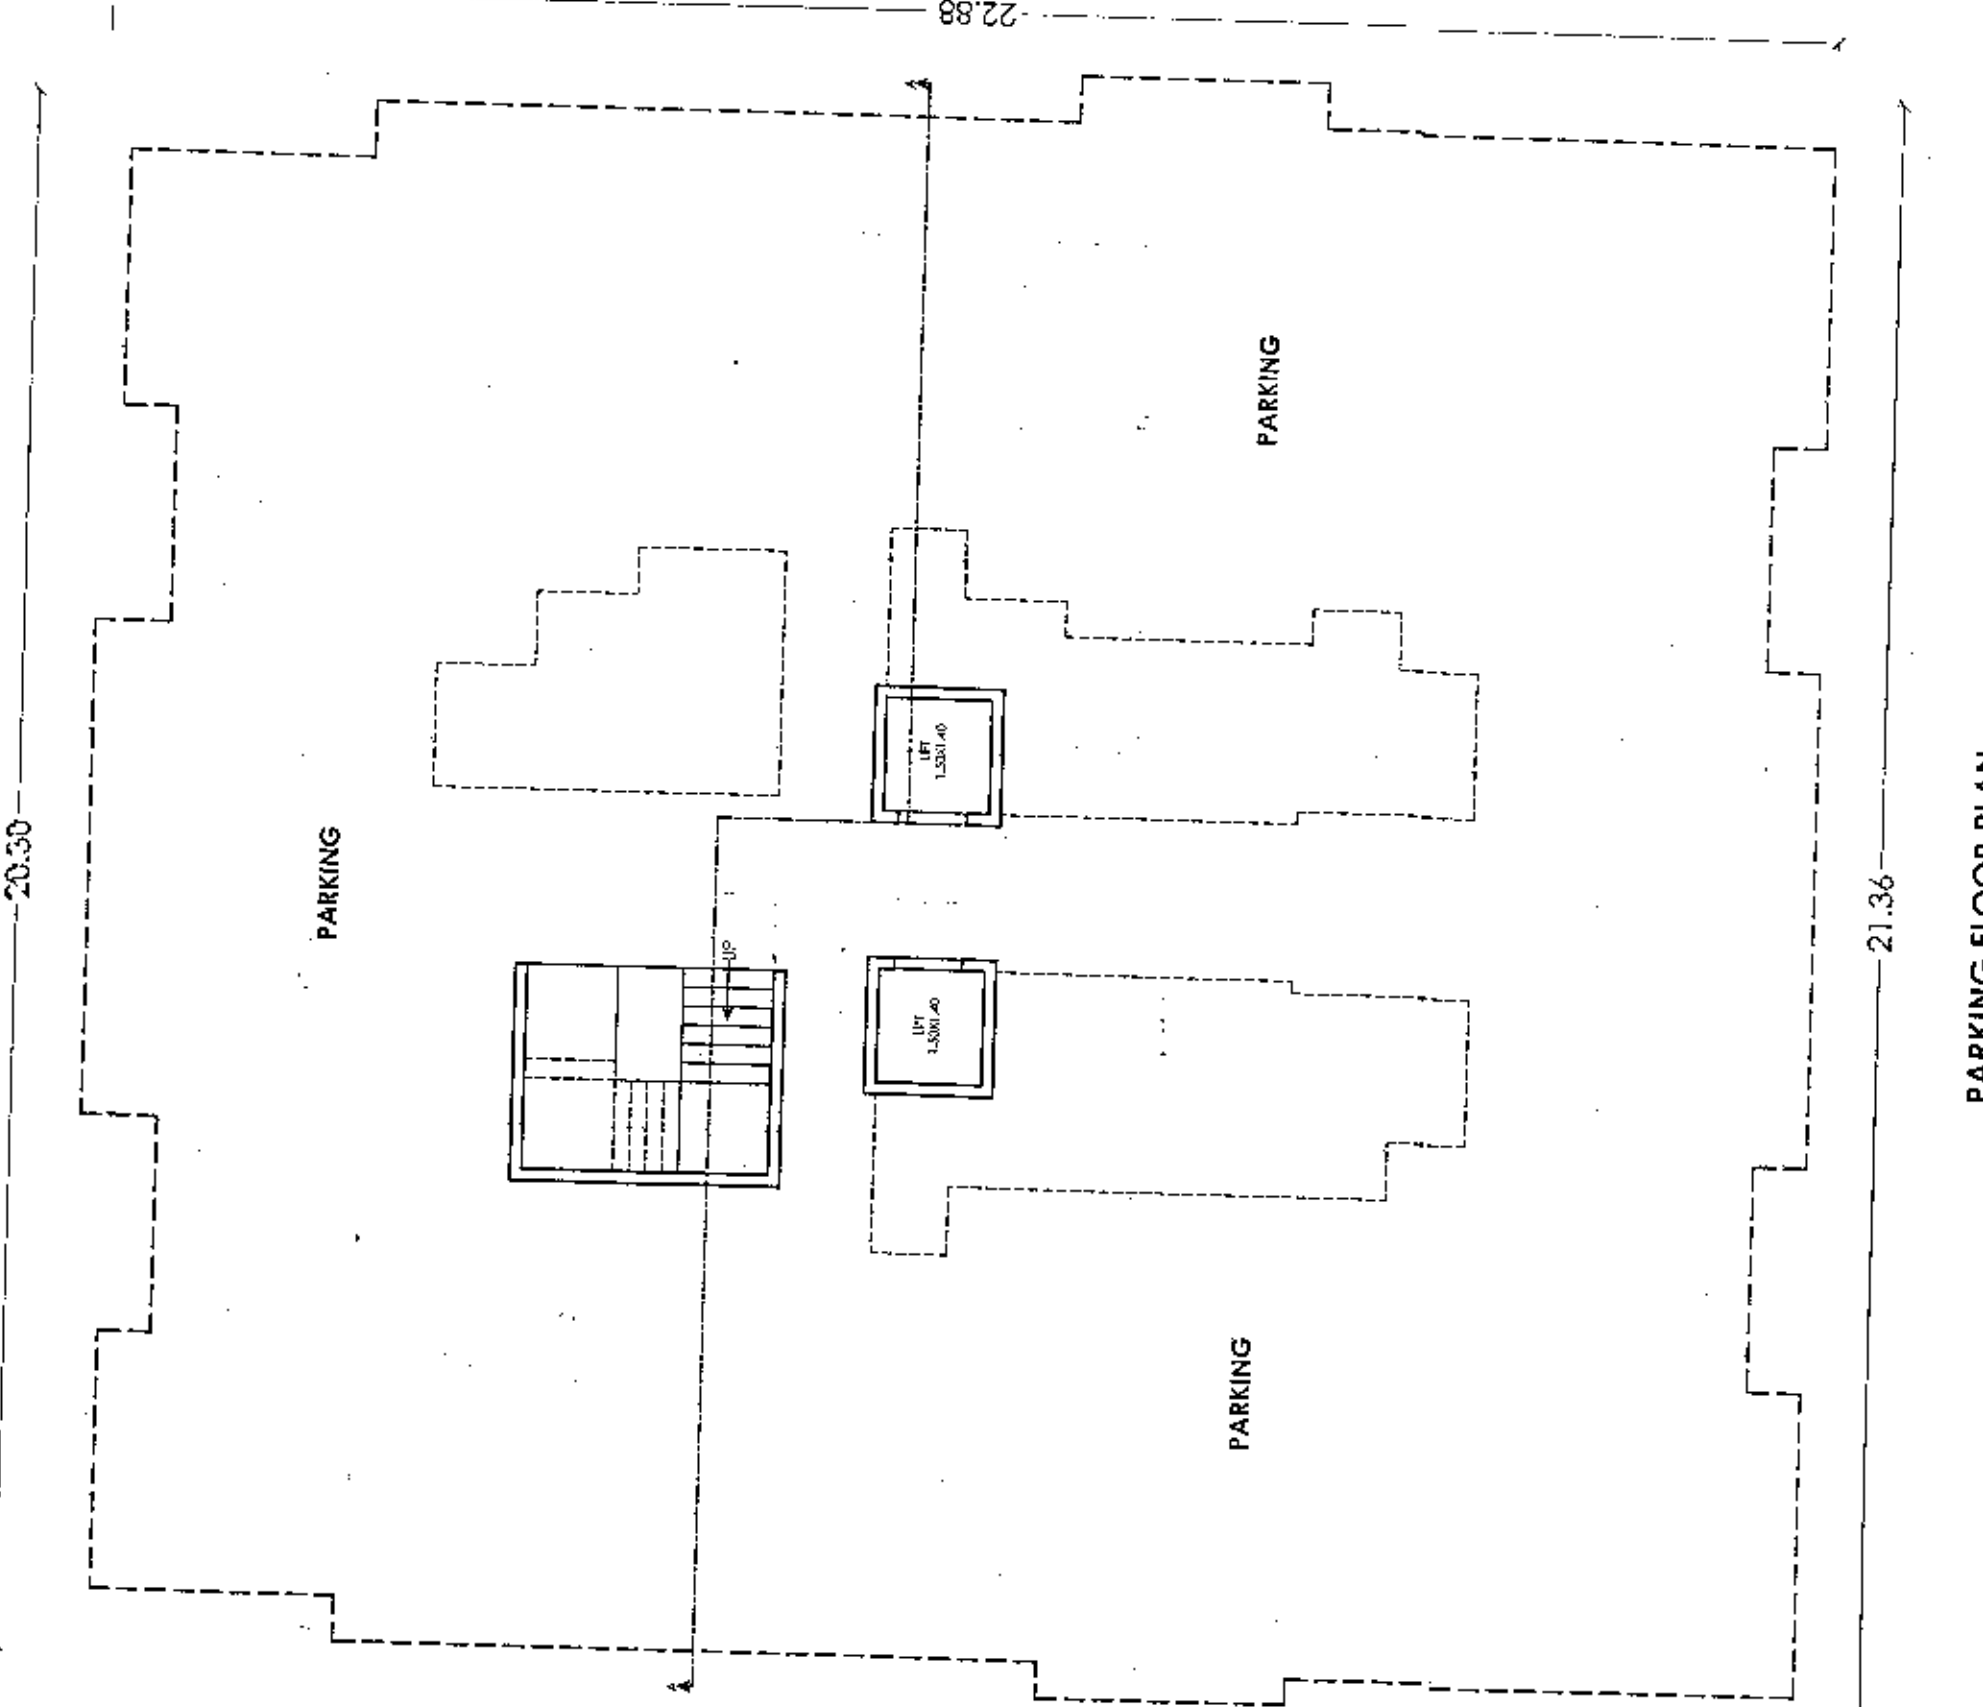
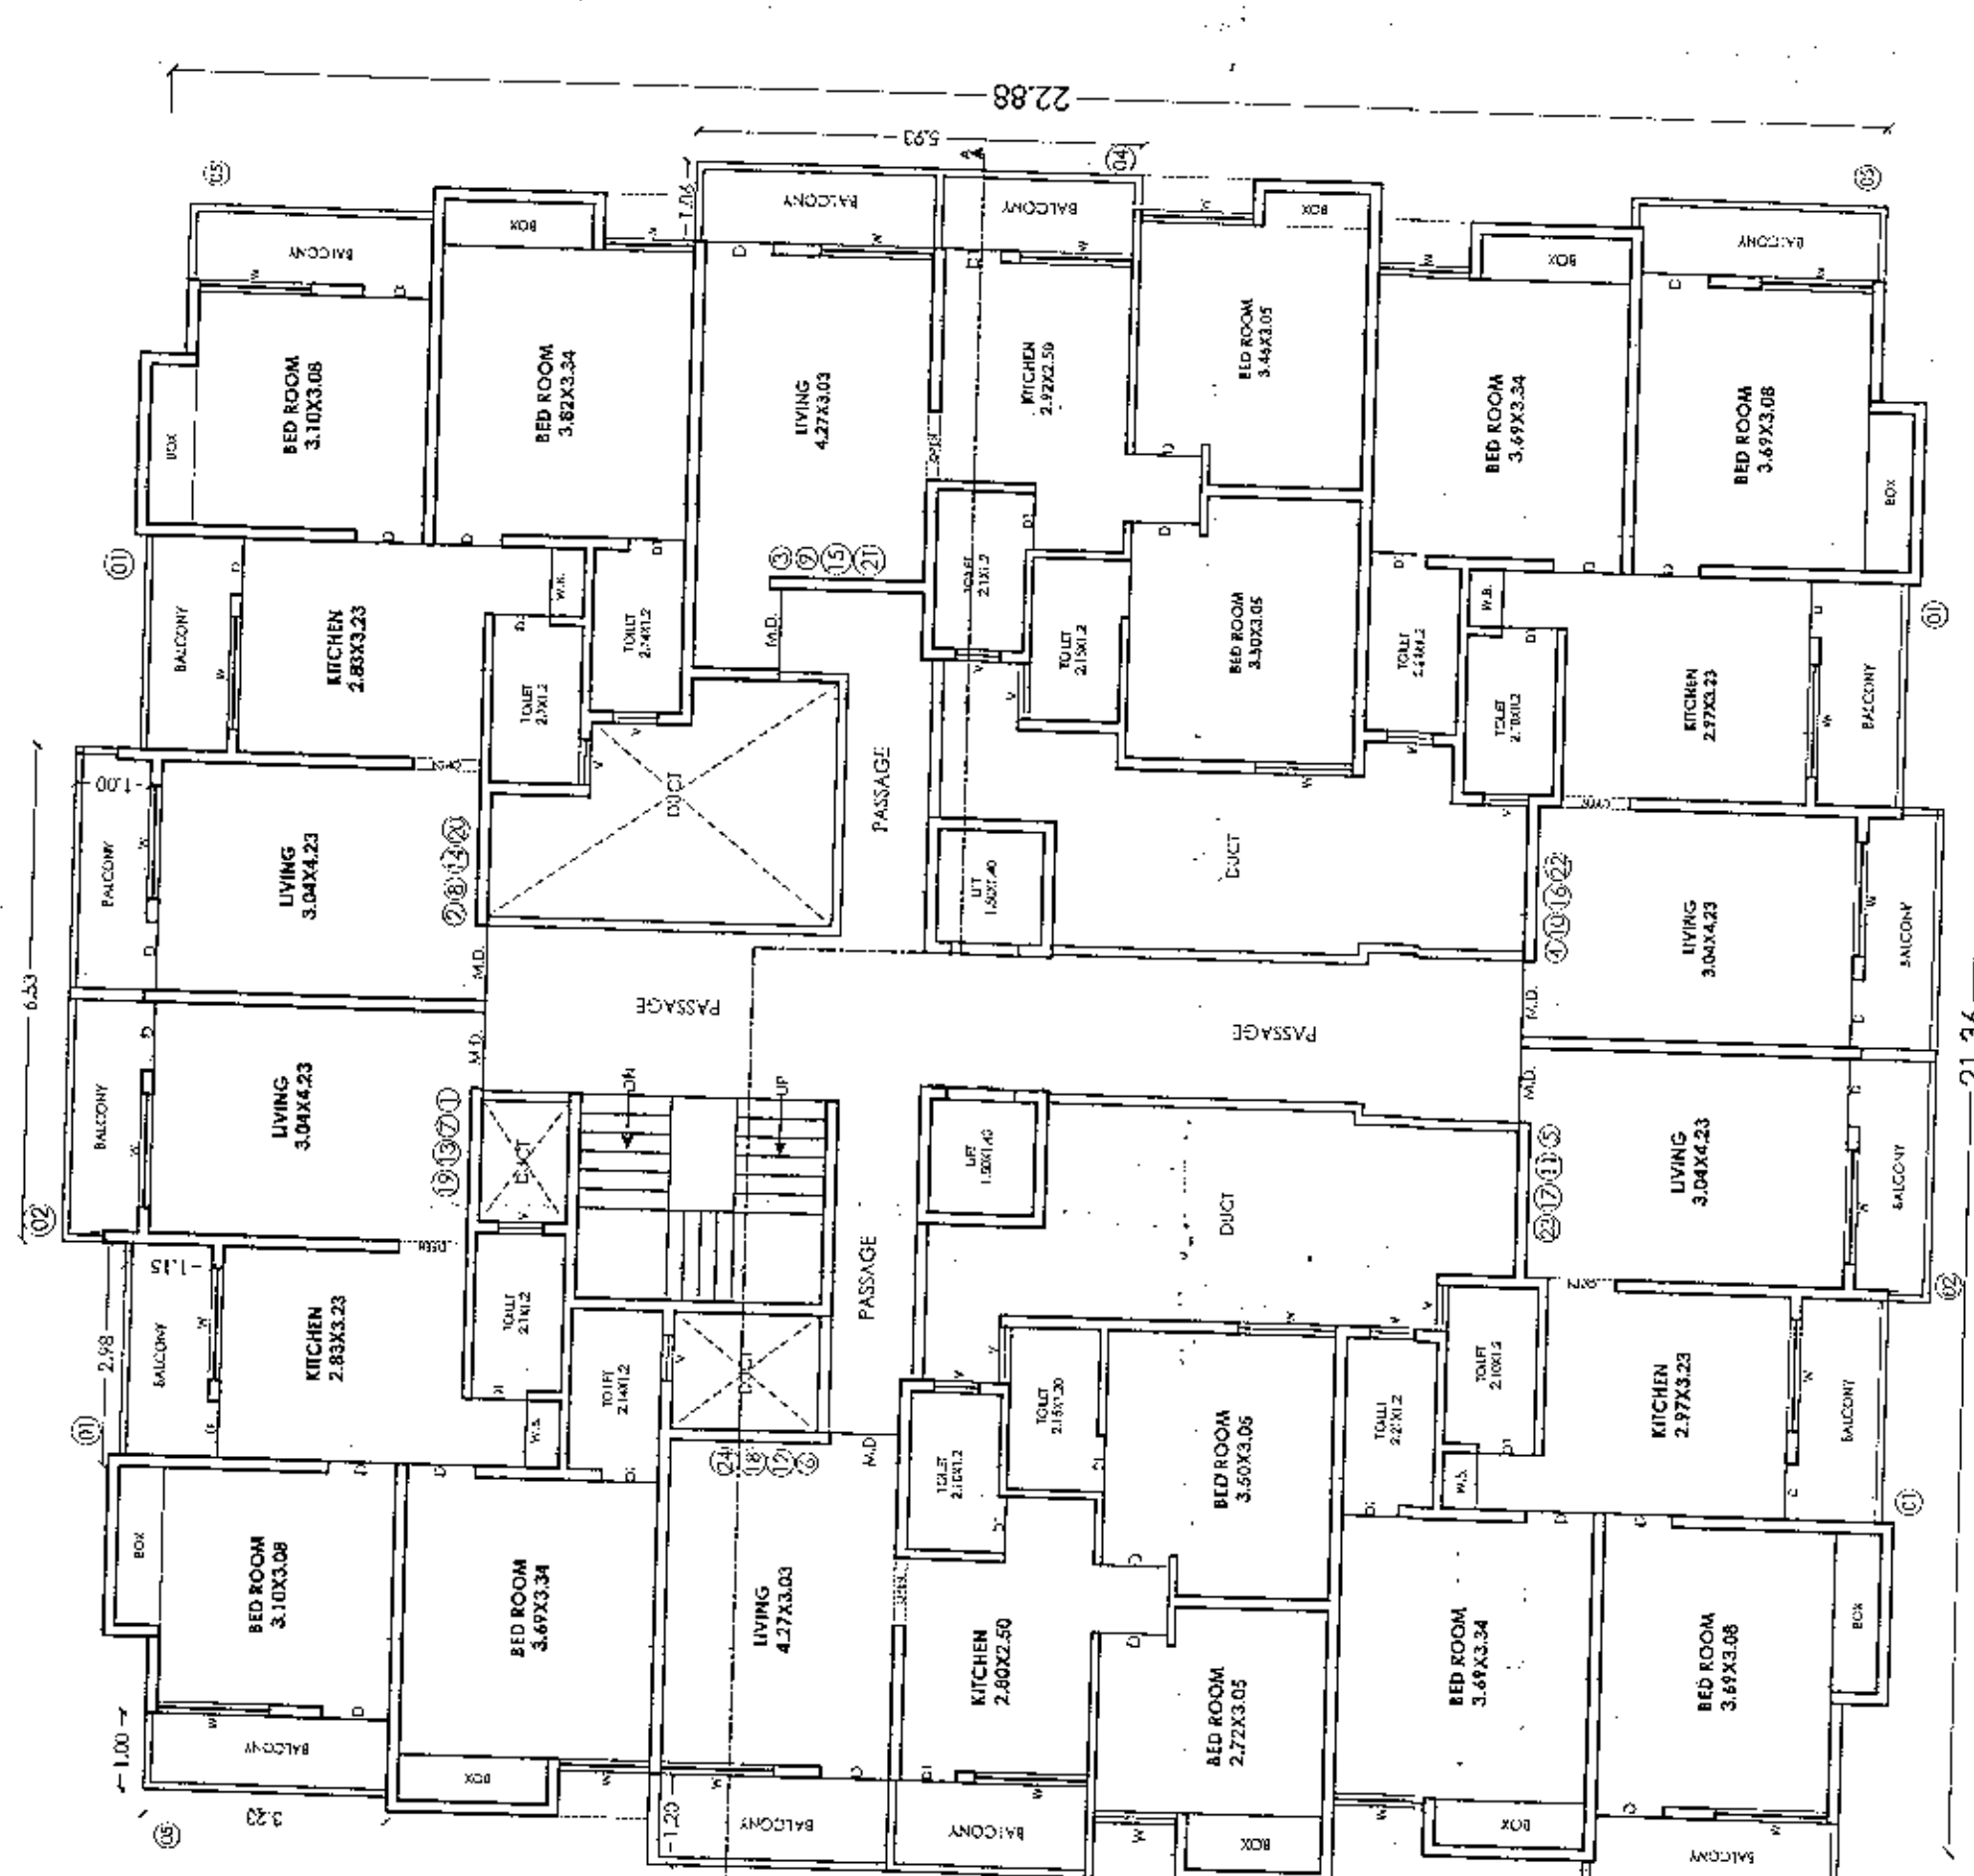
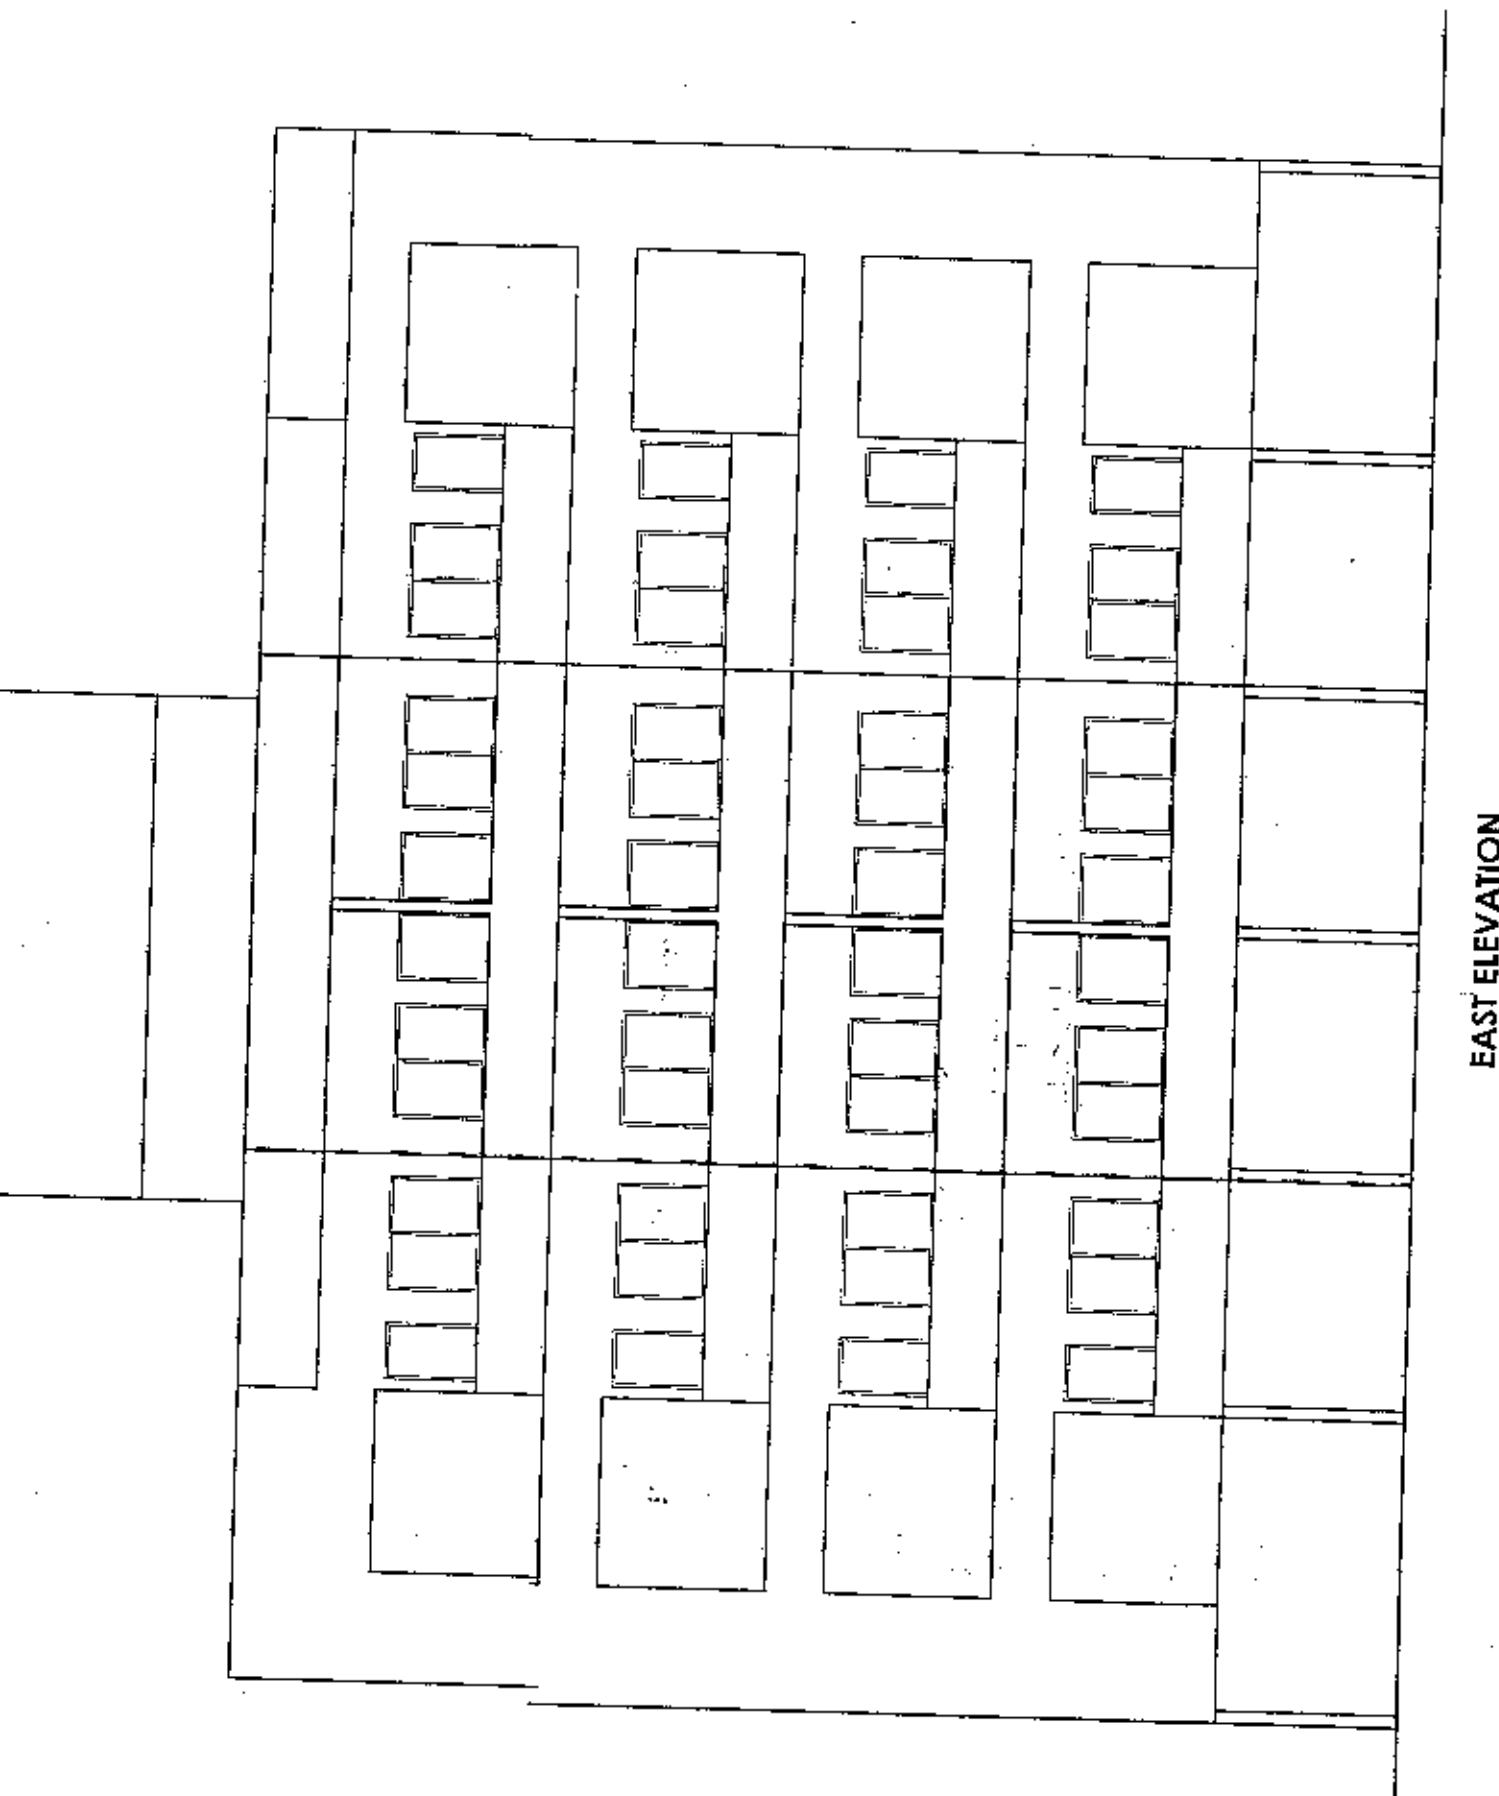


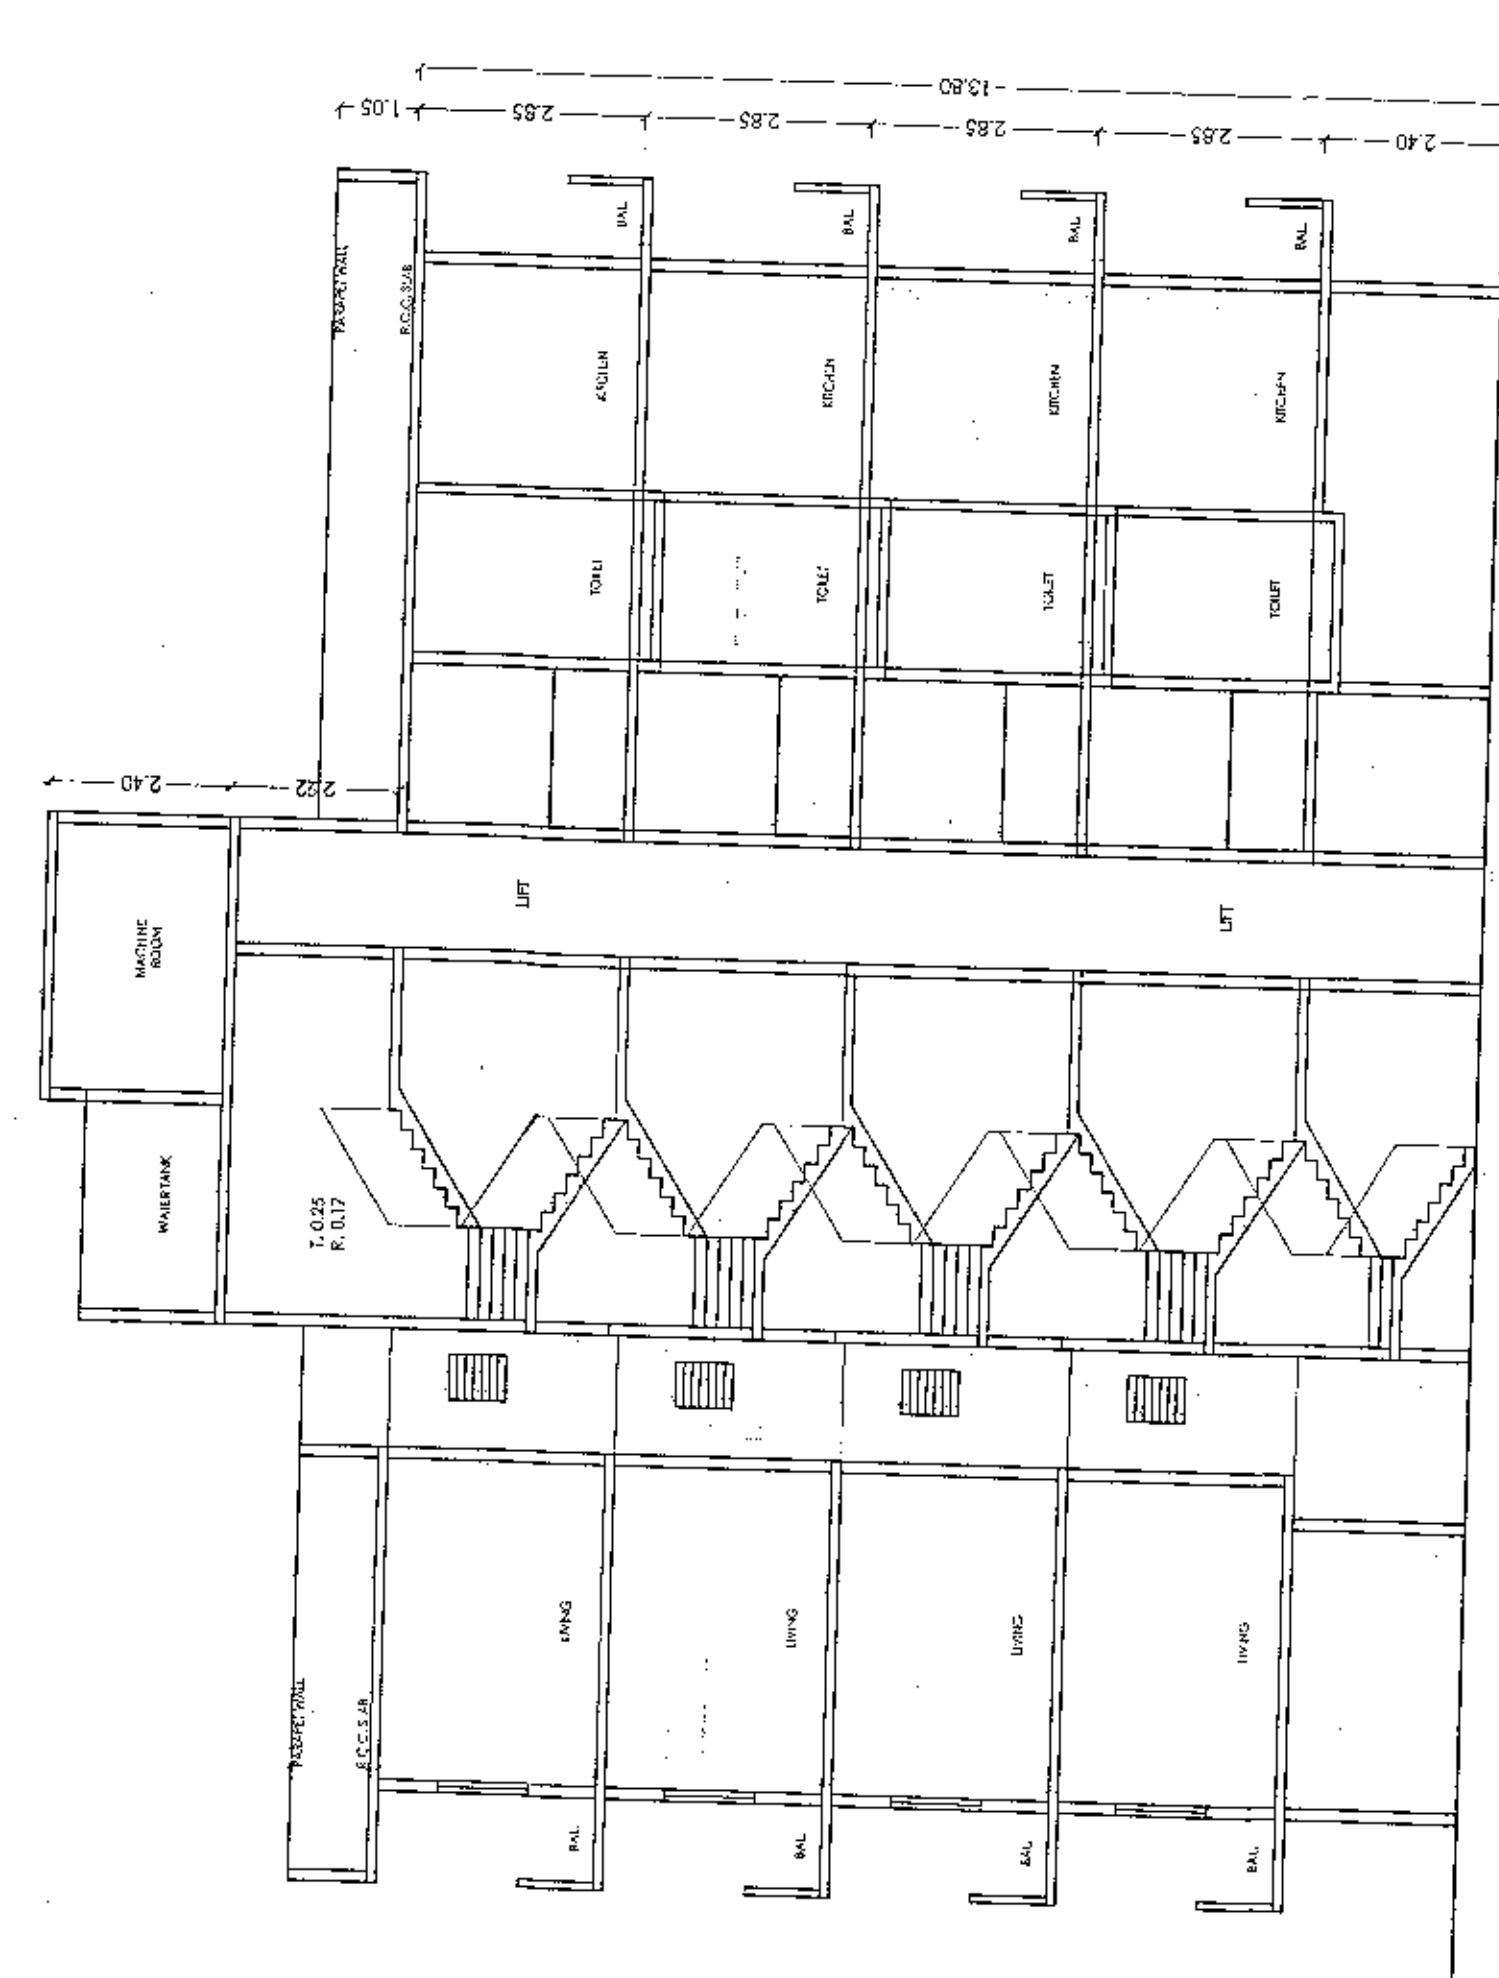

FLOOR	FLAT NO.	CARPET AREA Sq.m.
STILL FLOOR	01	30.77
	02	51.23
	03	50.00
	04	52.90
	05	53.90
	06	46.74
STILL FIRST FLOOR	07	30.77
	08	51.23
	09	50.00
	10	52.90
	11	52.90
	12	46.74
STILL SECOND FLOOR	13	30.77
	14	51.23
	15	50.00
	16	52.90
	17	52.90
	18	46.74
STILL THIRD FLOOR	19	50.77
	20	51.23
	21	50.00
	22	52.90
	23	52.90
	24	46.74

NON CONGESTED AREA				
Network	Each Node Capacity (at least 40 to Above 40 sq. m. & up to 80 sq. m.)	CAR		Cycle
		Required	Provided	
Parents - 24	8	8	32	32

NON CONGESTED AREA

BALCONY AREA CALCULATION	
1) $2.09 \times 1.15 \times 4 =$	13.70
2) $4.53 \times 1.00 \times 2 =$	9.06
3) $5.93 \times 1.20 =$	7.11
4) $5.93 \times 1.06 =$	6.28
5) $3.23 \times 1.00 \times 4 =$	12.92
	= 55.07
SILT FL. BAL. AREA = 55.07 SQ. M.	
SILT FIRST FL. BAL. AREA = 53.07 SQ. M.	
SILT SECOND FL. BAL. AREA = 53.07 SQ. M.	
SILT THIRD FL. BAL. AREA = 53.07 SQ. M.	
TOTAL BALCONY AREA = 212.28 SQ. M.	

<u>AREA CALCULATION</u>	
21.36 X 22.86 =	488.71 SQ.M.
<u>DEDUCTION</u>	
A) 1.05 X 3.53 X 2 =	7.41
B) 3.40 X 0.30 X 2 =	2.04
C) 2.68 X 1.00 X 2 =	5.36
D) 5.52 X 0.46 =	4.28
E) 19.32 X 0.60 =	5.59
F) 0.32 X 6.72 =	2.15
G) 2.97 X 0.70 X 2 =	4.15
H) 0.60 X 6.72 =	4.03
STAIR CASE 1/5.15 X 3.57 =	18.38
LIFT 1/ 1.80 X 1.70 =	3.06
	= 56.75
56.75 + 54.19 =	110.94
488.71 - 110.94 =	377.77

AREA CALCULATED	
21.36 X 22.88	
DEDUCTION	
A) 1.05 X 3.50	
B) 3.40 X 0.30	
C) 2.83 X 1.00	
D) 9.32 X 0.48	
E) 9.32 X 0.60	
F) 0.32 X 6.72	
F) 2.97 X 0.70	
G) 0.60 X 6.72	
STAIR CASE (5	
LIFT) 1.80 X 1.70	
56.75 + 54.19 =	
488.71 - 110.94 =	

STILT FL. B/UP AREA = 377.77 SQ.M.
STILT FIRST FL. B/UP AREA = 377.77 SQ.M.
STILT SECOND FL. B/UP AREA = 377.77 SQ.M.
STILT THIRD FL. B/UP AREA = 377.77 SQ.M.