





ELEVATION
D-WING SCALE = 1:100

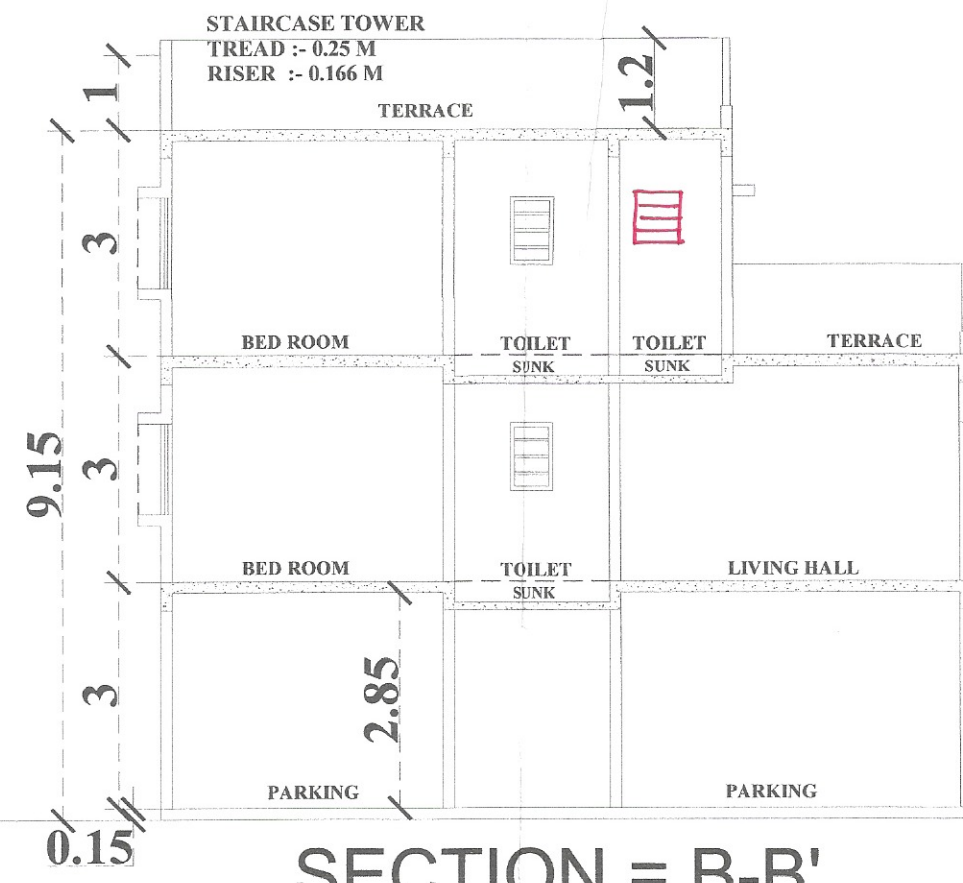

SECTION = B-B'
D-WING SCALE = 1:100

D-WING			
ROW HOUSE NO.	FLOOR	CARPET AREA Sq. M.	B/UP AREA Sq. M.
401	S.F.	46.590	59.221
	S.F.F.	34.280	48.011
	S.S.F.	80.870	107.232
	TOTAL	80.870	107.232
402	S.F.	48.21	57.340
	S.F.F.	32.250	45.637
	S.S.F.	80.460	102.977
	TOTAL	80.460	102.977
403	S.F.	38.194	49.837
	S.F.F.	29.730	48.135
	S.S.F.	67.924	107.972
	TOTAL	67.924	107.972
404	S.F.	0.000	0.000
	S.F.F.	39.938	64.447
	S.S.F.	32.047	49.047
	TOTAL	71.985	113.494
TOTAL	S.F.	0.000	0.000
	S.F.F.	0.000	240.845
	S.S.F.	0.000	190.830
	TOTAL	0.000	431.675


TABLE NO. 8B - PARKING REQUIREMENTS					
TABLE NO. 8B	NOS OF TENEMENTS	REQUIRED CAR PARKING SPACES	REQUIRED SCOOTER PARKING SPACES	REQUIRED CAR PARKING SPACES	REQUIRED SCOOTER PARKING SPACES
NOTE: FOR EVERY TENEMENT HAVING CARPET AREA EQUAL TO OR ABOVE 40 SQ.M. BUT LESS THAN 100 SQ.M.	02 NOS	2 NOS X 1 CAR FACTOR = 1 CAR	2 NOS X 1 CAR = 1 CAR	2 NOS X 1 CAR FACTOR = 1 CAR	2 NOS X 1 CAR = 1 CAR
NOTE: FOR EVERY TENEMENT HAVING CARPET AREA EQUAL TO OR ABOVE 100 SQ.M. BUT LESS THAN 150 SQ.M.	02 NOS	2 NOS X 1 CAR FACTOR = 1 CAR	2 NOS X 1 CAR = 1 CAR	2 NOS X 1 CAR FACTOR = 1 CAR	2 NOS X 1 CAR = 1 CAR

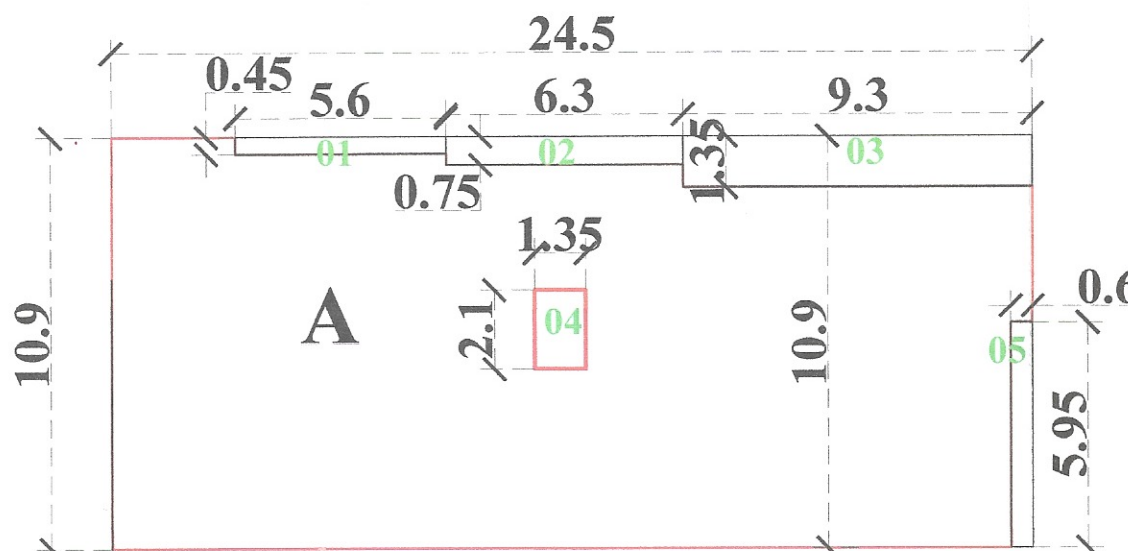


STILT FIRST FLOOR PLAN
D-WING SCALE = 1:200

AREA CALCULATION (BLOCK PLAN)


1. BLOCK "A"	24.500	10.900	267.050
D 1	5.600	0.45	2.520
D 2	6.300	0.750	4.725
D 3	9.300	1.350	12.555
D 4	1.350	2.100	2.835
D 5	0.600	5.950	3.570
TOTAL DEDUCTION			26.205
NET B/UP AREA			240.845

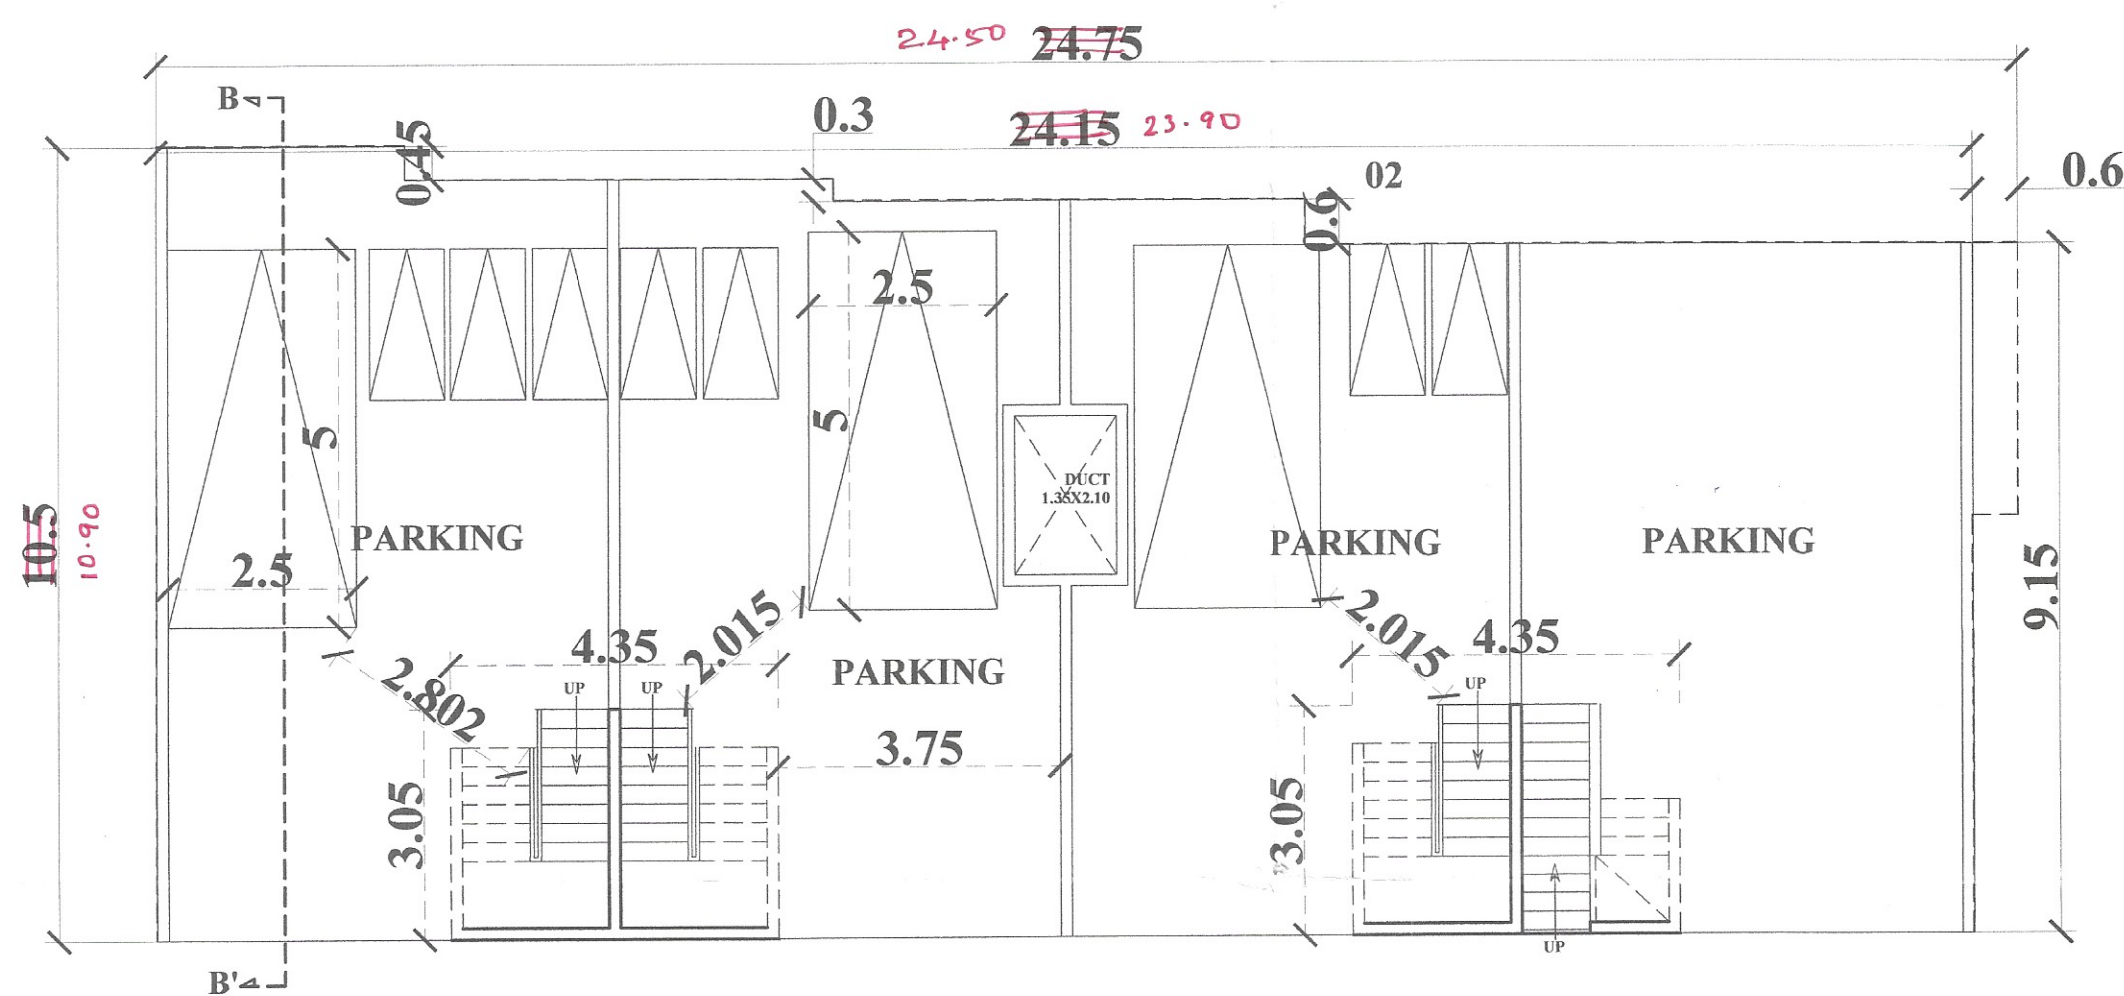


STILT FLOOR PLAN
D-WING SCALE = 1:100

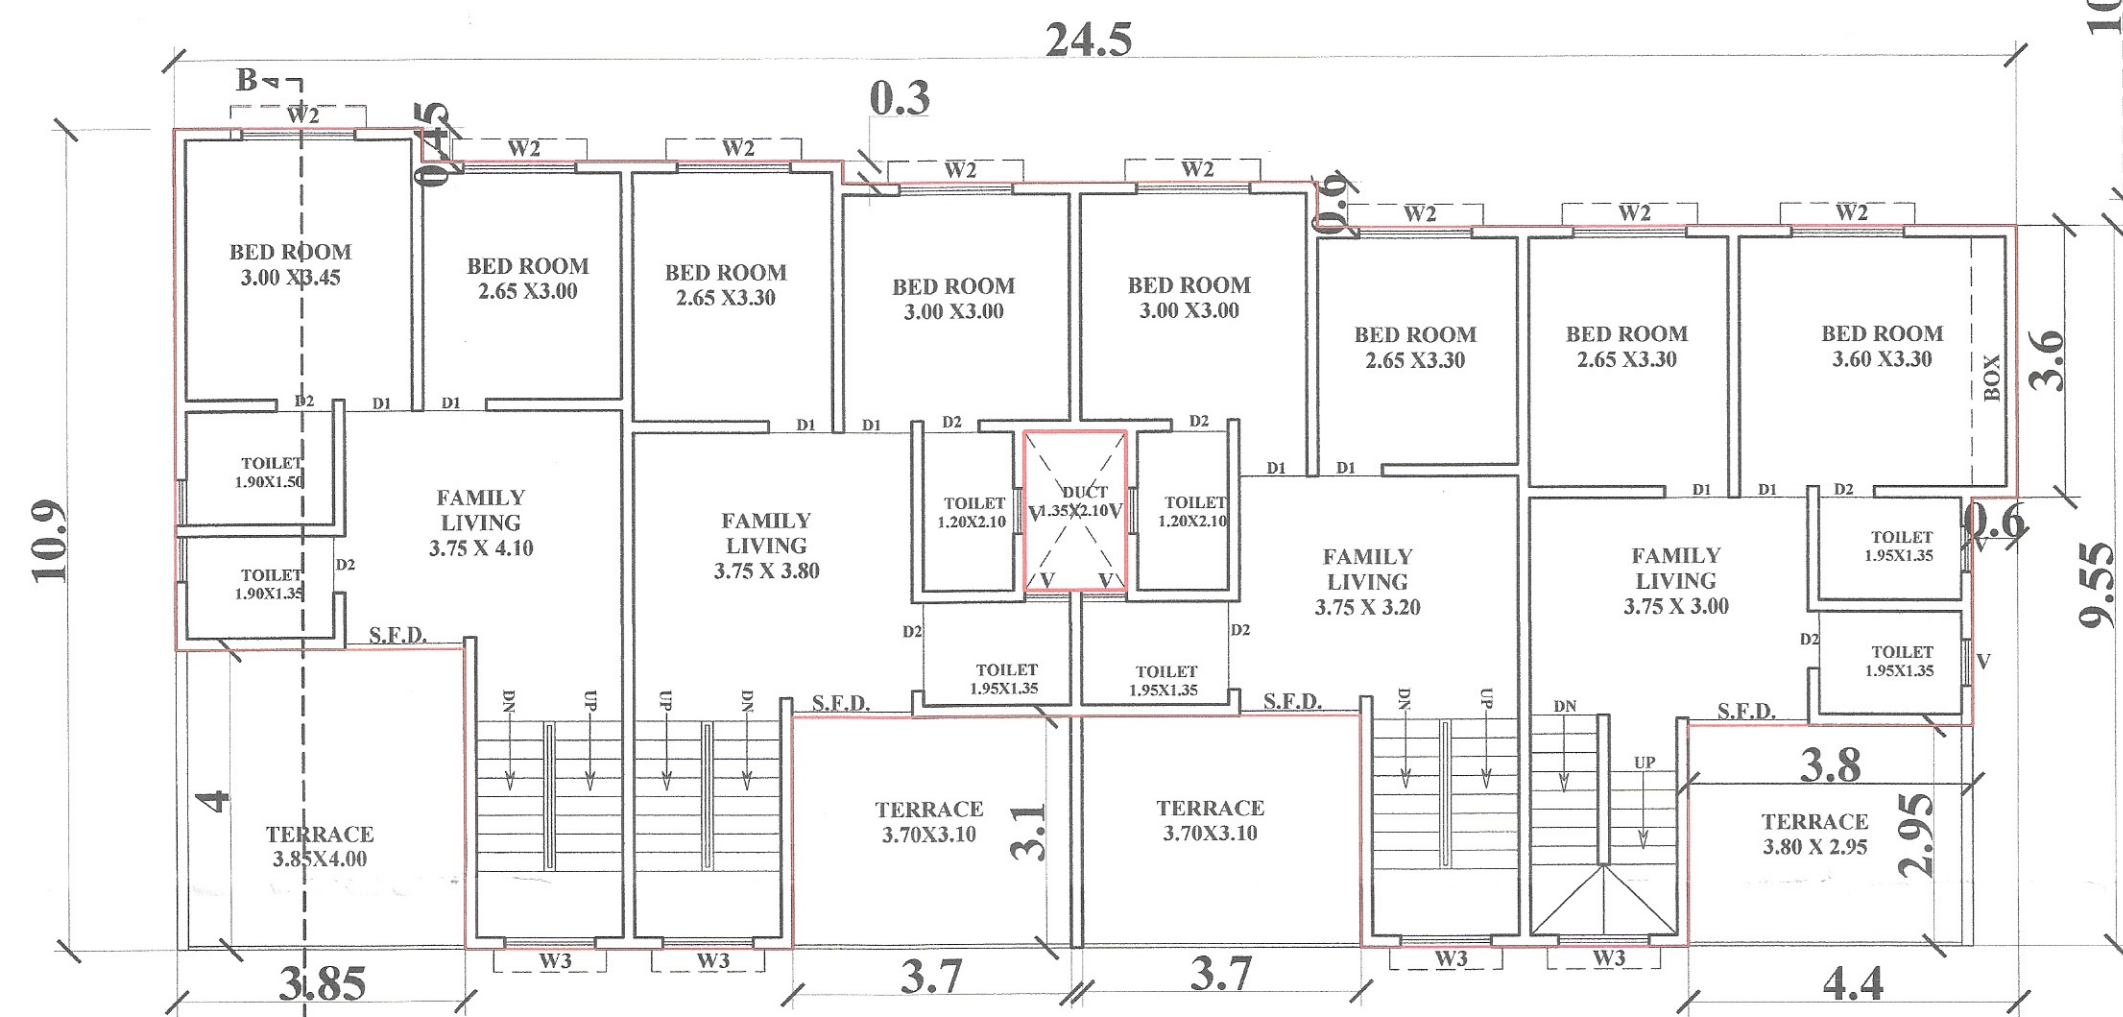


STILT SECOND FLOOR PLAN
D-WING SCALE = 1:100

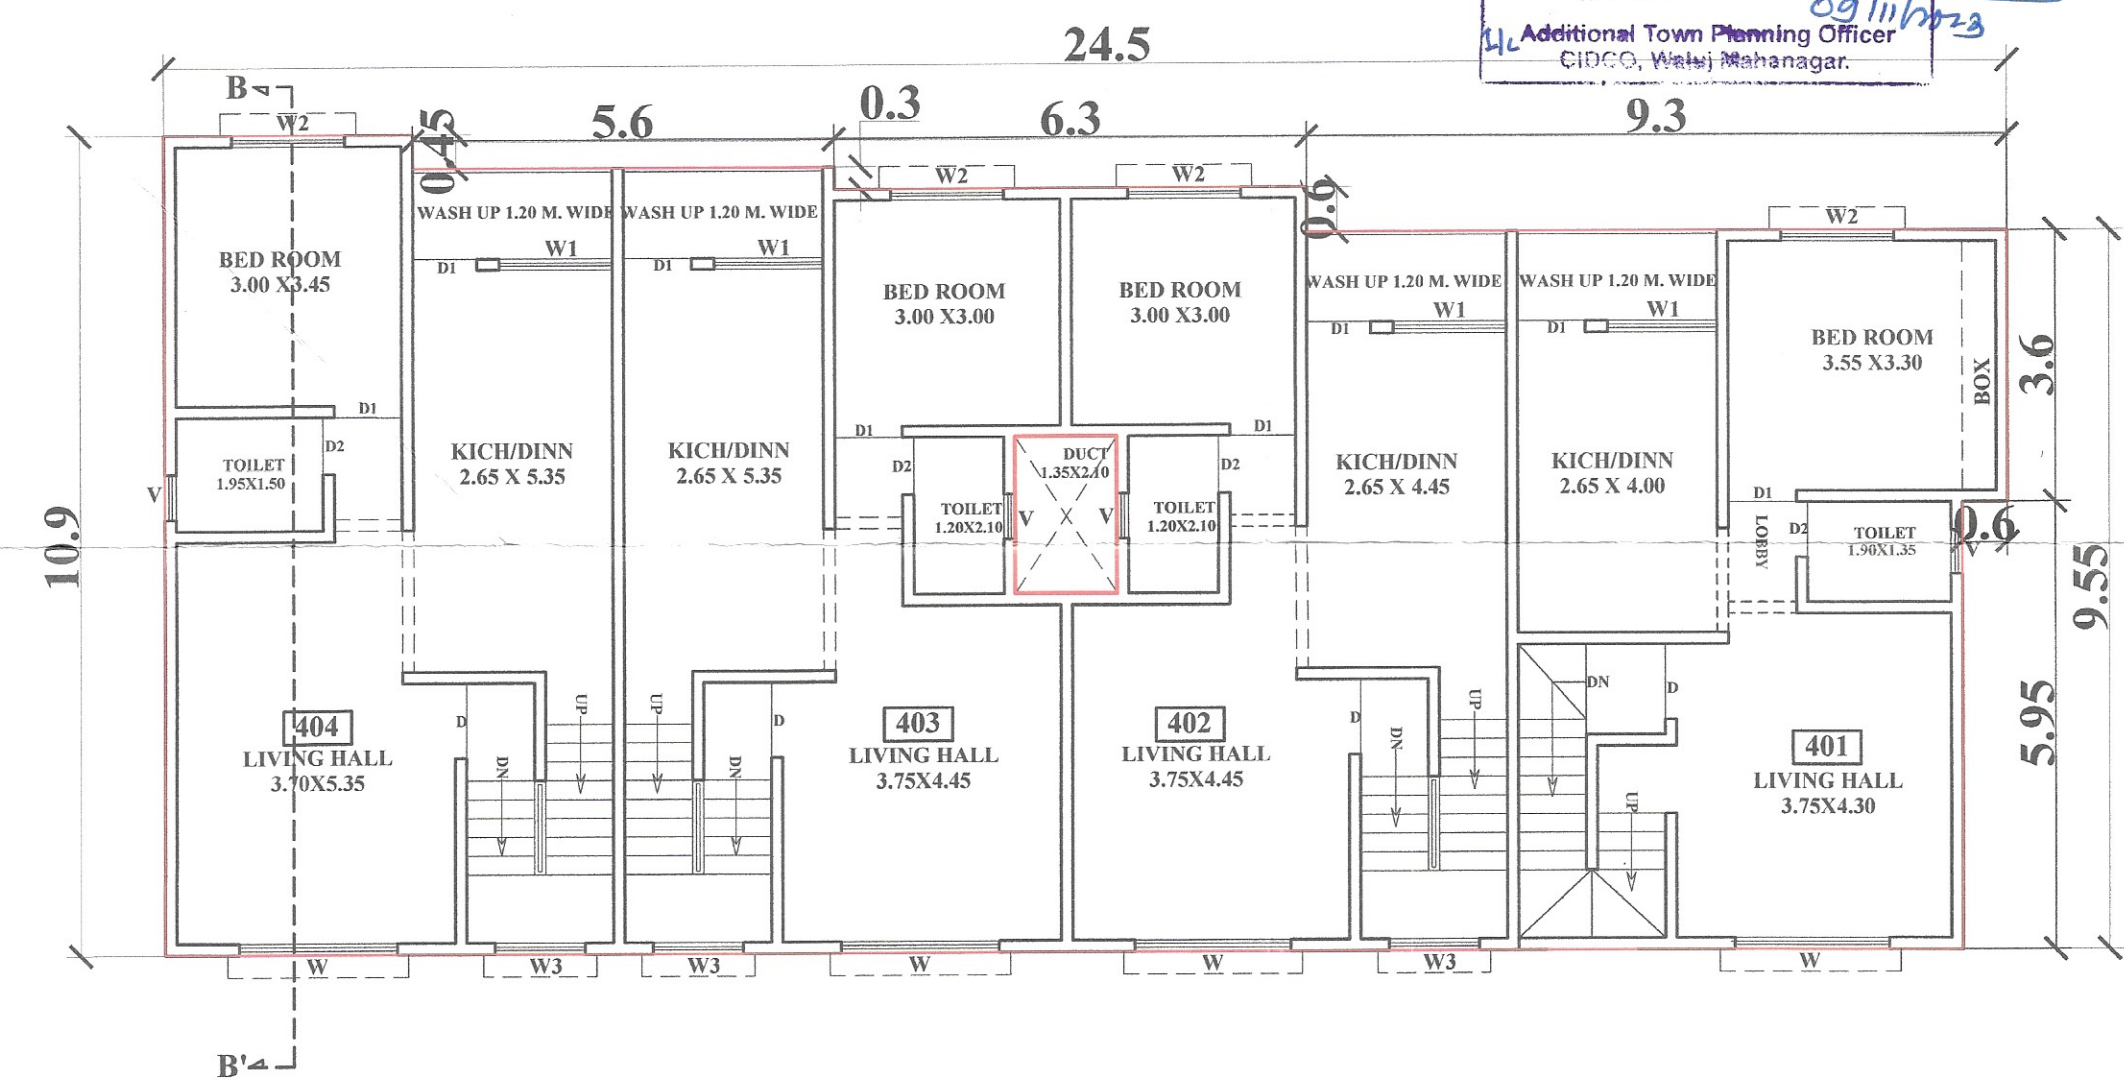

STILT FIRST FLOOR PLAN
D-WING SCALE = 1:100

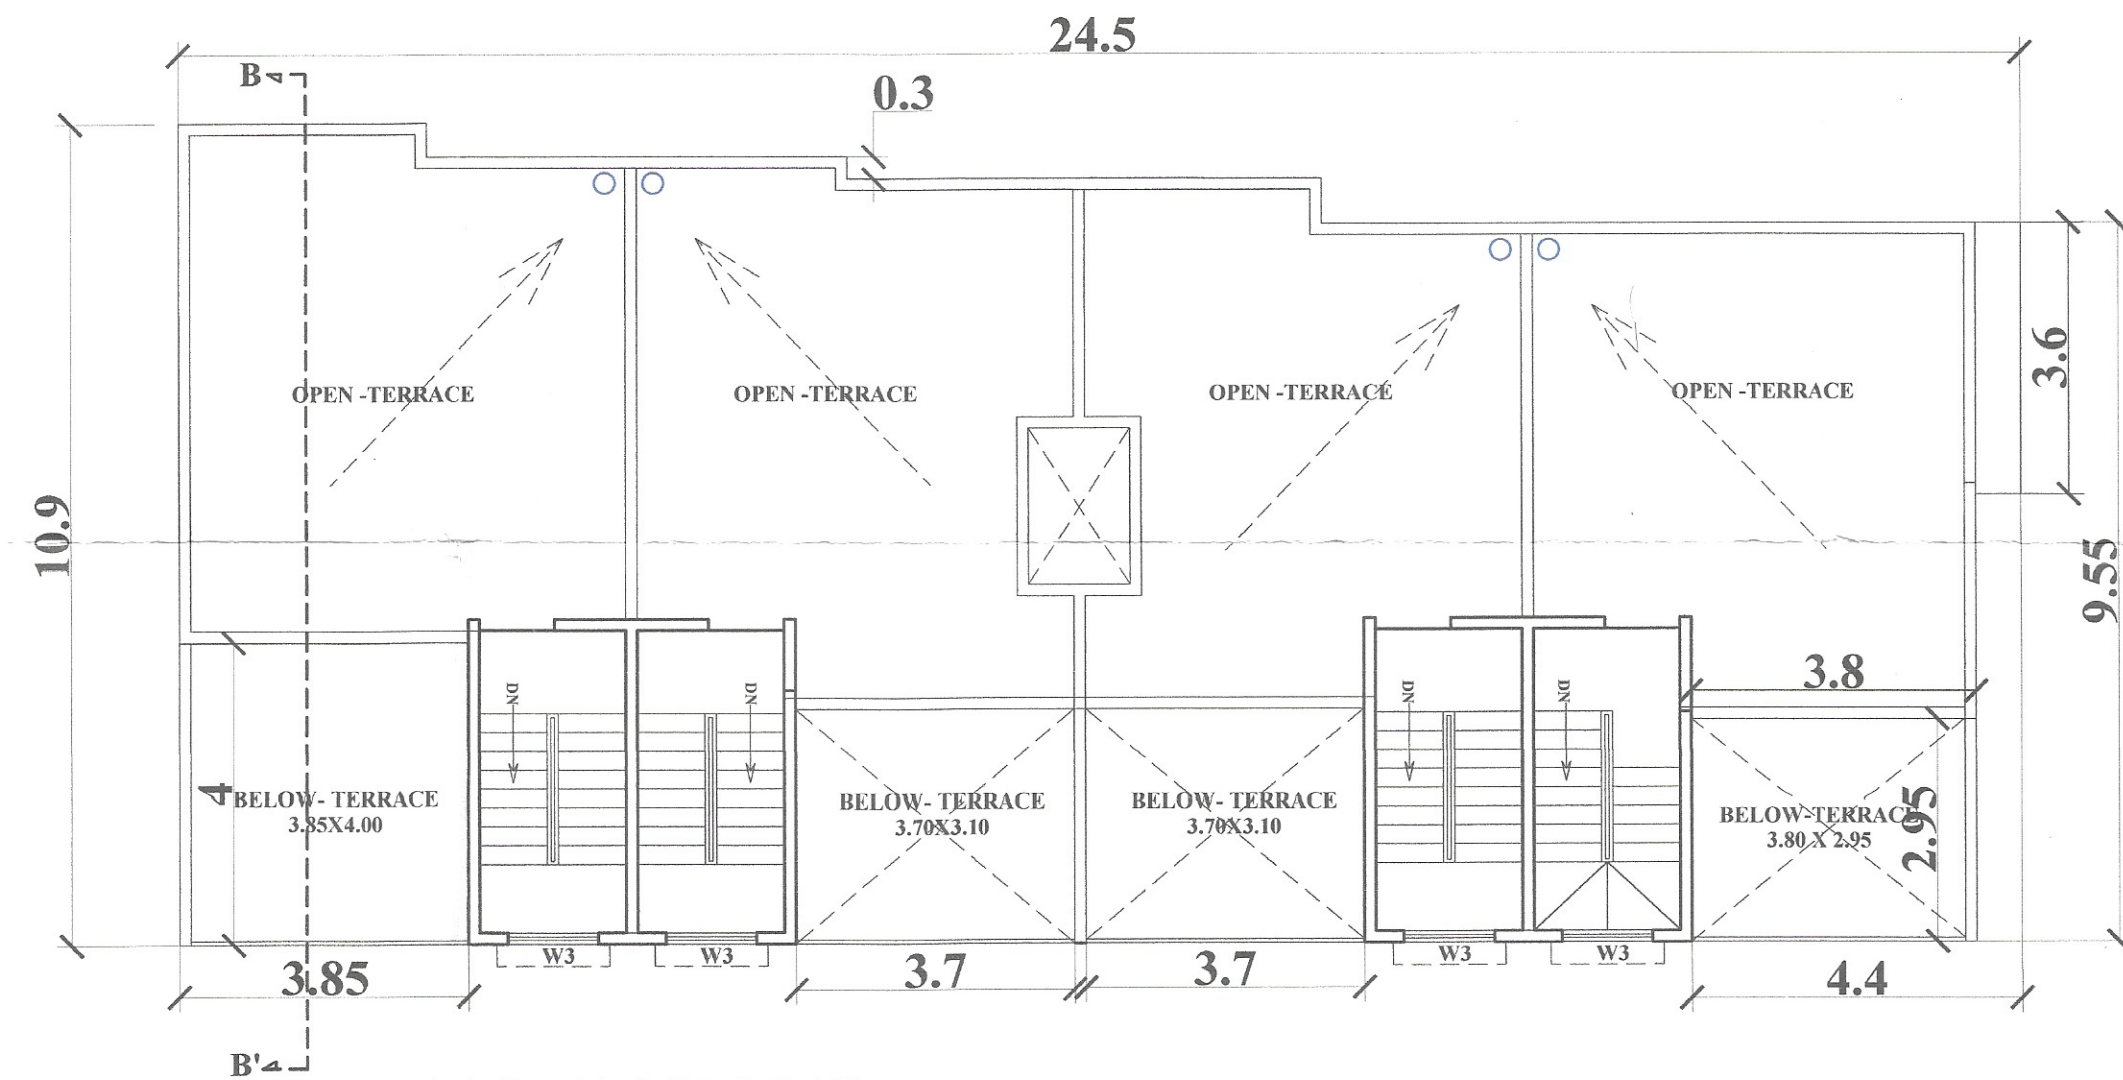

TERRACE FLOOR PLAN
D-WING SCALE = 1:100

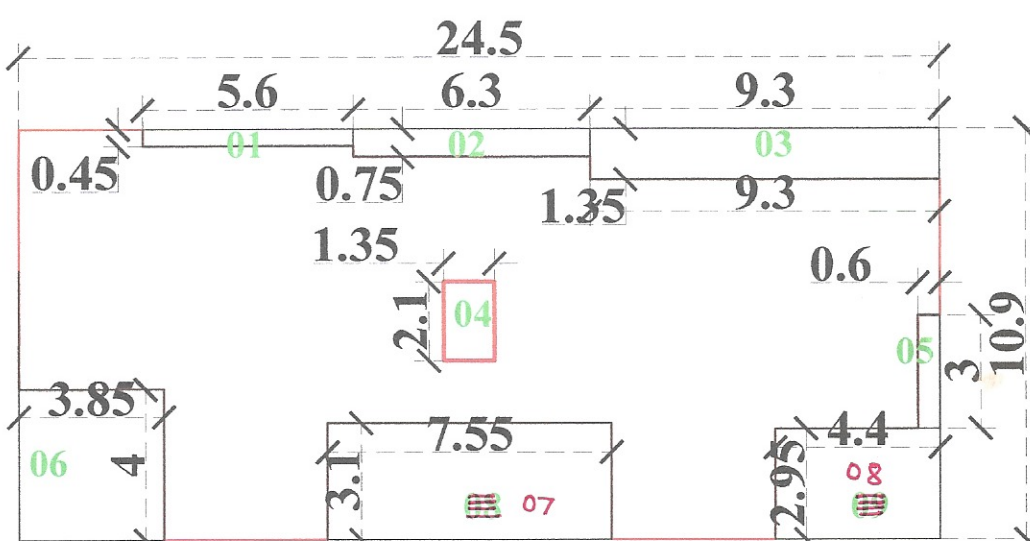

STILT SECOND FLOOR PLAN
D-WING SCALE = 1:200

AREA CALCULATION (BLOCK PLAN)

1. BLOCK "A"	24.500	10.900	267.050
D 1	5.600	0.45	2.520
D 2	6.300	0.750	4.725
D 3	9.300	1.350	12.555
D 4	1.350	2.100	2.835
D 5	0.600	3.000	1.800
D 6	3.850	4.000	15.400
D 7	7.550	3.100	23.405
D 8	4.400	2.950	12.980
TOTAL DEDUCTION			76.220
NET B/UP AREA			190.830

SEAL AND STAMP OF APPROVAL

D-WING 05/06

FLR	B/UP AREA	STAIRCASE AREA FREE OF F.S.I	NET AREA
C-WING BUILDING			
STILT F.	0.00	NA	0.00
STILT F.F.	240.845	NA	240.845
STILT S.F.	190.830	NA	190.830
TOTAL	431.675	NA	431.675

SCHEDULE OF OPENINGS

D	- 1.00x2.10	W	- 2.10x1.50
D1	- 0.90x2.10	W1	- 1.50x1.50
D2	- 0.75x2.10	W2	- 1.50x1.20
		W3	- 1.20x1.50
		W4	- 1.80x1.50
		W5	- 1.50x0.90
V	- 0.60x0.90	W6	- 0.90x2.10
		W7	- 1.65x1.50

NOTES

1. ALL OUTER WALLS ARE 0.15 M TH AND
INTERNAL WALLS ARE 0.15 M TH.

LEGEND

PLOT BOUNDARY SHOWN IN
PROPOSED CONSTRUCTION SHOWN IN
DRAIN LINE SHOWN IN
WATER LINE SHOWN IN
AREA AFFECTED IN D.P. ROAD SHOWN IN

*CERTIFICATE OF AREA
I hereby certify that the plot under reference was surveyed by me on
11/11/2011 and the dimension of sides etc. of plot stated on plan
are as measured on site and the area so worked out tallies with area
stated in the Shrad Gawali Patil
DOCUMENT NO. 103, E-Wing, Kailash Arcade,
Cannought, CIDCO, Aurangabad.
Reg. No. CA/2011/52995

OWNER'S DECLARATION
I/WE UNDERSIGNED HEREBY CONFORM THAT I/WE WOULD ABIDE BY
PLANS SANCTIONED BY AURANGABAD MUNICIPAL CORPORATION I/WE
WOULD EXECUTE THE STRUCTURE AS PER SANCTIONED PLANS.
ALSO I/WE WOULD EXECUTE THE WORK UNDER SUPERVISION OF
PROPER TECHNICAL PERSON SO AS TO ENSURE THE QUALITY AND
SAFETY AT THE WORK SITE.

LAKSHMIBAI SHANKARROV GHADAGE.
owner (s) name and signature

PROPOSAL

PROPOSED RESIDENTIAL BUILDING ON PLOT NO. 01
GUT NO. 51 (PT. NAGAR - IV, GOLAWADI,
TQ. & DIST. AURANGABAD. CHM. SAMBHAJINAGAR

FOR:- LAKSHMIBAI SHANKARROV GHADAGE.

OWNERS SIGN

LAKSHMIBAI SHANKARROV GHADAGE.

CONSULTANT'S SIGN.

Ar. Sharad Gawali Patil
103, E-Wing, Kailash Arcade,
Cannought, CIDCO, Aurangabad.
Reg. No. CA/2011/52995

Sharad Gawali & Associates

Architects, Interior designer, Townplanner
103, E - WING, KAILASH ARCADE, CANNUGHT PLACE,
CIDCO, AURANGABAD-431005
MOB. NO. 0904988833, PHONE NO. 0240+2488833
E-mail: gawali.sharad@gmail.com

DATE	SCALE	DRN. BY	CHD. BY	PRINT
	1:50 1:100 1:200			