

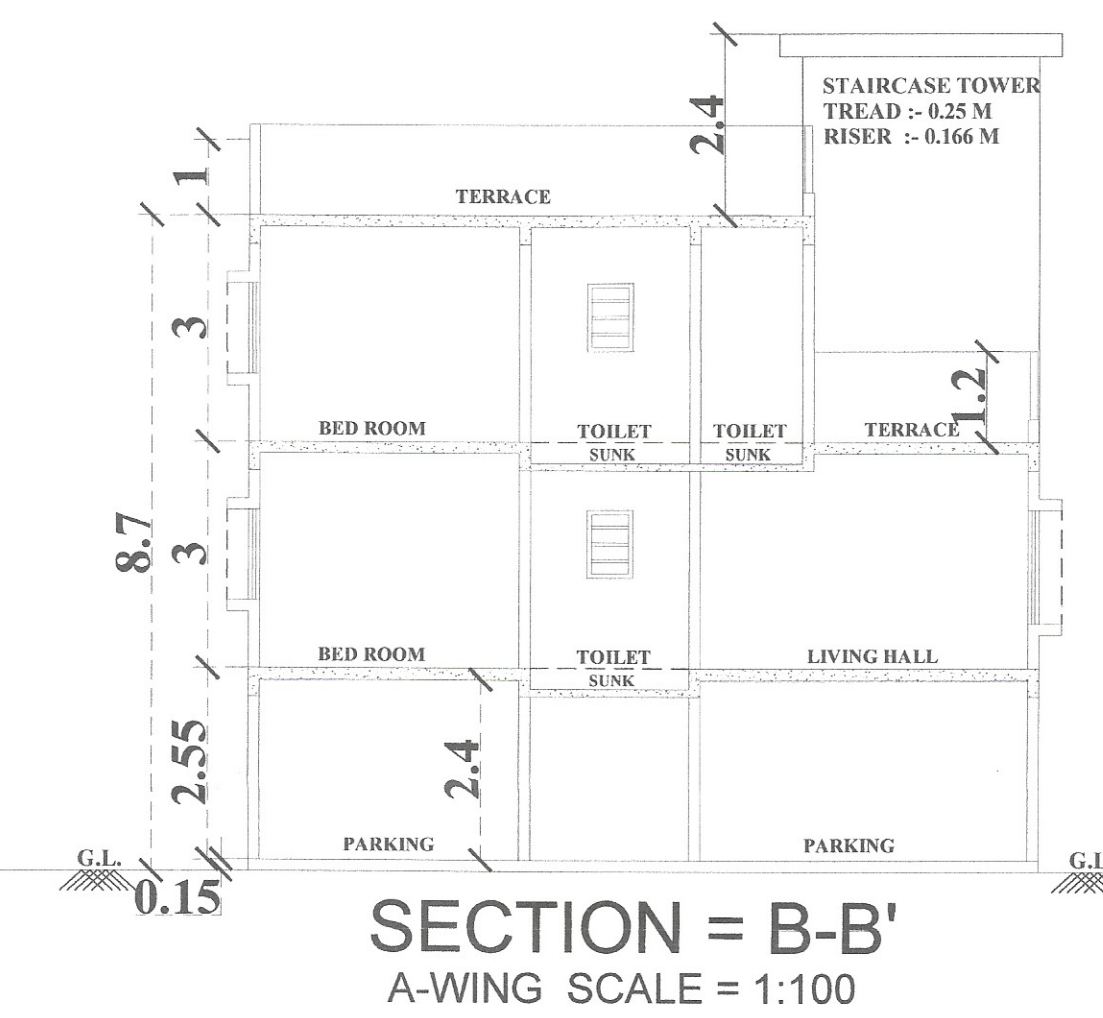
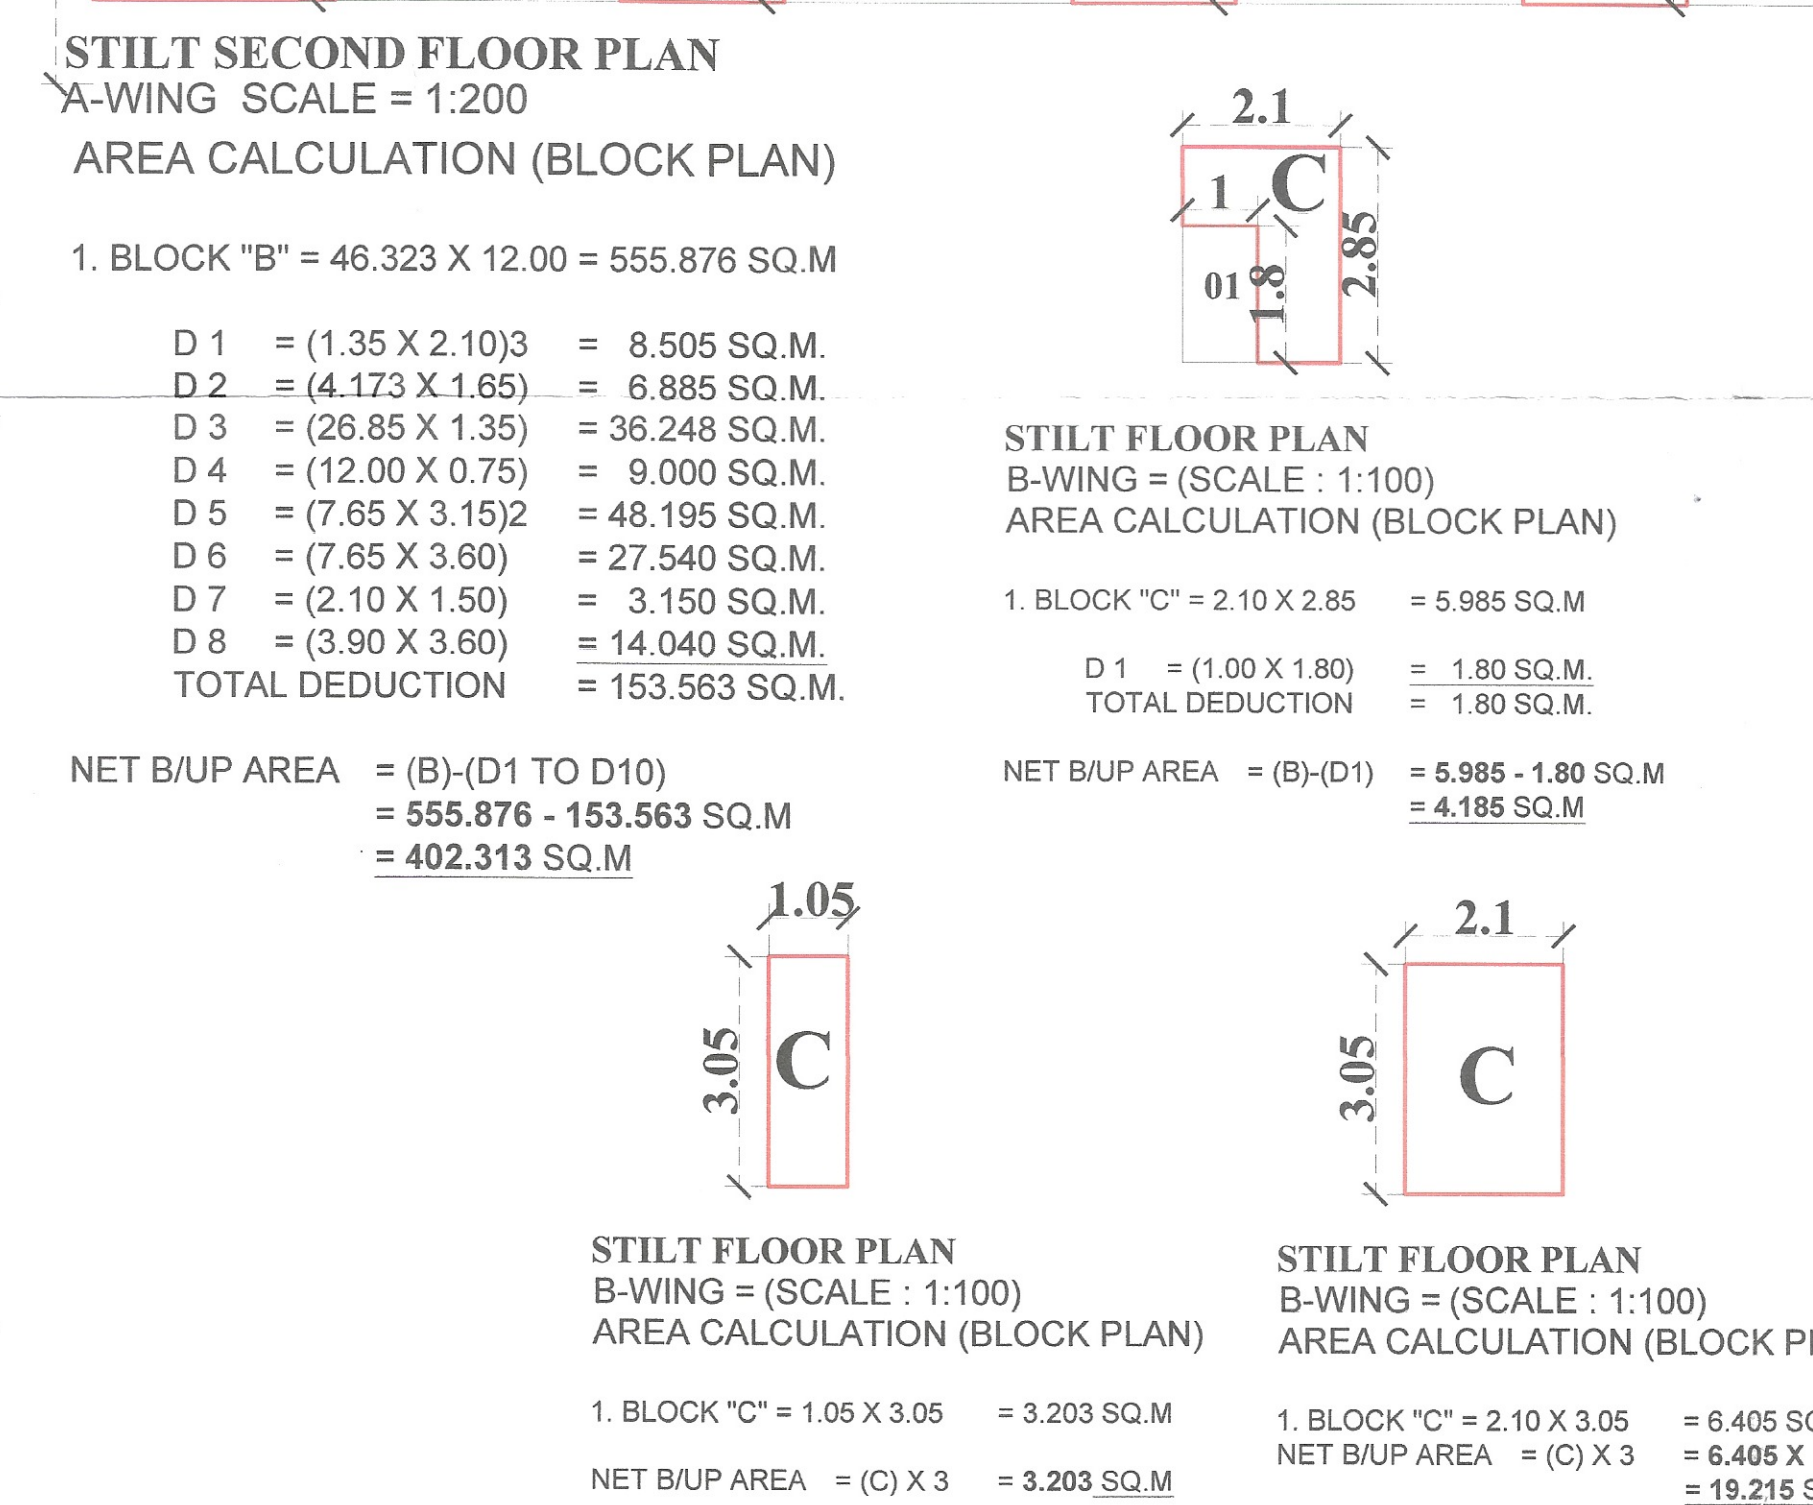
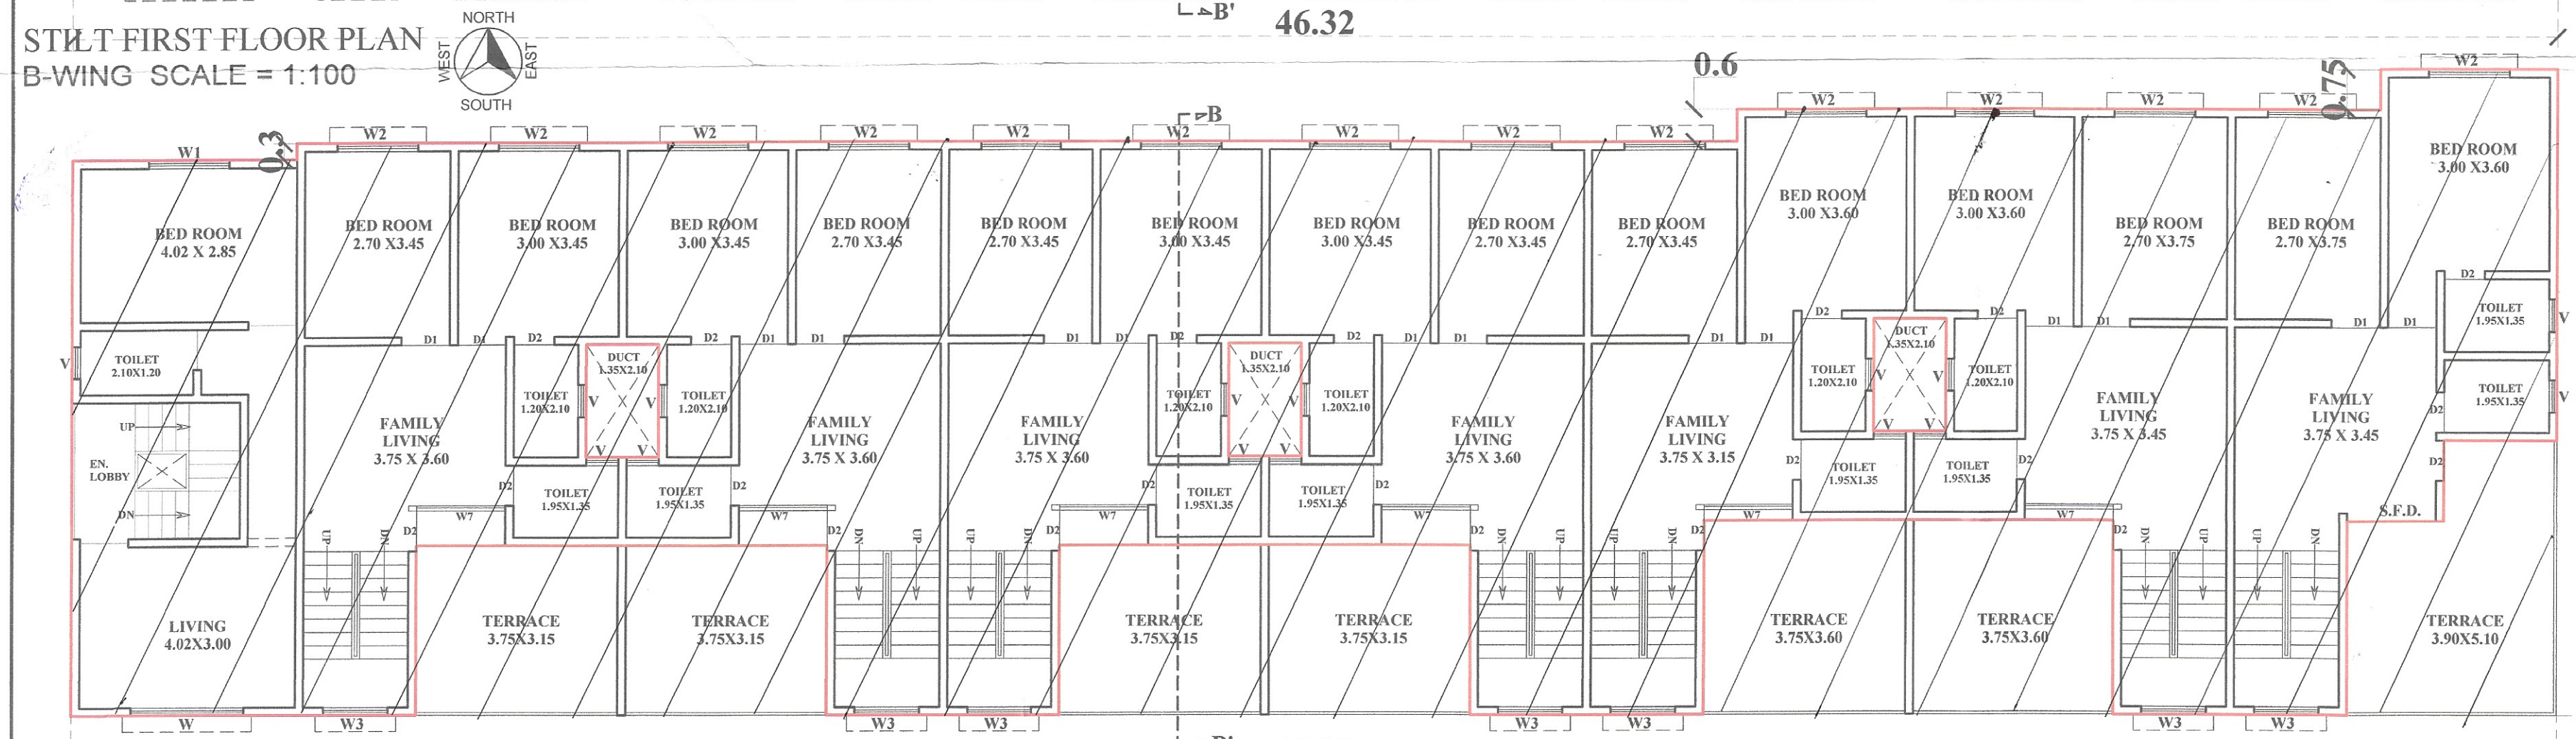
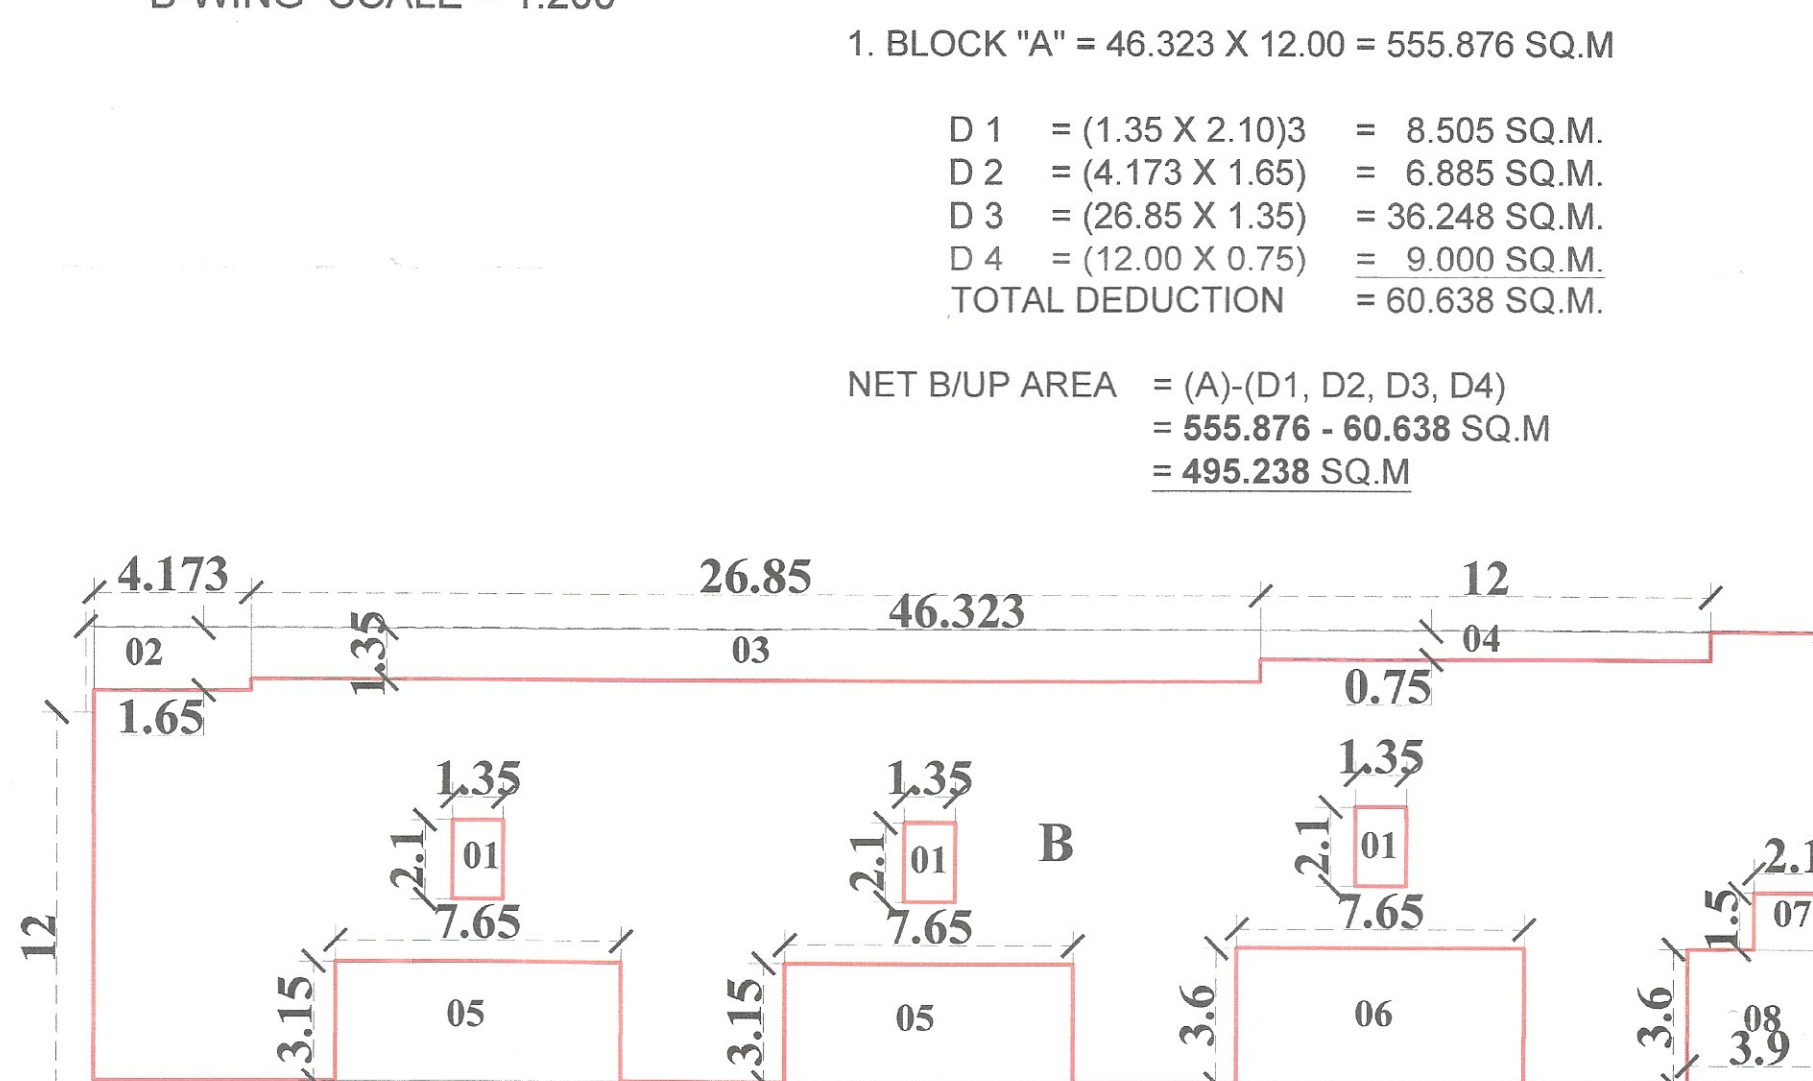
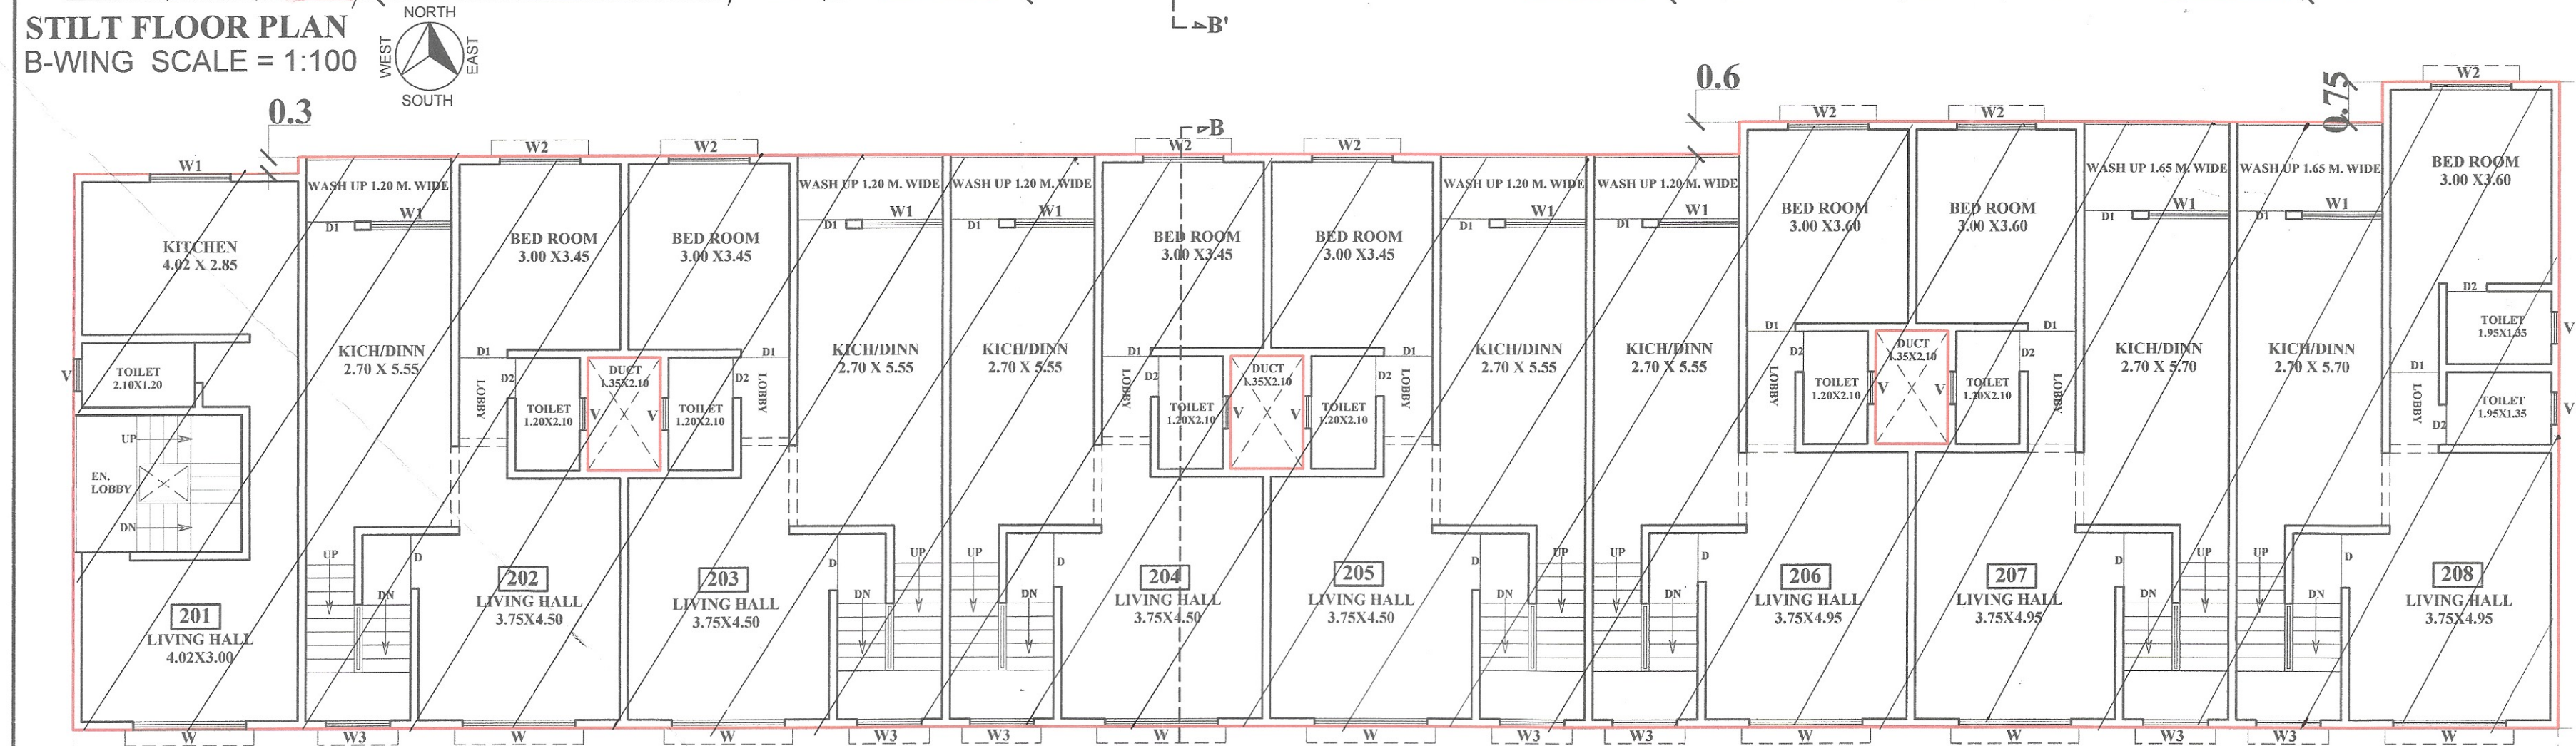


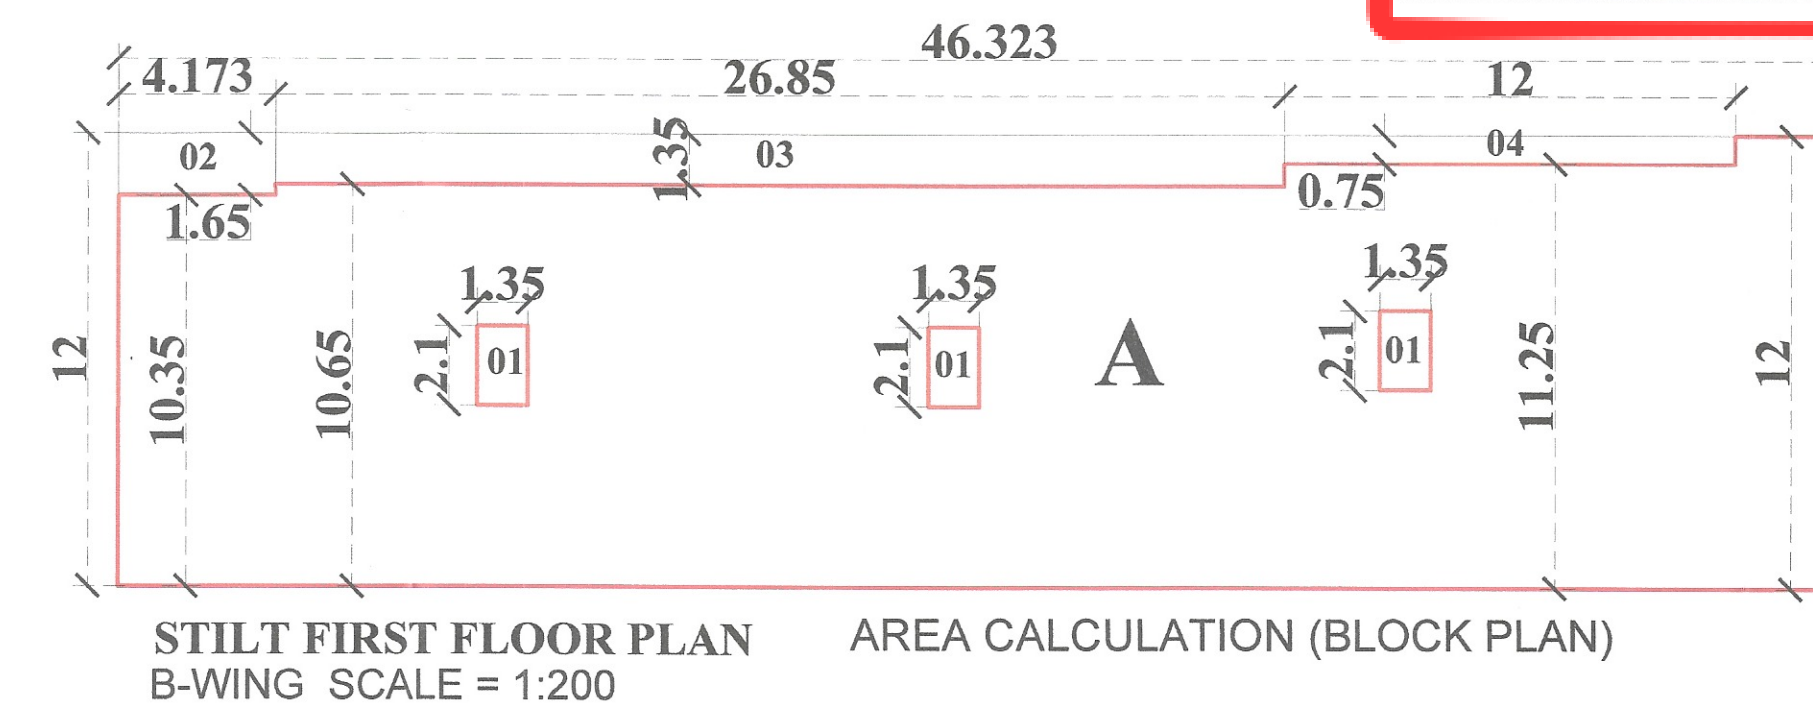

ROW HOUSE NO.	B-WING			
	FLOOR	CARPET AREA Sq. m.	BUR AREA Sq. m.	BUFE AREA Sq. m.
201	S.F.	31.13	45.96	4.88
	S.F.F.	31.13	43.96	
	TOTAL	62.26	92.11	
202	S.F.	39.54	62.51	50.46
	S.F.F.	47.35	116.18	
	TOTAL	86.89	168.69	
203	S.F.	47.35	50.43	31.02
	S.F.F.	39.54	50.43	
	TOTAL	86.89	100.86	
204	S.F.	47.35	62.48	
	S.F.F.	39.54	62.48	
	TOTAL	86.89	124.96	
205	S.F.	47.36	61.62	
	S.F.F.	39.54	49.43	
	TOTAL	86.90	111.05	
206	S.F.F.	49.11	64.41	
	S.F.	39.59	60.68	
	TOTAL	88.70	125.09	
207	S.F.	49.44	66.08	
	S.F.F.	41.25	52.31	
	TOTAL	90.69	118.39	
208	S.F.F.	53.07	70.80	
	S.F.	42.04	33.81	
	TOTAL	95.10	104.61	
TOTAL	S.F.	0.00	26.60	
	S.F.F.	0.00	402.31	
	TOTAL		924.15	

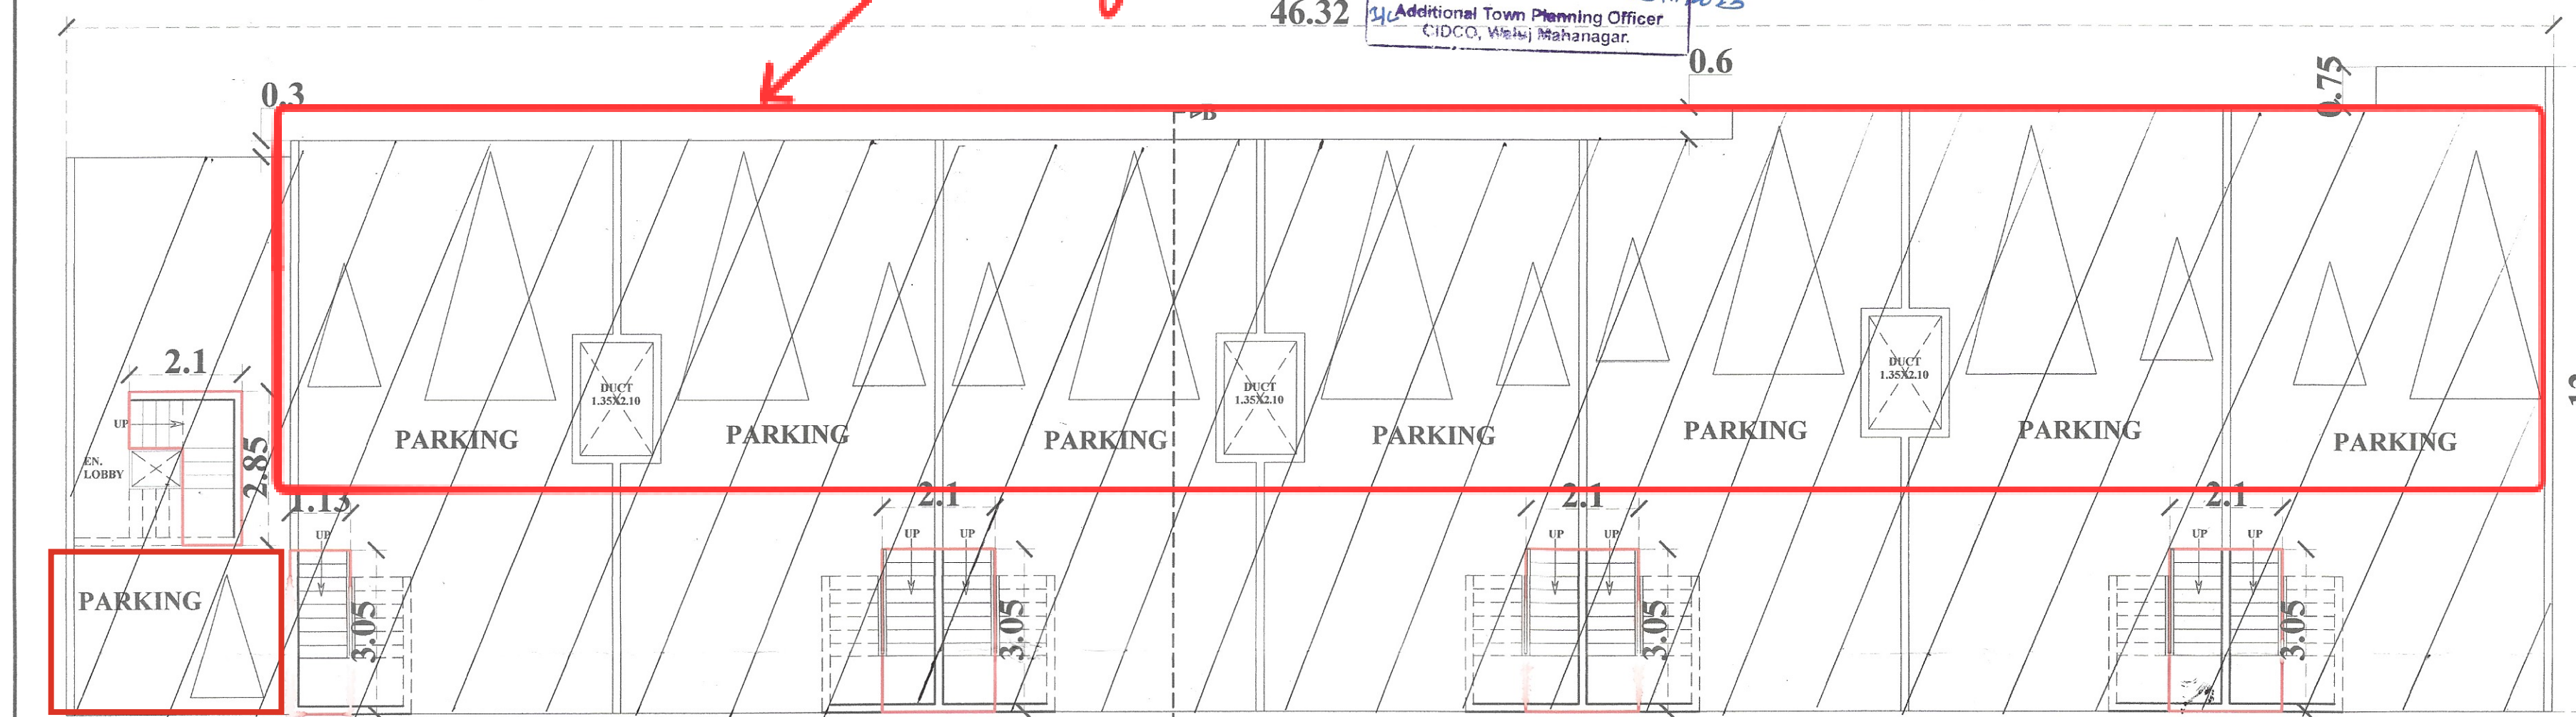

SEAL AND STAMP OF APPROVAL	
B-WING	03/06
RETAINED AS PER C.C. DATED 31-12-2018	

FLR	B/UP AREA	STAIRCASE AREA FREE OF F.S.I	NET AREA
C-WING BUILDING			
STILT F.	26.603	NA	26.603
STILT F.F. 495.23	4.95.238	NA 495.23	4.95.238
STILT S.F.	402.313	NA	402.313
TOTAL	924.154	NA	924.154
SCHEDULE OF OPENINGS			

SCHEDULE OF OPENINGS			
D	- 1.00x2.10	W	- 2.10x1.50
		W1	- 1.50x1.50
		D1	- 0.90x2.10
		D2	- 0.75x2.10
V	- 0.60x0.90	W4	- 1.80x1.50
		W5	- 1.50x0.90
		W6	- 0.90x2.10
		W7	- 1.65x1.50

NOTES
1. ALL OUTER WALLS ARE 0.15 M TH AND INTERNAL WALLS ARE 0.15 M TH.

LEGEND	
PLOT BOUNDARY SHOWN IN	
PROPOSED CONSTRUCTION SHOWN IN	
DRAIN LINE SHOWN IN	
WATER LINE SHOWN IN	
AREA AFFECTED IN D.P. ROAD SHOWN IN	

"CERTIFICATE OF AREA
CERTIFIED THAT THE PLOT UNDER REFERENCE WAS SURVEYED BY MEON
CA/103-5 AND THE DIMENSION OF SIDES ETC. OF PLOT STATED ON PLAN
ARE AS
MEASUR RECD ON SITE AND THE AREA SO WORKED OUT TALLIES WITH AREA
STATED IN
DOCUMENT OF CONSENT TO TAKE A SITE FOR RECORDS
DEPARTMENT AT Herad Gawai Full
CITY RECORDS.

103, E-Wing, Kailash Arcade,
 Cannought, CIDCO, Aurangabad.
 Reg. No. CA/2011/52995

[Signature]

OWNER'S DECLARATION

I/WE UNDERSIGNED HEREBY CONFORM THAT I/WE WOULD ABIDE BY PLANS SANCTIONED BY AURANGABAD MUNICIPAL CORPORATION I/WE WOULD EXECUTE THE STRUCTURE AS PER SANCTIONED PLANS. ALSO I/WE WOULD EXECUTE THE WORK UNDER SUPERVISION OF PROPER TECHNICAL PERSON SO AS TO ENSURE THE QUALITY AND SAFETY AT THE WORK SITE.

LAKSHMI

LAKSHMI BALI SHANKAR ROV GHADGE

owner (s) name and signature

PROPOSAL

PROPOSED RESIDENTIAL BUILDING ON PLOT NO. 01
GUT NO. 51 (PT. NAGAR - IV, GOLAWADI,
TQ. & DIST. ~~MURUMBAGAD.~~ **CHH. SAMBHATINAGAR**

FOR:- LAKSHMIBAI SHANKARROV GHADAGE.

OWNERS SIGN
LAXMI LAKSHMIBAI SHANKARROV GHADAGE.
CONSULTANT'S SIGN.

Ar. Sharad Gawali Patil
103, E-Wing, Kailash Arcade,
Cannought, CIDCO, Aurangabad.
Reg. No. CA/2011/52995

Sharad Gawali & Associates
Architects, Interior designer, Townplanner
103, E - WING, KAILASH ARCADE, CANNUGHT PLACE,
CIDCO, AURANGABAD-431005
MOB. NO.09049888833, PHONE NO. 0240+2488833
E-mail: gawali.sharad@gmail.com

	DATE	SCALE	DRN: BY	CHD: BY	PRINT
		1:50 1:100 1:200			