



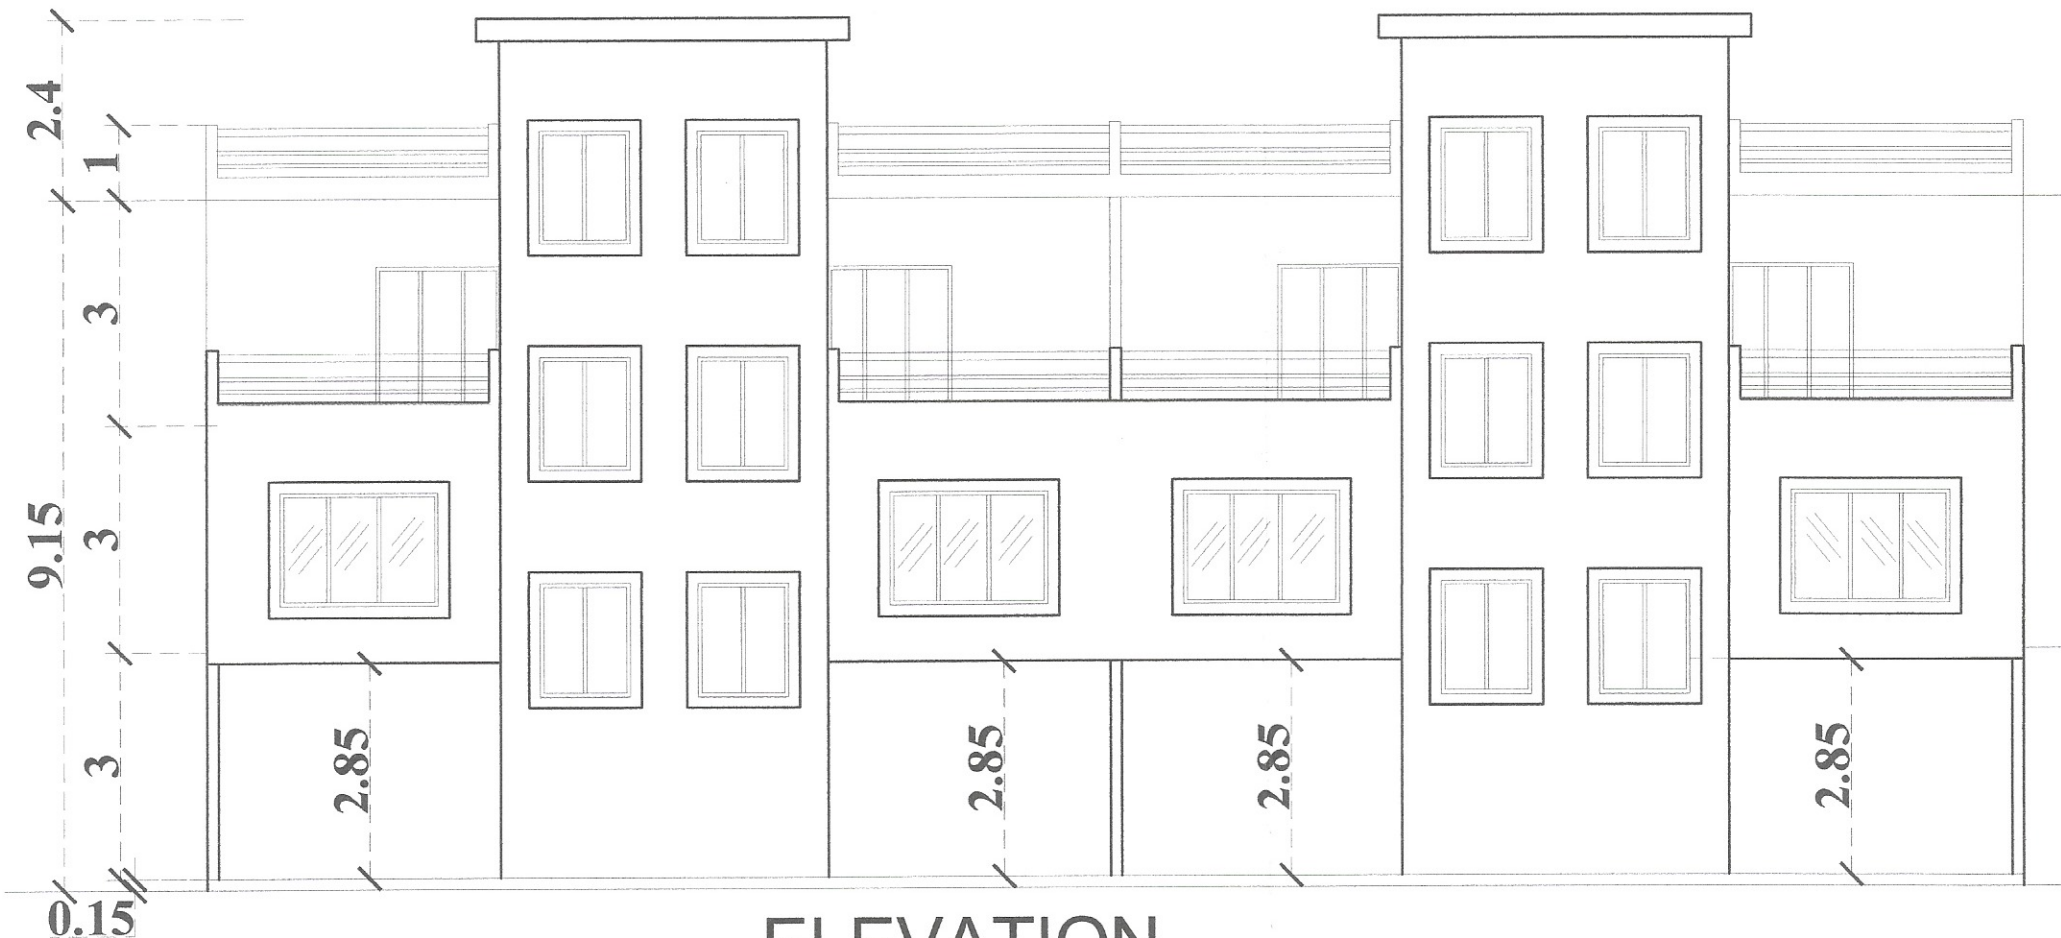

ELEVATION  
D-WING SCALE = 1:100

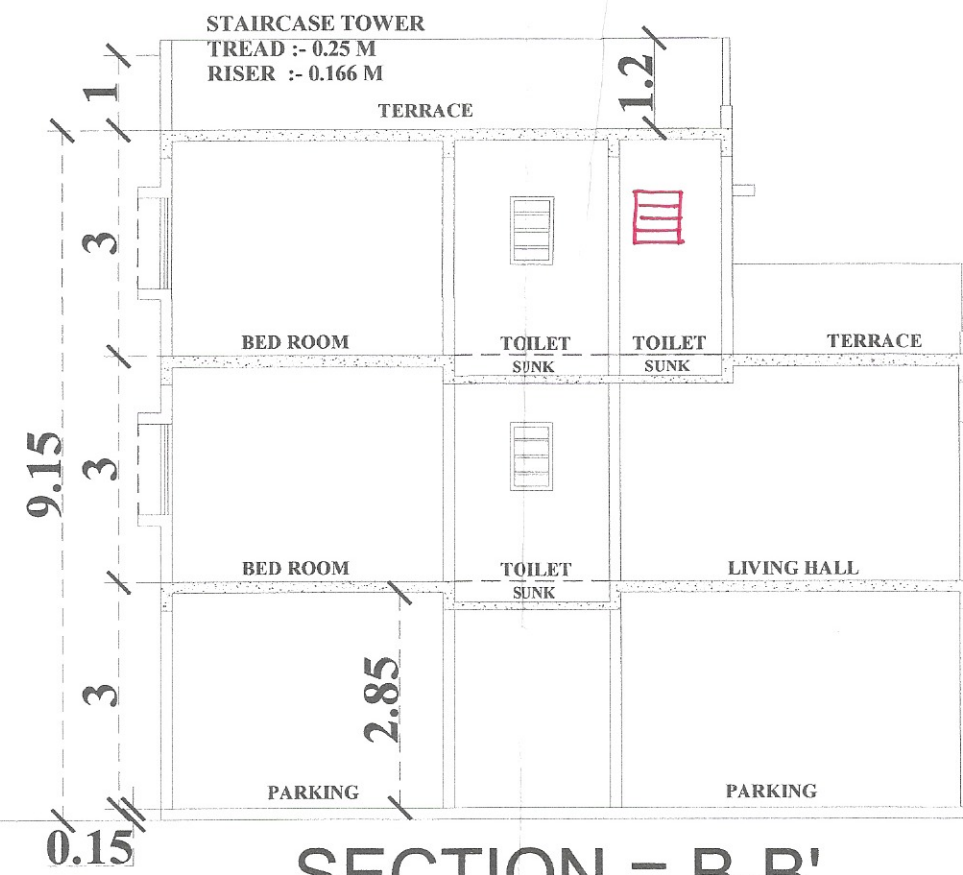

SECTION = B-B'  
D-WING SCALE = 1:100

| D-WING        |        |                    |                  |
|---------------|--------|--------------------|------------------|
| ROW HOUSE NO. | FLOOR  | CARPET AREA Sq. M. | B/UP AREA Sq. M. |
| 401           | S.F.   | 46.590             | 59.221           |
|               | S.F.F. | 34.280             | 48.011           |
|               | S.S.F. | 80.870             | 107.232          |
|               | TOTAL  | 80.870             | 107.232          |
| 402           | S.F.   | 48.21              | 57.340           |
|               | S.F.F. | 32.250             | 45.637           |
|               | S.S.F. | 80.460             | 102.977          |
|               | TOTAL  | 80.460             | 102.977          |
| 403           | S.F.   | 38.194             | 49.837           |
|               | S.F.F. | 29.730             | 48.135           |
|               | S.S.F. | 67.924             | 107.972          |
|               | TOTAL  | 67.924             | 107.972          |
| 404           | S.F.   | 0.000              | 0.000            |
|               | S.F.F. | 39.938             | 64.447           |
|               | S.S.F. | 32.047             | 49.047           |
|               | TOTAL  | 71.985             | 113.494          |
| TOTAL         | S.F.   | 0.000              | 0.000            |
|               | S.F.F. | 0.000              | 240.845          |
|               | S.S.F. | 0.000              | 190.830          |
|               | TOTAL  | 0.000              | 431.675          |

| TABLE NO. 8B - PARKING REQUIREMENTS                                                                      |                  |                             |                                 |                             |                                 |
|---|------------------|-----------------------------|---------------------------------|-----------------------------|---------------------------------|
| TABLE NO. 8B                                                                                             | NOS OF TENEMENTS | REQUIRED CAR PARKING SPACES | REQUIRED SCOOTER PARKING SPACES | REQUIRED CAR PARKING SPACES | REQUIRED SCOOTER PARKING SPACES |
| NOTE: FOR EVERY TENEMENT BUILDING CARPET AREA EQUAL TO OR GREATER THAN 40 SQ.M. BUT LESS THAN 100 SQ.M.  | 02 NOS           | 2 NOS X 1.5 M X 4.5 M       | 2 NOS X 1.5 M X 4.5 M           | 2 NOS X 1.5 M X 4.5 M       | 2 NOS X 1.5 M X 4.5 M           |
| NOTE: FOR EVERY TENEMENT BUILDING CARPET AREA EQUAL TO OR GREATER THAN 100 SQ.M. BUT LESS THAN 150 SQ.M. | 02 NOS           | 2 NOS X 1.5 M X 4.5 M       | 2 NOS X 1.5 M X 4.5 M           | 2 NOS X 1.5 M X 4.5 M       | 2 NOS X 1.5 M X 4.5 M           |

SEAL AND STAMP OF APPROVAL  
**D-WING 05/06**

| FLR             | B/UP AREA | STAIRCASE AREA FREE OF F.S.I | NET AREA |
|-----------------|-----------|------------------------------|----------|
| C-WING BUILDING |           |                              |          |
| STILT F.        | 0.00      | NA                           | 0.00     |
| STILT F.F.      | 240.845   | NA                           | 240.845  |
| STILT S.F.      | 190.830   | NA                           | 190.830  |
| TOTAL           | 431.675   | NA                           | 431.675  |

| SCHEDULE OF OPENINGS |             |    |             |
|----------------------|-------------|----|-------------|
| D                    | - 1.00x2.10 | W  | - 2.10x1.50 |
| D1                   | - 0.90x2.10 | W1 | - 1.50x1.50 |
| D2                   | - 0.75x2.10 | W2 | - 1.50x1.20 |
|                      |             | W3 | - 1.20x1.50 |
|                      |             | W4 | - 1.80x1.50 |
|                      |             | W5 | - 1.50x0.90 |
| V                    | - 0.60x0.90 | W6 | - 0.90x2.10 |
|                      |             | W7 | - 1.65x1.50 |

NOTES  
1. ALL OUTER WALLS ARE 0.15 M TH AND INTERNAL WALLS ARE 0.15 M TH.  
LEGEND  
PLOT BOUNDARY SHOWN IN PROPOSED CONSTRUCTION SHOWN IN  
DRAIN LINE SHOWN IN  
WATER LINE SHOWN IN  
AREA AFFECTED IN D.P. ROAD SHOWN IN  
\*CERTIFICATE OF AREA  
I hereby certify that the plot under reference was surveyed by me on 11/11/2011 and the dimension of sides etc. of plot stated on plan are as measured on site and the area so worked out tallies with area stated in the Sharan Gawali Patil DOCUMENT NO. 03, E-Wing, Kailash Arcade, Cannought, CIDCO, Aurangabad. Reg. No. CA/2011/52995  
ARCHITECT SIGN

OWNER'S DECLARATION  
I/WE UNDERSIGNED HEREBY CONFORM THAT I/WE WOULD ABIDE BY PLANS SANCTIONED BY AURANGABAD MUNICIPAL CORPORATION I/WE WOULD EXECUTE THE STRUCTURE AS PER SANCTIONED PLANS. ALSO I/WE WOULD EXECUTE THE WORK UNDER SUPERVISION OF PROPER TECHNICAL PERSON SO AS TO ENSURE THE QUALITY AND SAFETY AT THE WORK SITE.  
LAKSHMIBAI SHANKARROV GHADAGE.  
owner (s) name and signature

PROPOSAL  
PROPOSED RESIDENTIAL BUILDING ON PLOT NO. 01  
GUT NO. 51 (PT. NAGAR - IV, GOLAWADI,  
TQ. & DIST. AURANGABAD. CHM. SAMBHAJINAGAR


FOR:- LAKSHMIBAI SHANKARROV GHADAGE.

OWNERS SIGN  
LAKSHMIBAI SHANKARROV GHADAGE.


CONSULTANT'S SIGN.  
Ar. Sharad Gawali Patil  
103, E-Wing, Kailash Arcade,  
Cannought, CIDCO, Aurangabad.  
Reg. No. CA/2011/52995

Sharad Gawali & Associates  
Architects, Interior designer, Townplanner  
103, E - WING, KAILASH ARCADE, CANNUGHT PLACE,  
CIDCO, AURANGABAD-431005  
MOB. NO. 0904988833, PHONE NO. 0240+2488833  
E-mail: gawali.sharad@gmail.com


| DATE | SCALE                  | DRN. BY | CHD. BY | PRINT |
|------|------------------------|---------|---------|-------|
|      | 1:50<br>1:100<br>1:200 |         |         |       |

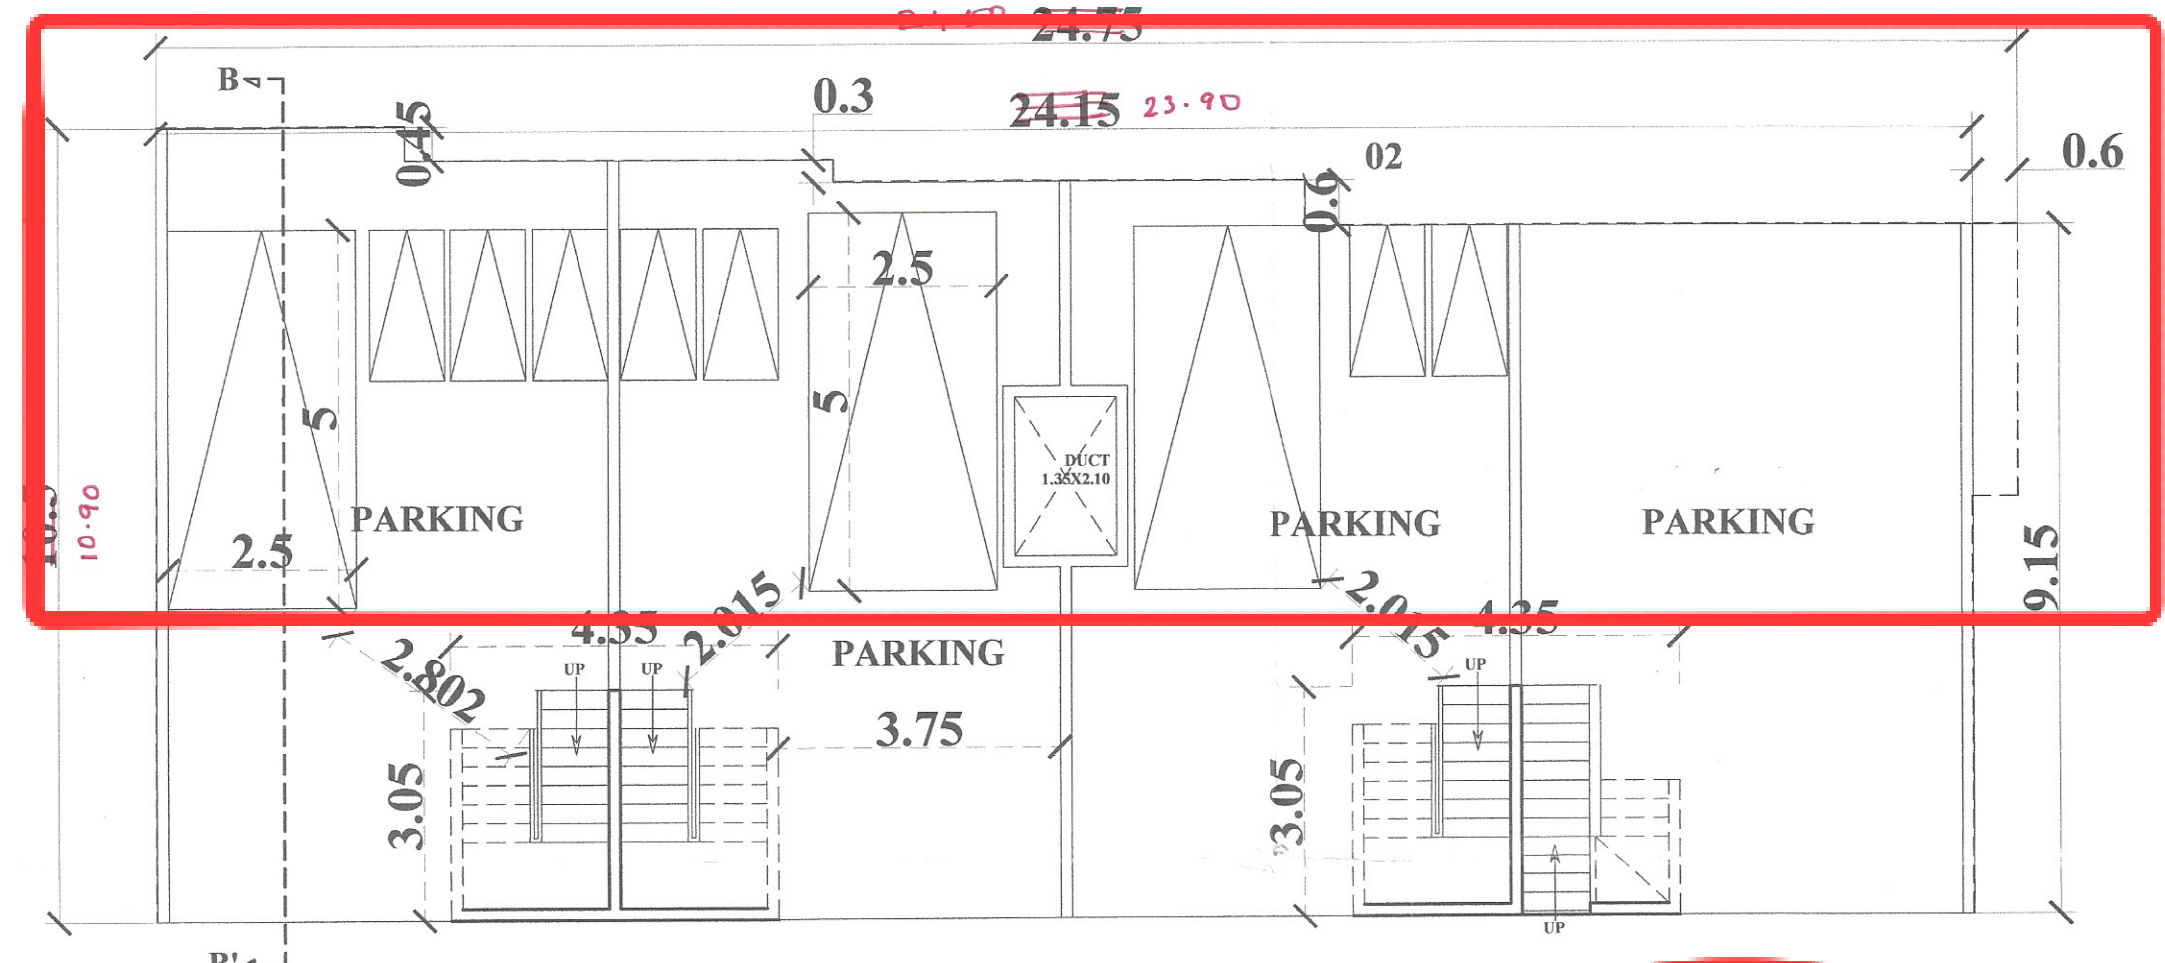


STILT FLOOR PLAN  
D-WING SCALE = 1:100

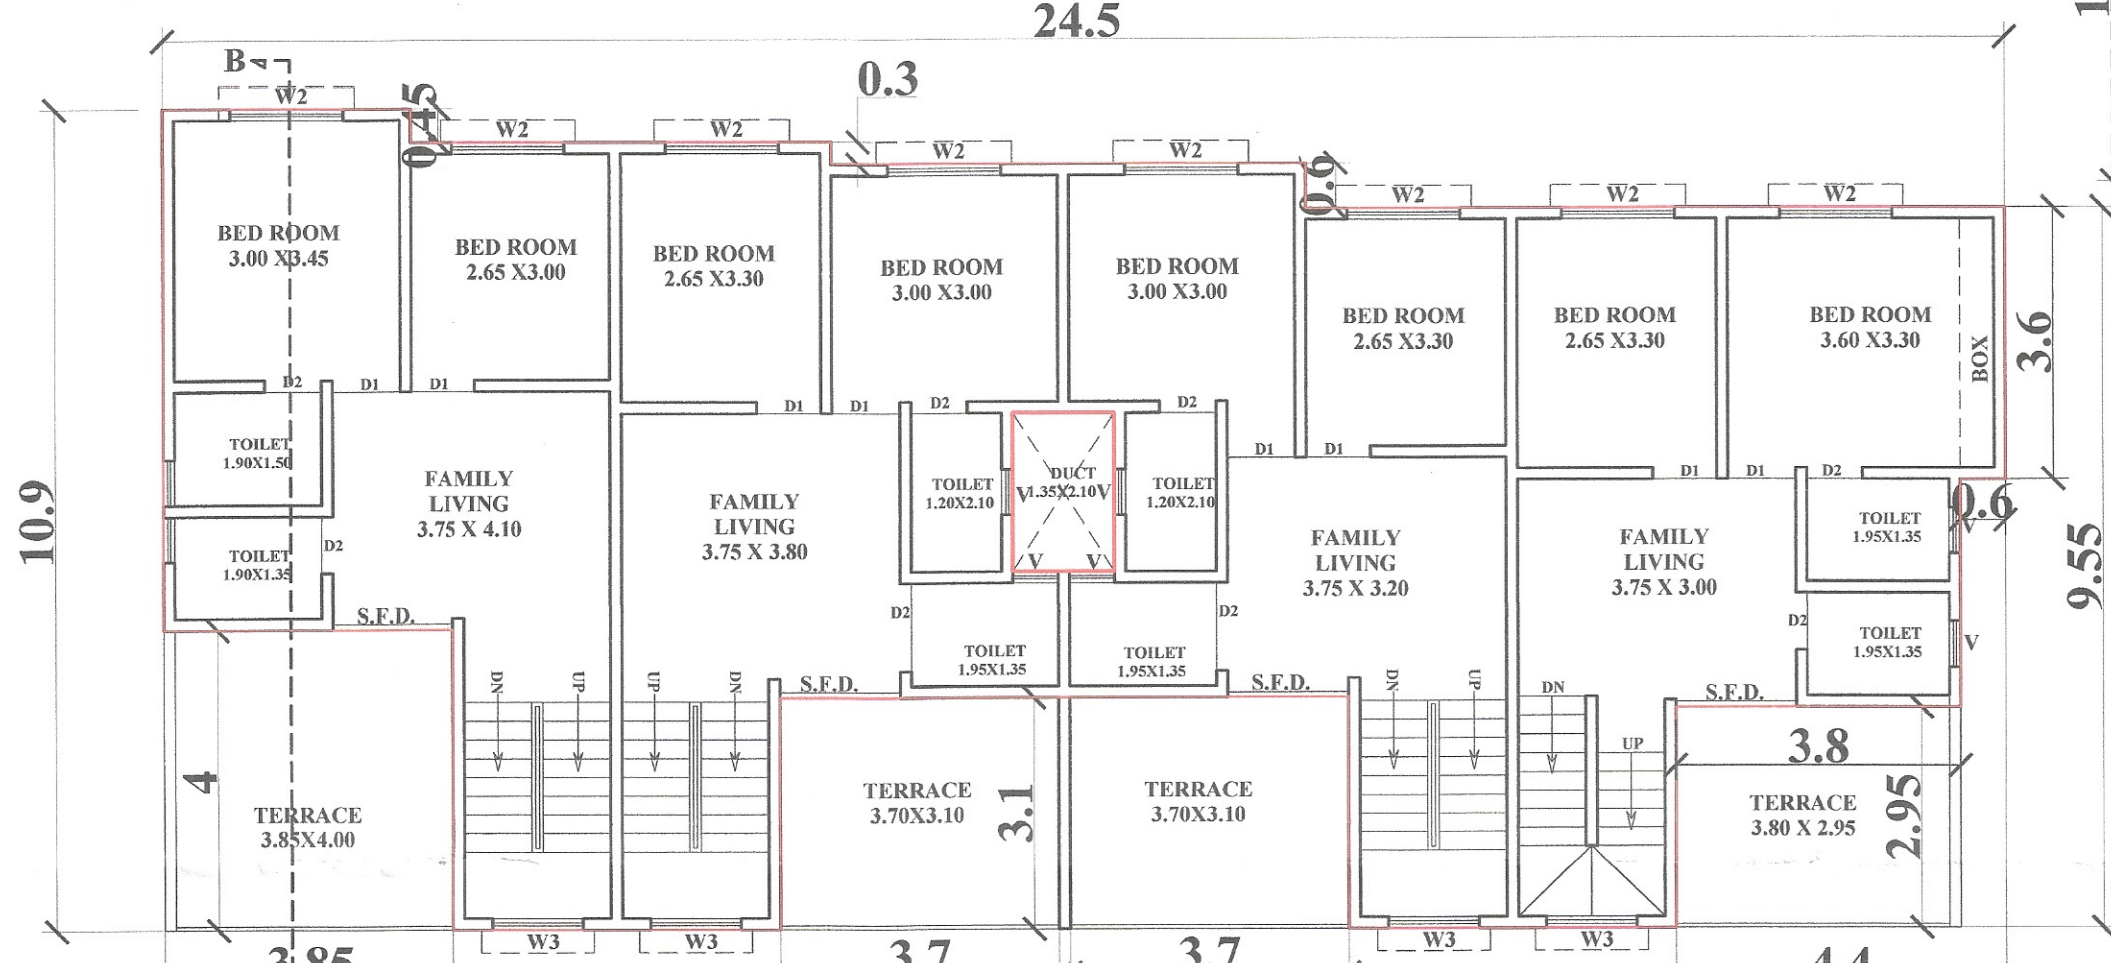


STILT SECOND FLOOR PLAN  
D-WING SCALE = 1:100

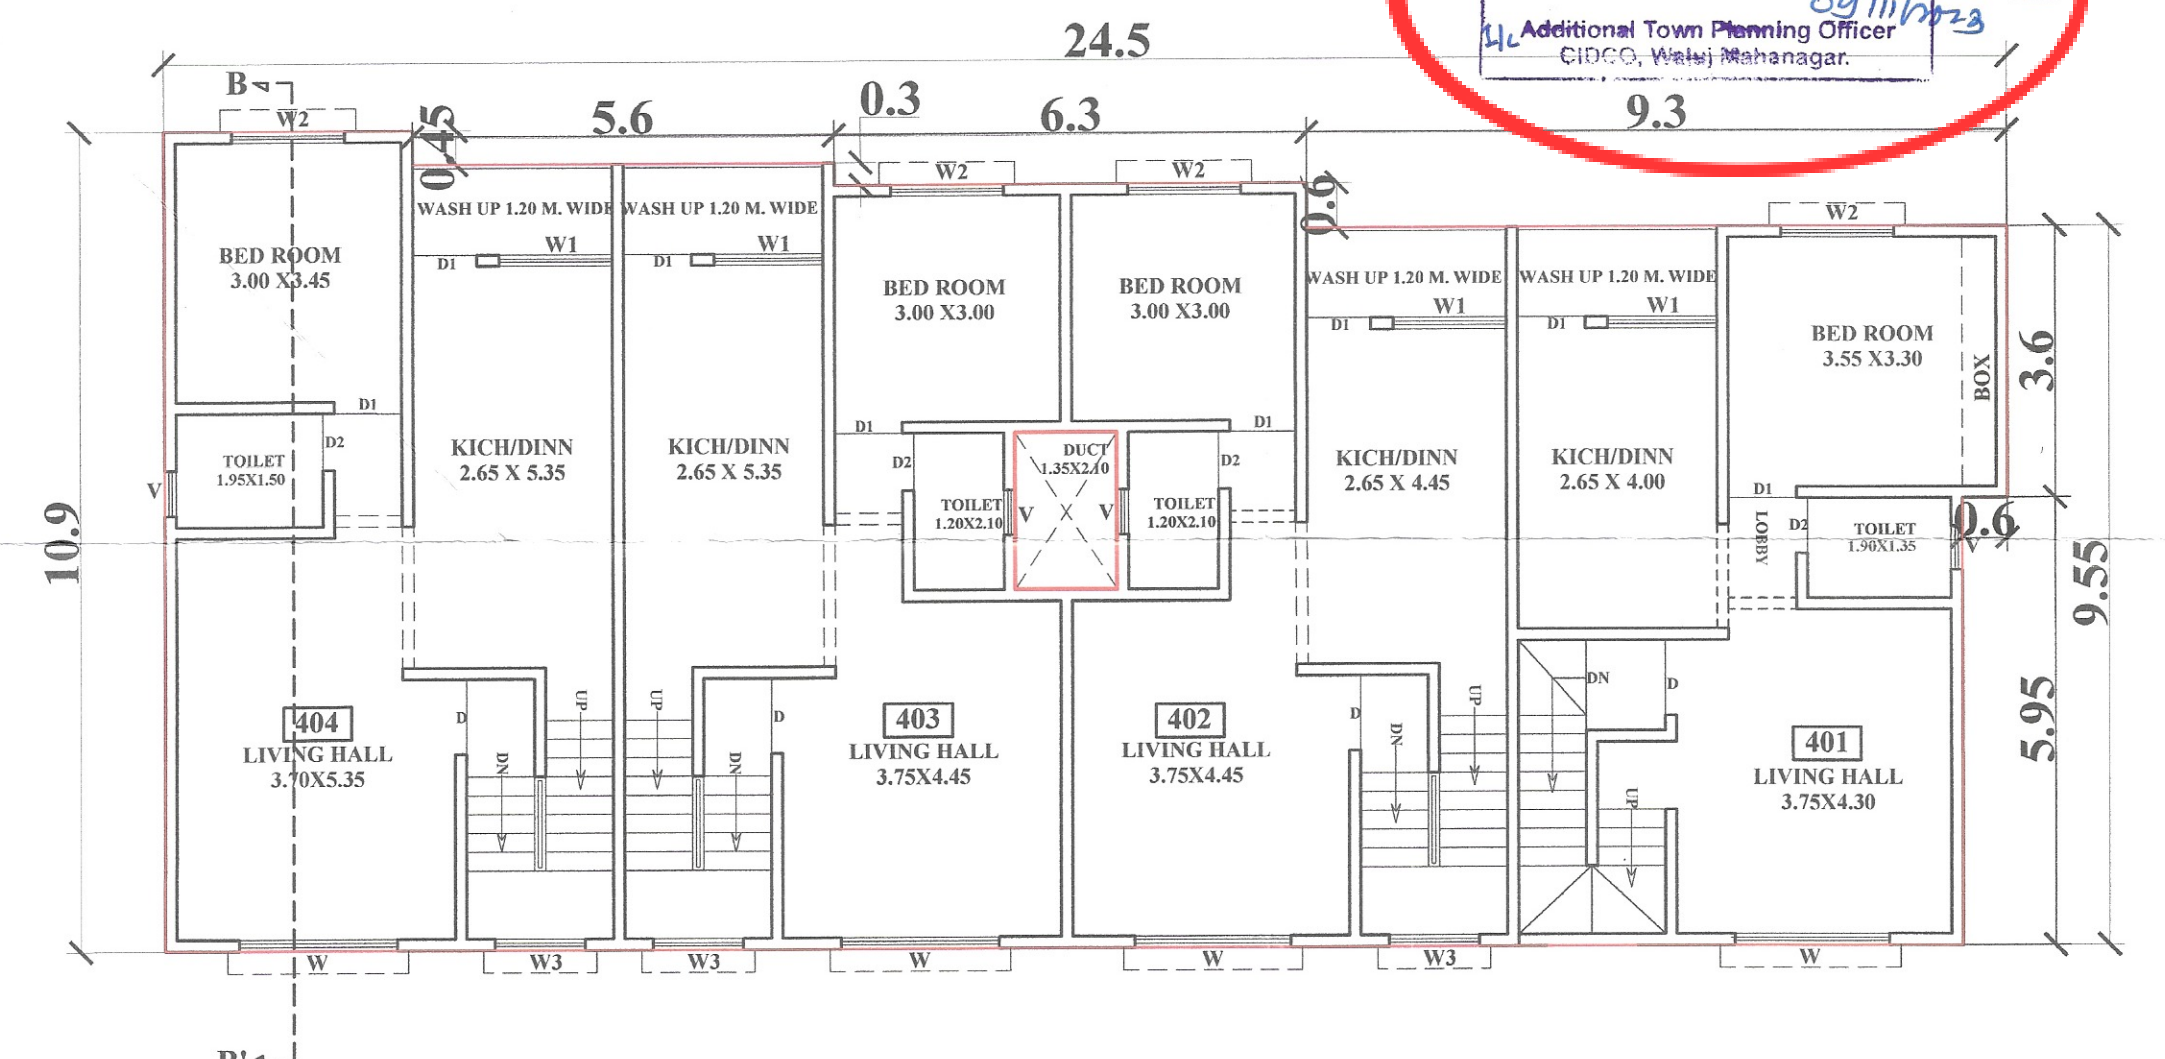

TERRACE FLOOR PLAN  
D-WING SCALE = 1:100

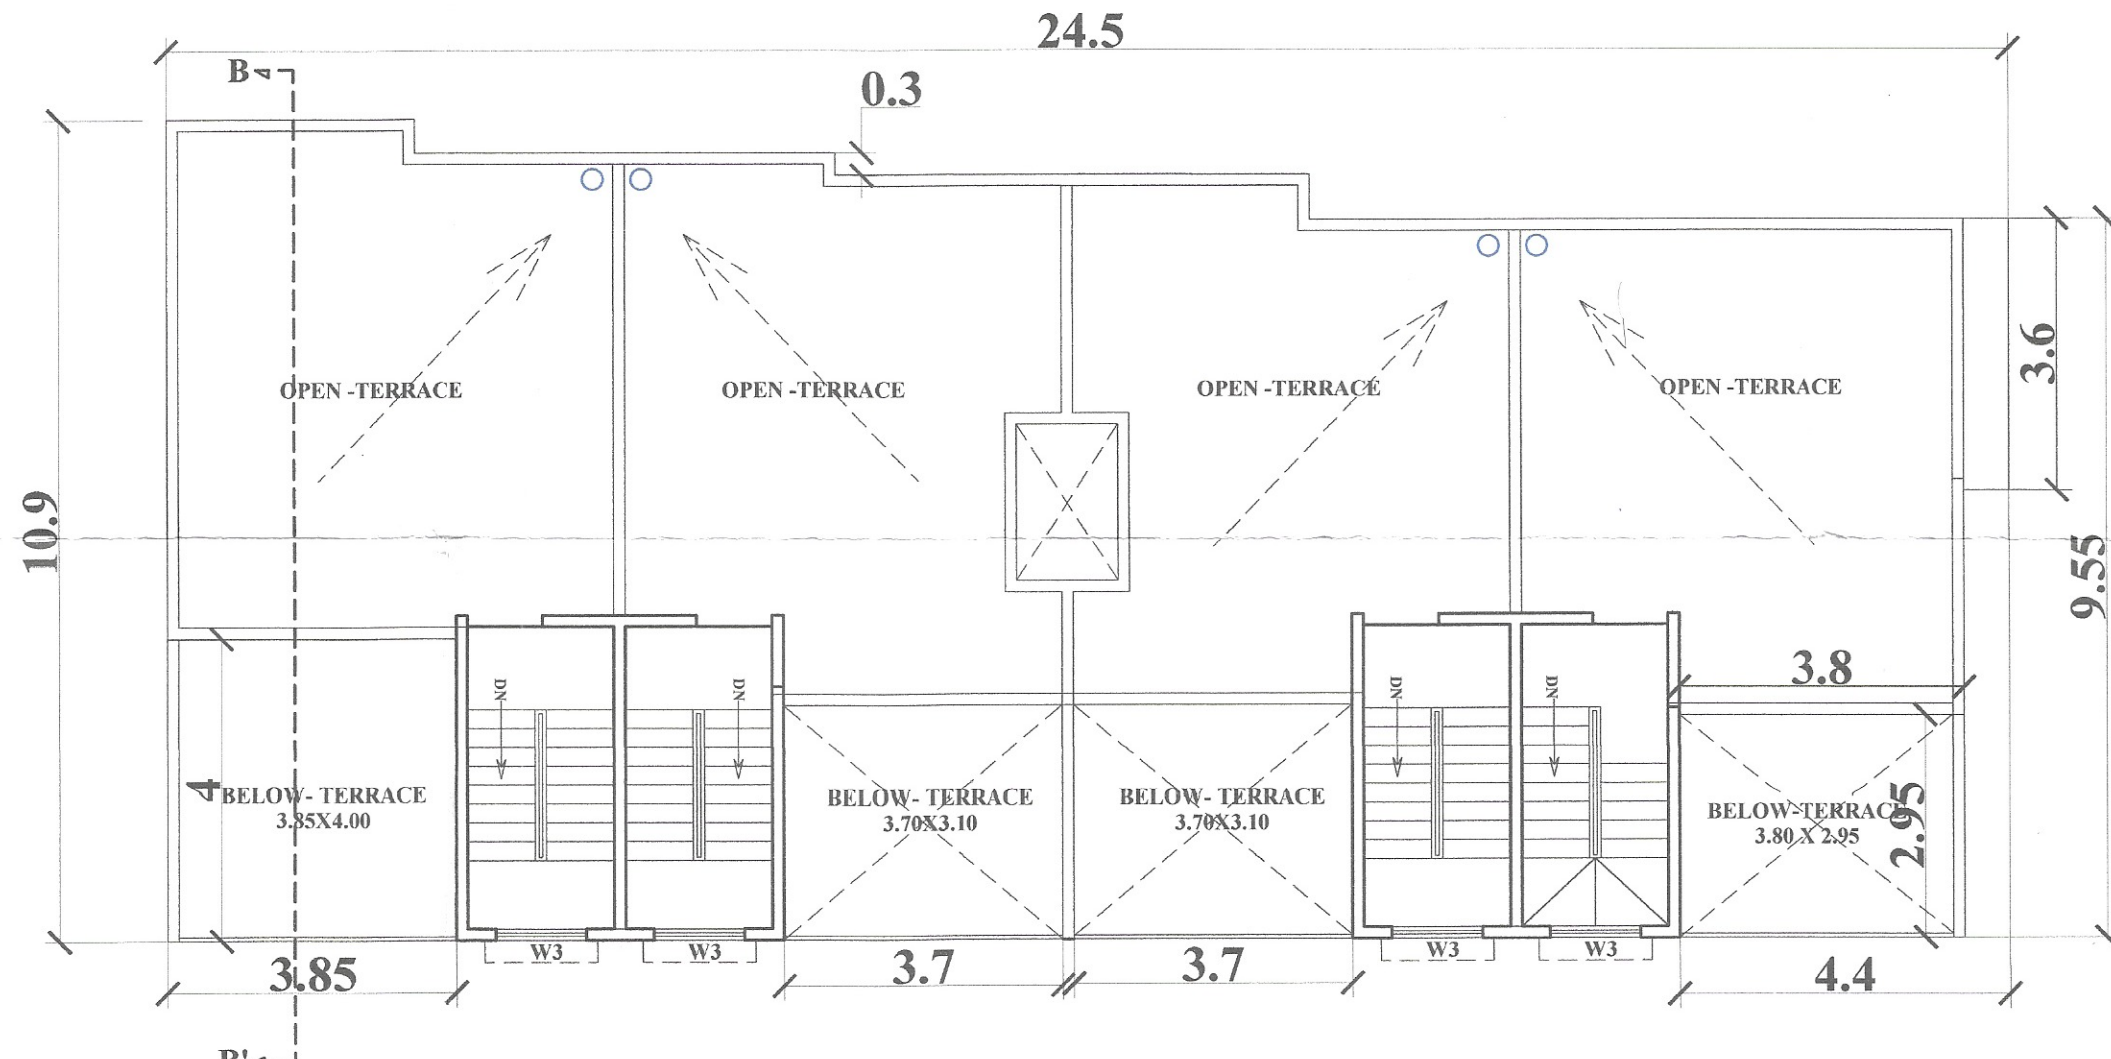


TERRACE SECOND FLOOR PLAN  
D-WING SCALE = 1:100

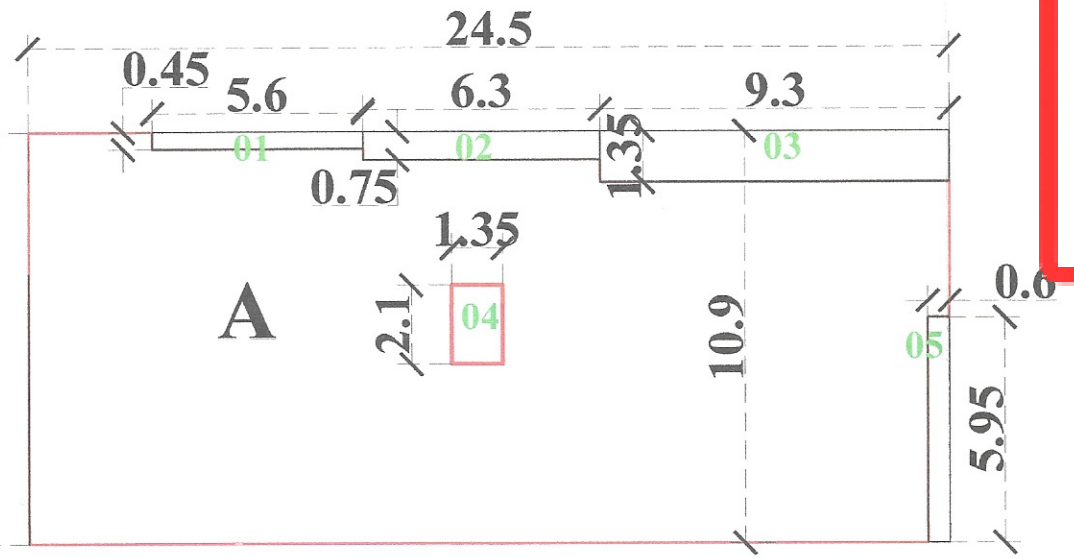

STILT FIRST FLOOR PLAN  
D-WING SCALE = 1:200

| AREA CALCULATION (BLOCK PLAN) |        |        |         |
|-------------------------------|--------|--------|---------|
| 1. BLOCK "A"                  | 24.500 | 10.900 | 267.050 |
| D 1                           | 5.600  | 0.45   | 2.520   |
| D 2                           | 6.300  | 0.750  | 4.725   |
| D 3                           | 9.300  | 1.350  | 12.555  |
| D 4                           | 1.350  | 2.100  | 2.835   |
| D 5                           | 0.600  | 5.950  | 3.570   |
| TOTAL DEDUCTION               |        |        | 26.205  |
| NET B/UP AREA                 |        |        | 240.845 |

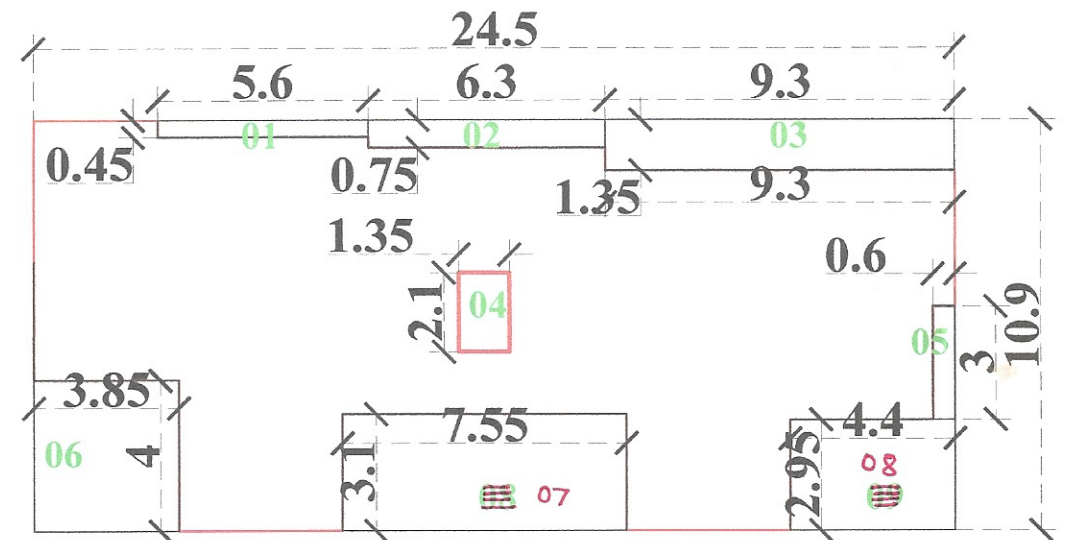

TERRACE SECOND FLOOR PLAN  
D-WING SCALE = 1:200

| AREA CALCULATION (BLOCK PLAN) |        |        |         |
|-------------------------------|--------|--------|---------|
| 1. BLOCK "A"                  | 24.500 | 10.900 | 267.050 |
| D 1                           | 5.600  | 0.45   | 2.520   |
| D 2                           | 6.300  | 0.750  | 4.725   |
| D 3                           | 9.300  | 1.350  | 12.555  |
| D 4                           | 1.350  | 2.100  | 2.835   |
| D 5                           | 0.600  | 3.000  | 1.800   |
| D 6                           | 3.850  | 4.000  | 15.400  |
| D 7                           | 7.550  | 3.100  | 23.405  |
| D 8                           | 4.400  | 2.950  | 12.980  |
| TOTAL DEDUCTION               |        |        | 76.220  |
| NET B/UP AREA                 |        |        | 190.830 |