



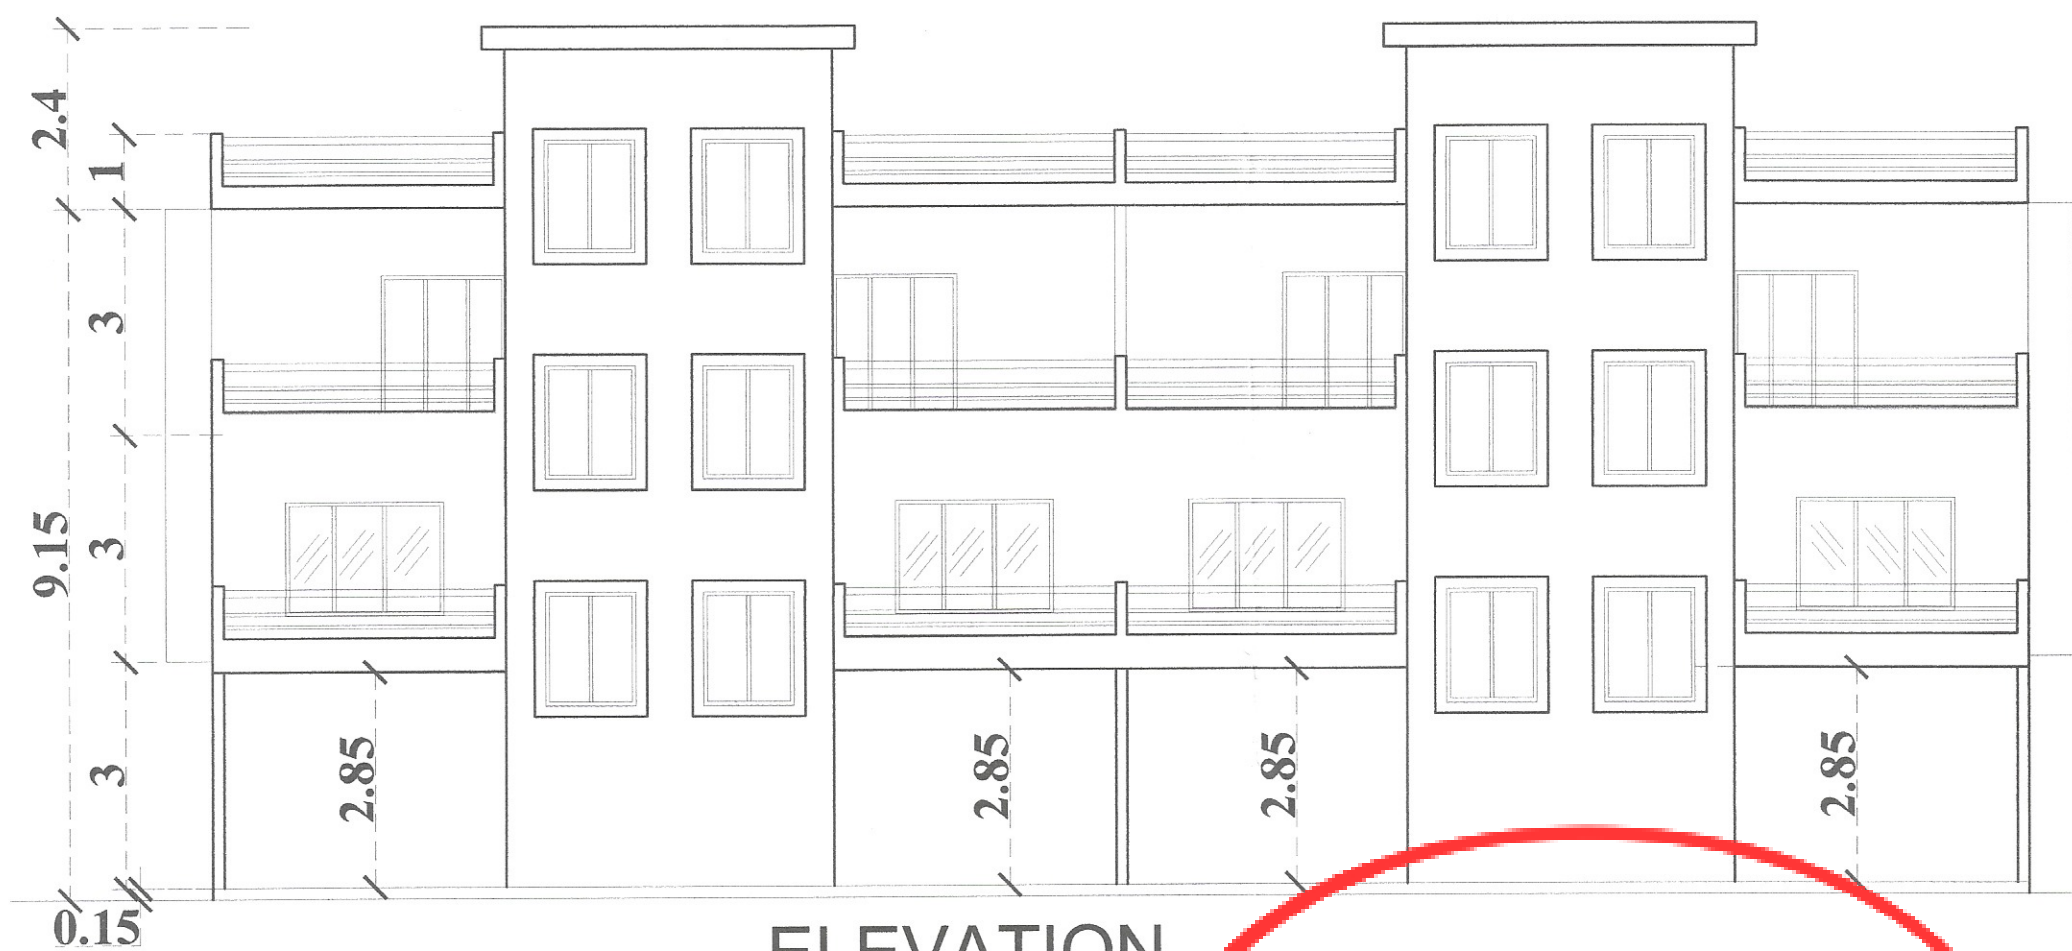

ELEVATION
E-WING SCALE = 1:100

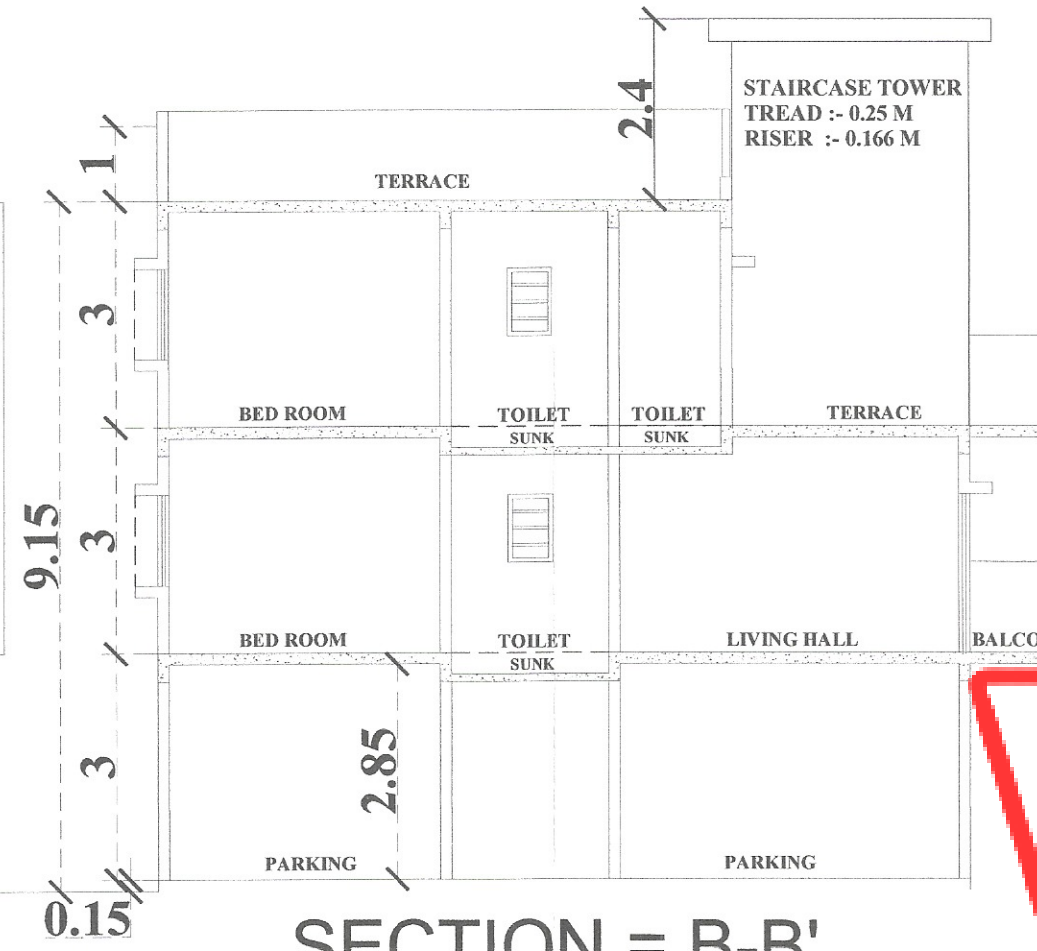

SECTION = B-B'
E-WING SCALE = 1:100

E-WING			
ROW HOUSE NO.	FLOOR	CARPET AREA Sq. M.	B/UP AREA Sq. M.
501	S.F.	42.079	63.364
	S.F.F.	33.427	49.241
	TOTAL	75.506	112.605
	S.F.	0.00	0.00
502	S.F.	42.075	62.955
	S.F.F.	25.700	47.554
	TOTAL	67.775	110.509
	S.F.	0.00	0.00
503	S.F.	42.075	62.955
	S.F.F.	25.700	47.554
	TOTAL	67.775	110.509
	S.F.	0.00	0.00
504	S.F.	42.079	63.364
	S.F.F.	33.427	49.241
	TOTAL	75.506	112.605
	S.F.	0.000	0.000
TOTAL	S.F.	0.000	252.638
	S.F.F.	0.000	193.590
	TOTAL	0.000	446.228

TABLE NO. 8B - PARKING REQUIREMENTS					
TABLE NO. 8B	NOS OF TENEMENTS	REQUIRED CAR PARKING SPACES	REQUIRED SCOOTER PARKING SPACES	REQUIRED CAR PARKING SPACES	REQUIRED SCOOTER PARKING SPACES
RULE FOR EVERY TENEMENT HAVING CARPET AREA EQUAL TO OR ABOVE 40 SQ.M. BUT LESS THAN 80 SQ.M.	04 NOS	4 NOS 2 X 1.05 X 0.70 FACTOR = 1.47	4 NOS 2 X 1.05 X 0.420	4 NOS 2 X 1.05 X 0.70 FACTOR = 1.47	4 NOS 2 X 1.05 X 0.420
		CAR = 2	SCOOTER = 4	CAR = 3	SCOOTER = 6

SEAL AND STAMP OF APPROVAL

E-WING 06/06

FLR	B/UP AREA	STAIRCASE AREA FREE OF F.S.I	NET AREA
C-WING BUILDING			
STILT F.	0.00	NA	0.00
STILT F.F.	252.638	NA	252.638
STILT S.F.	193.59	NA	193.59
TOTAL	446.228	NA	446.228

SCHEDULE OF OPENINGS				
0.6	D	- 1.00x2.10	W	- 2.10x1.50
	D1	- 0.90x2.10	W1	- 1.50x1.50
	D2	- 0.75x2.10	W2	- 1.50x1.20
			W3	- 1.20x1.50
			W4	- 1.80x1.50
			W5	- 1.50x0.90
			W6	- 0.90x2.10
	V	- 0.60x0.90	W7	- 1.65x1.50

NOTES

1. ALL OUTER WALLS ARE 0.15 M TH AND INTERNAL WALLS ARE 0.15 M TH.

LEGEND

PLOT BOUNDRY SHOWN IN PROPOSED CONSTRUCTION SHOWN IN DRAIN LINE SHOWN IN WATER LINE SHOWN IN AREA AFFECTED IN D.P. ROAD SHOWN IN

*CERTIFICATE OF AREA
I HAVE UNDERSIGNED HEREBY CONFORM THAT I HAVE ABIDED BY THE PLANS SANCTIONED BY AURANGABAD MUNICIPAL CORPORATION. I HAVE ALSO I HAVE EXECUTED THE WORK UNDER SUPERVISION OF PROPER TECHNICAL PERSON SO AS TO ENSURE THE QUALITY AND SAFETY AT THE WORK SITE.

OWNER'S DECLARATION
I HAVE UNDERSIGNED HEREBY CONFORM THAT I HAVE ABIDED BY THE PLANS SANCTIONED BY AURANGABAD MUNICIPAL CORPORATION. I HAVE ALSO I HAVE EXECUTED THE WORK UNDER SUPERVISION OF PROPER TECHNICAL PERSON SO AS TO ENSURE THE QUALITY AND SAFETY AT THE WORK SITE.

LAKSHMIBAI SHANKARROV GHADAGE.
owner (s) name and signature

PROPOSAL

PROPOSED RESIDENTIAL BUILDING ON PLOT NO. 01 GUT NO. 51 (PT. NAGAR - IV, GOLAWADI, TQ. & DIST. AURANGABAD. CHH. SAMBHARINAGAR

FOR:- LAKSHMIBAI SHANKARROV GHADAGE.

OWNERS SIGN

LAKSHMIBAI SHANKARROV GHADAGE.


CONSULTANT'S SIGN.

Ar. Sharad Gawali Patil
103, E-Wing, Kailash Arcade, Cannought, CIDCO, Aurangabad. Reg. No. CA/2011/52995


Sharad Gawali & Associates

Architects, Interior designer, Townplanner
103, E-WING, KAILASH ARCADE, CANNUGHT PLACE, CIDCO, AURANGABAD-431005
MOB. NO.0904988833, PHONE NO. 0240+2488833
E-mail: gawali.sharad@gmail.com


DATE	SCALE	DRN. BY	CHD. BY	PRINT
	1:50 1:100 1:200			

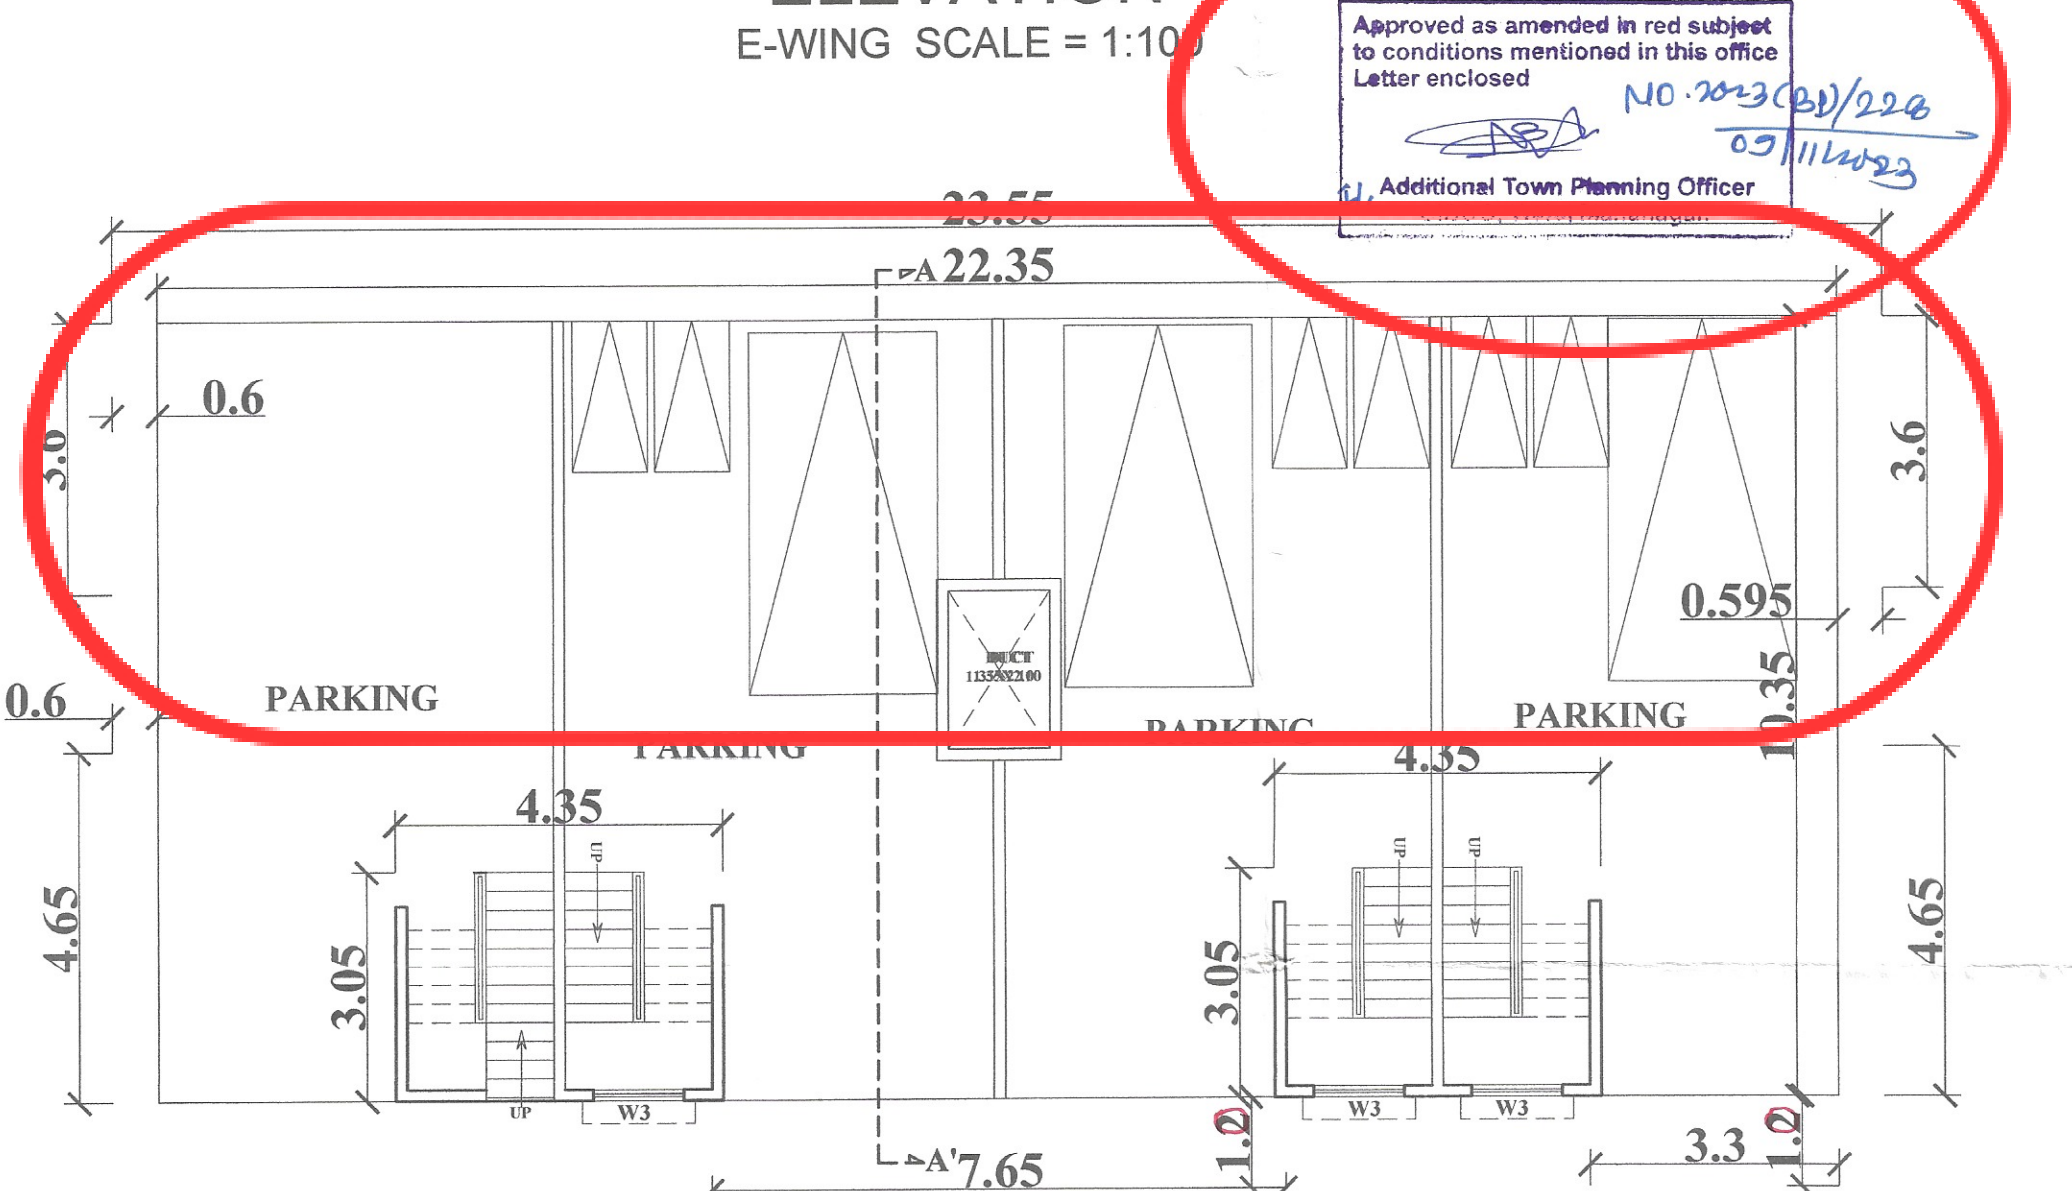


STILT FIRST FLOOR PLAN
E-WING SCALE = 1:100

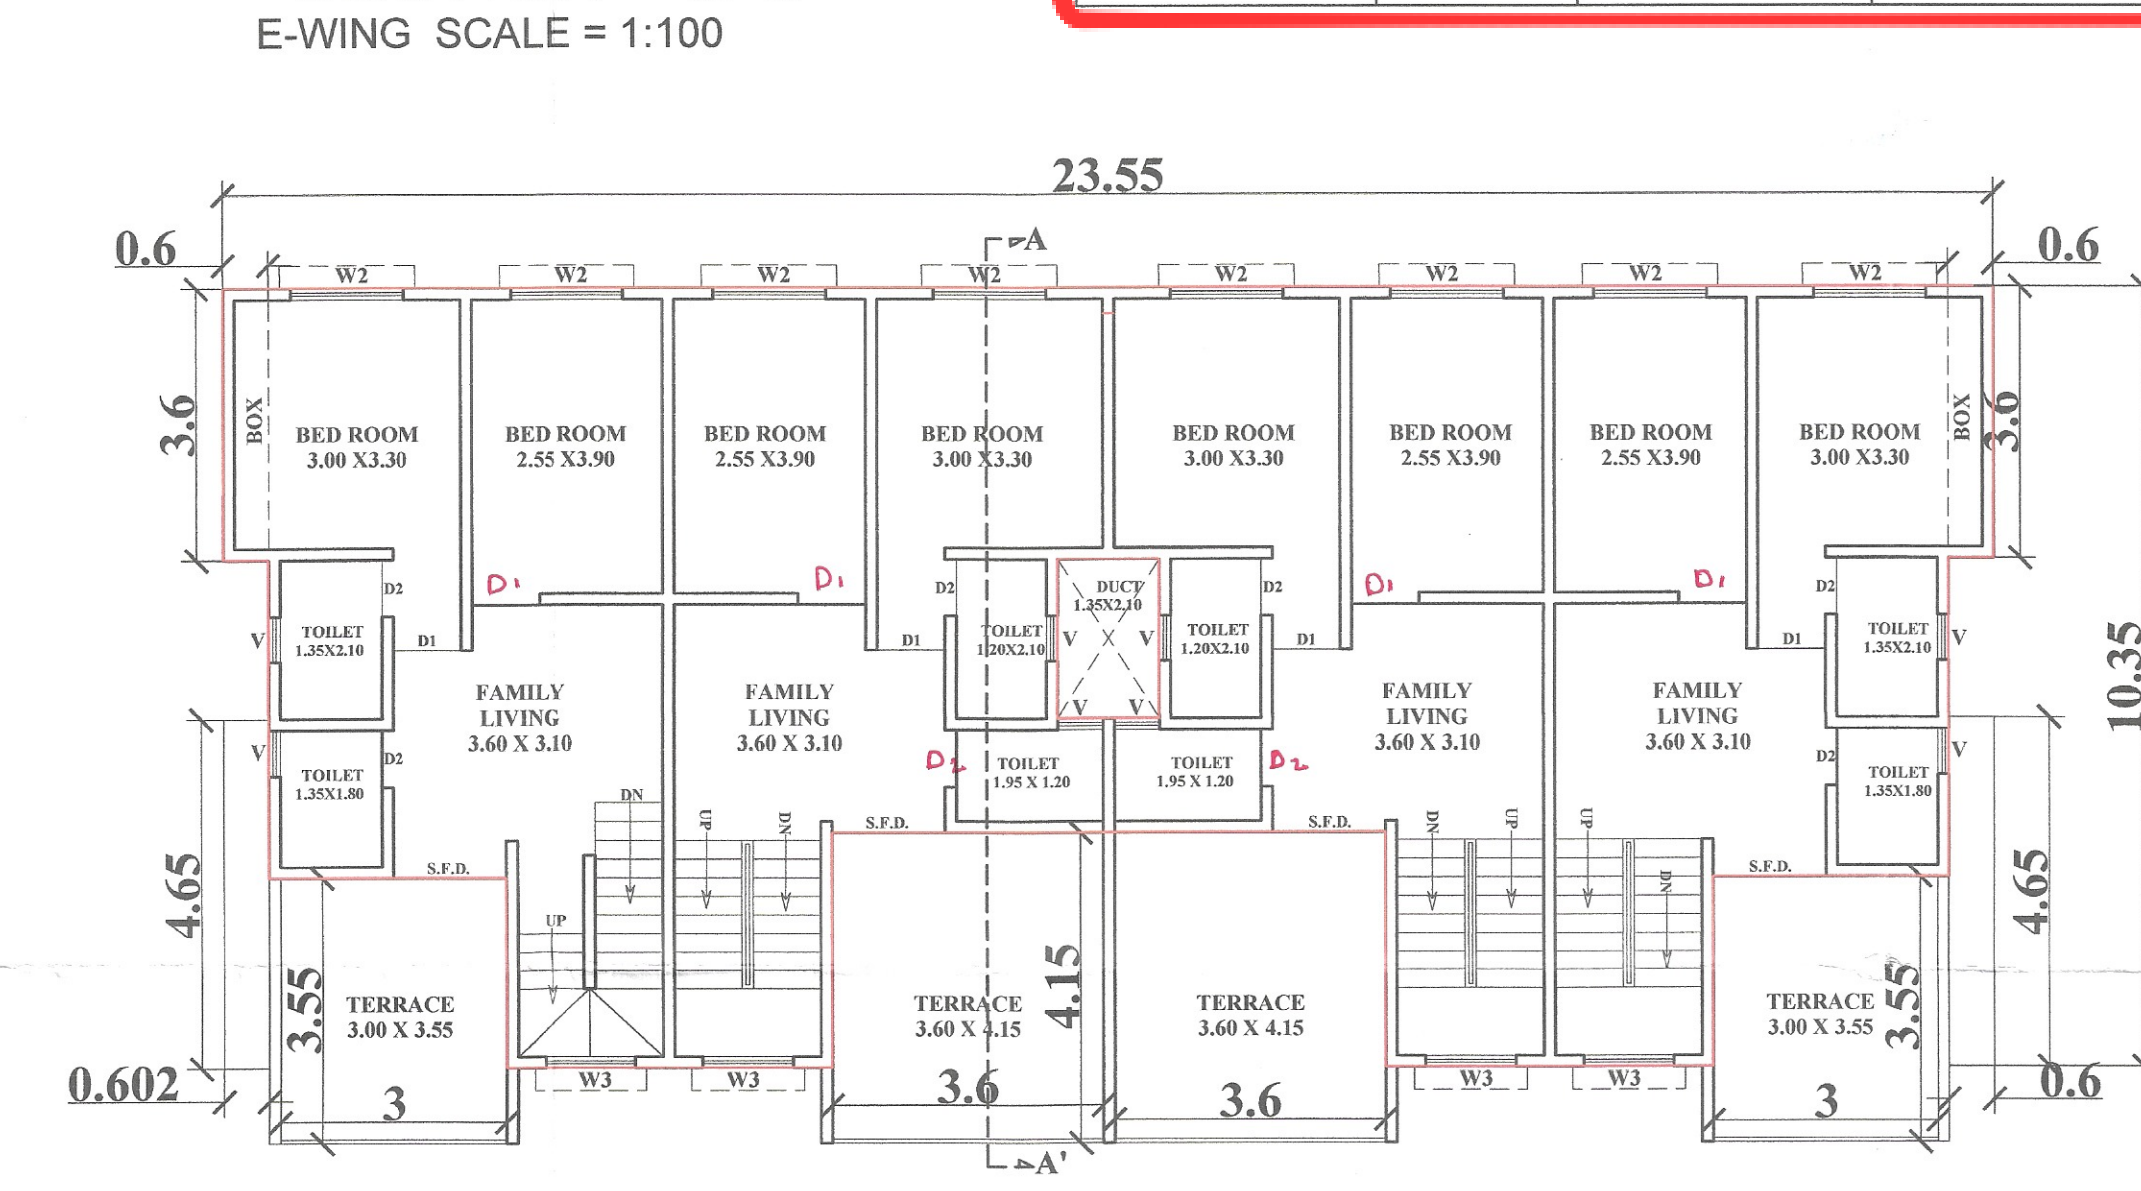


STILT SECOND FLOOR PLAN
E-WING SCALE = 1:100

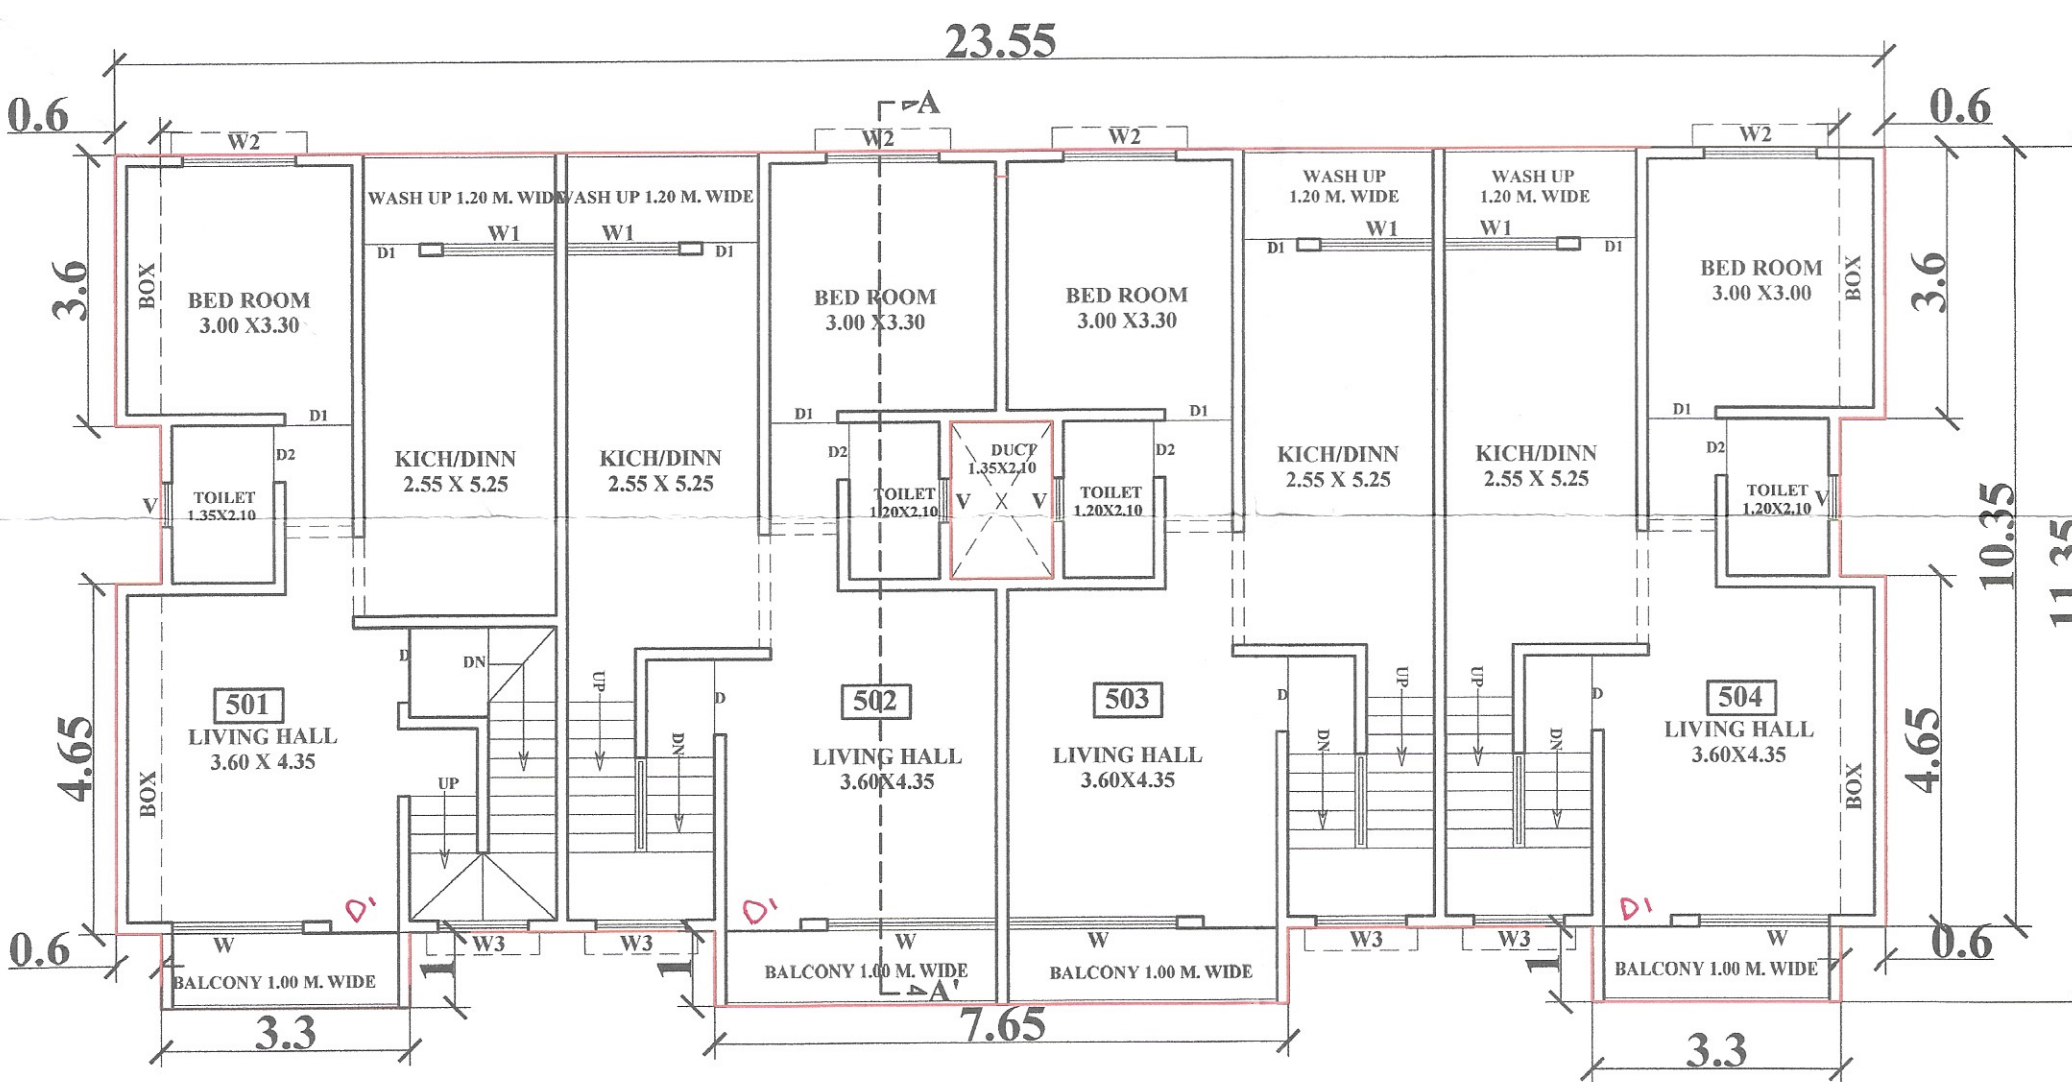

STILT FIRST FLOOR PLAN
E-WING SCALE = 1:100

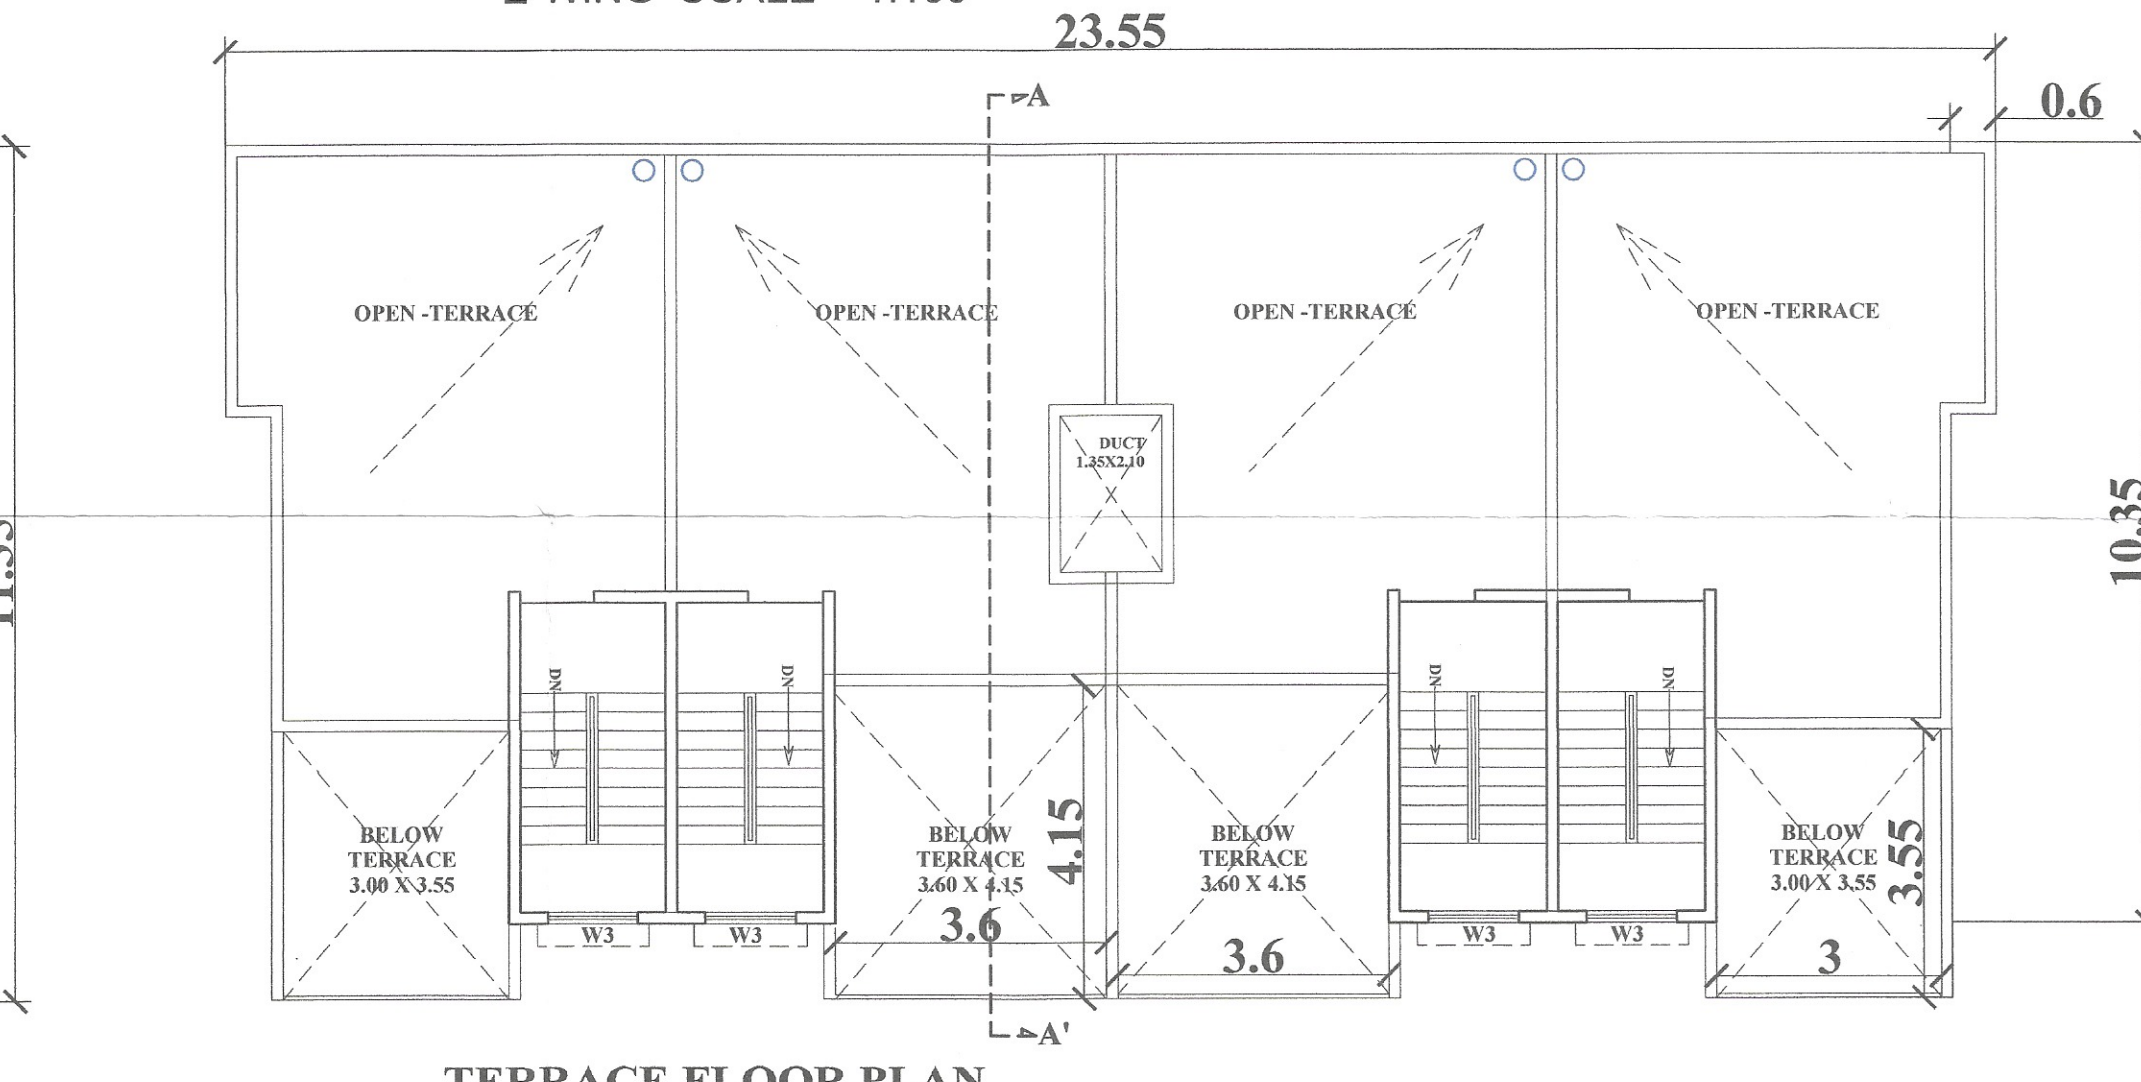


TERRACE FLOOR PLAN
E-WING SCALE = 1:100

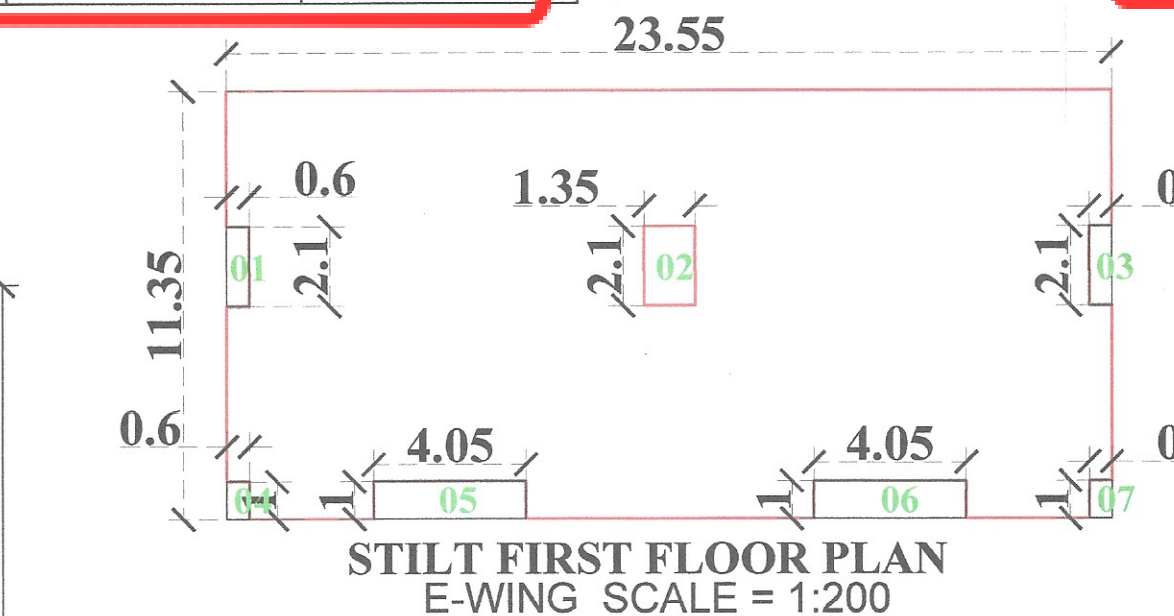

STILT FIRST FLOOR PLAN
E-WING SCALE = 1:200

AREA CALCULATION (BLOCK PLAN)			
1. BLOCK "A"	23.550	11.350	267.293
D 1	0.600	2.10	1.260
D 2	1.350	2.100	2.835
D 3	0.600	2.100	1.260
D 4	0.60	1.000	0.600
D 5	4.050	1.000	4.050
D 6	4.050	1.000	4.050
D 7	0.600	1.000	0.600
TOTAL DEDUCTION		14.655	
NET B/UP AREA		252.638	

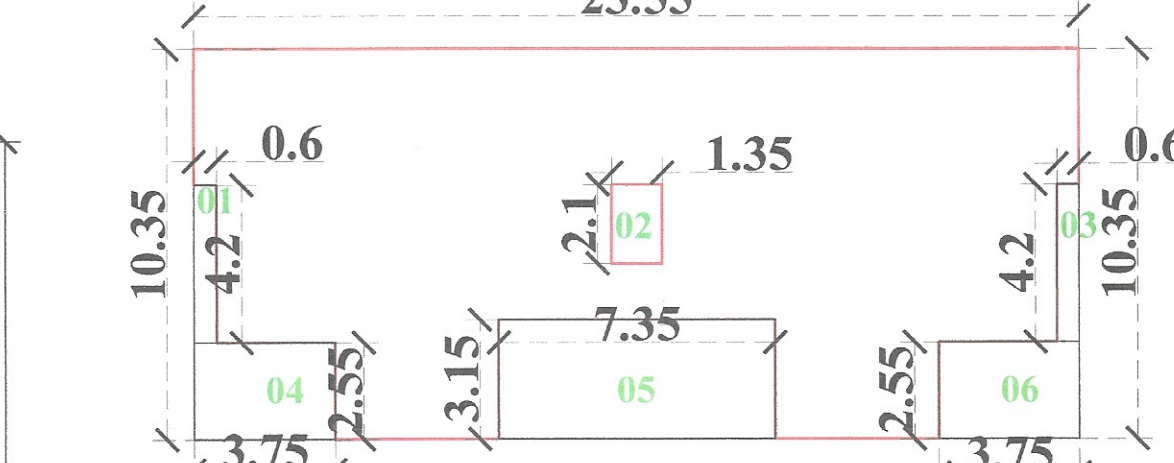

STILT SECOND FLOOR PLAN
E-WING SCALE = 1:200

AREA CALCULATION (BLOCK PLAN)			
1. BLOCK "A"	23.550	10.350	243.743
D 1	0.600	4.20	2.520
D 2	1.350	2.100	2.835
D 3	0.600	4.200	2.520
D 4	3.75	2.550	9.563
D 5	7.350	3.150	23.153
D 6	3.750	2.550	9.563
TOTAL DEDUCTION		50.153	
NET B/UP AREA		193.590	