

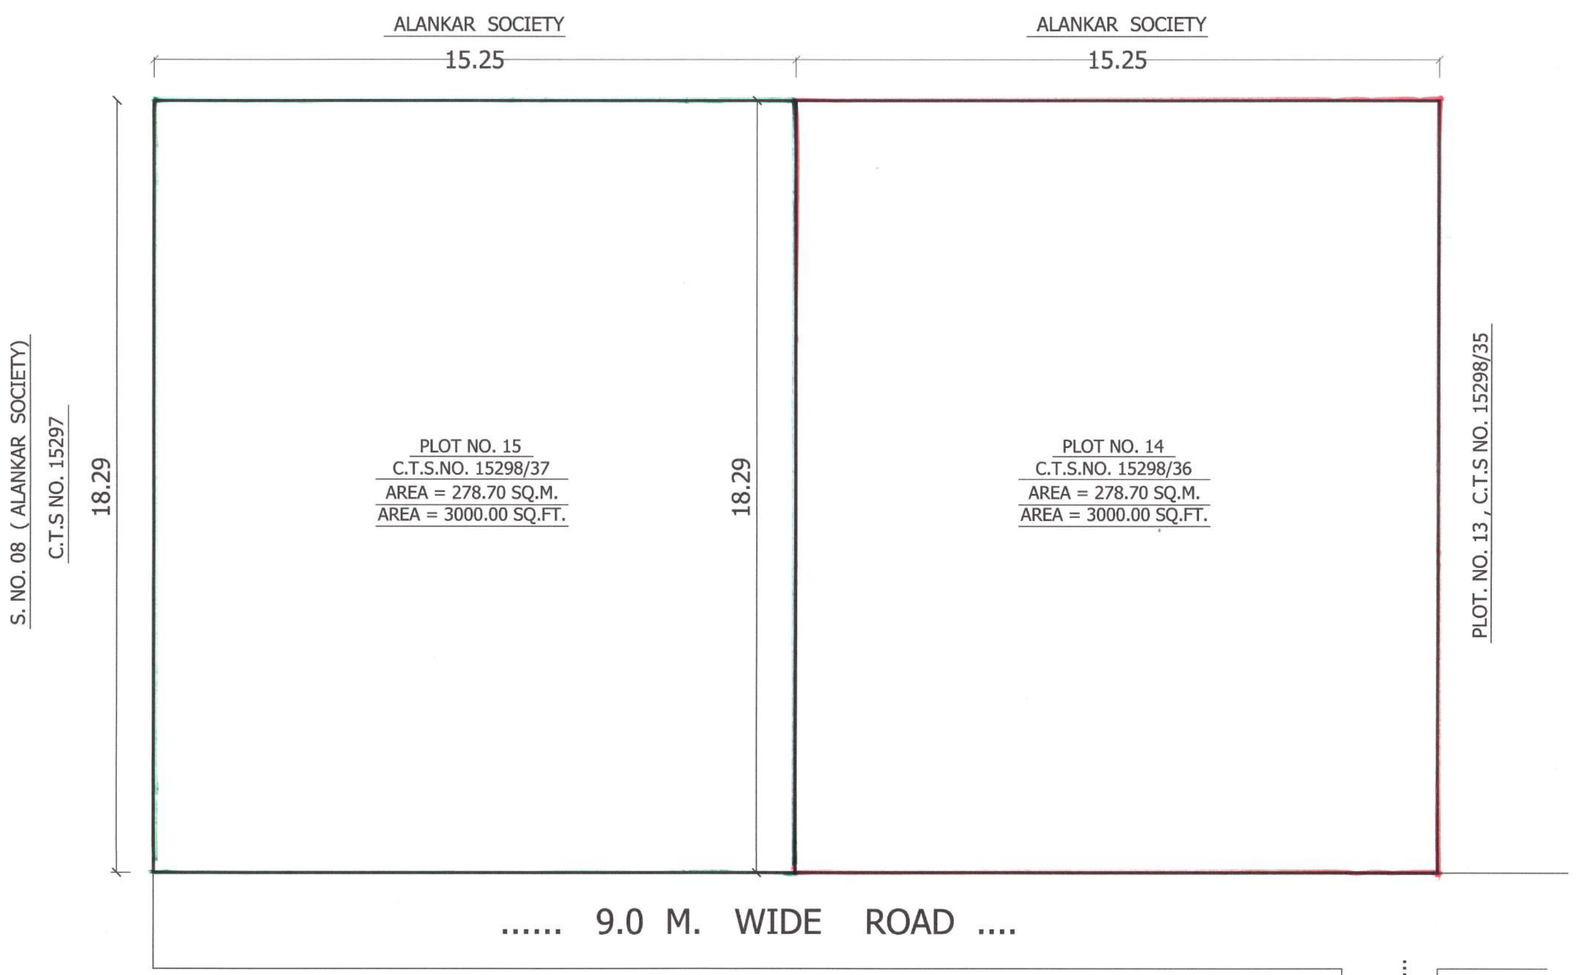


BEFORE PLAN FOR AMULGUMATION

N

scale 1:100

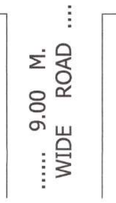


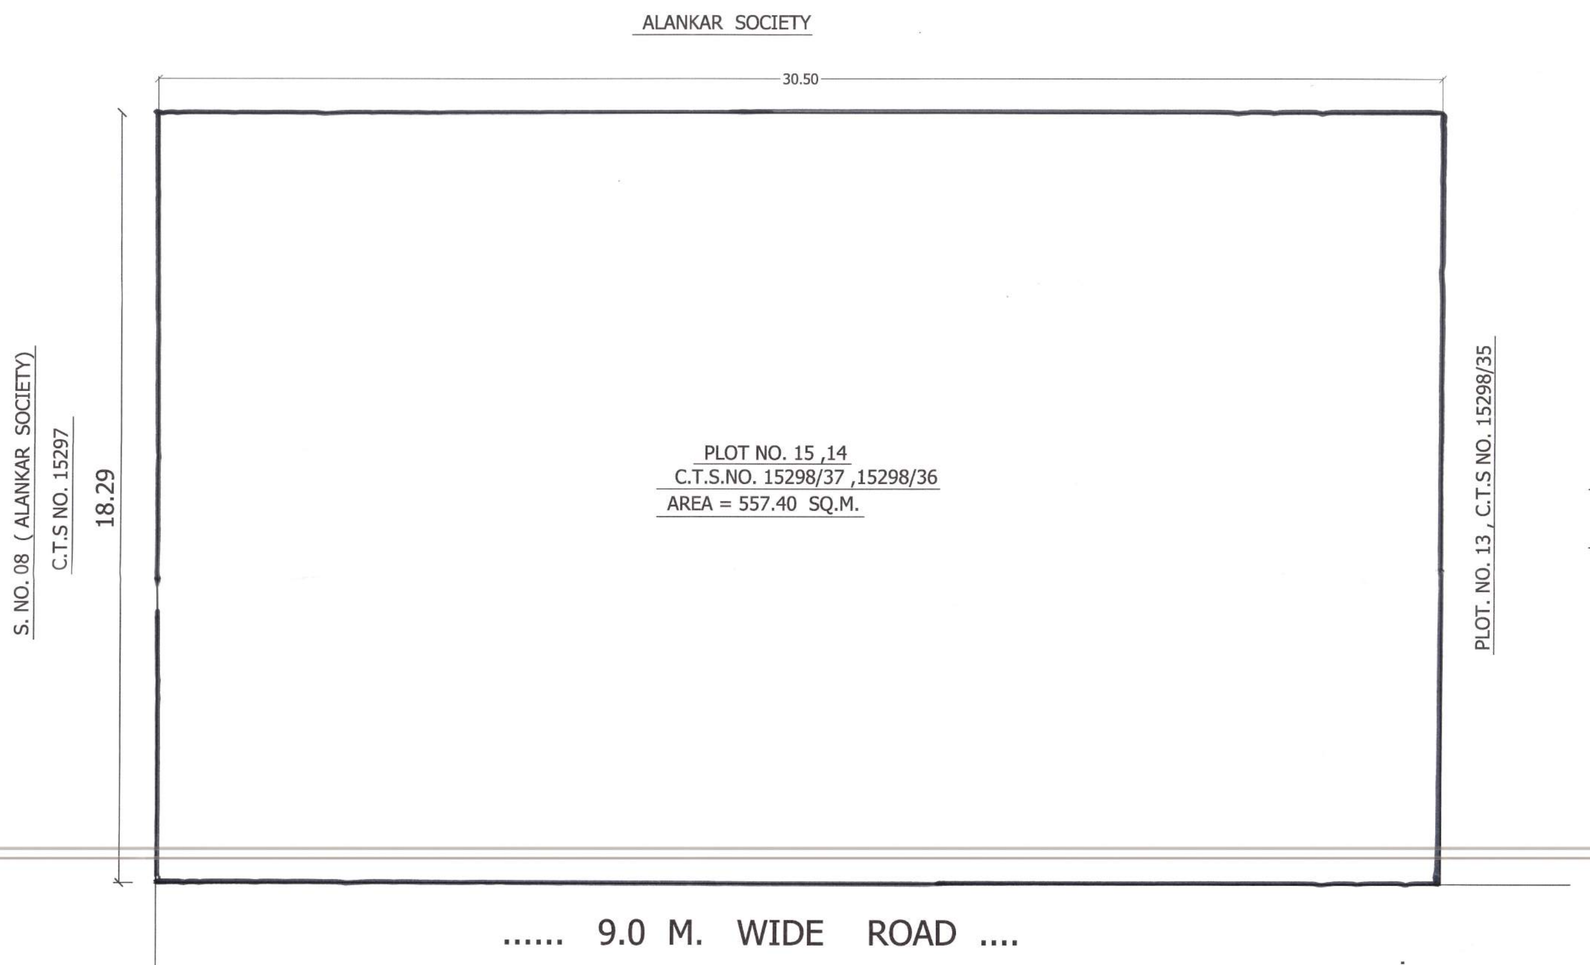

AFTER PLAN FOR AMULGUMATION

N

scale 1:100

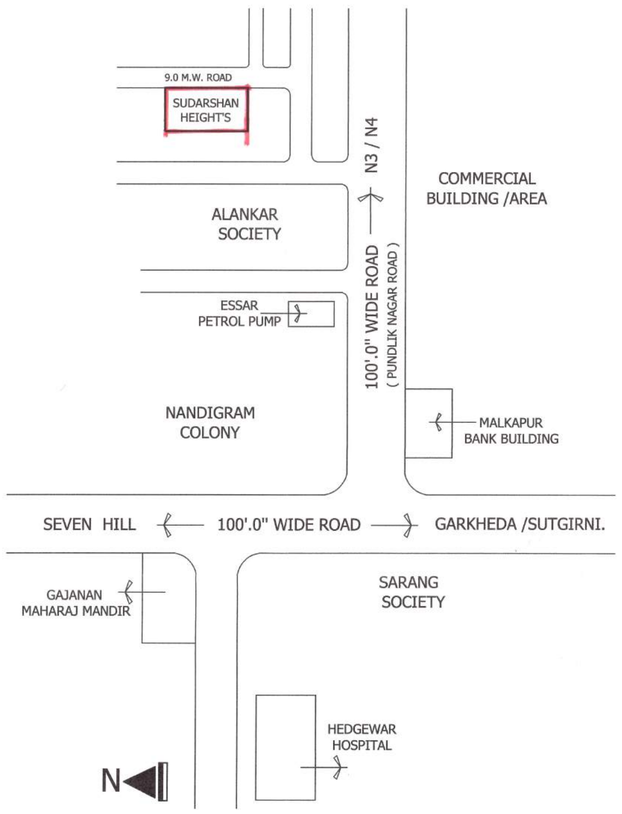

LOCATION PLAN.

STAMP OF APPROVAL 1/1

Approved as ammended
in..... Colour
Subject to the conditi... mentioned in
this office Building Permit No. Amalgamation/2223/2020-21
Date 03.12.2020

03/12/20
Asstt. Director of Town Planning AMC Aurangabad

A.	AREA STATEMENTS	
	1. Area of plot as per P.R. Care extract	
	Plot no. 14	278.70
	2. Area of plot as per P.R. Care extract	
	Plot no. 15	278.70
	3. Total plot area (14& 15 0	557.40

LEGEND

* PLOT BOUNDARY	THICK BLACK
*PLOT NO.14 SHOWN IN	RED SMUGED
*PLOT NO.15 SHOWN IN	GREEN DOTTED

CERTIFICATE OF AREA

Certified that the plot under reference was surveyed by me on / / and the dimensions of side etc. of plot stated on plan are as measured on site and the area so worked out tallies with the area stated in documents of Ownership / T. P. schemes records / Land Records Deptt. / City Survey records.

SIGNATURE OF LICENSED ARCHITECT

OWNER / P.A.H. SIGN

ARCHITECT SIGN

DEEPAK V. KULKARNI
Architect & Approved Valuer
2, Shree Plaza, 14, Deogiri Colony,
Kranti Chowk, Pol. Stn. Rd,aurangabad
Regd No. CA/87/10707, F - 15058

PROJECT

PROPOSED PLAN FOR AMULGUMATION ON PLOT NO. 14 & 15 C.T.S NO. 15298/37 , 15298/38 SITUATED AT ROSHAN CO-OP HSG. SOCIETY GARKHEDA , AURANGABAD.

FOR.
SHRI DEEPAK V. KULKARNI.
PROPRIETOR OF M/S. DVK CONSTRUCTION.

ARCHITECT

DEEPAK V. KULKARNI.

ARCHITECT / ENGINEERS

2, SHRI PLAZA ,
14,DEOGIRI COLONY,
KRANTI CHOWK POLICE ST. RD.,
AURANGABAD.
PH: 0240-2339293

DATE	SCALE	DRAWN BY	DRG.NO.	REVISED
04.011.20	1:100	GOVIND		