


TO PATILHAN

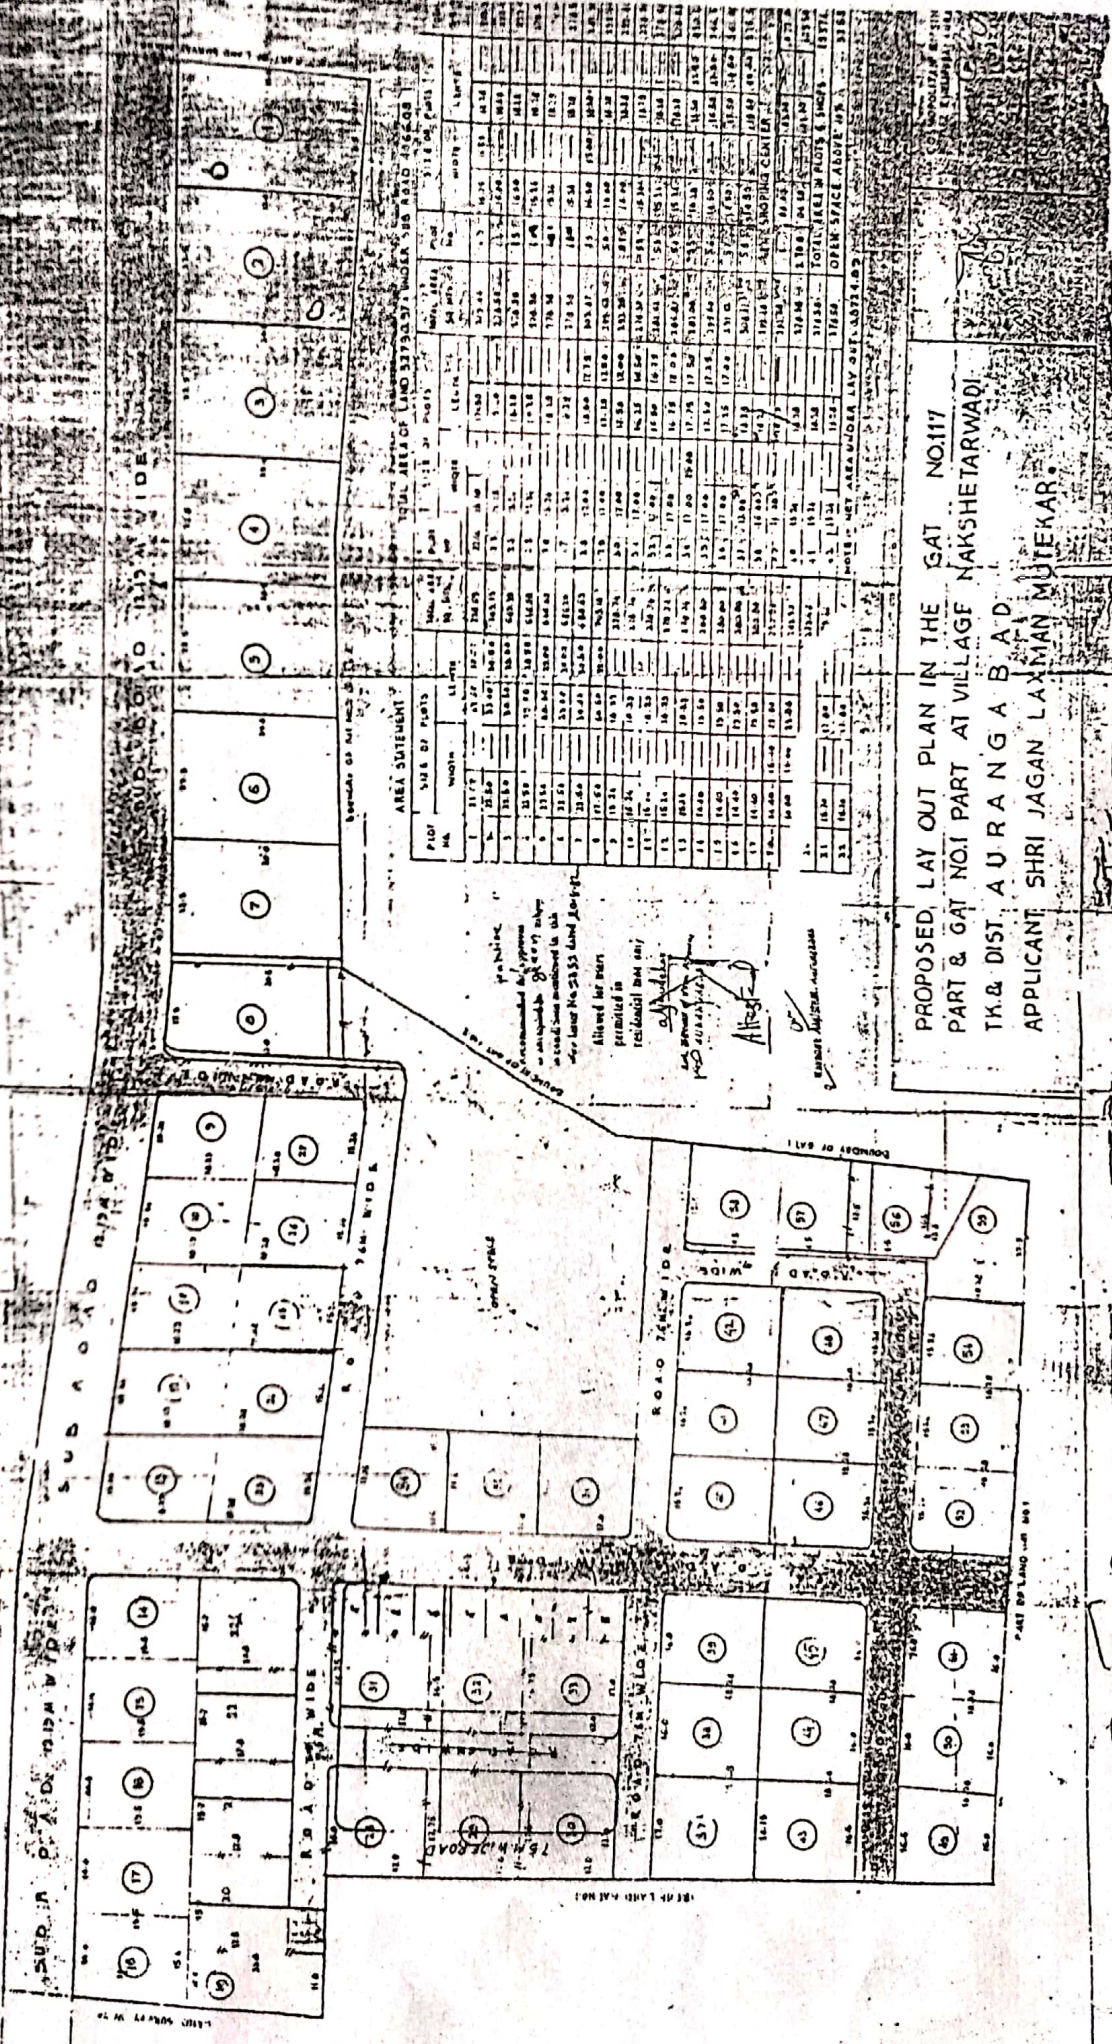

PROPOSED LAY OUT PLAN IN THE GAT NO.117
 PART & GAT NO.1 PART AT VILLAGE NAKSHETARWADI
 TK. & DIST. AURANGABAD
 APPLICANT SHRI JAGAN LAXMAN MUTEKAR.