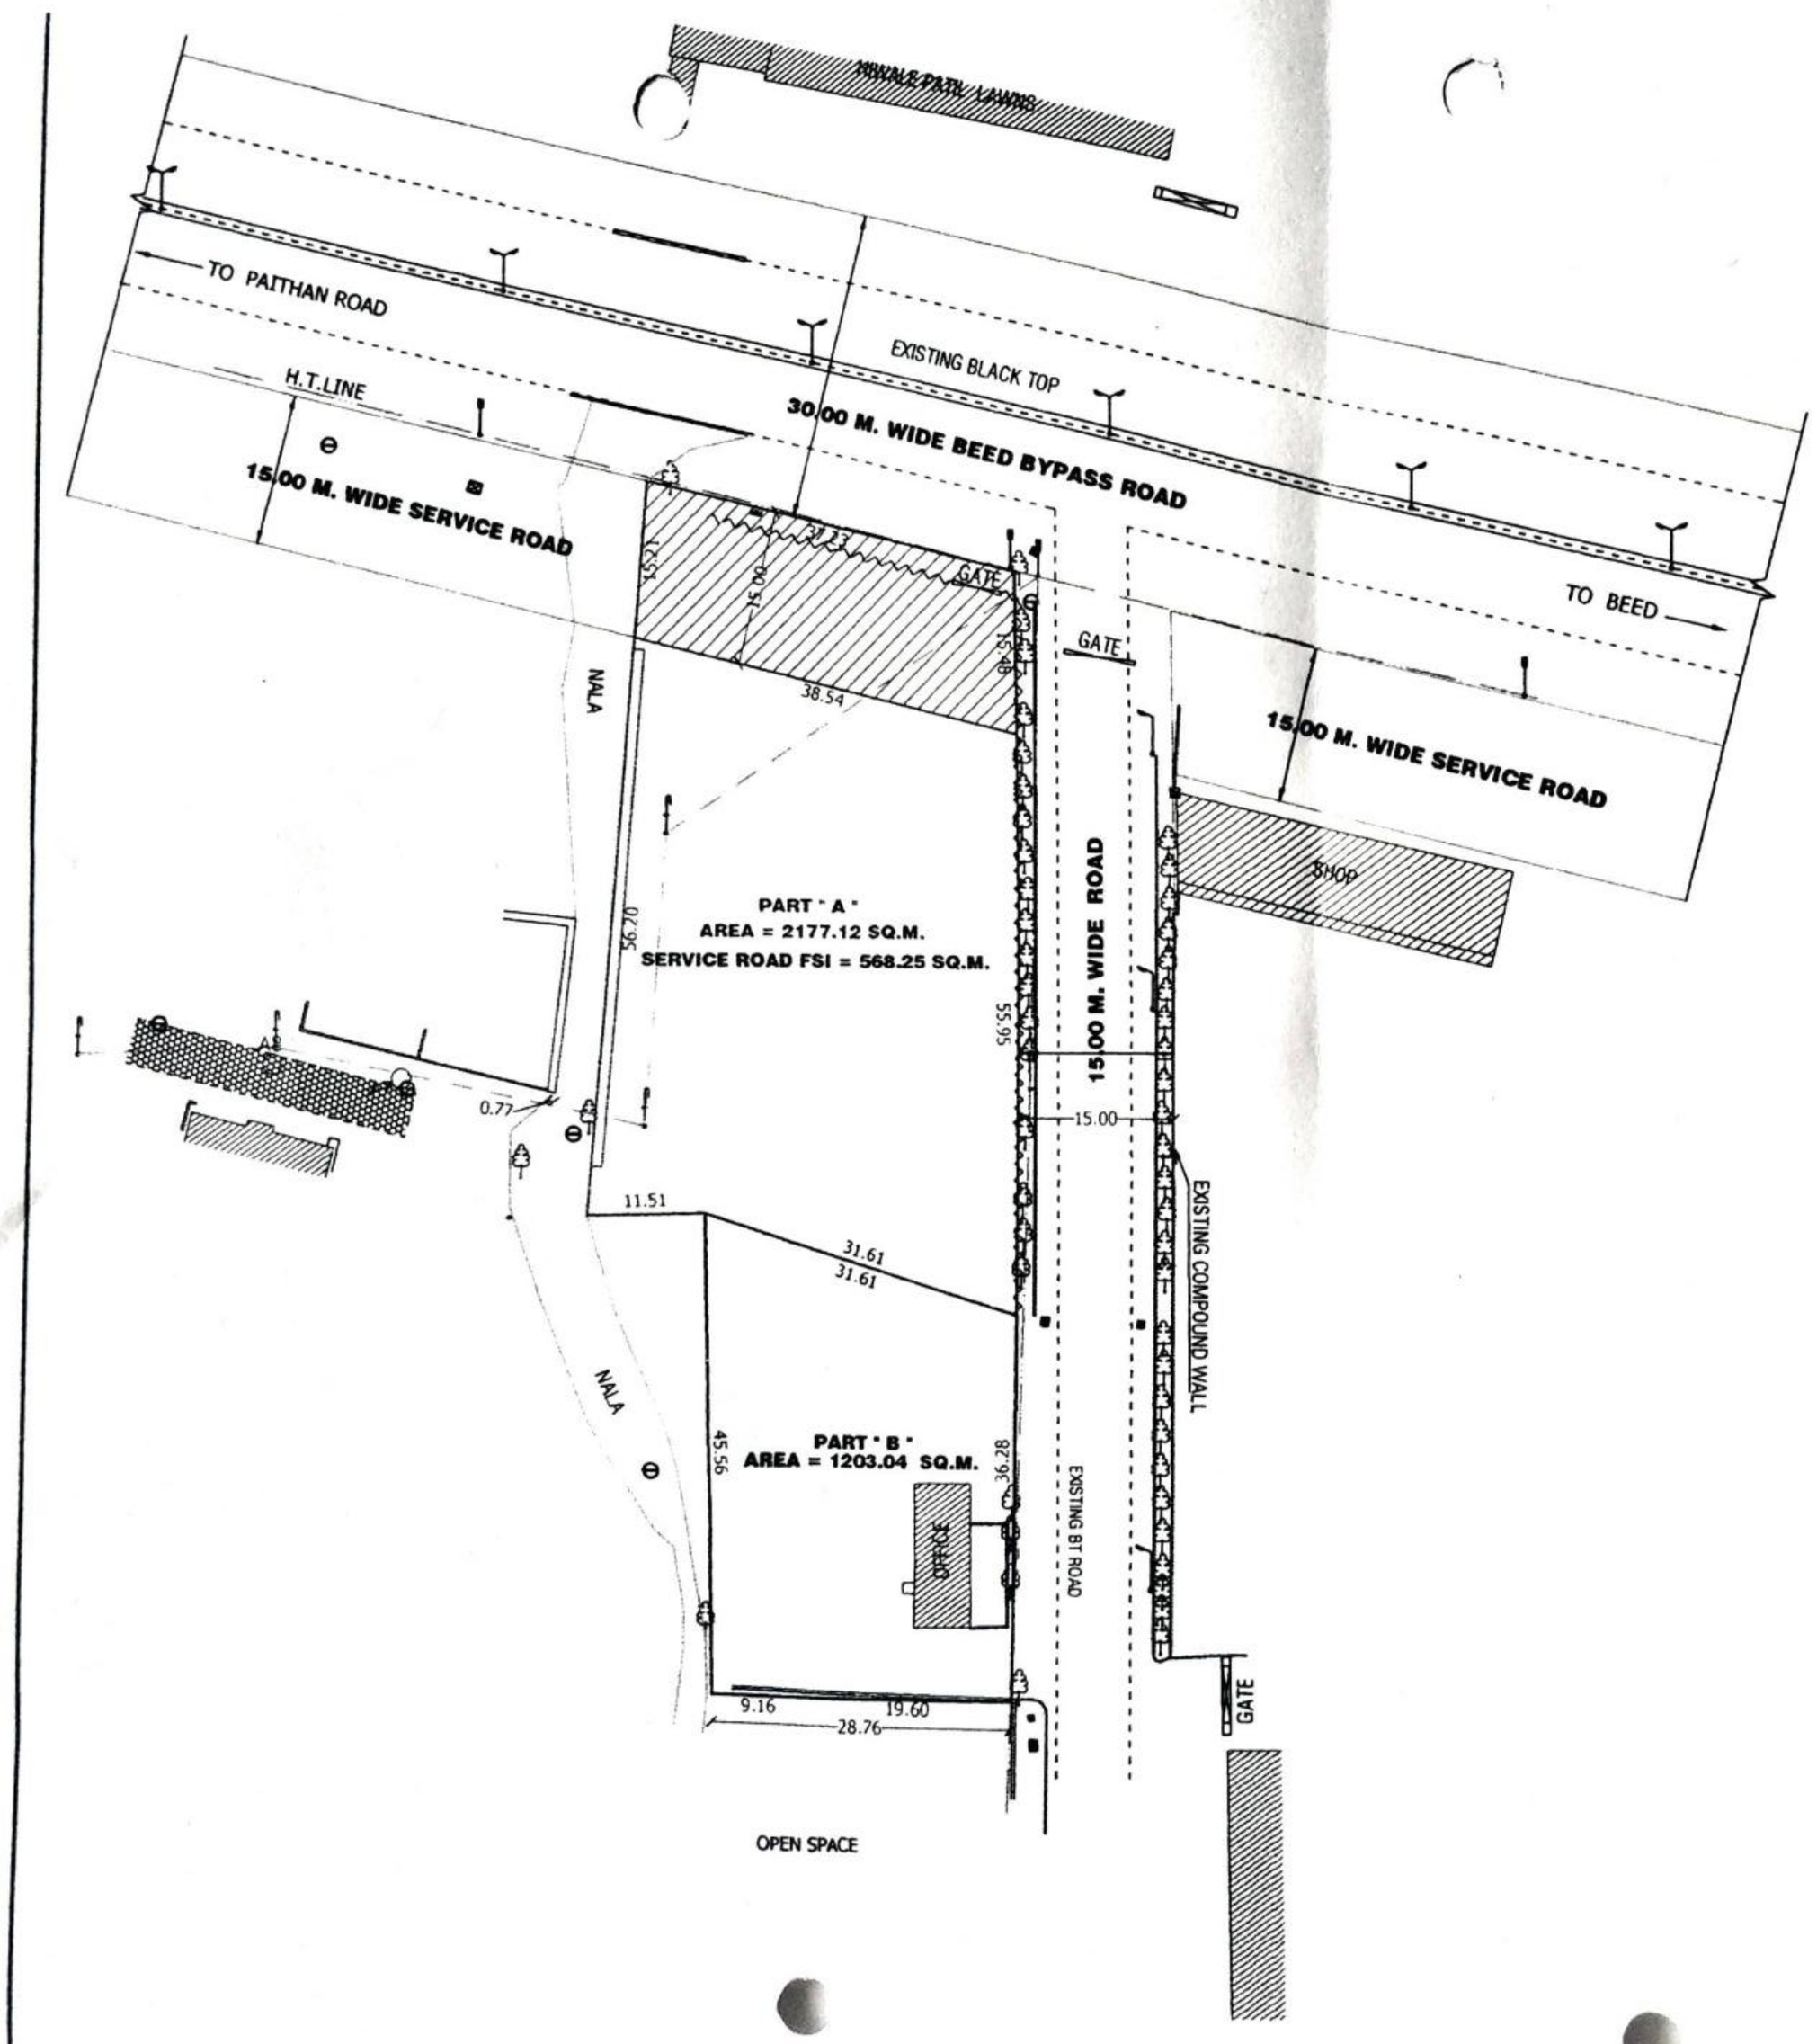


TITLE:-

TOTAL STATION SURVEY OF
GUT NO. 108 (pt .) & 106 (pt.)
AT VILLAGE:- SATARA
TQ.& DIST. AURANGABAD.

• AREA DETAILS •

SERVICE ROAD FSI =---------- 568.25 SQ.M.

AREA OF PART { A } = ------ 2177.12 SQ.M.

AREA OF PART {'B'} = ---- 1203.04 SQ.M.

• LEGENDS •

- ROAD BOUNDARY
- BOUNDARY
- BLACK TOP
- DIVIDER
- COMPOUND WALL
- HIGH TENSION LINE
- LOW TENSION LINE
- STREET LIGHT POLE
- BARBED WIRE FENCING
- C.POLE
- CHAMBER
- TREES
- STRUCTURE
- BRIDGE
- NALA

ARCHITECTS :-

LAND SURVEYORS :-

K.P. & ASSOCIATES
CIVIL ENGINEERS & LAND SURVEY CONSULTANTS.
PLOT NO. 362 N-1 SECTOR - E CIDCO
NEW AURANGABAD (M.S.) - 431 003
TELE PH. (0240) 2481748. MOB. 9890040279,9326555400
E-mail - alulakbot@rediffmail.com

JOB NO	DRN BY	CHD BY	DATE
kpa	S.T.S.	G.G.K.	01/08/2019

SCALE:- 1 : 500

Scanned by TapScanner