


या शिष्टाचार पत्रावरून प्राप्त झालेल्या सर्व माहितीचा अंदाज (Approximate) आहे. या अंदाजावरून कोणत्याही प्रकारचा दावा होऊ नये. या अंदाजावरून कोणत्याही प्रकारचा दावा होऊ नये. या अंदाजावरून कोणत्याही प्रकारचा दावा होऊ नये.

महाराष्ट्र शासन, नगरपालिका, मुंबई





Approved as submitted in the conditions mentioned in this office order. Date: 18-06-2023. O.C. Signed By D.D.T.P.

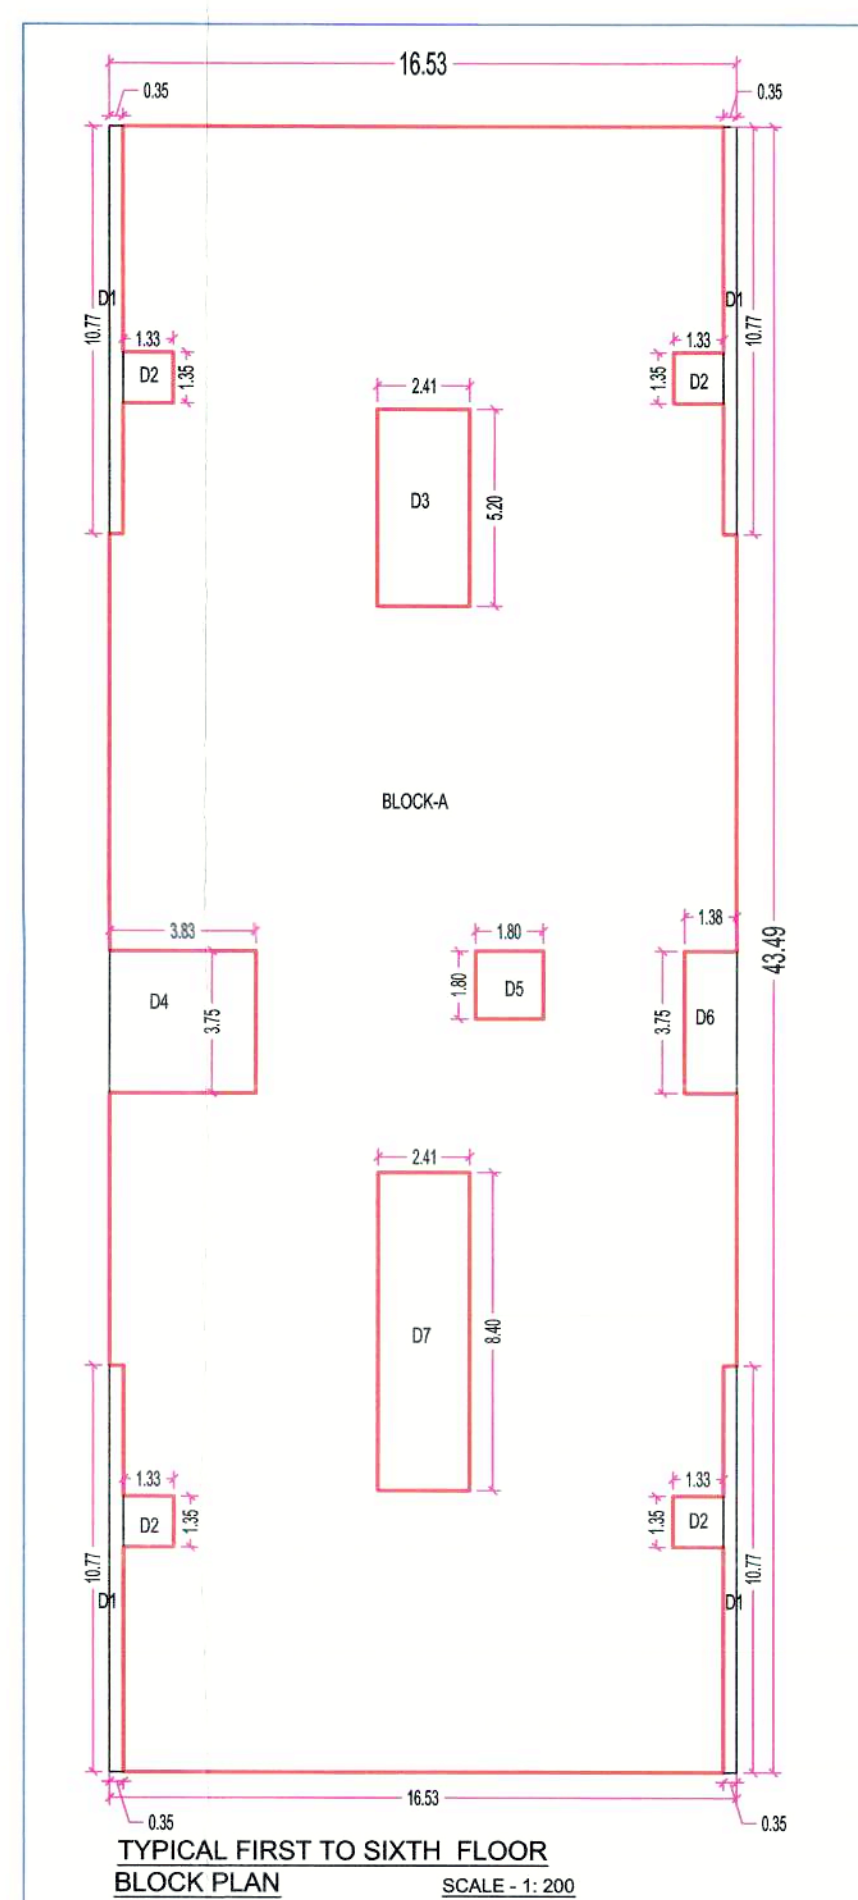


BUILT UP AREA STATEMENT OF FIRST TO SIXTH			
CALCULATION	NO.	DEDUCT	AREA
BLOCK A	16.53 x 43.49		718.89
D1	0.35 x 10.77	4	15.08
D2	1.33 x 1.35	4	7.18
D3	2.41 x 5.20	1	12.53
D4	3.83 x 3.75	1	14.36
D5	1.80 x 1.80	1	3.24
D6	1.35 x 3.75	1	5.17
D7	2.41 x 8.40	1	20.24
TOTAL BUILT UP AREA		77.80	641.09

BUILT UP AREA STATEMENT -			
FLOOR	B.U.A (SQM)	3BHK	4BHK
FIRST	641.09	2	2
SECOND	641.09	2	2
THIRD	641.09	2	2
FOURTH	641.09	2	2
FIFTH	641.09	2	2
SIXTH	641.09	2	2
TOTAL B.U.A	3846.54	12	12

CARPET AREA INCLUDING ENCLOSED BALCONY STATEMENT		
FLOOR	FLAT NO.	CARPET (SQM)
FIRST TO SIXTH	101 to 101	97.60
	102 to 102	120.93
	103 to 103	120.93
	104 to 104	97.60

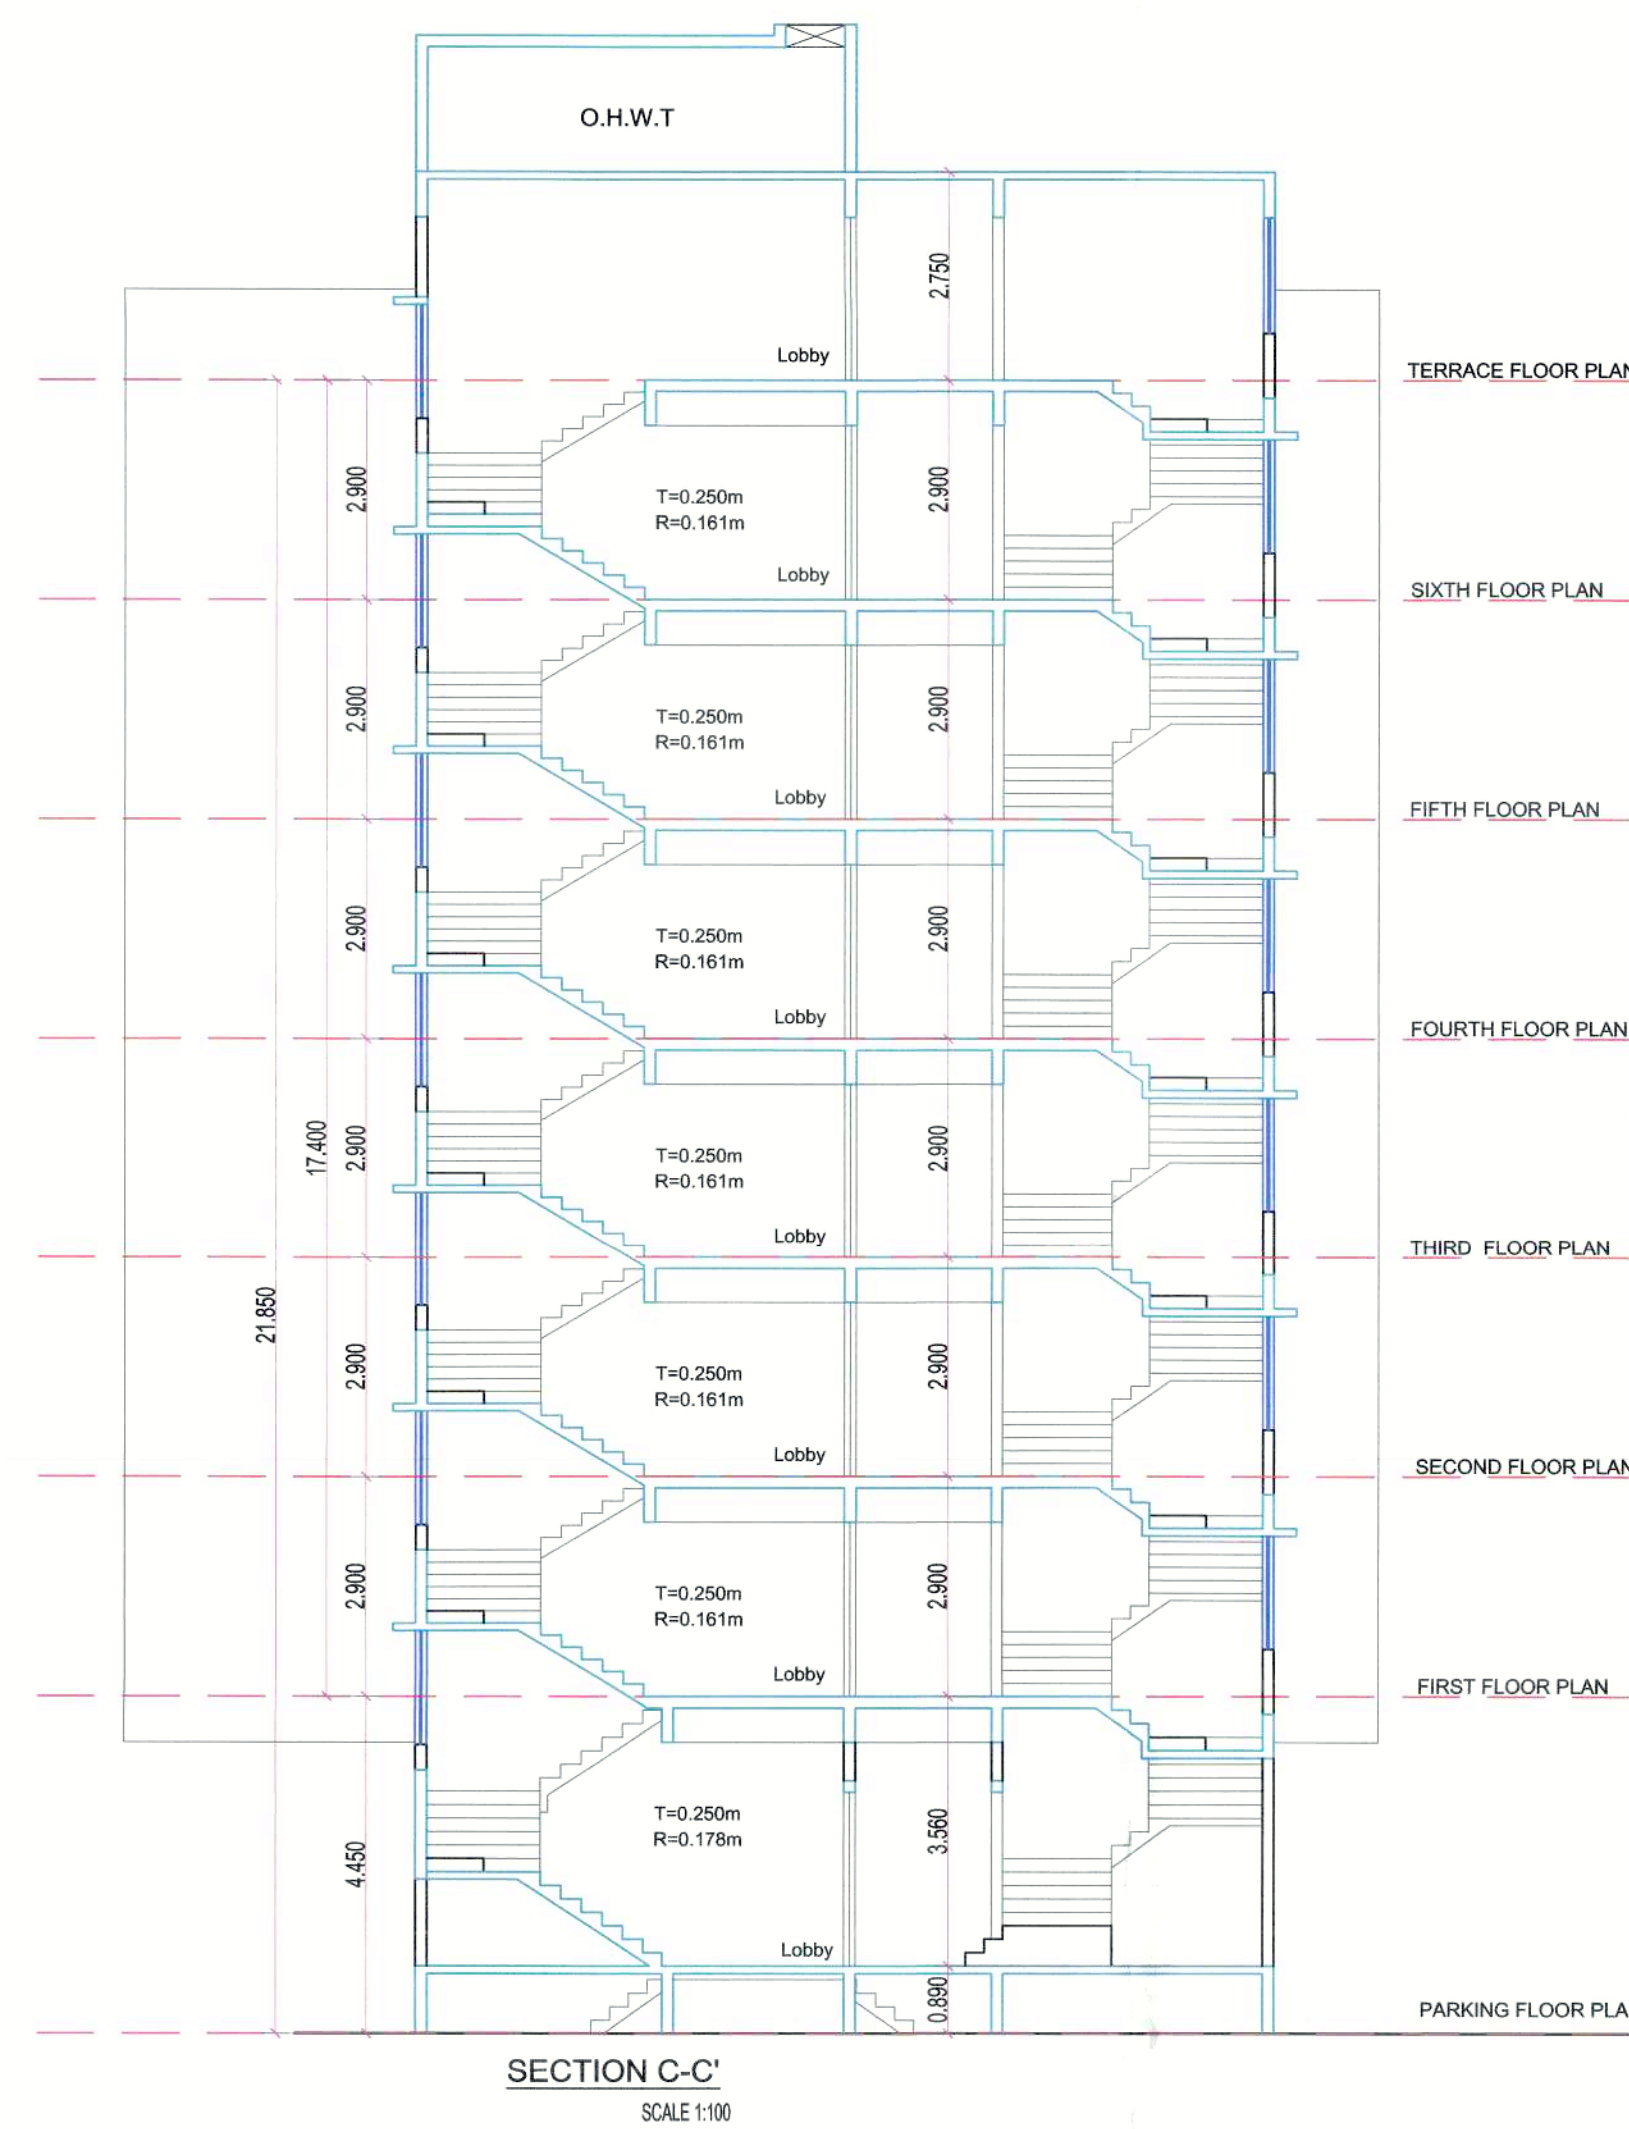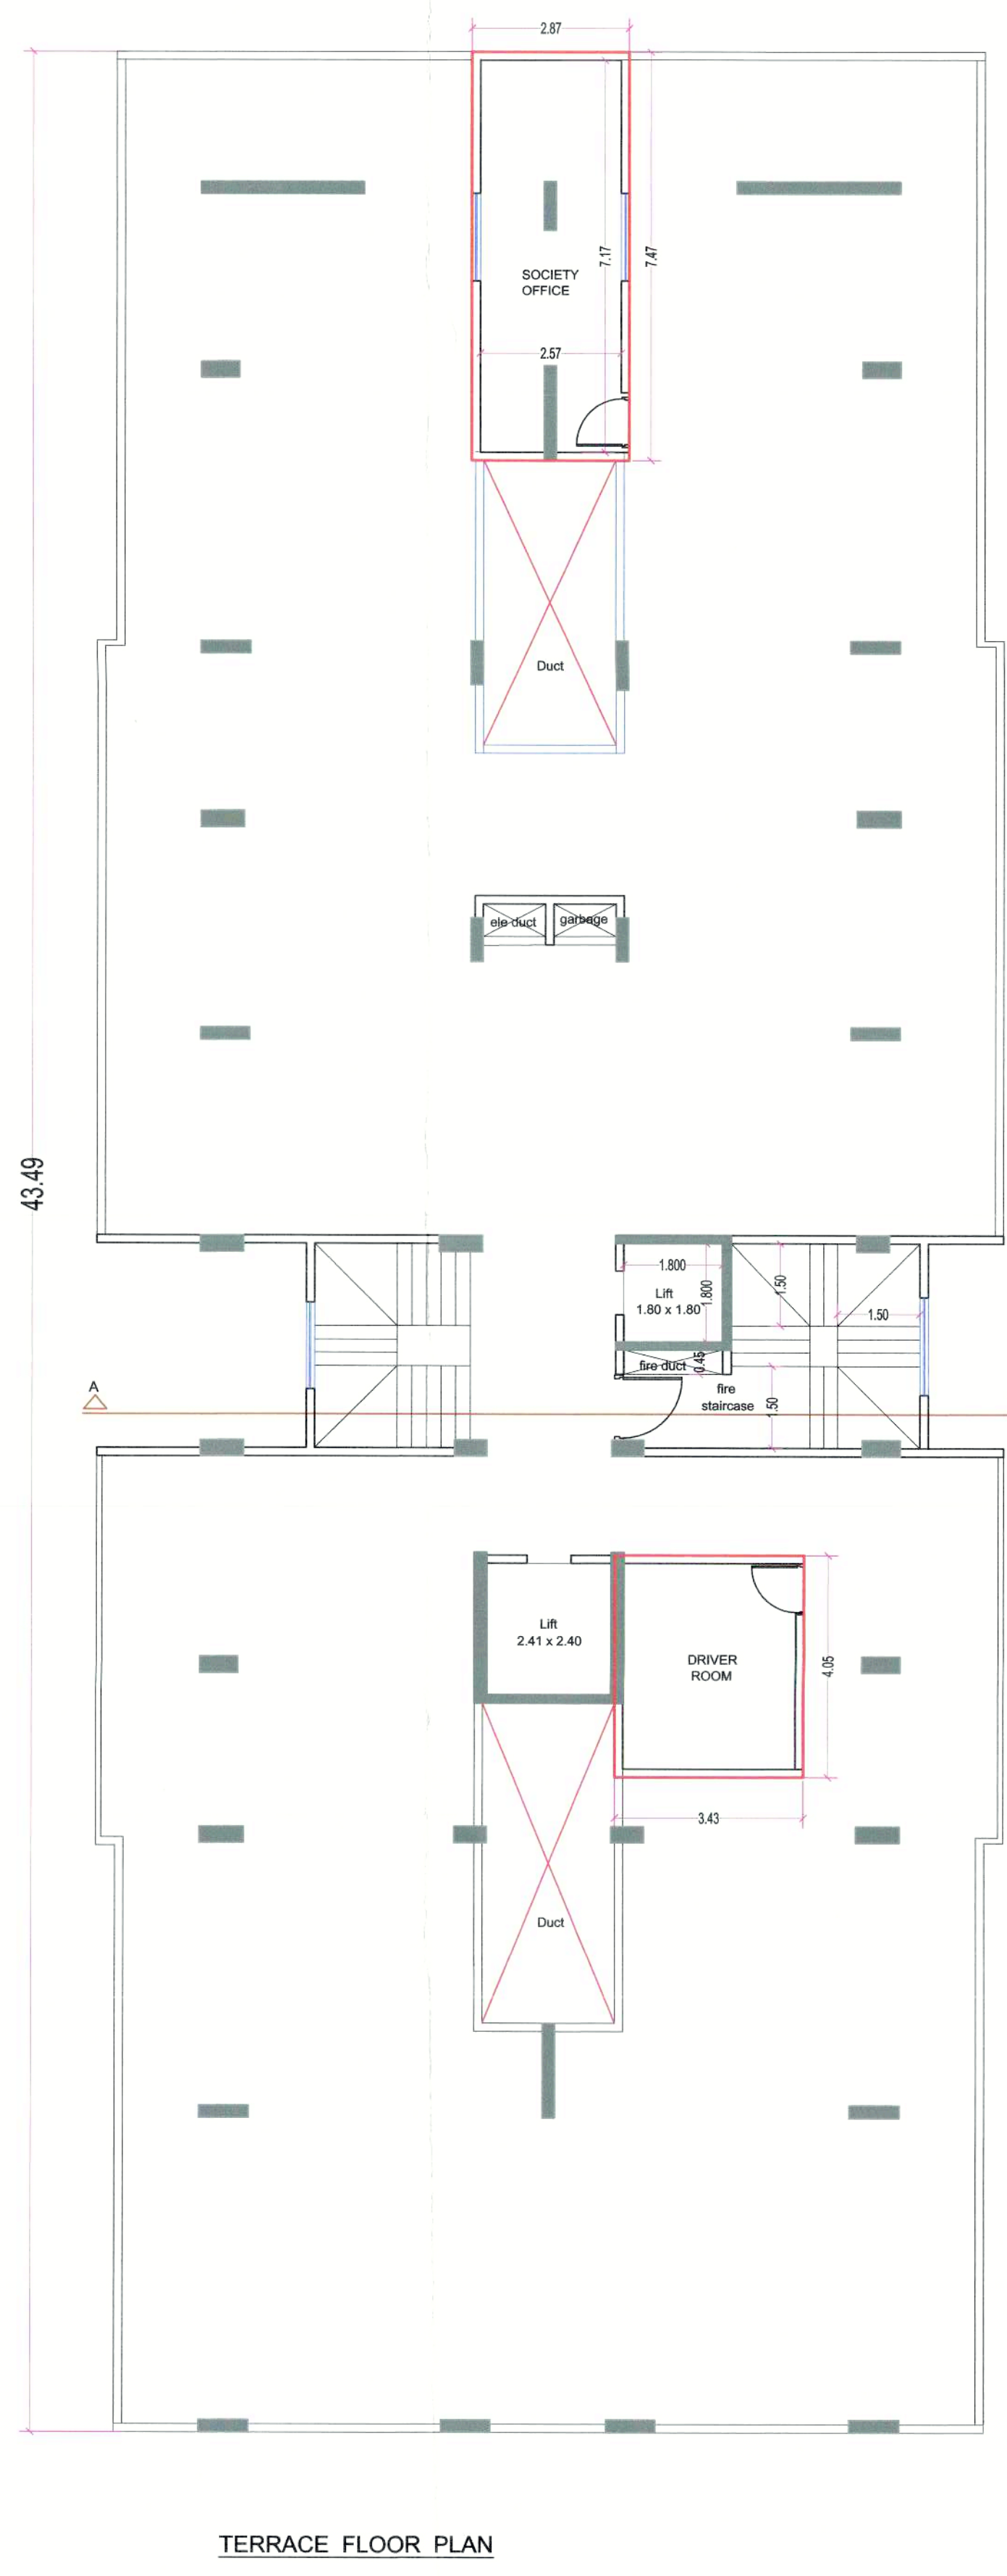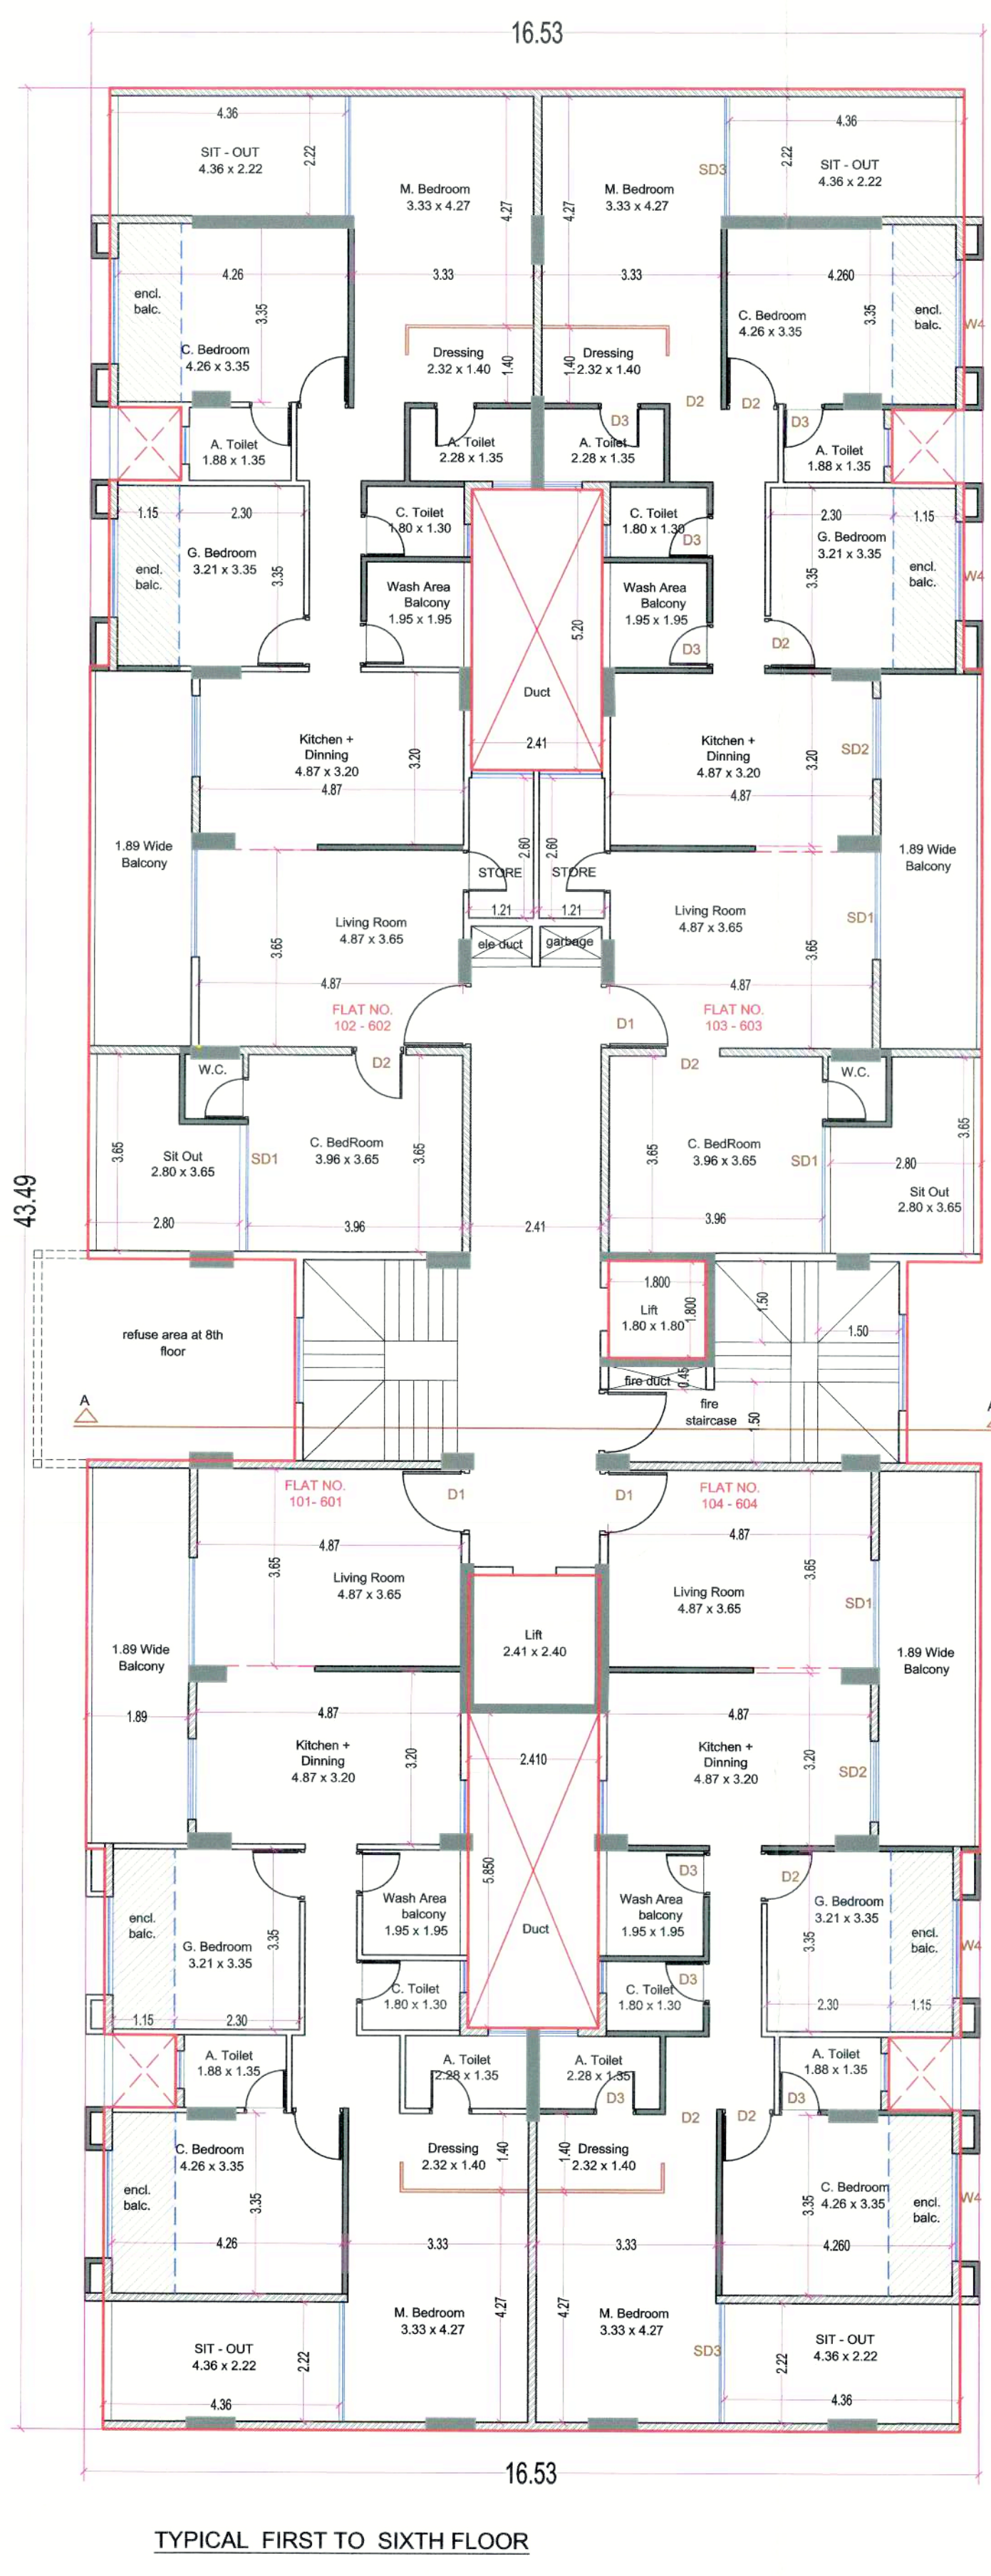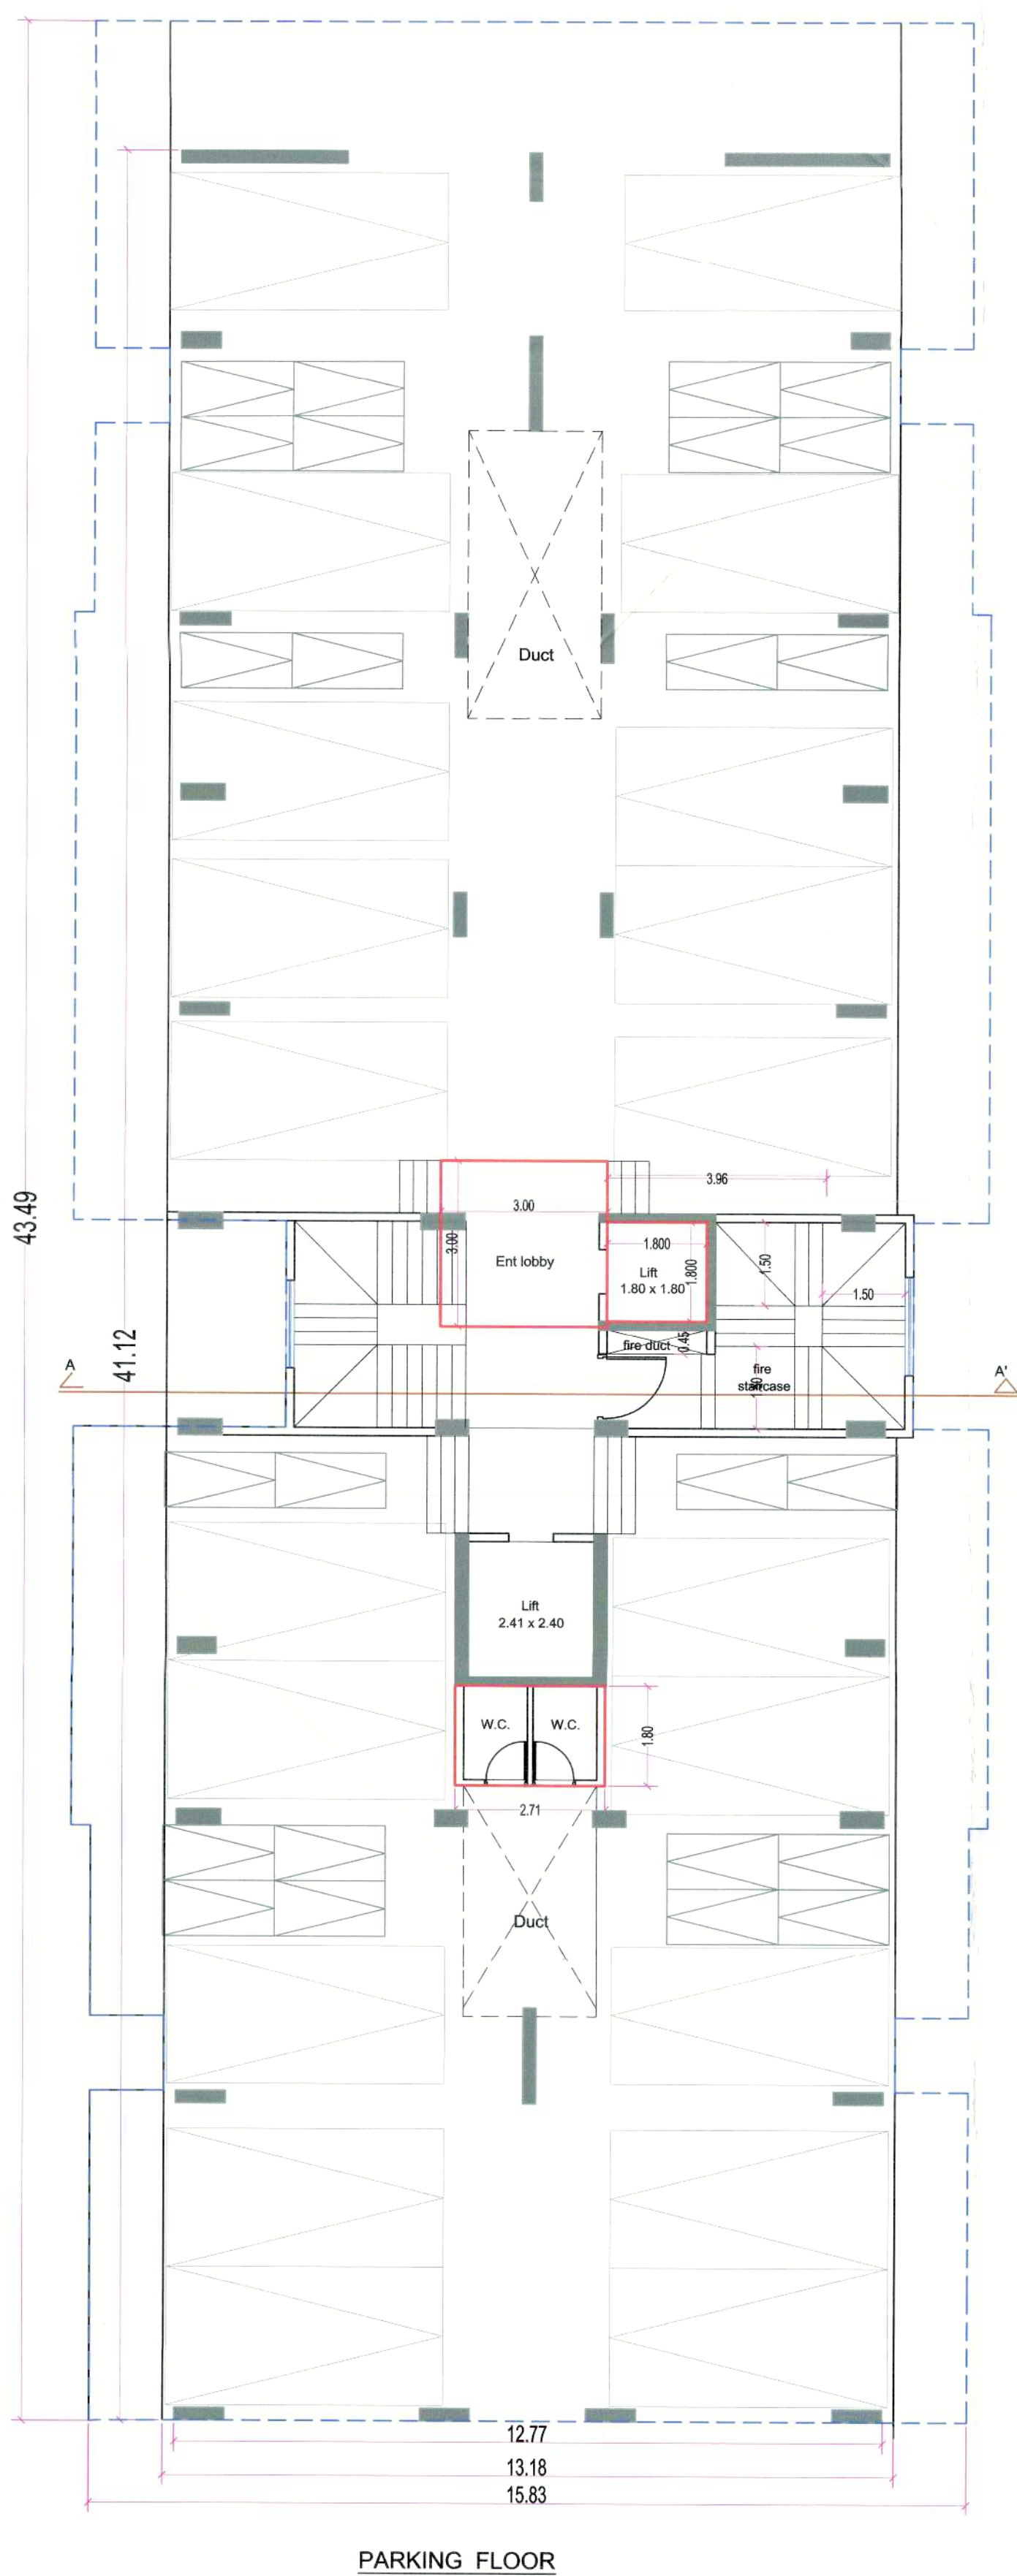

WING - C

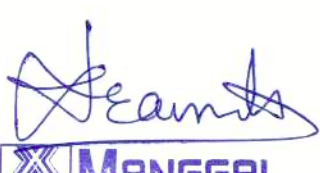REFERENCE		NORTH	
PLOT BOUNDARY	—		
PROP. WORK	—		
TITLE.....			
SUBMISSION DRAWING OF GROUP HOUSING SCHEME ON PLOT S.NO. - 27 / P SITUATED AT SHAHANOORWADI FOR - SHREE TRILOK SINGH JABINDA			
ARCHITECT'S SIGN		OWNER'S SIGN	
  AR.Pramod Vithoba Narsale www.pramodnarsale.com "BLINDING EYE DESIGN"			
ARCHITECT			
MANGGAL DESIGN			
AR.Pramod Vithoba Narsale			
OFFICE NO.- 605, VASTU ELITE, BEED BY PASS.			
MAIL - narsale.pramod@gmail.com			
SCALE	DATE	DRG. NO.	JOB NO.
1:100, 1:200, 1:500	- -		
DRAWN BY.....			
SUBMISSION PLAN			