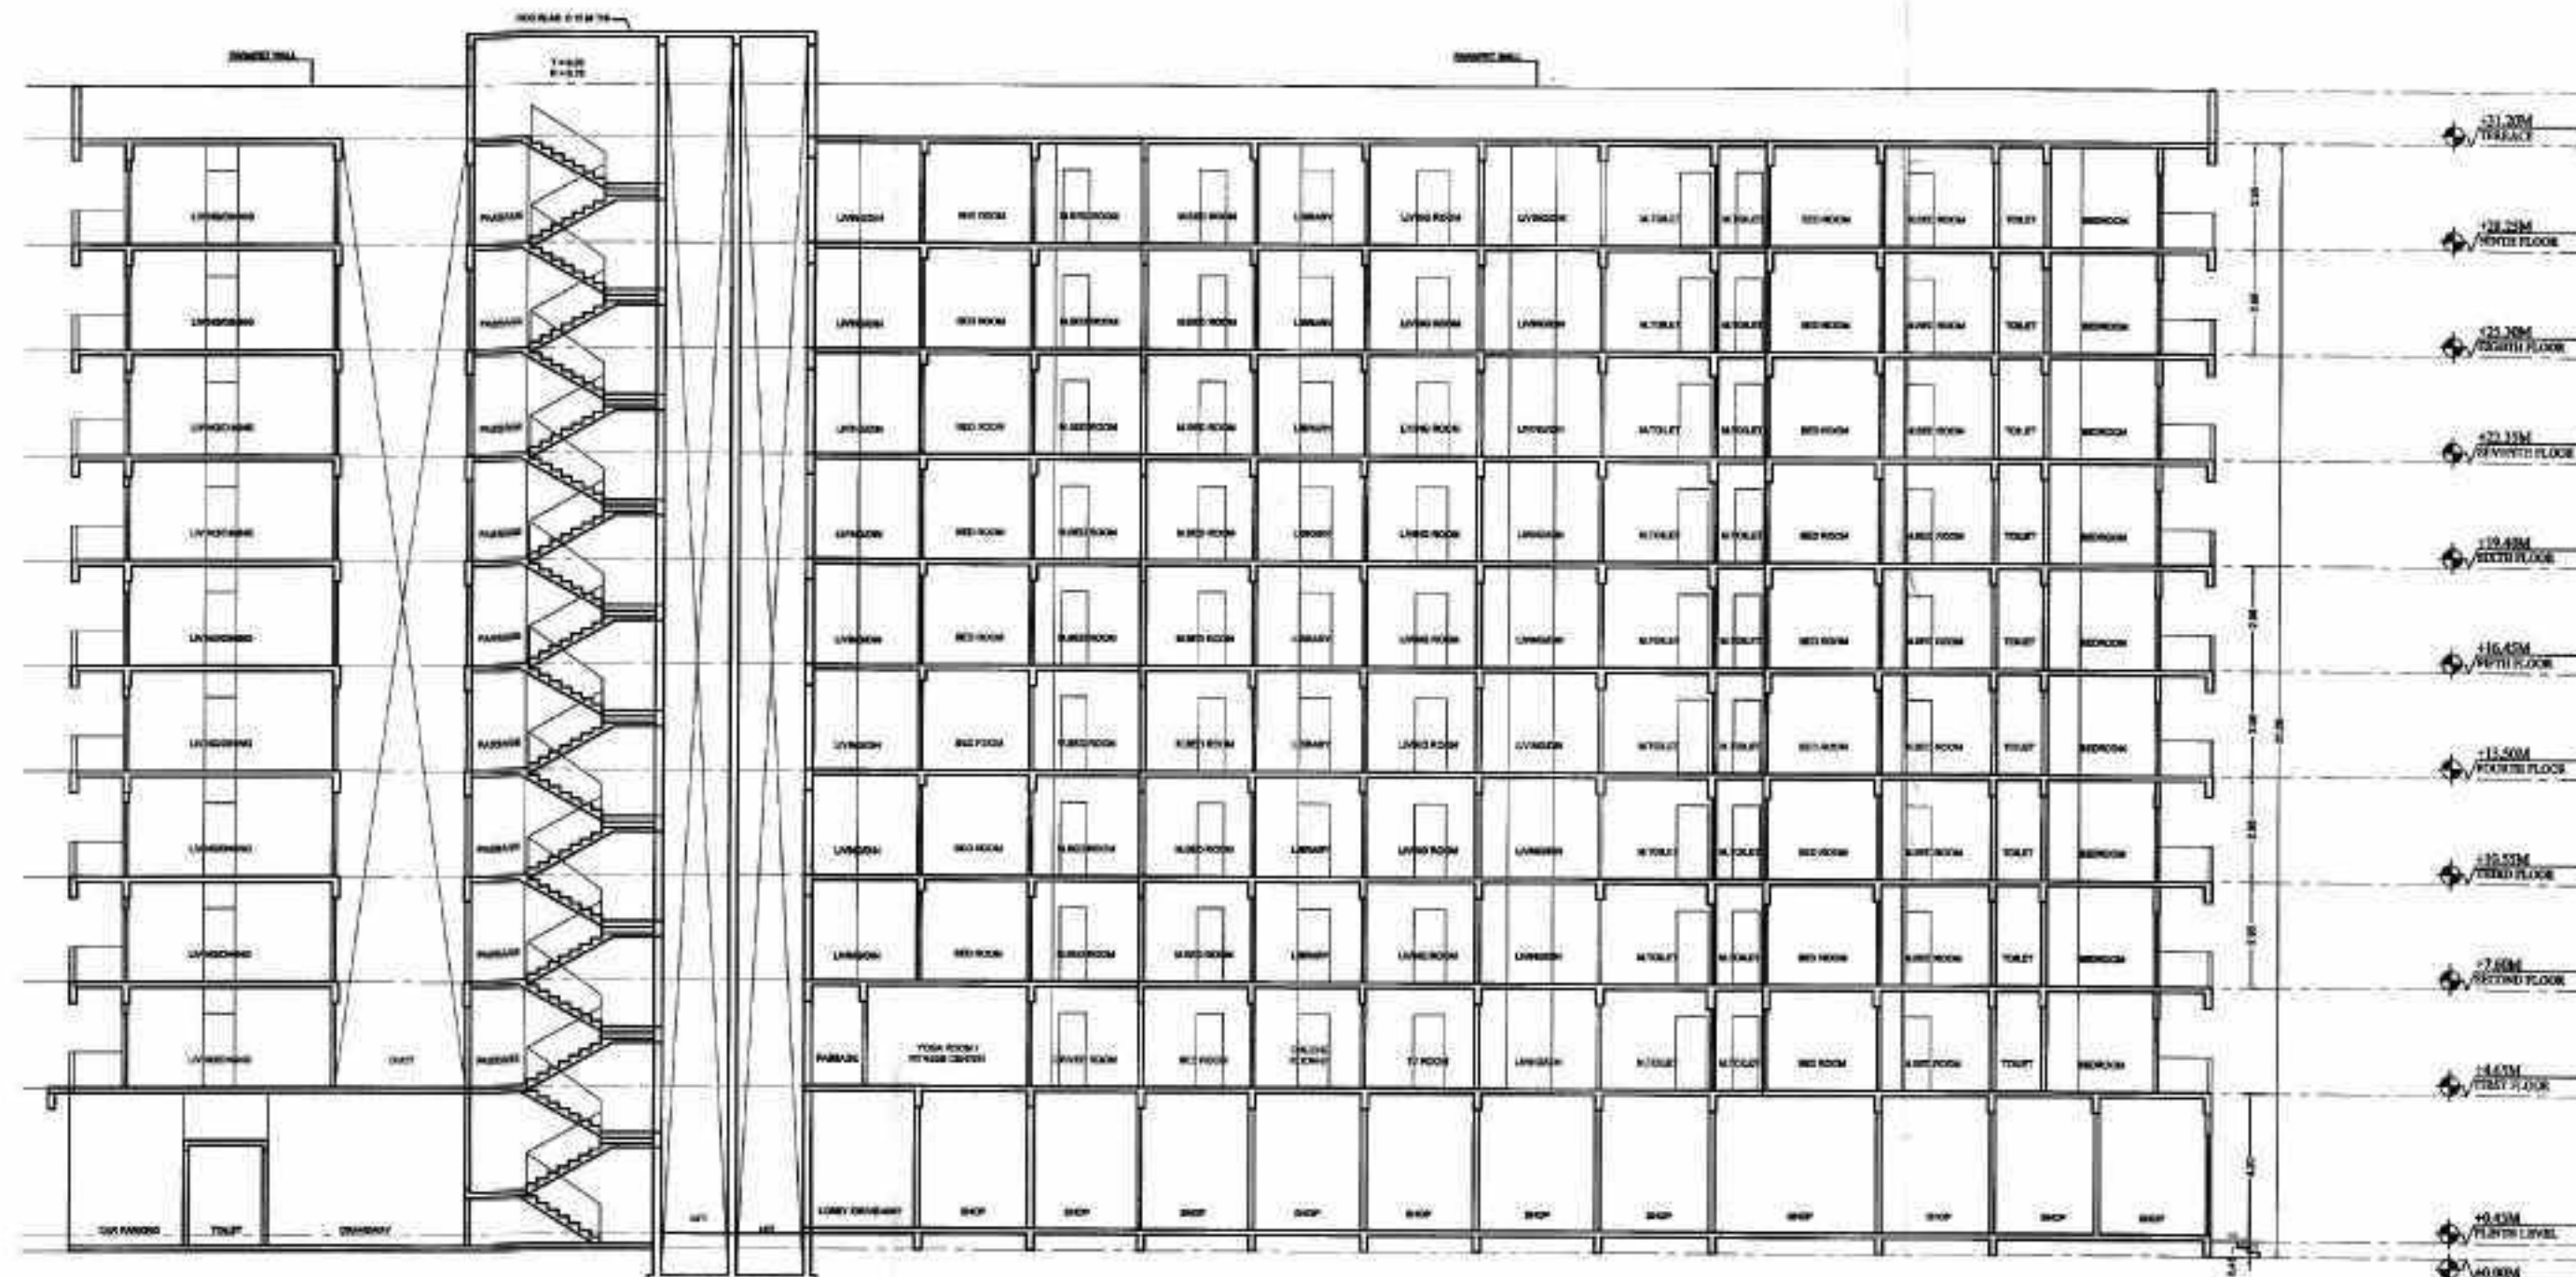


SECTION BB'
SCALE 1:200ELEVATION BB'
SCALE 1:100

Approved as amended in
subject to conditions mentioned in Annexure 'A'
of letter No. 2113/2014/126/11.4.4.4.4.4.4
dated 22.01.2015
Metropolitan Planner
Aurangabad Metropolitan Region Development Authority, Aurangabad.

"GOLOK DHAM"

REVISED BUILDING PLAN OF
"AN AFFORDABLE HOUSING
PROJECT" RESIDENTIAL &
COMMERCIAL USE
AT VILLAGE :- WARUD KAZI,
GUT NO. 231(Pt.), PLOT NO. 02,
TQ. & DIST. AURANGABAD.

AREA STATEMENT**LEGENDS**

PLOT BOUNDARY SHOWN IN
PROPOSED B.U.P AREA SHOWN IN
WATER LINE SHOWN IN
DRAINAGE LINE SHOWN IN
RAIN WATER HARVESTING LINE SHOWN IN

SCHEDULE OF OPENING

MD	-1.10 x 2.10	FLUSH DOOR WITH FRAME
D1	-1.00 x 2.10	FLUSH DOOR WITH FRAME
D2	-0.85 x 2.10	FLUSH DOOR WITH FRAME
W	-2.40 x 2.10	ALU. WINDOWS
W1	-2.40 x 1.80	ALU. WINDOWS
W2	-2.10 x 2.10	ALU. WINDOWS
W3	-1.80 x 2.10	ALU. WINDOWS
W4	-1.80 x 1.50	ALU. WINDOWS
W5	-1.50 x 1.20	ALU. WINDOWS
V	-0.60 x 1.20	ALU. VENTILATOR

SPECIFICATION

- * R.C.C. FRAME STRUCTURE
- * INTERNAL WALL 0.100M THICK
- * AND OUTER WALL 0.150 M THICK
- * SAND FINISHED OUTER PLASTER
- * NEERU FINISHED INTERNAL PLASTER
- * CERAMIC TILE FLOORING
- * CONCEALED TYPE ELECTRIFICATION
- * CONCEALED TYPE PLUMBING

Name Of Owner & signature

SHREE. RAJESH KAMALNAYAN BHARUKA
(PROPRIETOR, MANAN REALTY, AURANGABAD)

Drawn by :- V D

Scale :- 1:100 / 200 / 50



ARCHITECT

AR. SNEHIL S. EDLABADKAR
S. Arch. (M.T. Aurangabad)
COA. Reg. No. CA20157191