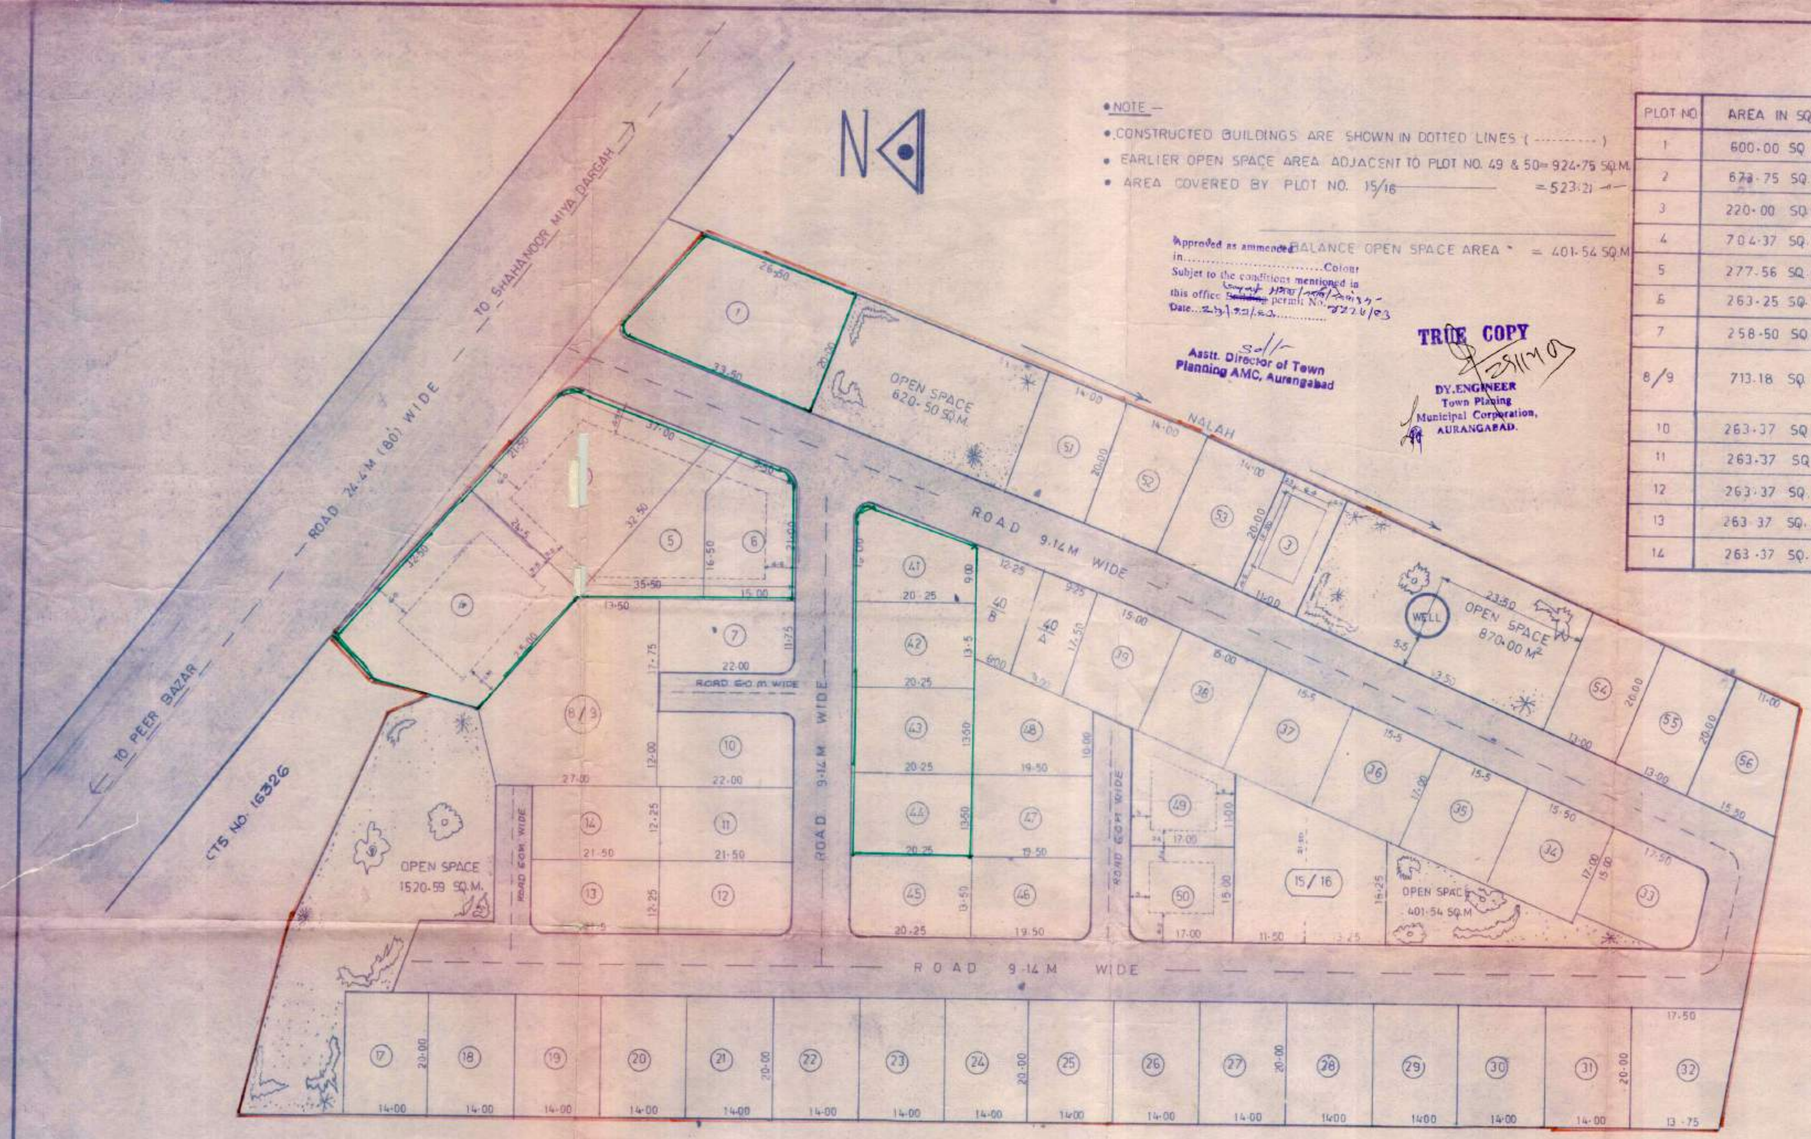


•LAYOUT PLAN 1:500

•NOTE —

- CONSTRUCTED BUILDINGS ARE SHOWN IN DOTTED LINES (----------)
- EARLIER OPEN SPACE AREA ADJACENT TO PLOT NO. 49 & 50 = 924·75 SQ.M.
- AREA COVERED BY PLOT NO. 15/16 ———— = 523·21 —"—
- BALANCE OPEN SPACE AREA = 401·54 SQ.M

Approved as ammended
in.....Colour
Subjet to the conditions mentioned in
this office permit No. HPM/166/2003-
Date...23/12/03 ..... 2226/03

Asstt. Director of Town Planning AMC, Aurangabad

TRUE COPY
25/11/10
DY.ENGINEER
Town Planing
Municipal Corporation,
AURANGABAD.

•TABLE FOR PLOT NO. & AREA'S

PLOT NO.	AREA IN SQ.MTR.	PLOT NO	AREA IN SQ.MTR.	PLOT NO	AREA IN SQ.MTR.
1	600·00 SQ. MTR.	15/16	523·21 SQ.MTR.	36	263·50 SQ.M.
2	673·75 SQ. MTR.			37	263·50 SQ.M.
3	220·00 SQ.MTR.	17	280·00 SQ.M.	38	255·00 SQ.M.
4	704·37 SQ.MTR.	18	280·00 SQ.M.	39	255·00 SQ.M.
5	277·56 SQ. MTR.	19	280·00 SQ.M.	40-A	159·69 SQ.M.
6	263·25 SQ. MTR.	20	280·00 SQ.M.	40-B	159·69
7	258·50 SQ. MTR.	21	280·00 —"—	41	253·12 SQ.M.
8/9	713.18 SQ. MTR	22	280·00 —"—	42	273·37 SQ.M.
		23	280·00 —"—	43	273·37 SQ.M.
10	263·37 SQ.MTR	24	280·00 —"—	44	273·37 —"—
11	263·37 SQ.M.	25	280·00 —"—	45	273·37 —"—
12	263·37 SQ.M.	26	280·00 —"—	46	263·25 —"—
13	263·37 SQ.M.	27	280·00 —"—	47	263·25 —"—
14	263·37 SQ.M.	28	280·00 —"—	48	263·37 —"—
		29	280·00 —"—	49	251·37 —"—
		30	280·00 —"—	50	255·00 —"—
		31	280·00 —"—	51	280·00 SQ.M.
		32	312·50 —"—	52	280·00 —"—
		33	258·50 —"—	53	280·00 —"—
		34	263·50 —"—	54	260·00 —"—
		35	263·50 —"—	55	260·00 —"—
				56	265·00 —"—

•APPROVAL SEAL OF TOWN PLANNER (A.M.C.)

•AREA STATEMENT•

BEFOR PLOT SHIFTING	AFTER PLOT SHIFTING
•AREA OF TOTAL LAND 22746·80 M²	—— 22746·80 M²
•TOTAL AREA OF OPEN SPACE 3641·62 M²	—— 3412·63 M² (AS 15%)
•TOTAL AREA UNDER ROAD 5464·00 M²	——
•TOTAL AREA UNDER PLOTS 13614·18 M²	——

•REVISED LAYOUT PLAN OF SANJAY CO-OPP HOUSING SOCIETY AND 1) MR. CHANDMAL DHONDIRAM SAKLECHA.
2) MRS. CHANCHALBAI SHIVCHAND SURANA.
3) MR. SHANTILAL CHANDMAL SAKLECHA. ON SHEETNO. 184
C.T.S. NO. 16325 AT USMANPURA, AURANGABAD.

•REFERENCE

- •EARLIER LAYOUT SHOWN IN ☐
- •PLOT AND LAND BELONGING TO THE SOCIETY SHOWN IN ☐
- •PLOT WHICH ARE NOT BELONGING TO THE SOCIETY SHOWN IN ☐

•DRN BY — SAYYED ZAFER.

CHAIRMAN'S SIG.

ARCHITECT PHONE 29581
VISHNU KUNJAR & ASSO.
101 VEER-SHANTI KRANTI CHOWK ADALAT ROAD AURANGABAD.