


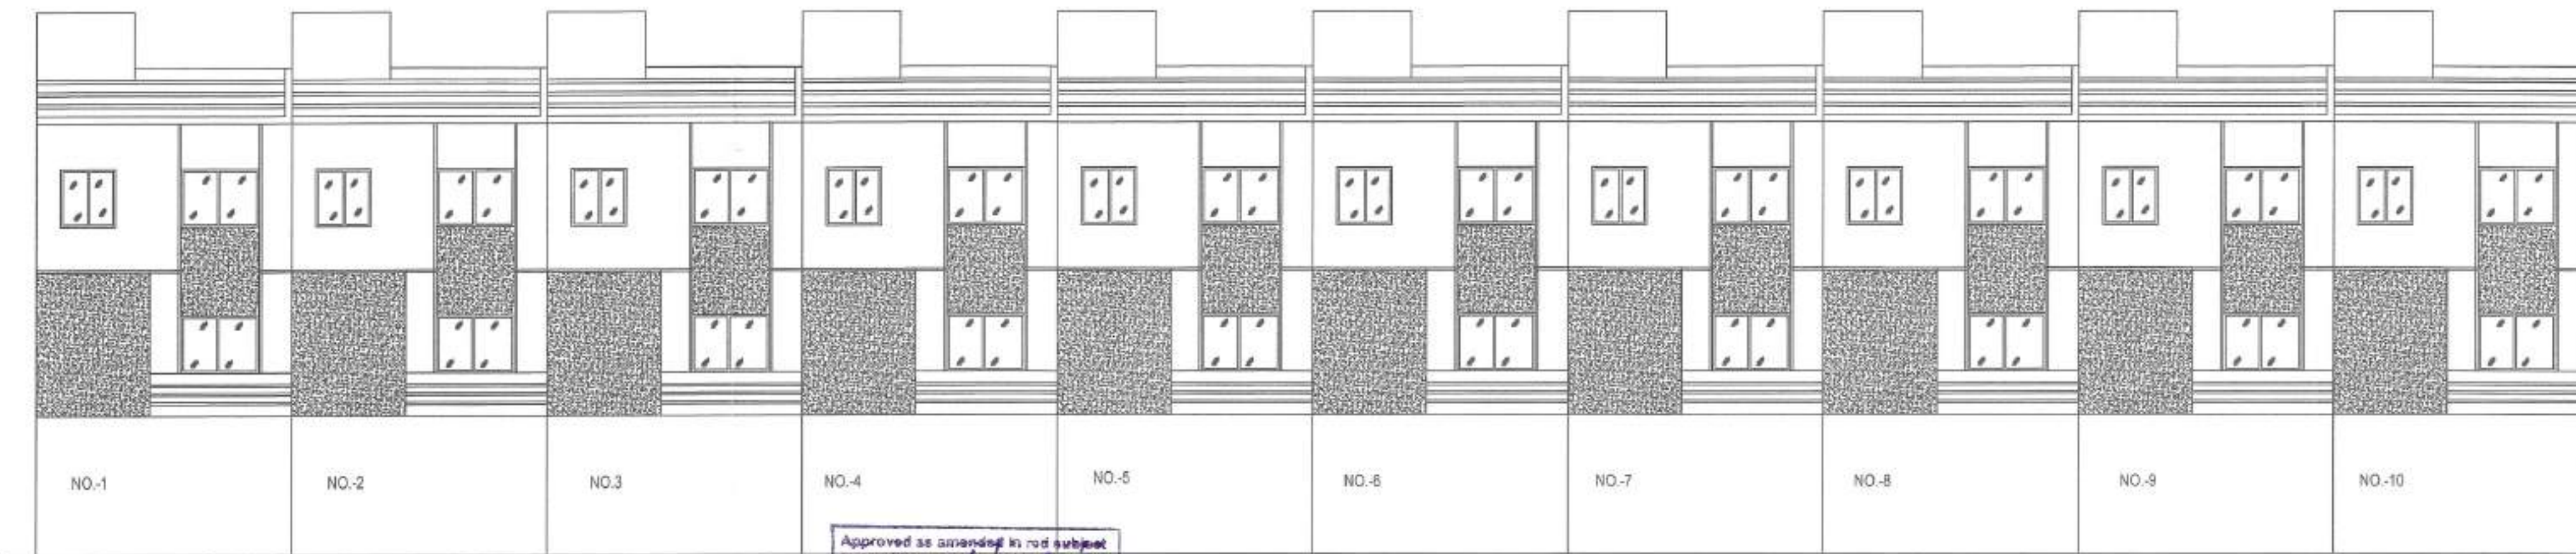


Approved as amended in not subject
to conditions mentioned in this office
Letter enclosed
Additional Town Planning Officer 15/05/2022
CIDCO, Maharashtra


ELEVATION
NO. 2022 (BP) 540




SECOND FLOOR FLOOR

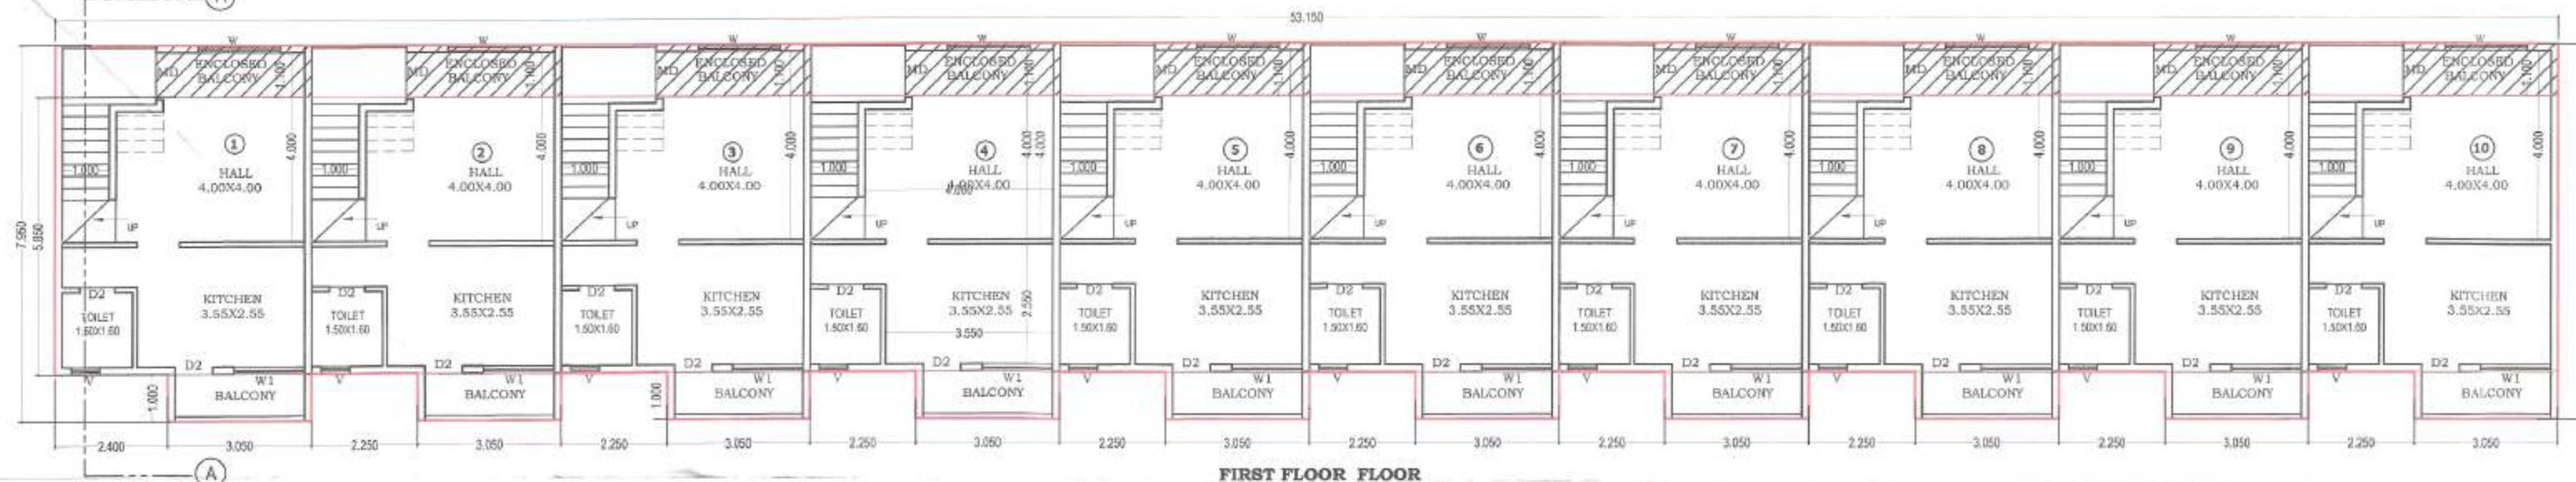

FIRST FLOOR FLOOR

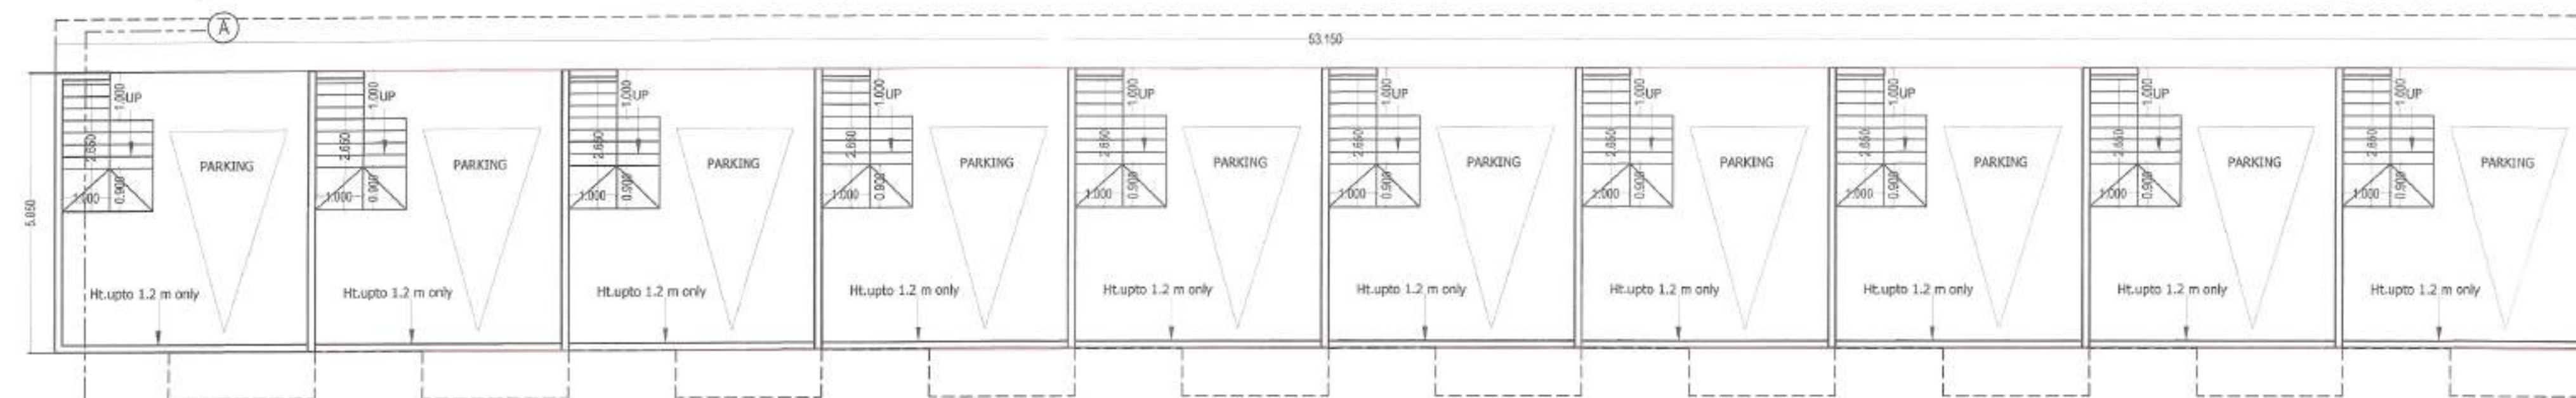

GROUND/PARKING FLOOR

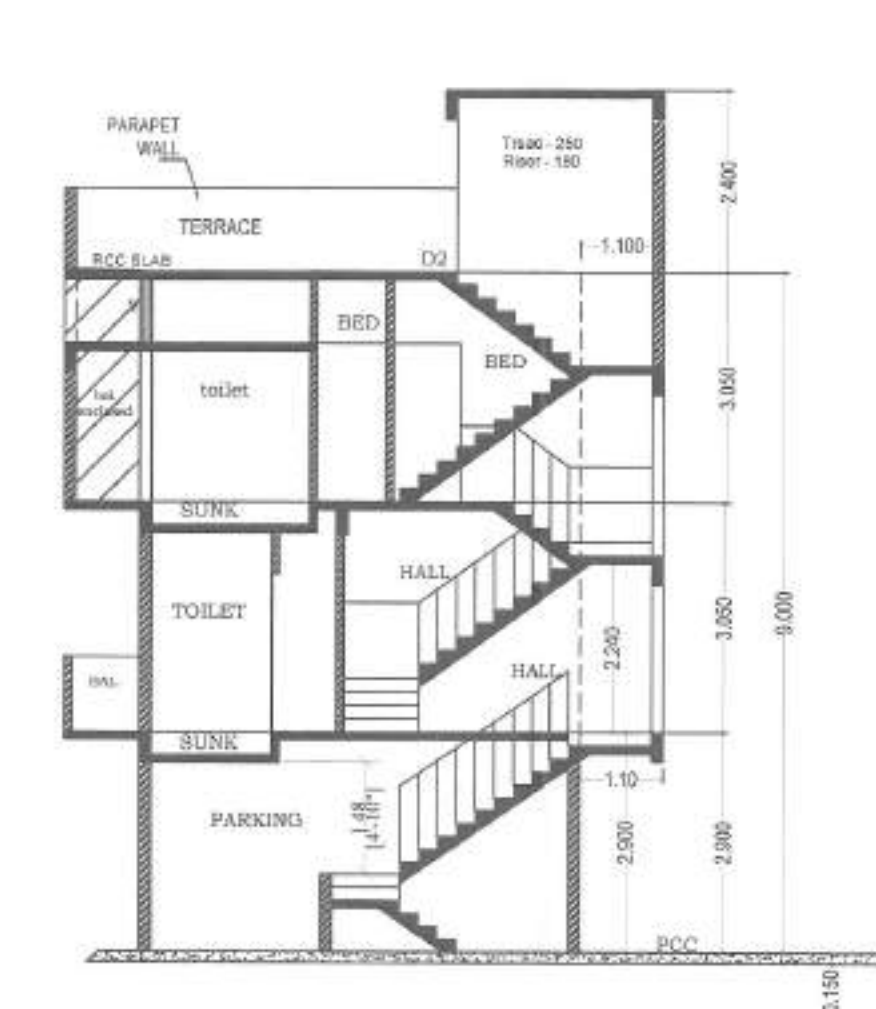

AREA CALCULATION

STILT FIRST SECOND THIRD
FLOOR
7.950X53.15 = 422.542
LESS
1) 2.25X1.00X9 = 20.25
2) 2.40X1.00X1 = 2.40
= 422.542 - 22.65 = 399.892
TOTAL B.U.P AREA
= 399.892 SQM

UNIT NO	Carpet Area in Sqm	Built Up Area in Sqm
2 TO 9	63.14	79.62
1	63.14	80.66
10	63.14	80.82

FIRST & SECOND FLOOR BLOCK PLAN

PROPOSED B.U.P AREA STATEMENT

- FIRST FLOOR = 399.892 SQM
- SECOND FLOOR = 399.892 SQM
- TOTAL BUILT UP AREA = 799.784 SQM

SCHEDULE OF OPENING

MD	-1.00x2.10	Wood Frame With Flush Door
D	-0.90x2.10	RCC Frame With Flush Door
D2	-0.75x2.10	RCC Frame With Flush Door
FD	-1.5x2.10	Aluminum Sliding Door
W	-1.60x1.50	Aluminum Sliding Window
W1	-1.20x1.20	Aluminum Sliding Window
V	-0.60x0.60	Glazed Ventilator

PROPOSED PLAN OF ('E' TYPE) 'NARMDA'
ROW HOUSES (R.H. NO. 1 TO 10)
ON PLOT NO. 2, GUT NO. 49, PLOT NO. 49, AON (K),
NAGAR - I CIDCO WALLU, AURANGABAD.

FOR
M/S JAGRUT SARA ASSOCIATES
Drawn by :- Mayur pawar
Scale :- 1:100 / 200

AMOL KSHIRSAGAR
FLAT NO 5, "J" BUILDING
R.B. HILLS, GARKHEDA,
AURANGABAD,
MOBILE NO. 996069921