

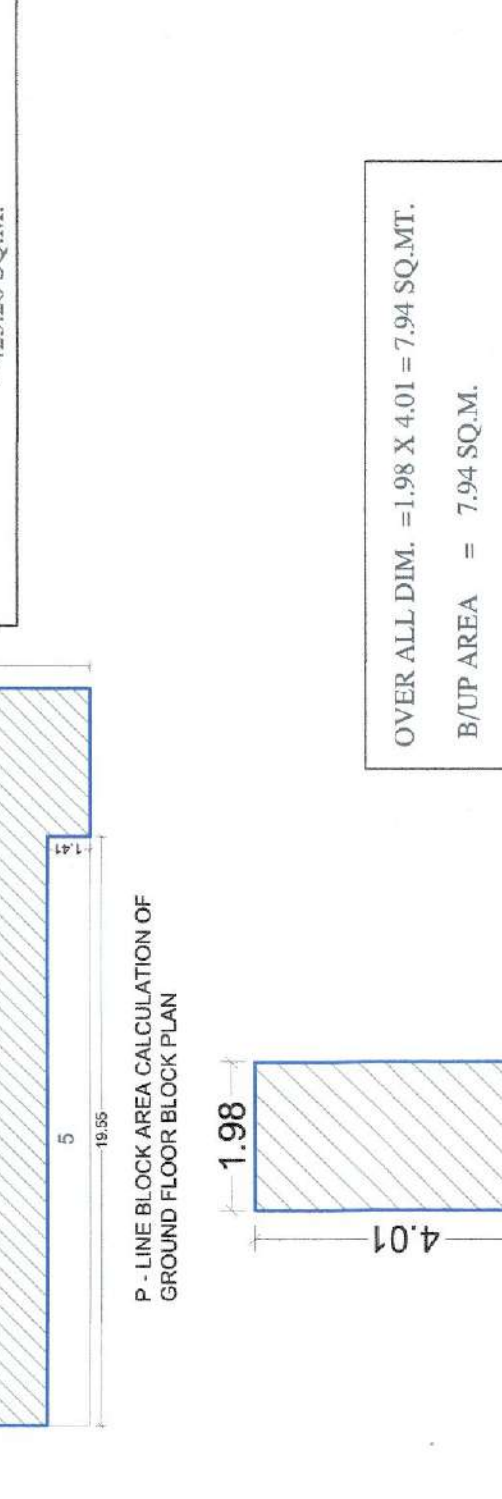
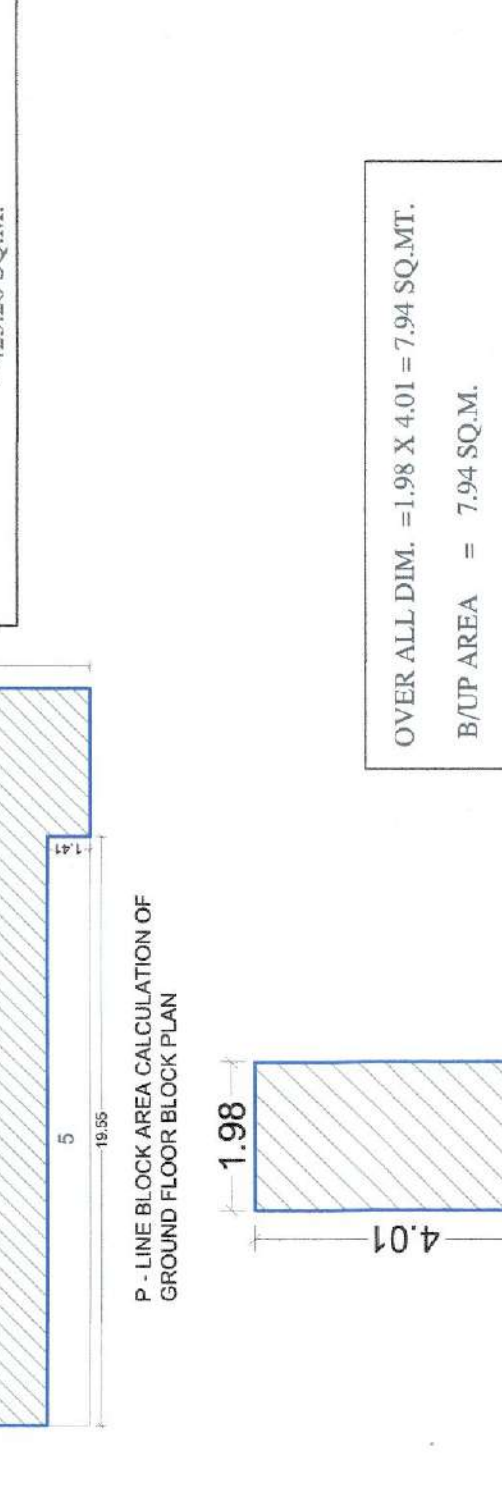
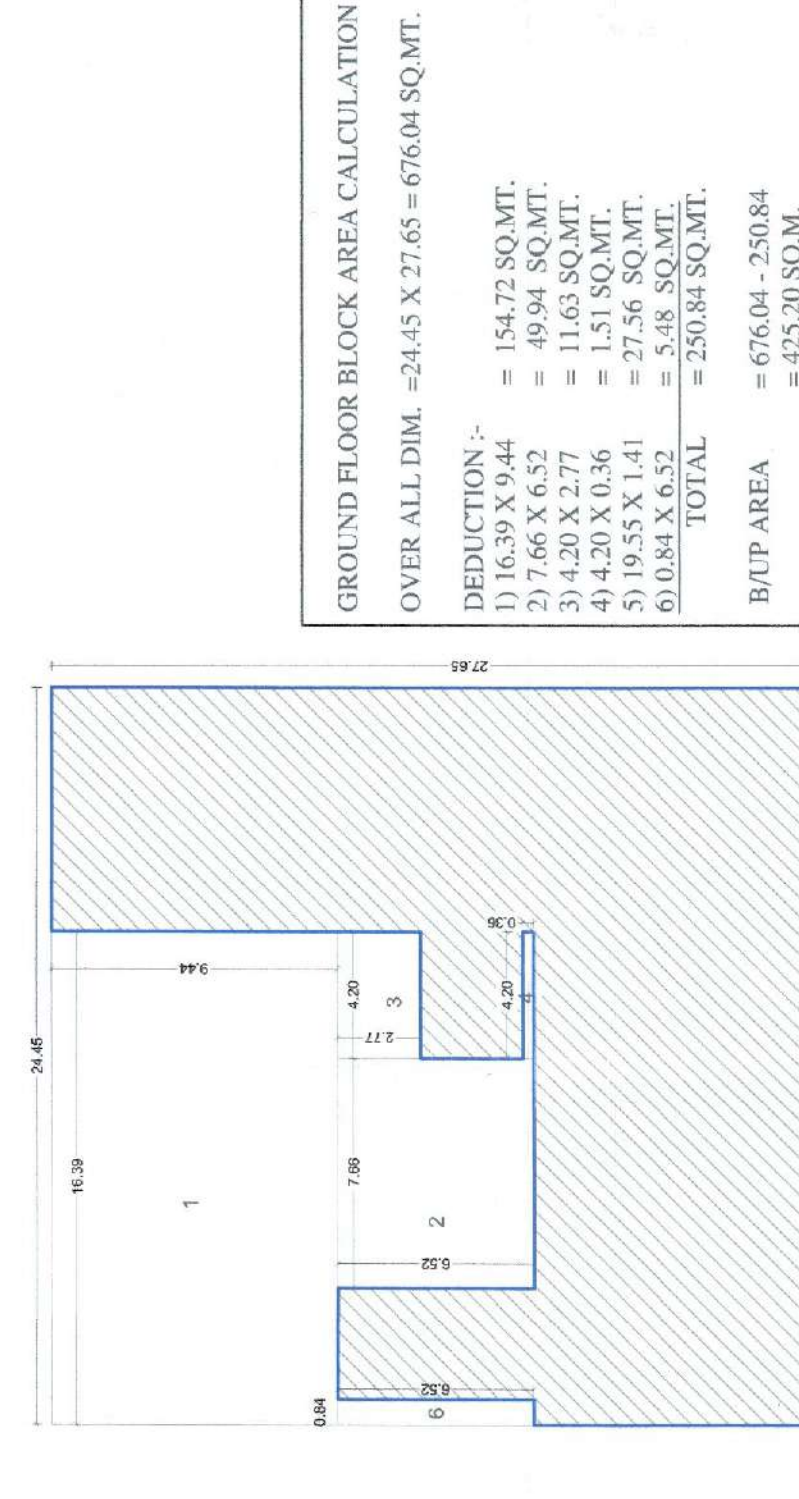
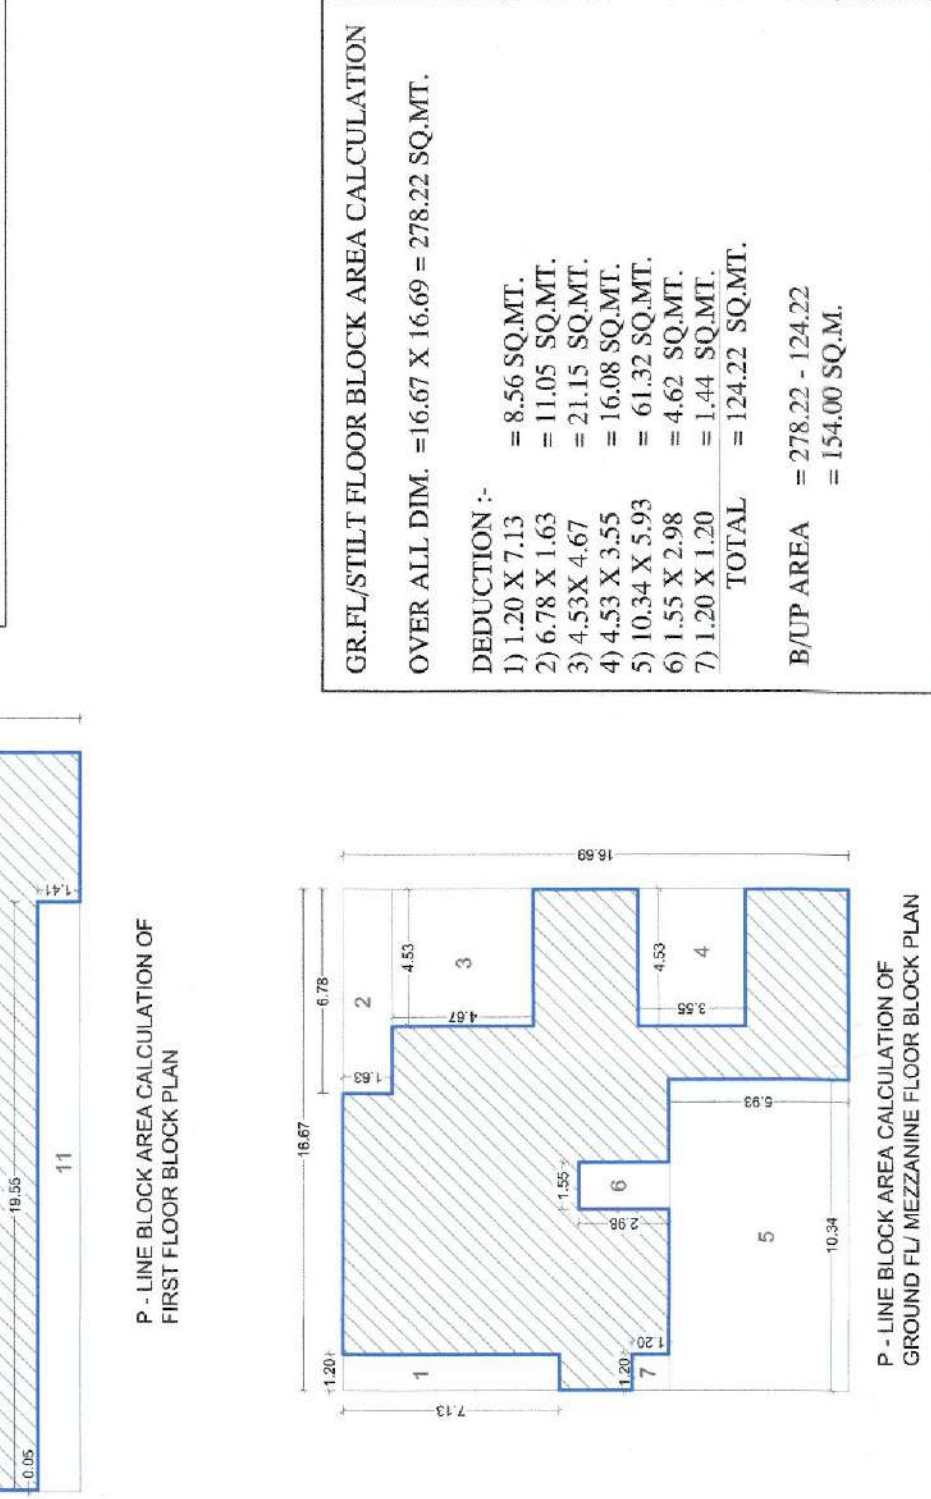
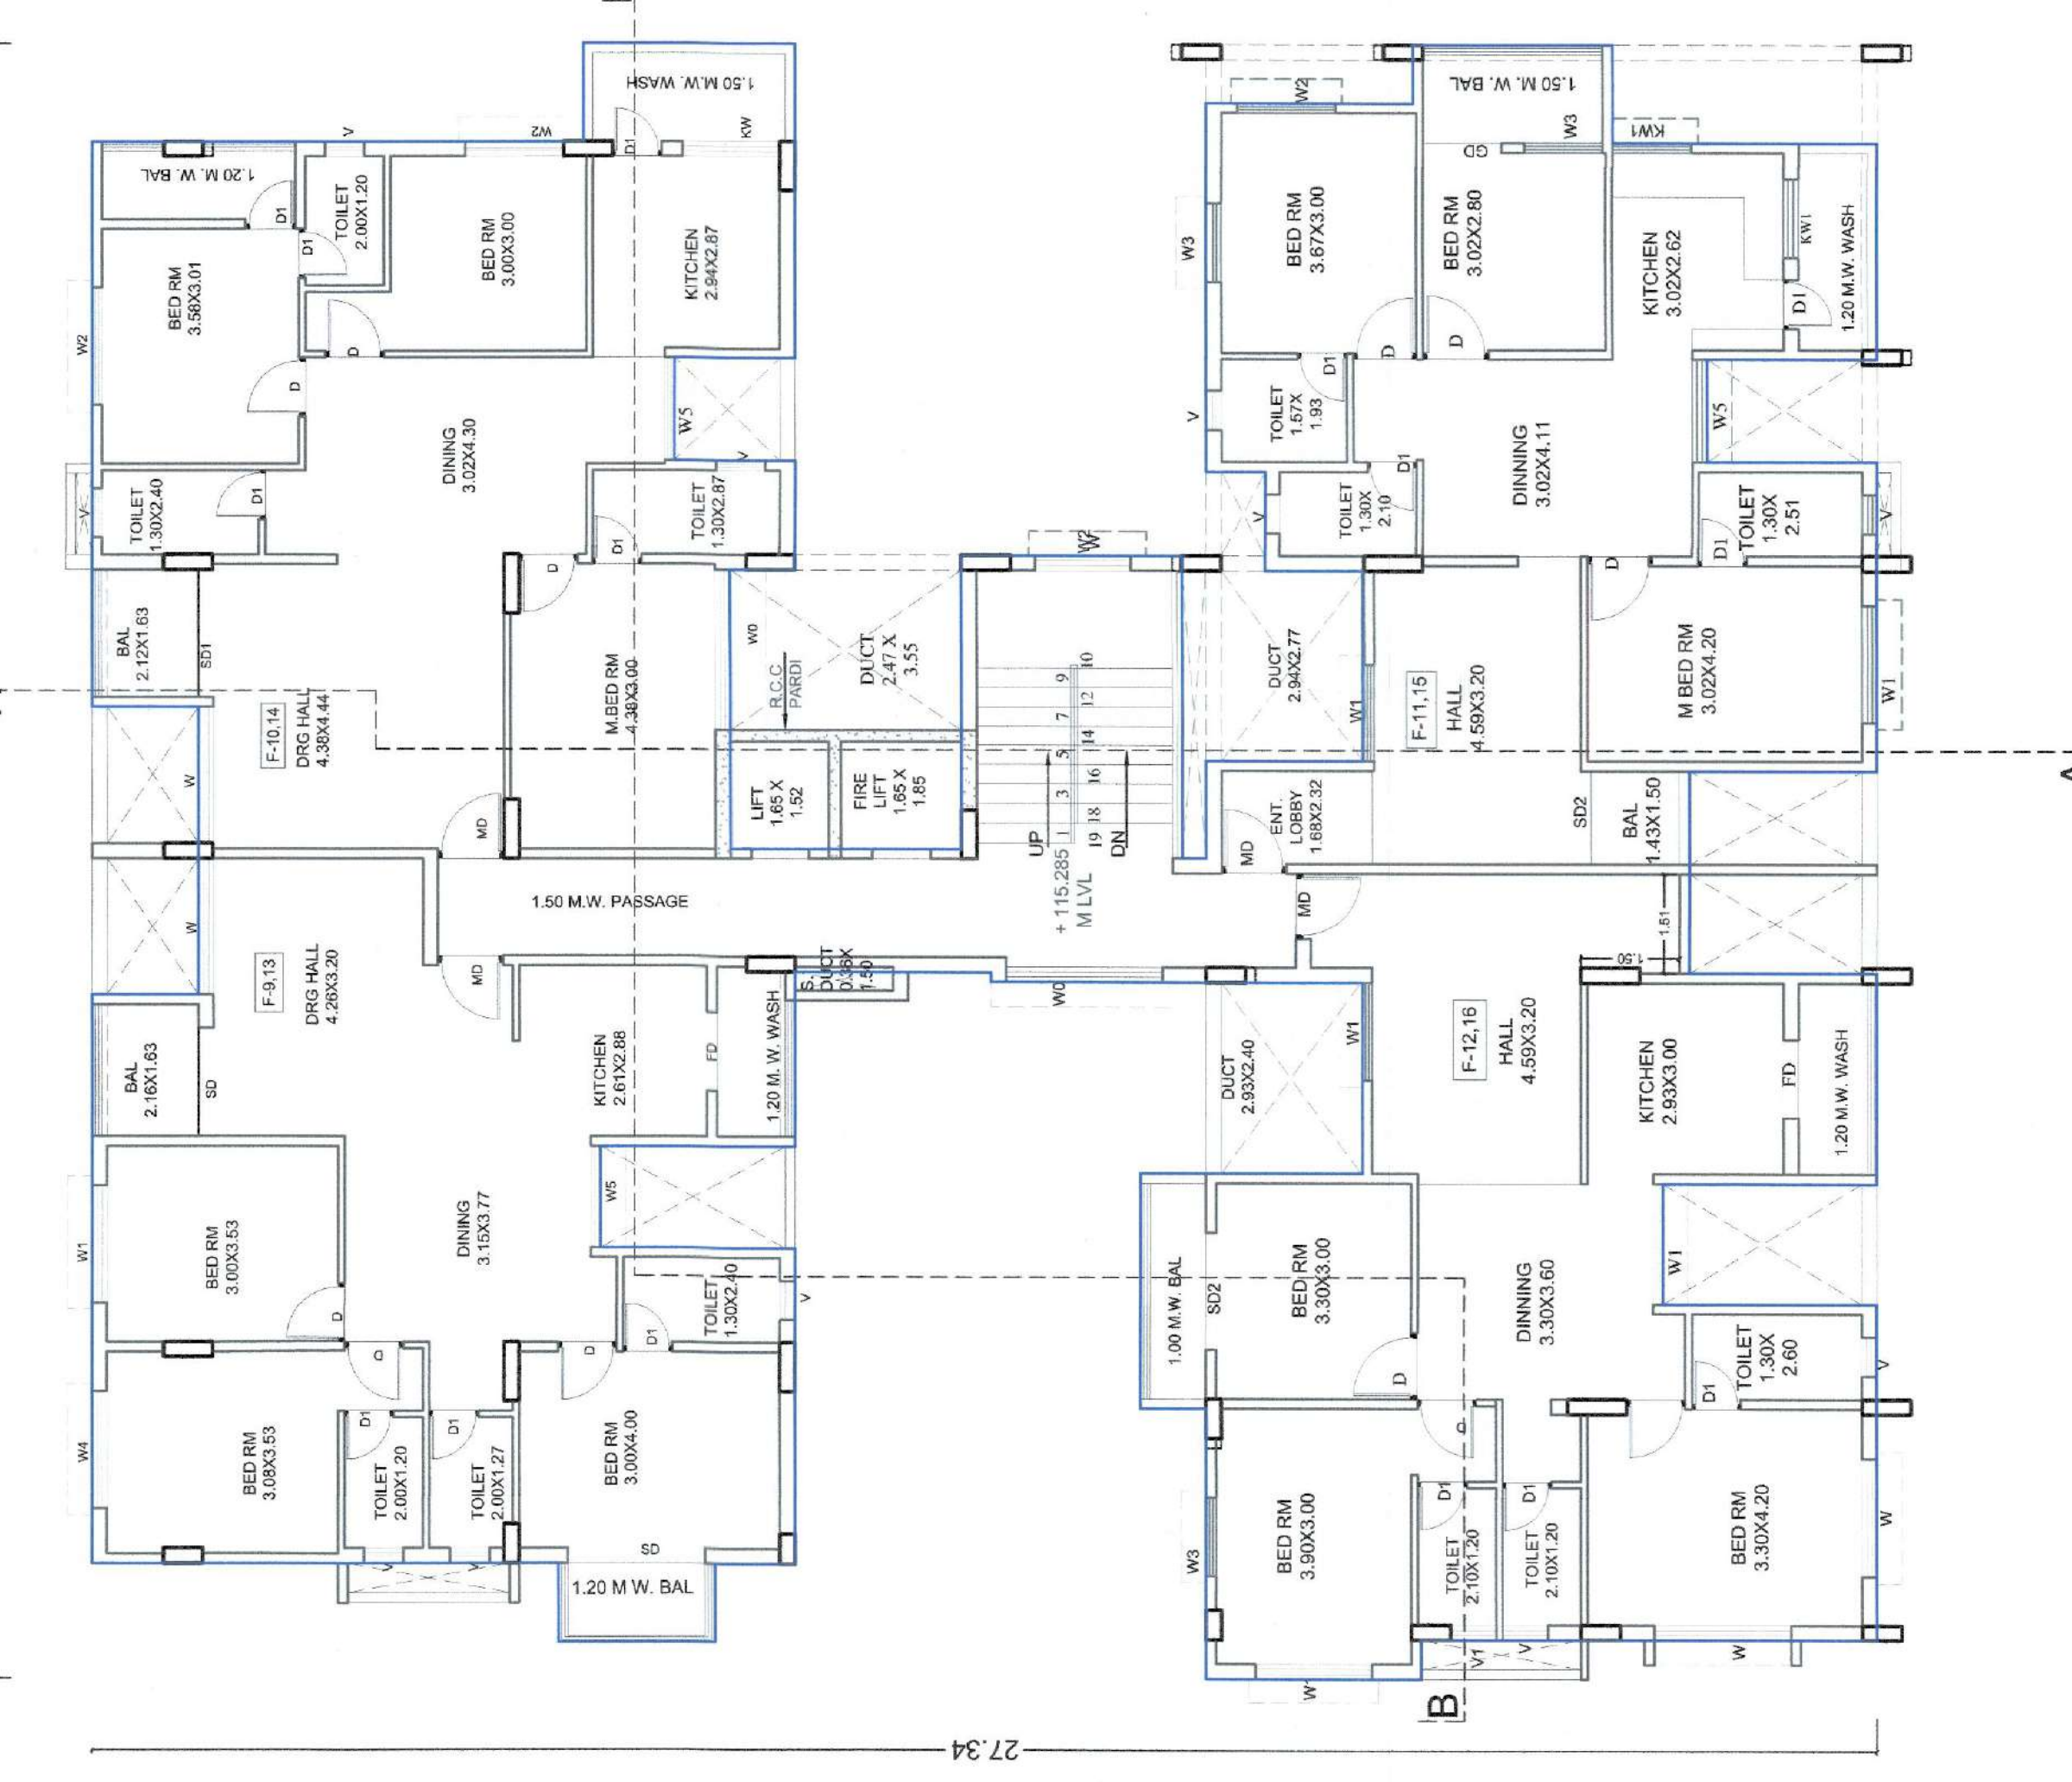
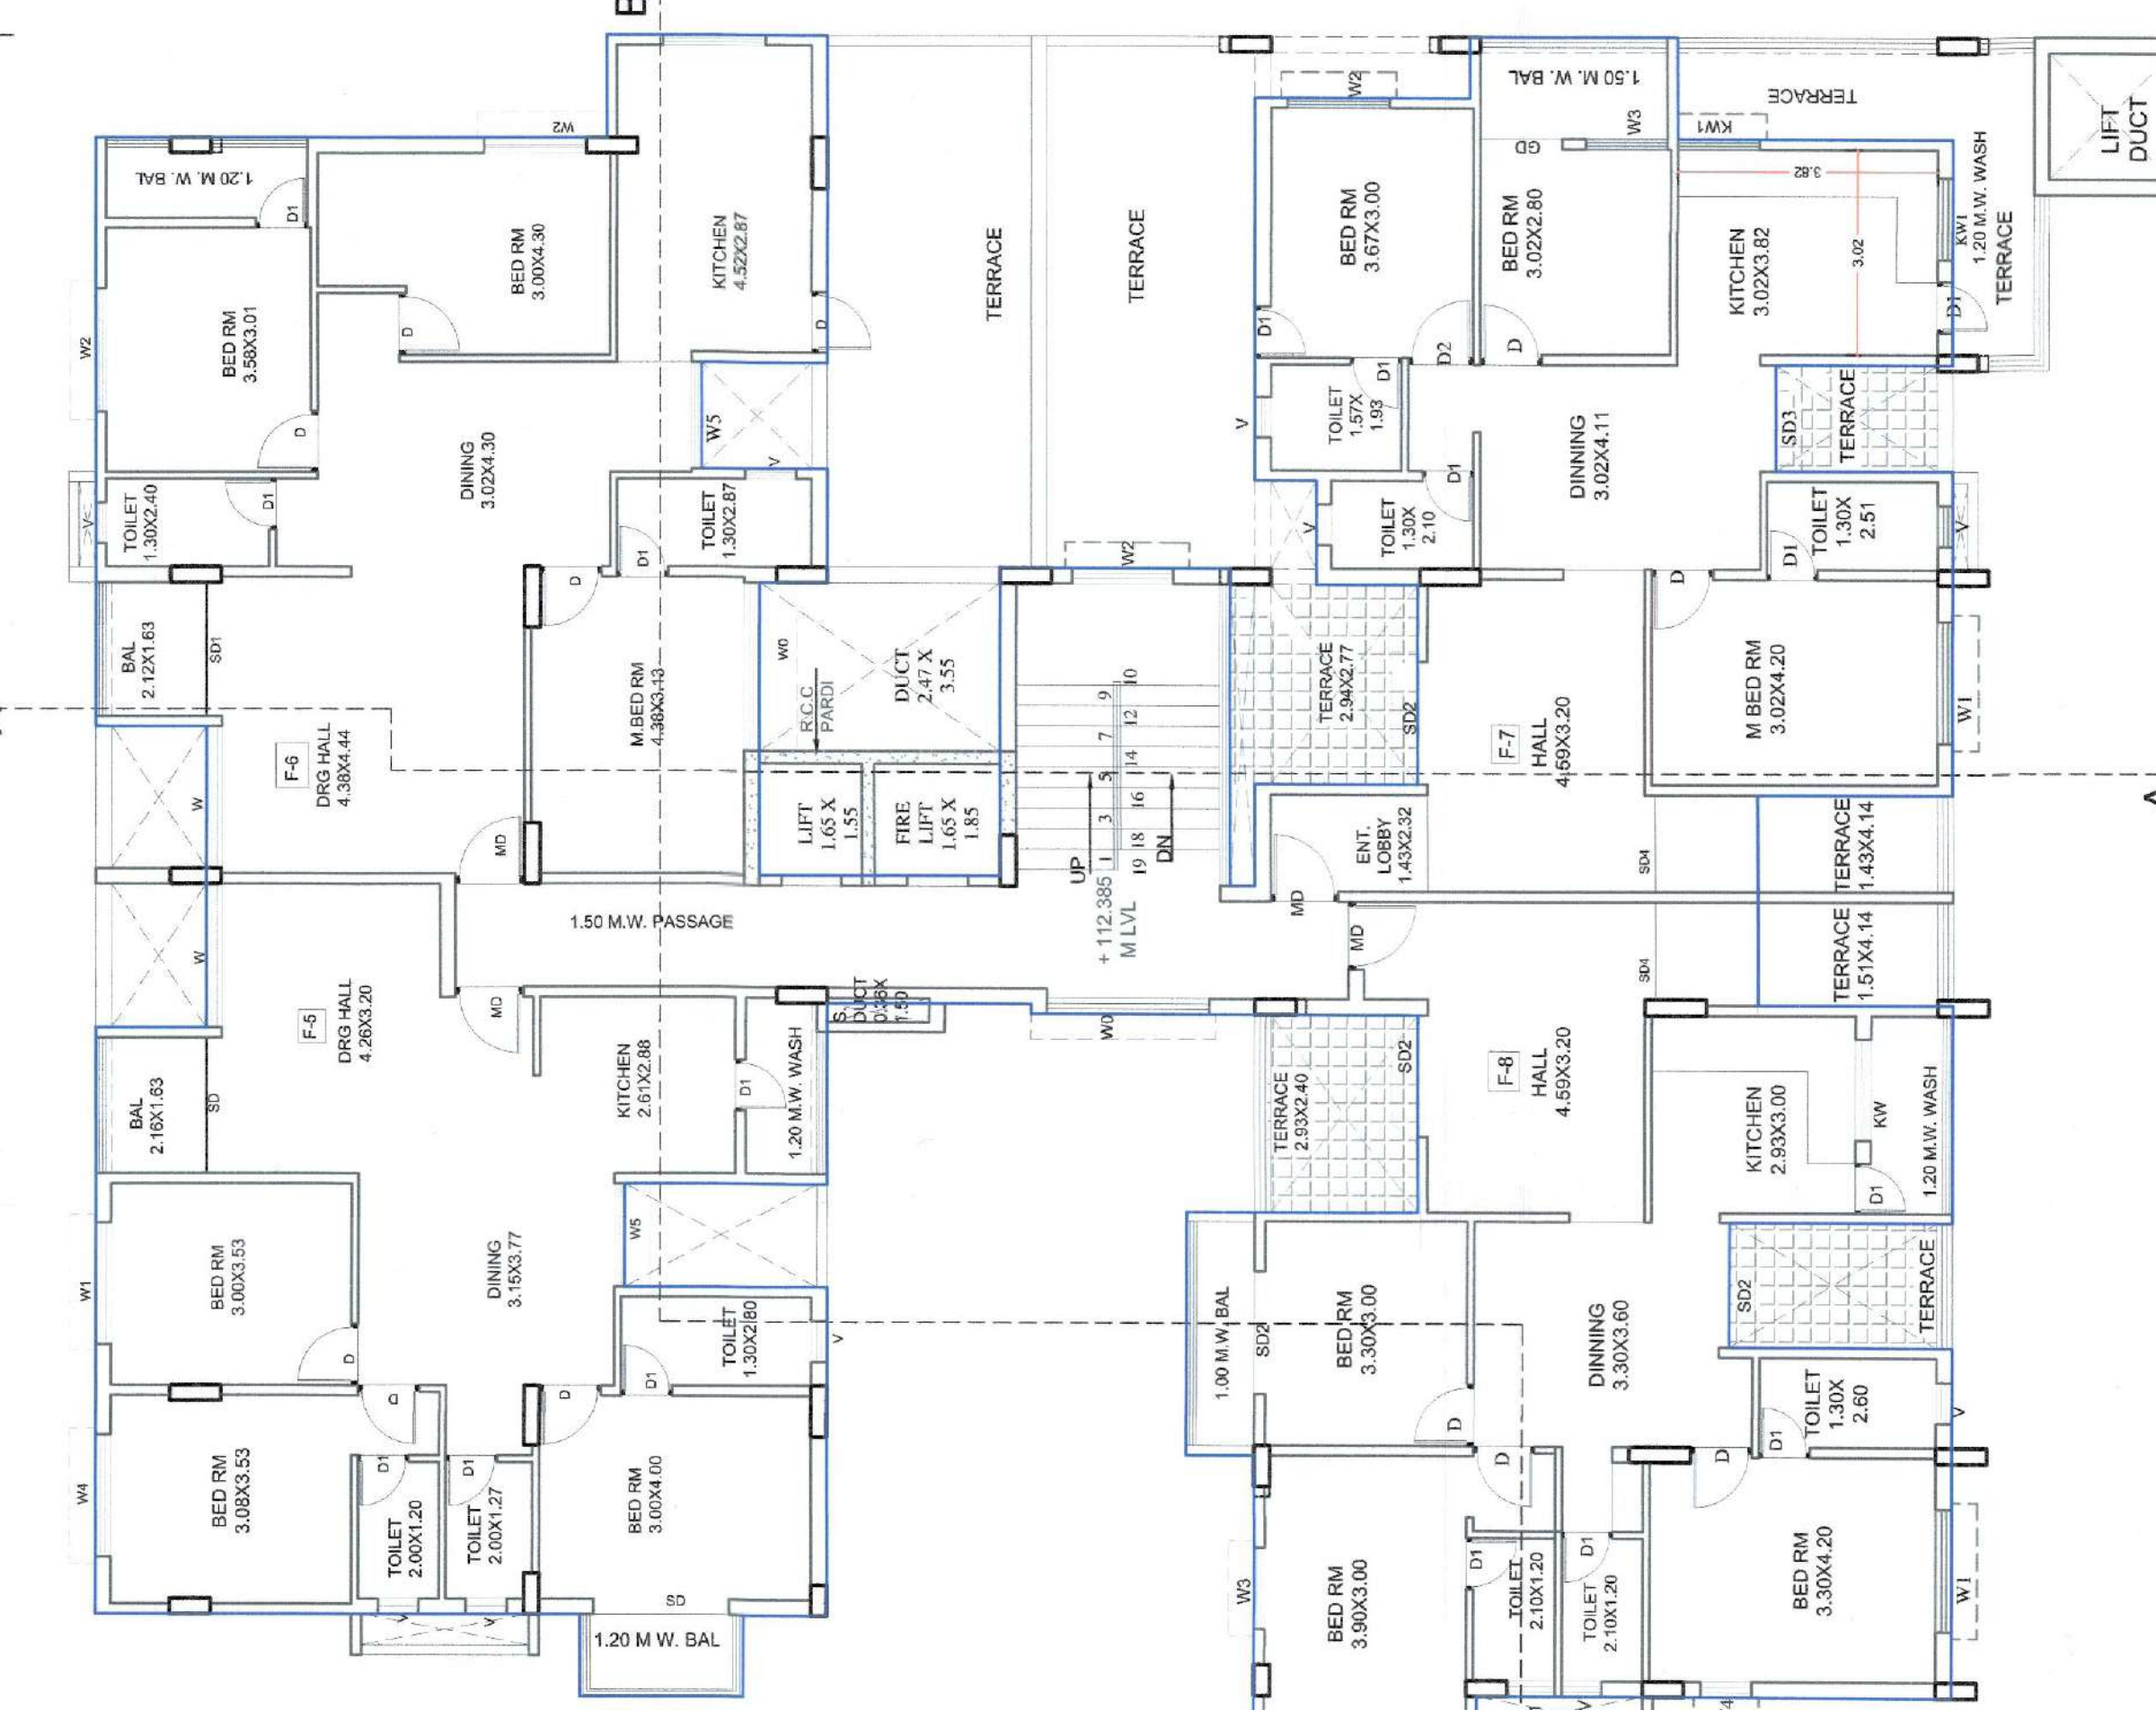
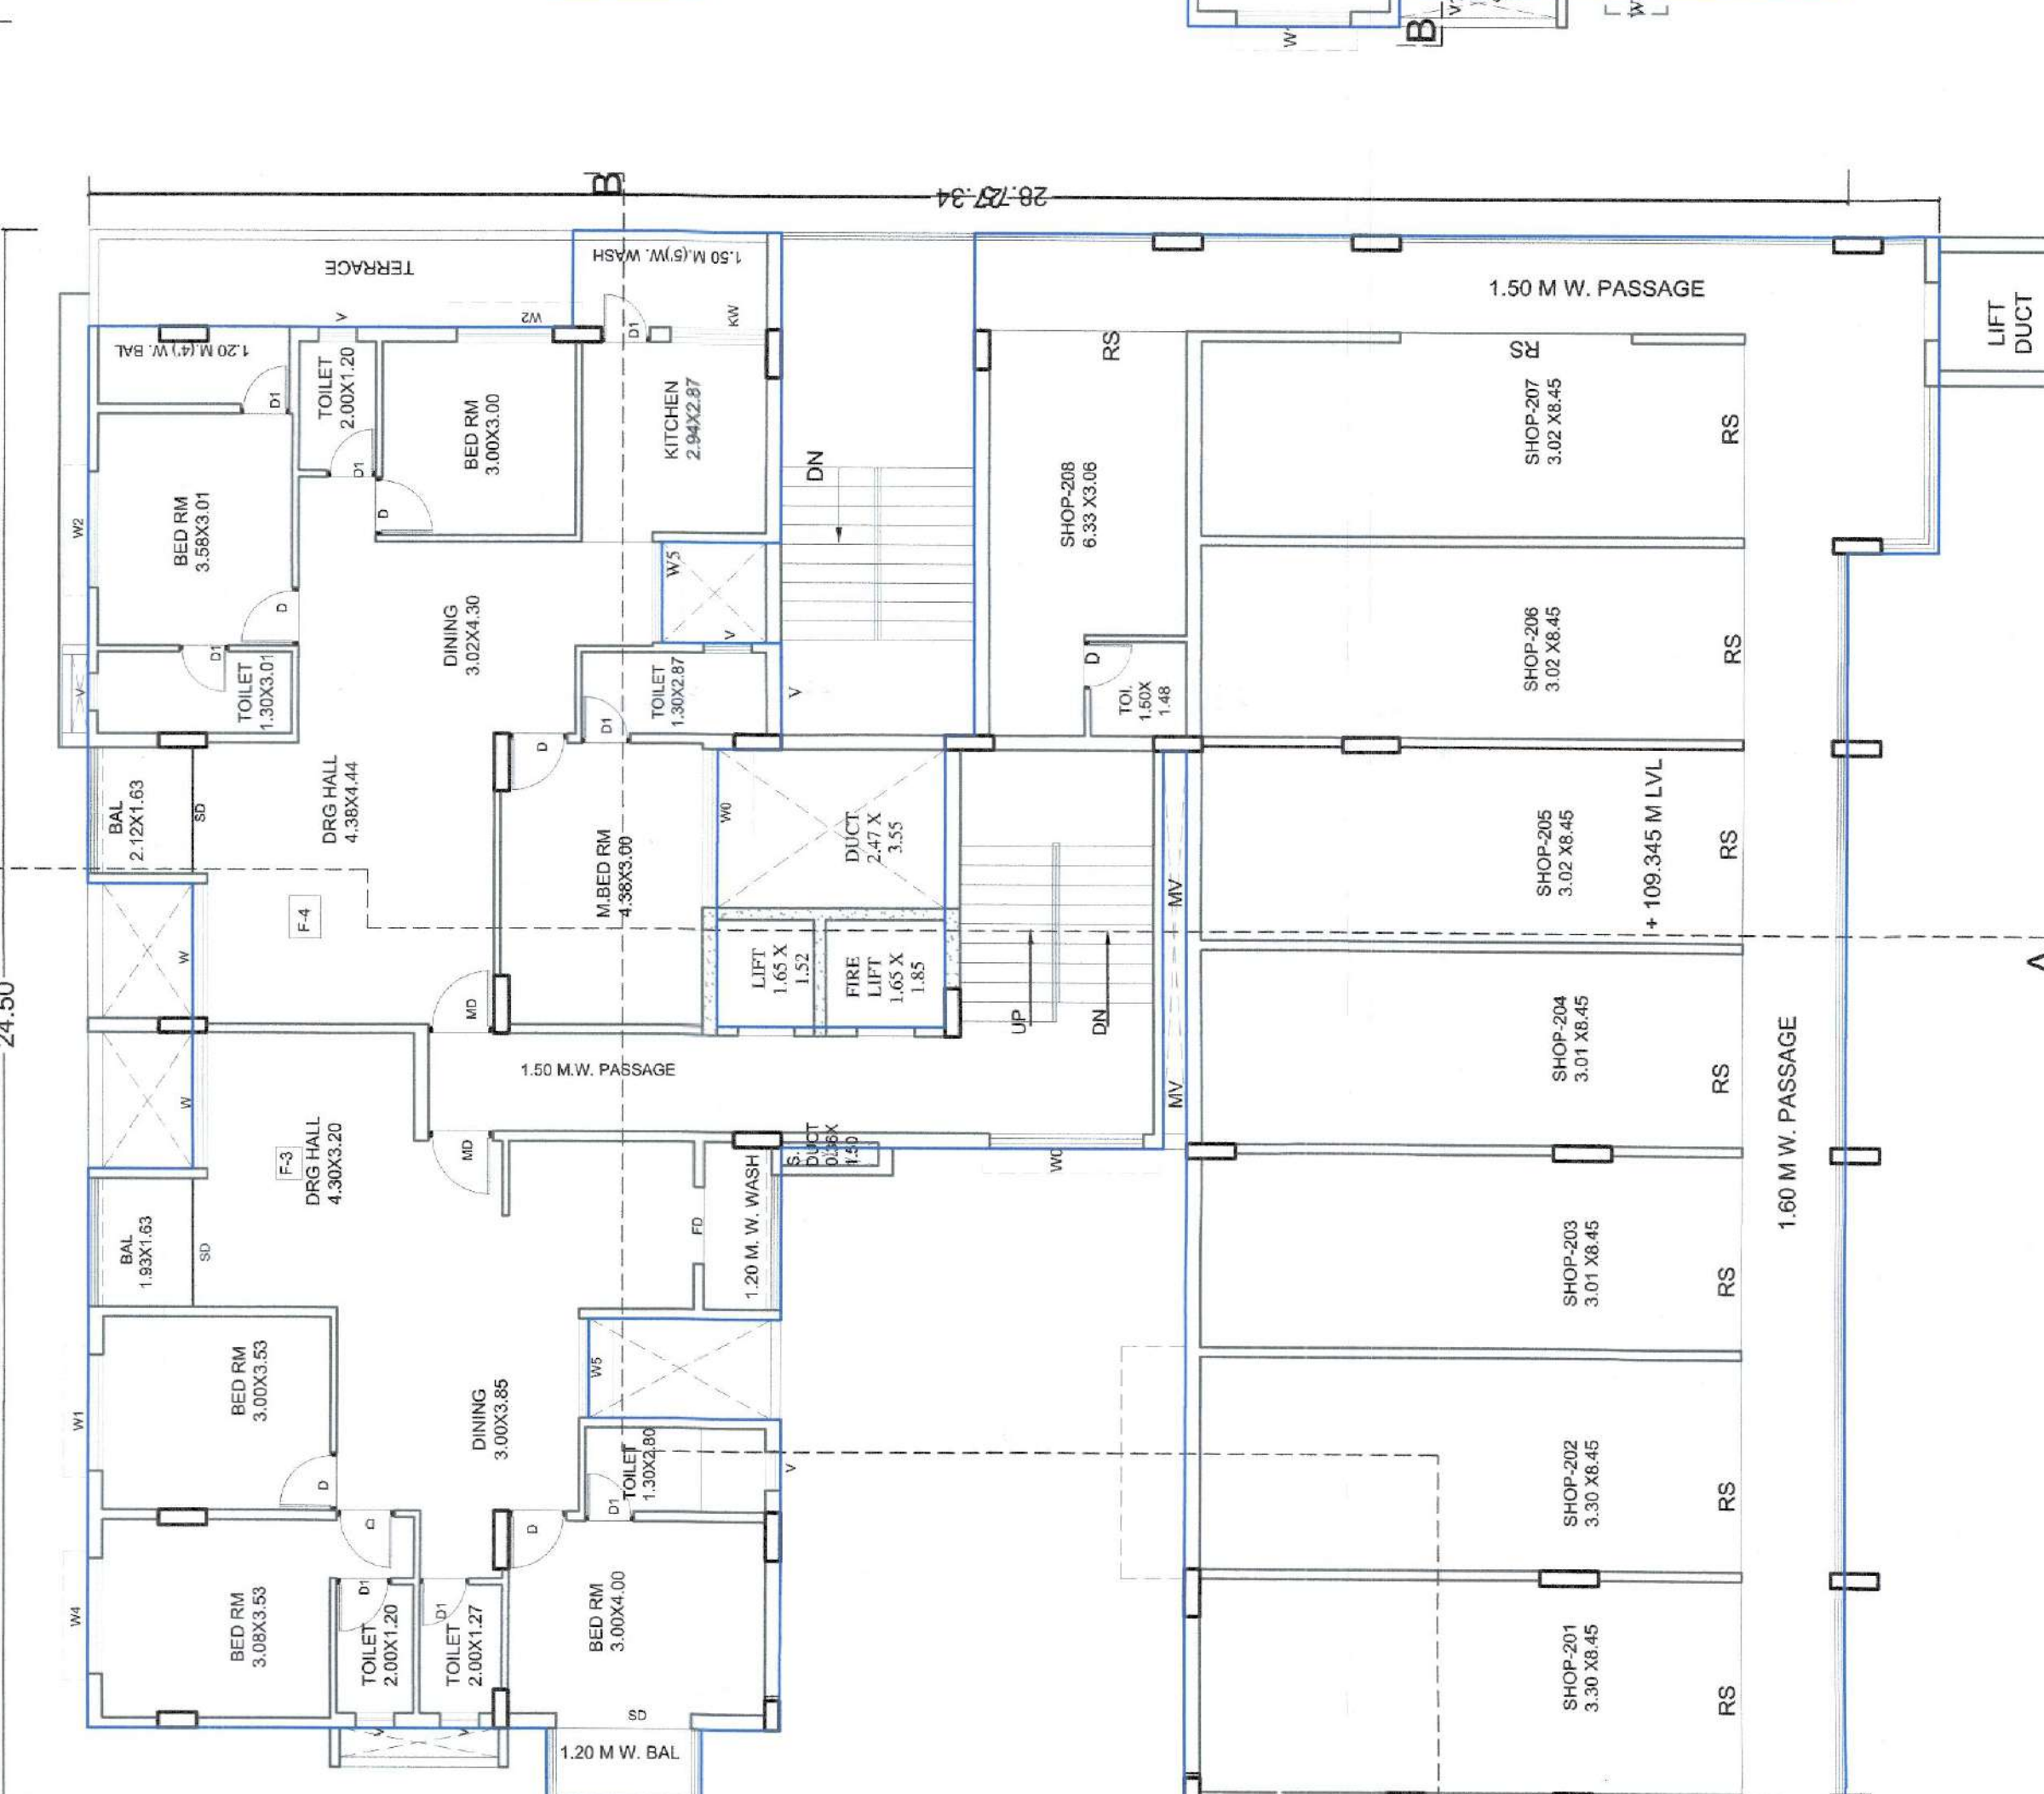
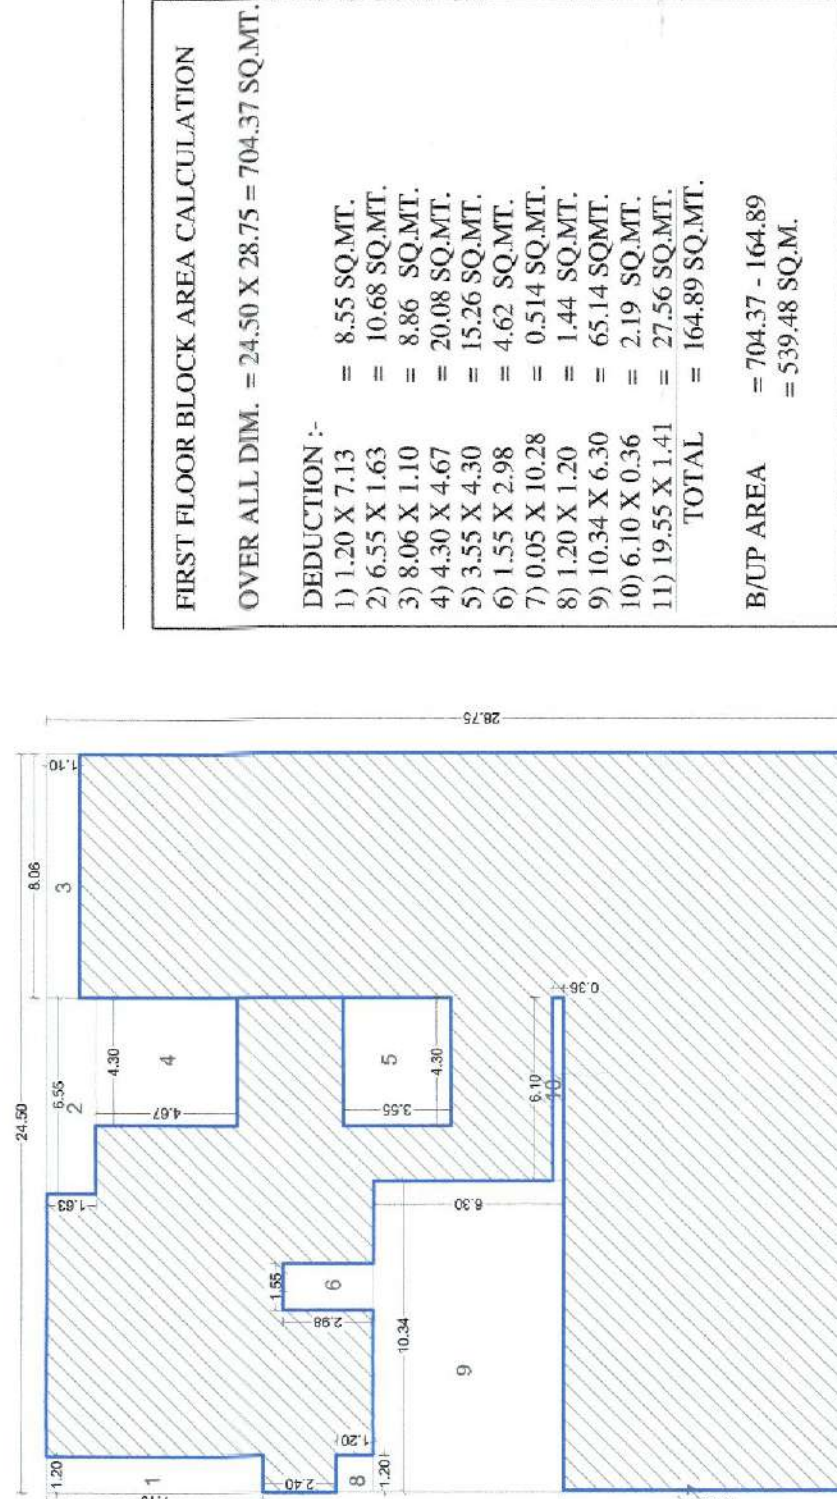
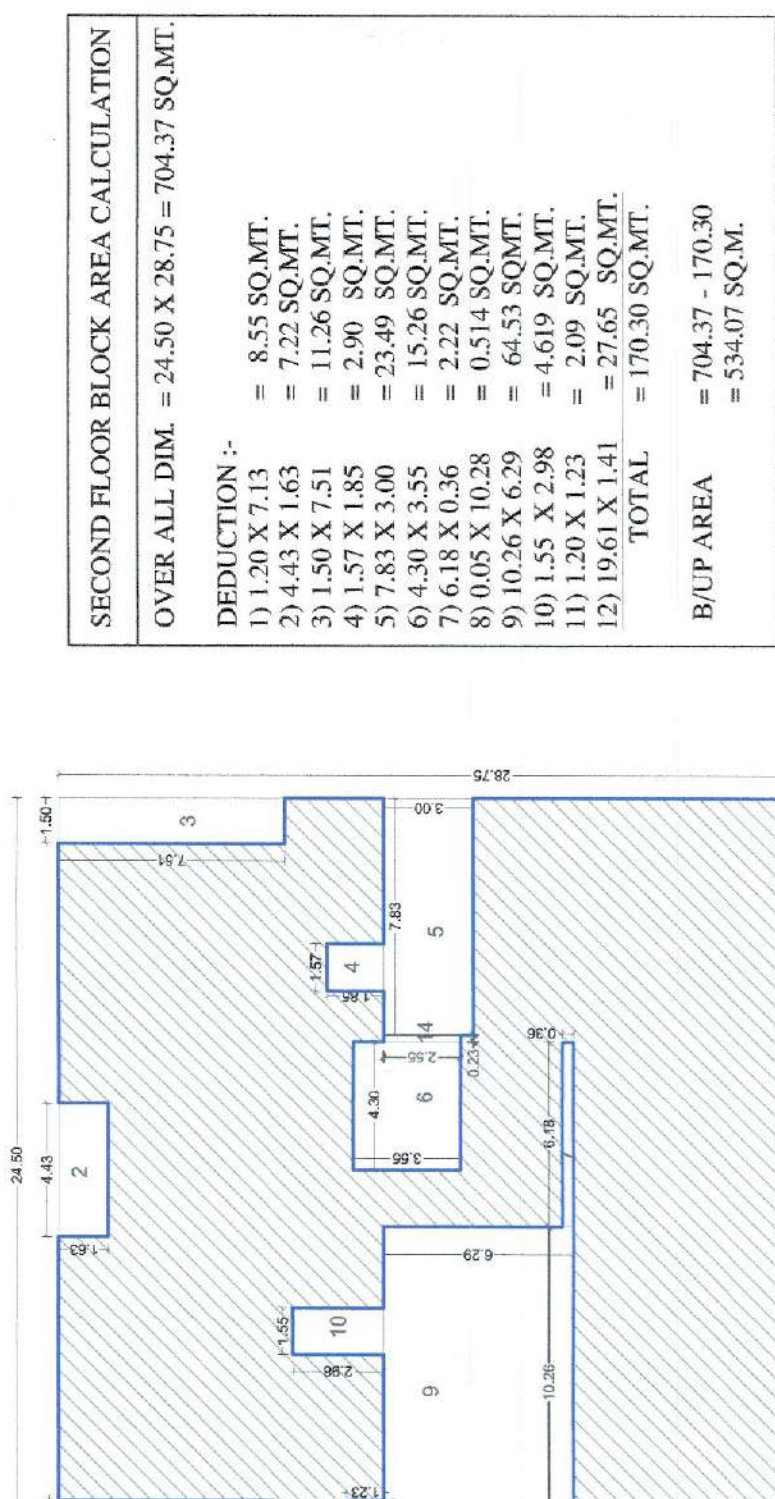




AREA STATEMENT				
FLAT NO.	CARPET AREA	AREA STATEMENT		
		COMMERCIAL AREA A	RESIDENTIAL AREA B	TOTAL
F-1	87.22 SQ.M	BASMENT FL	174 SQ.MT.	734 SQ.MT.
F-2	84.28 SQ.M	GR FL	411.93 SQ.MT.	432.85 SQ.MT.
F-3	86.28 SQ.M	MEZZANINE FL	150.19 SQ.MT.	436.47 SQ.MT.
F-4	92.71 SQ.M	1ST FL	388.95 SQ.MT.	534.59 SQ.MT.
F-5, F-13	81.28 SQ.M	2ND FL	284.3 SQ.MT.	534.77 SQ.MT.
F-6	93.55 SQ.M	3RD FL	409.89 SQ.MT.	494.48 SQ.MT.
F-10, 14	91.71 SQ.M	4TH FL	469.46 SQ.MT.	494.48 SQ.MT.
F-7	98.56 SQ.M	5TH FL	469.46 SQ.MT.	494.48 SQ.MT.
F-8	92.03 SQ.M	6TH FL	302.93 SQ.MT.	382.93 SQ.MT.
F-11, 15, 16	89.73 SQ.M	TOTAL	(A+B)	3417.68 SQ.MT.
F-12, 16, 19	89.63 SQ.M			
F-17	76.27 SQ.M			

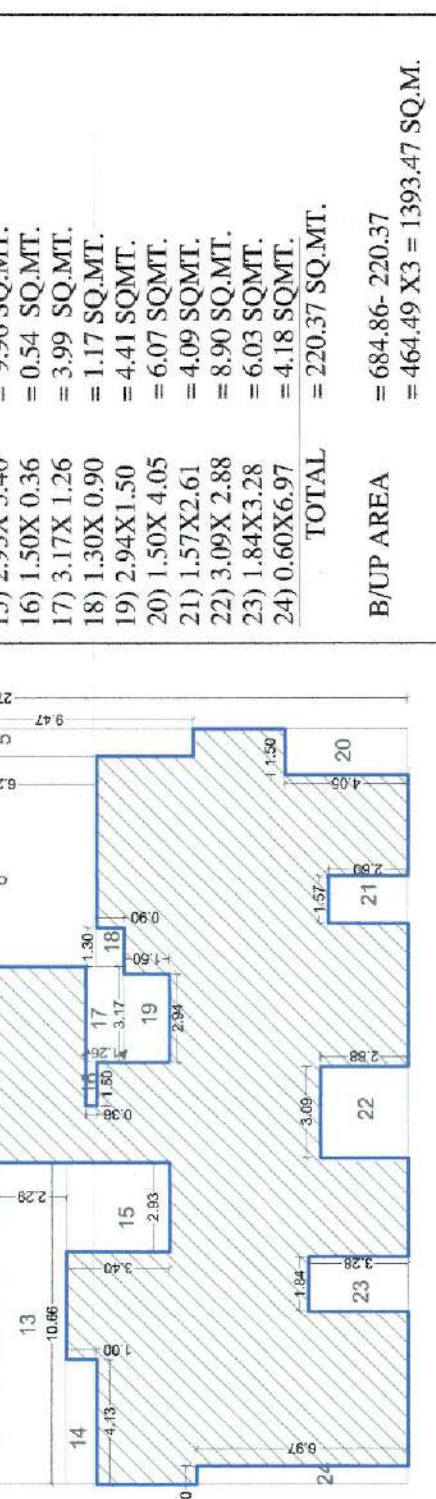

D.P MAP LOCATION

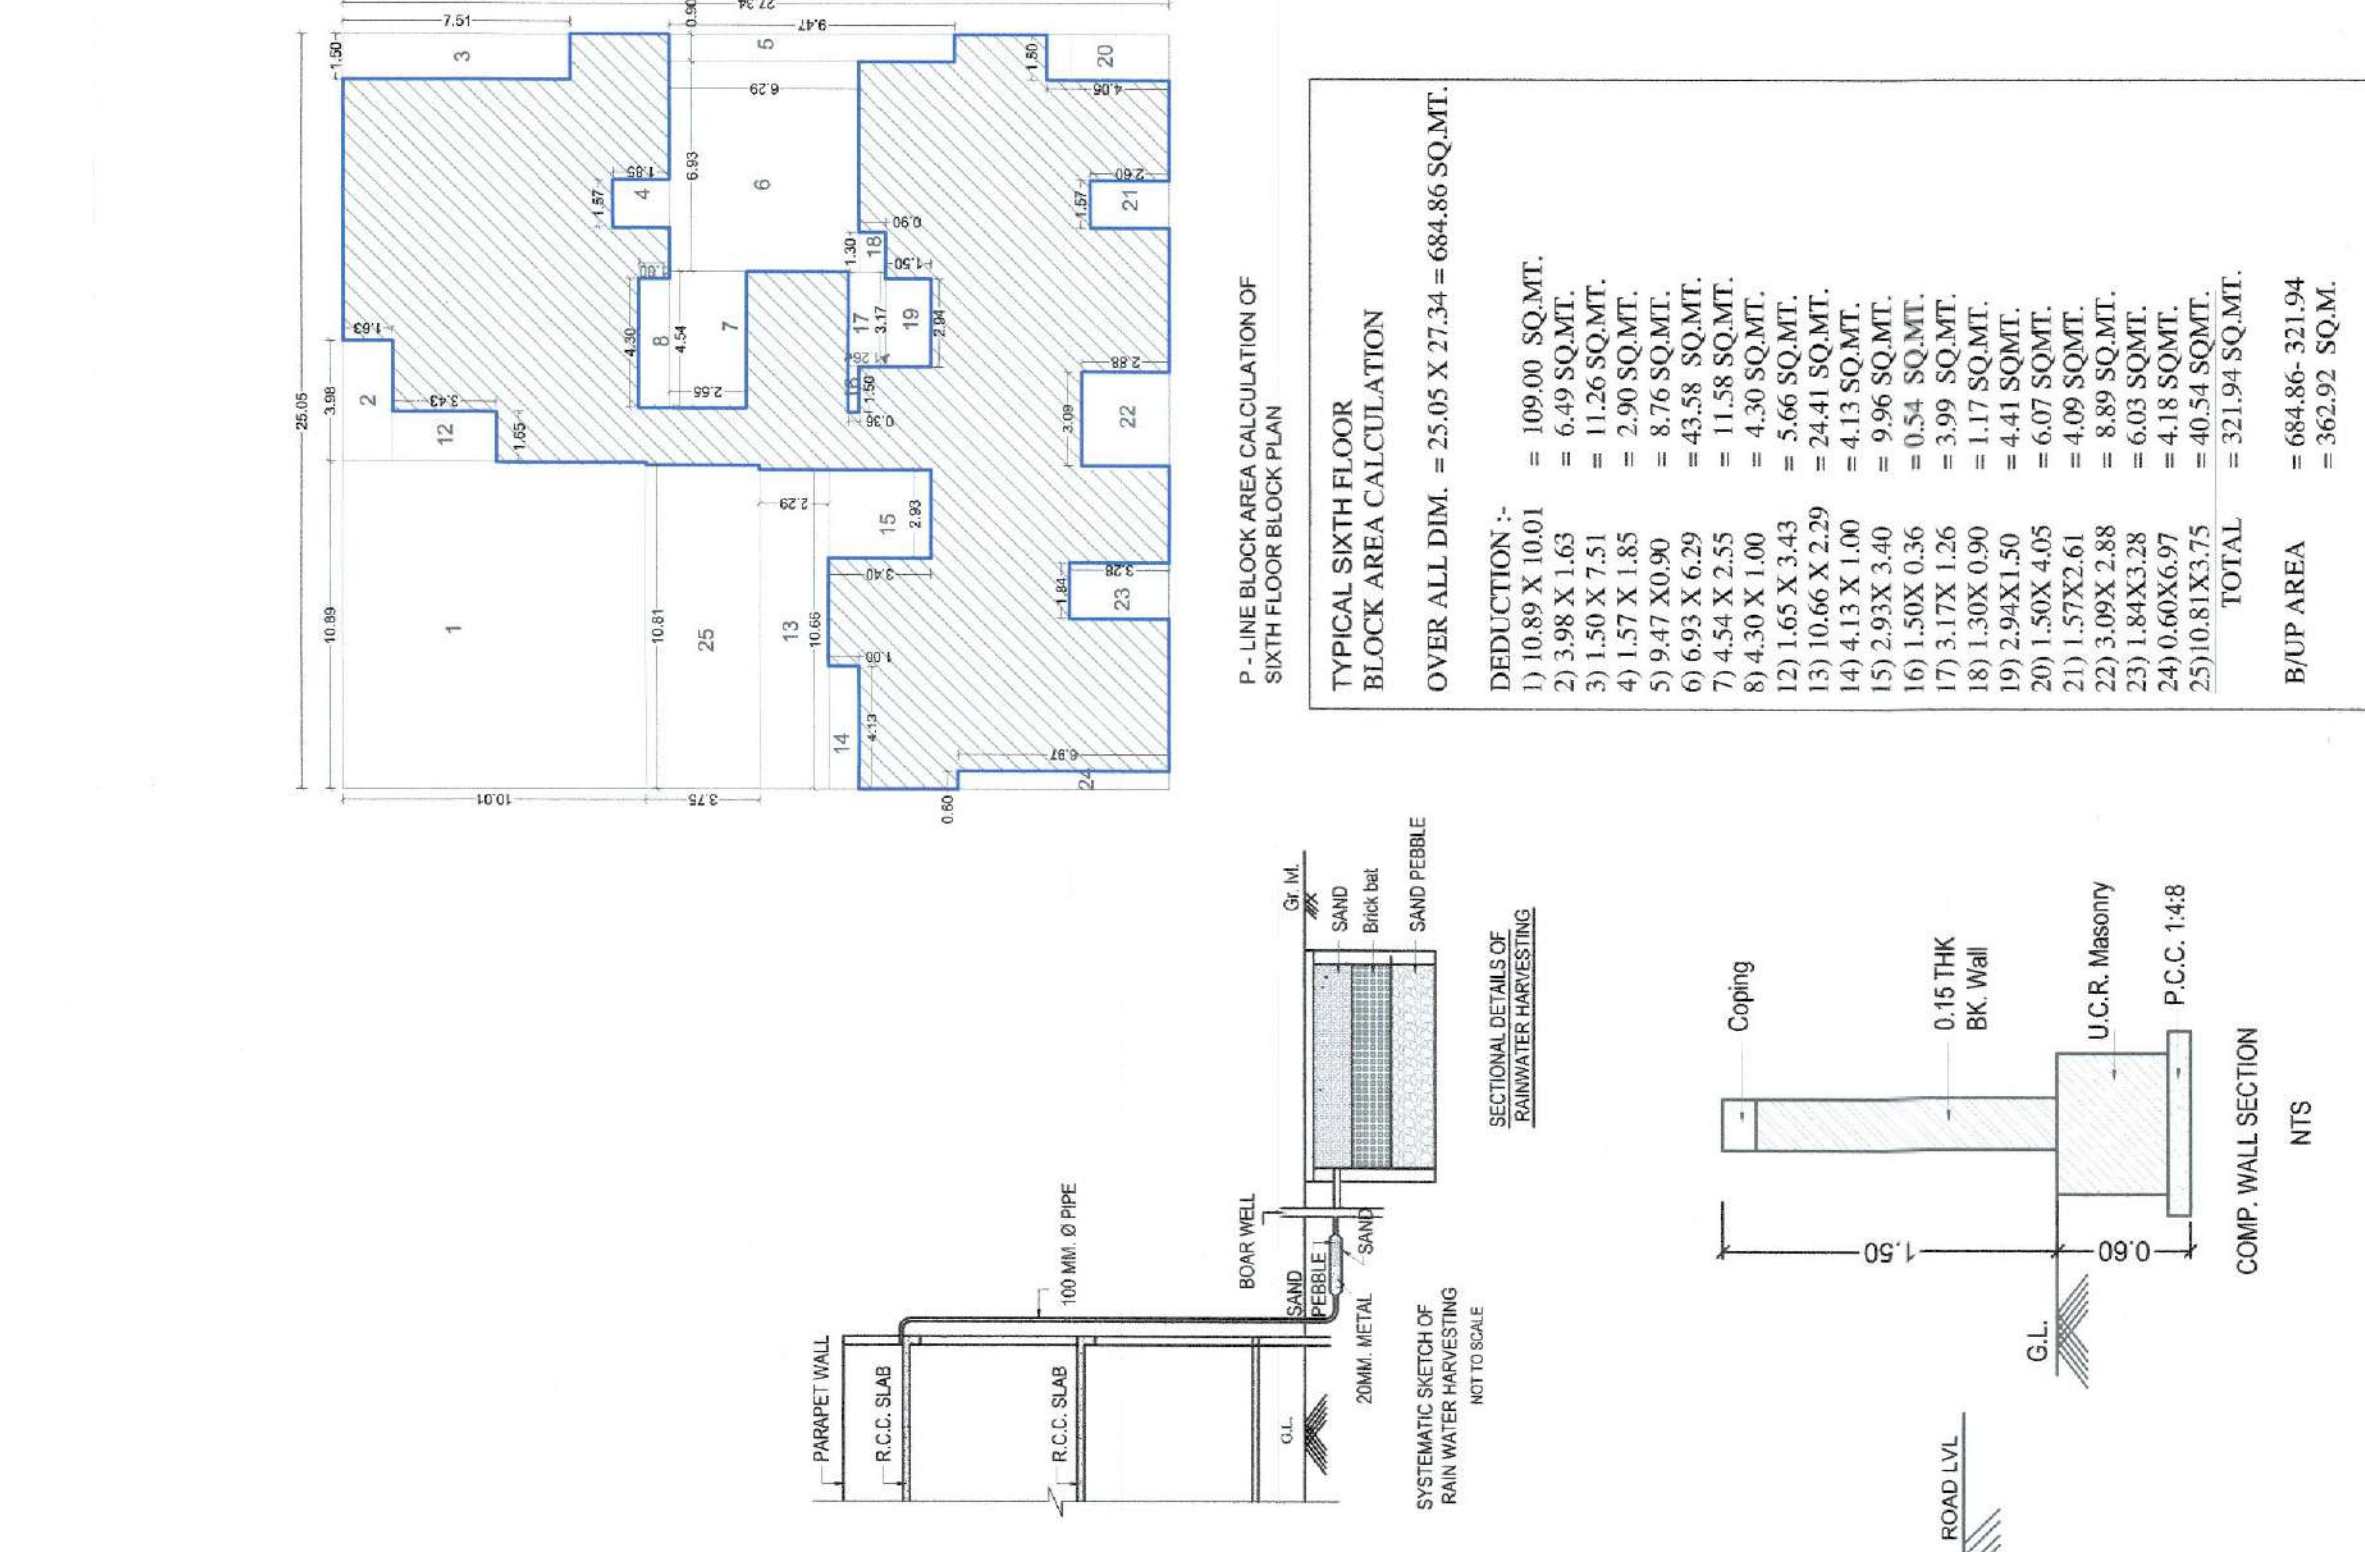

TYPICAL FOURTH & FIFTH FLOOR PLANS

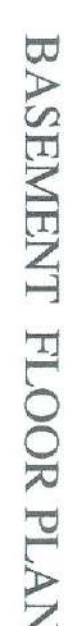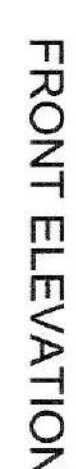

1. ALL DIMENSIONS ARE IN METERS
2. ALL EXTERNS WALLS 0.15 MET THICK
3. ALL INTERNAL WALLS 0.10 MET THICK

LEGEND

PLAT BOUNDARY SHOWN IN ☐
WORKZONE CONST SHOWN IN ☒
WATER LINE SHOWN IN ☐
DRAINAGE LINE SHOWN IN ☐

NOBU SAKINAKO

[Handwritten signature]