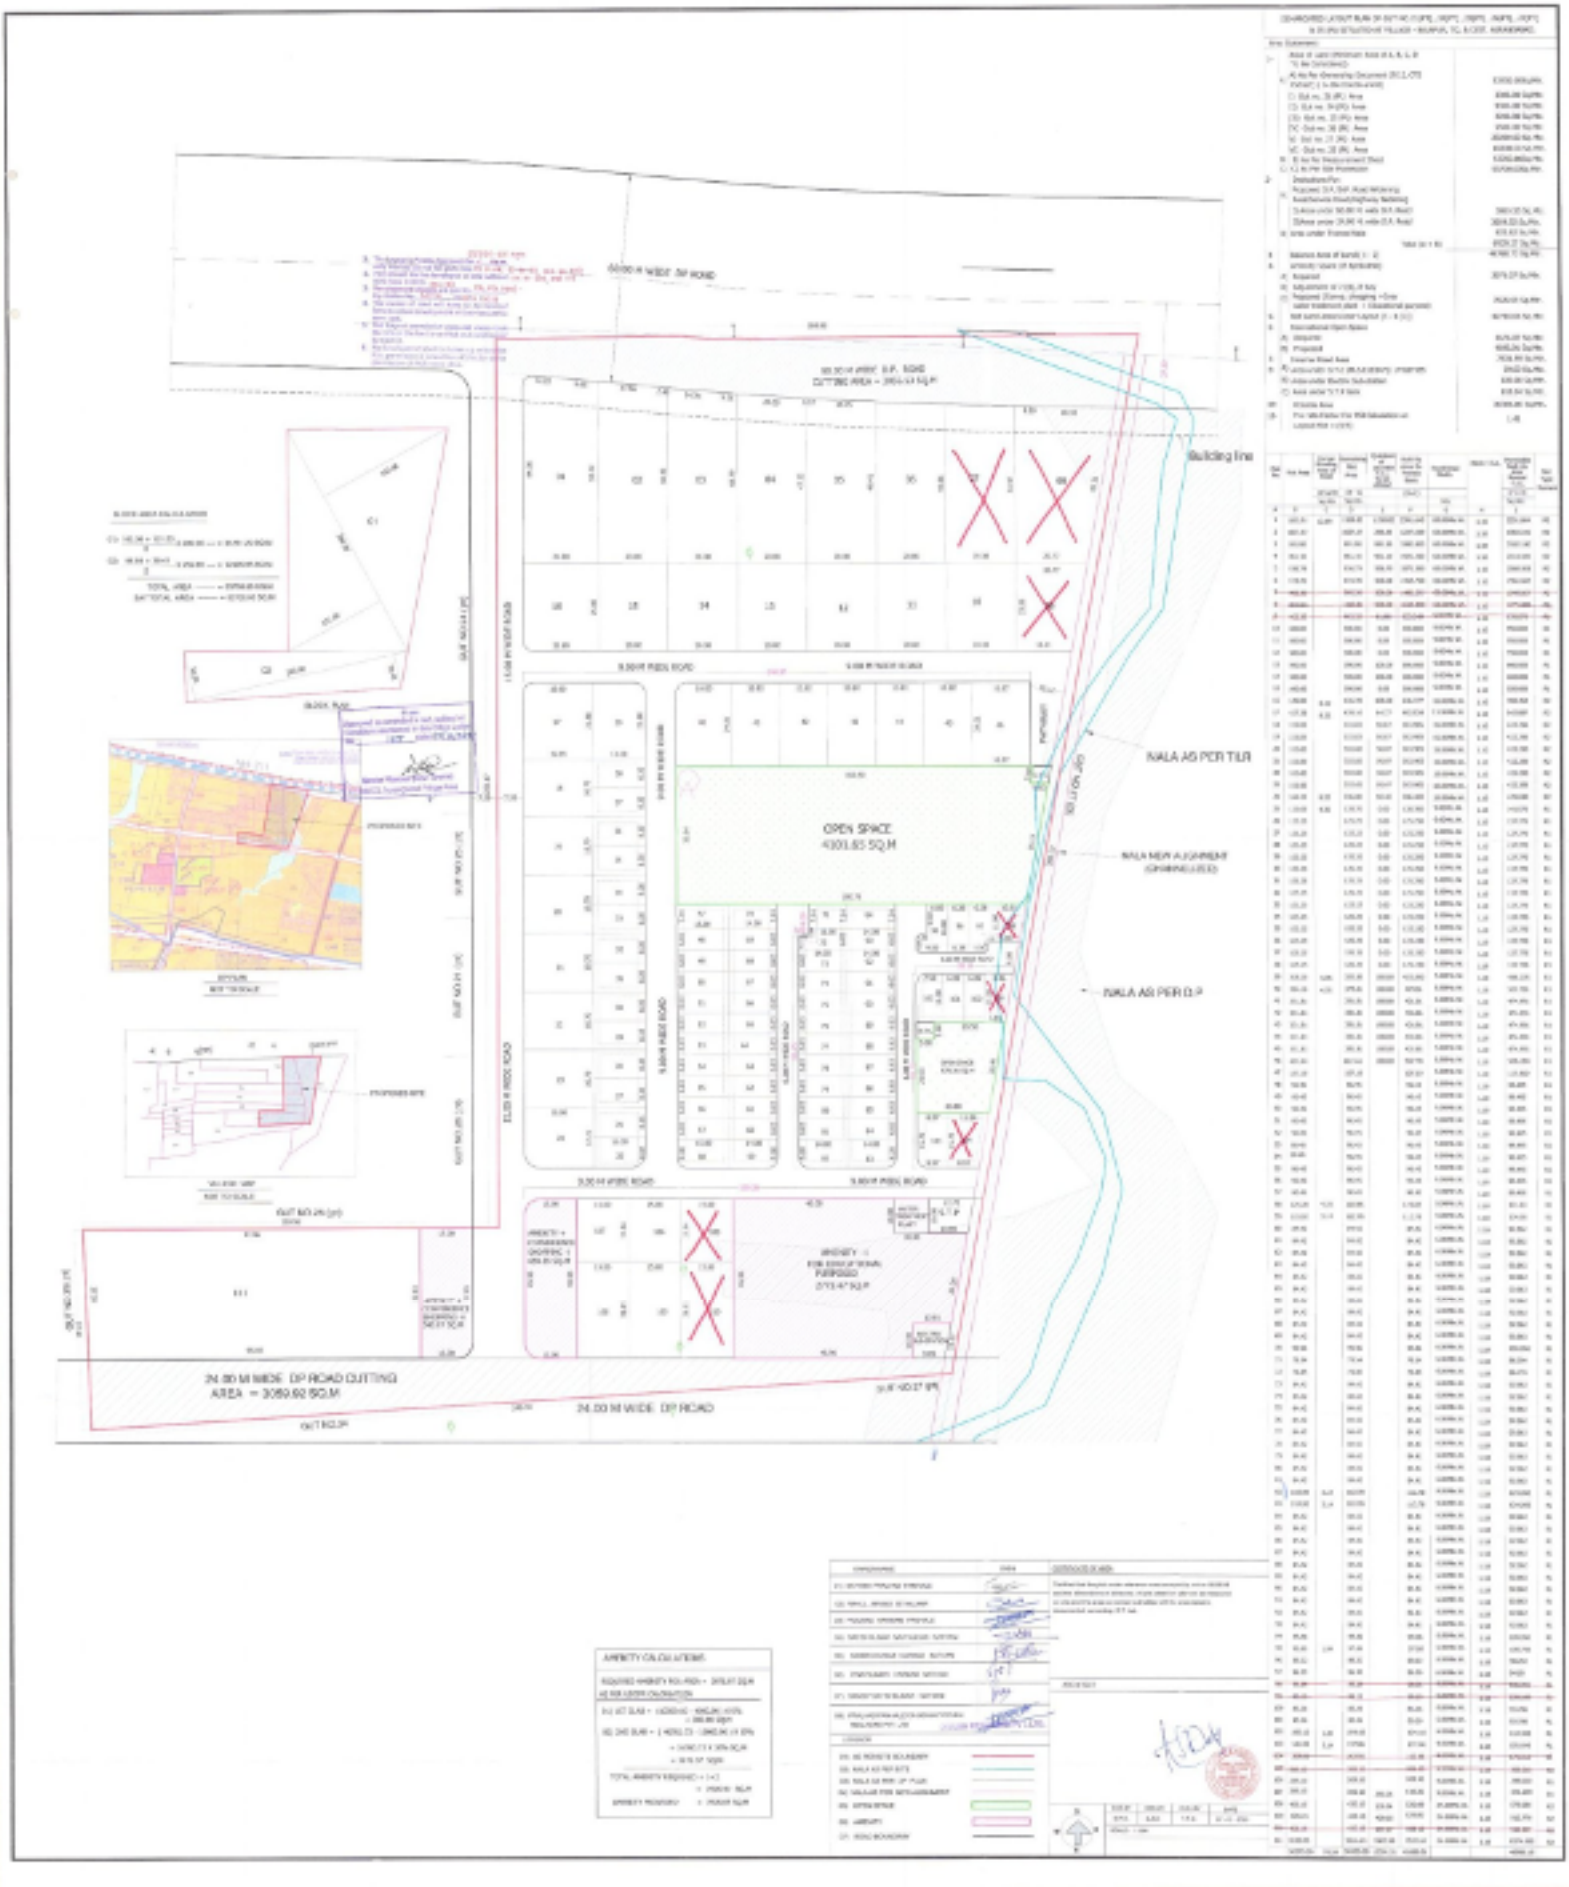

60.00 M WIDE D.P. ROAD
Building line
NALA AS PER TLR
NALA AS PER D.P
OPEN SPACE
4301.65 SQ.M
24.00 M WIDE D.P. ROAD CUTTING
AREA = 3089.92 SQ.M
24.00 M WIDE D.P. ROAD