OFFICE USE ONLY | SHEET NO. 10/15

Approved as ammended In..................colour, Subject to the conditions mentioned in the office's Building Permit No.1.5...../21-22. Date 14/04/2021.

Town Planner
Town Planning Department
Municipal Corporation
Aurangabad

O. C. Signed by A.D.T.P.

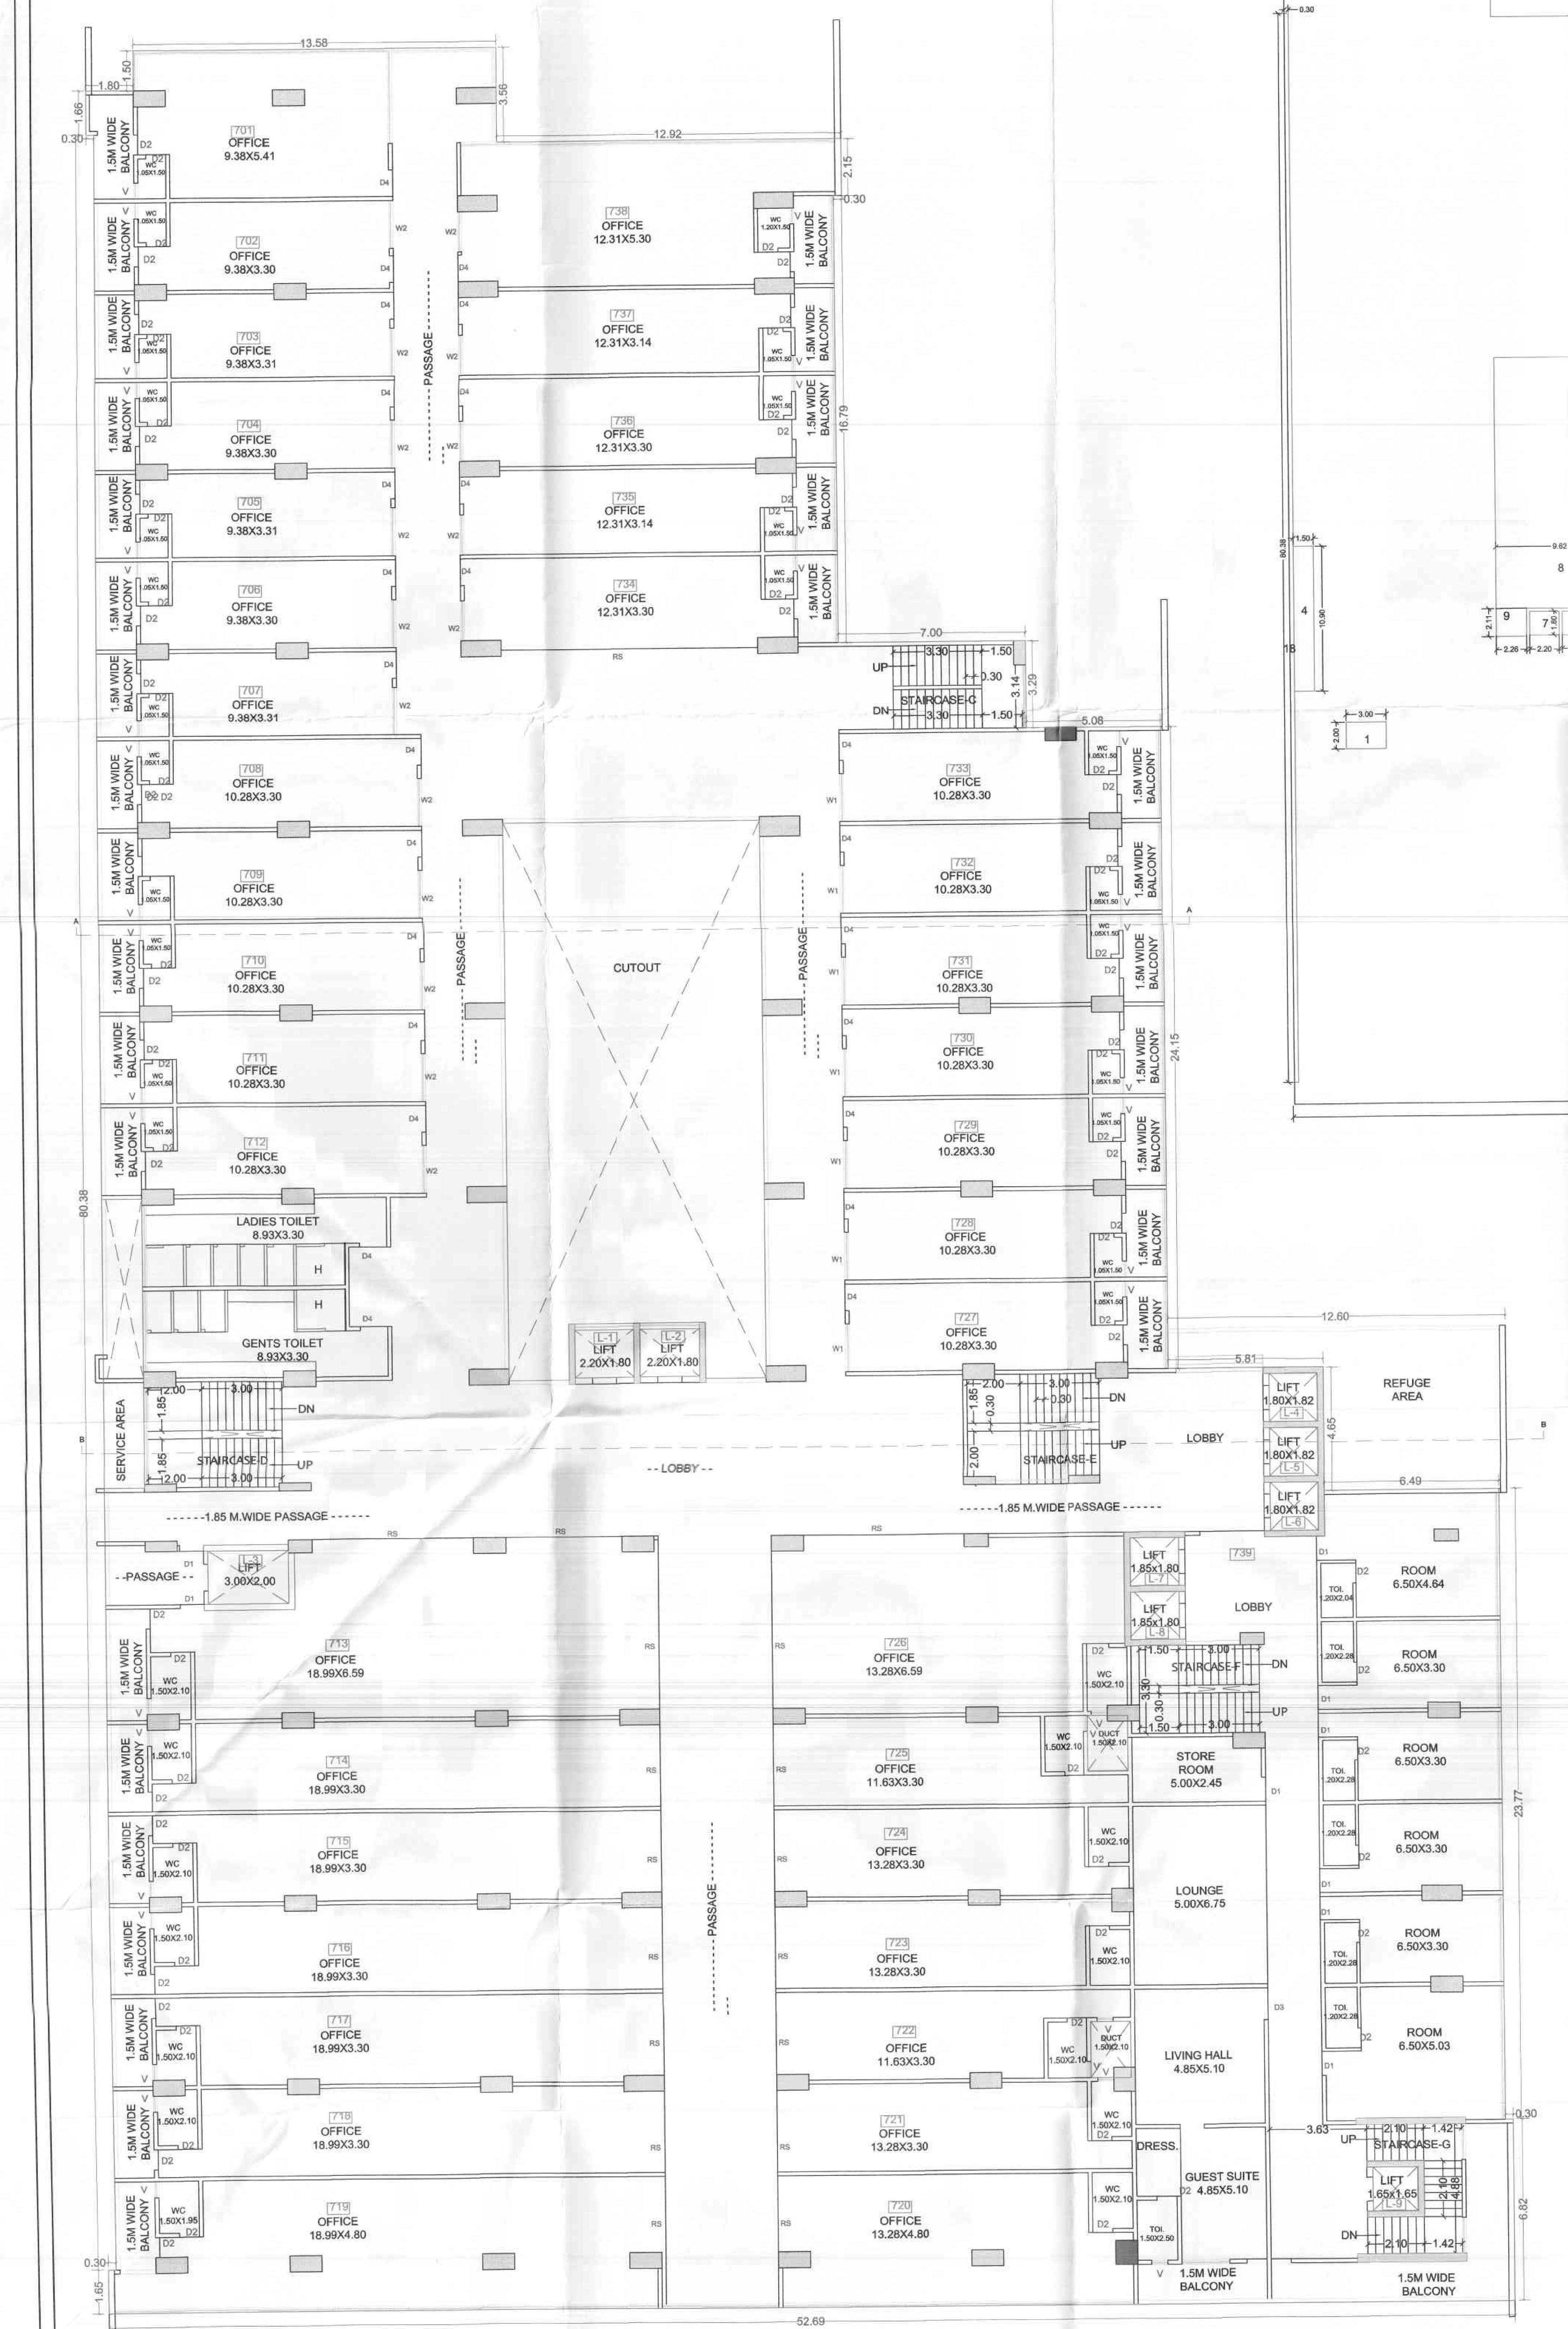

SEVENTH FLOOR PLAN
SAFFRON LANDMARK
SCALE 1:100

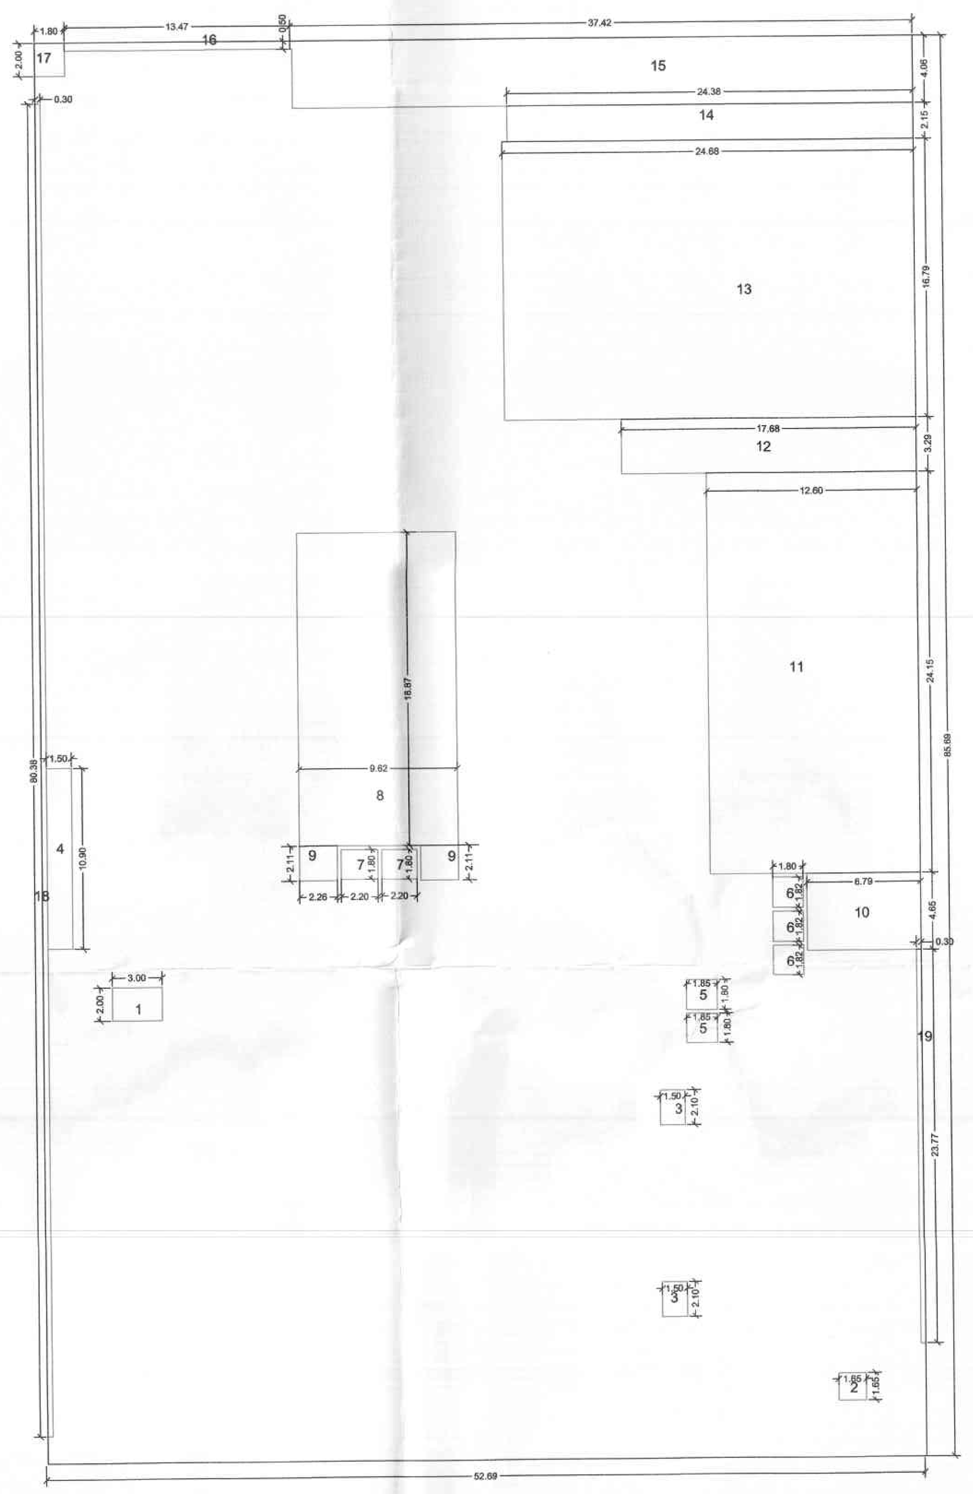

AREA BLOCK PLAN FOR SEVENTH FLOOR

SCALE 1:200

AREA CALCULATION BLOCK	
C = 52.69x85.69	= 4515.00 SQM.
DEDUCTION	
1 = 3.00x2.00	= 6.00 SQM.
2 = 1.65x1.65	= 2.72 SQM.
3 = 1.50x2.10x2	= 6.30 SQM.
4 = 1.50x10.90	= 16.35 SQM.
5 = 1.85x1.80x2	= 6.66 SQM.
6 = 1.80x1.82x3	= 9.83 SQM.
7 = 2.20x1.80x2	= 7.92 SQM.
8 = 9.62x18.87	= 181.52 SQM.
9 = 2.26x2.11x2	= 9.54 SQM.
10 = 6.79x4.65	= 31.57 SQM.
11 = 12.60x24.15	= 304.29 SQM.
12 = 17.68x3.29	= 58.17 SQM.
13 = 24.68x16.79	= 414.38 SQM.
14 = 24.38x2.15	= 52.42 SQM.
15 = 32.4x4.06	= 151.92 SQM.
16 = 13.58x0.50	= 6.79 SQM.
17 = 1.80x2.00	= 3.60 SQM.
18 = 0.30x80.38	= 24.11 SQM.
19 = 0.30x23.77	= 7.13 SQM.

TOTAL DEDUCTION= 1301.22 SQM.

NET B/UP AREA =(4515.00- 1301.22) = 3213.78 SQM.

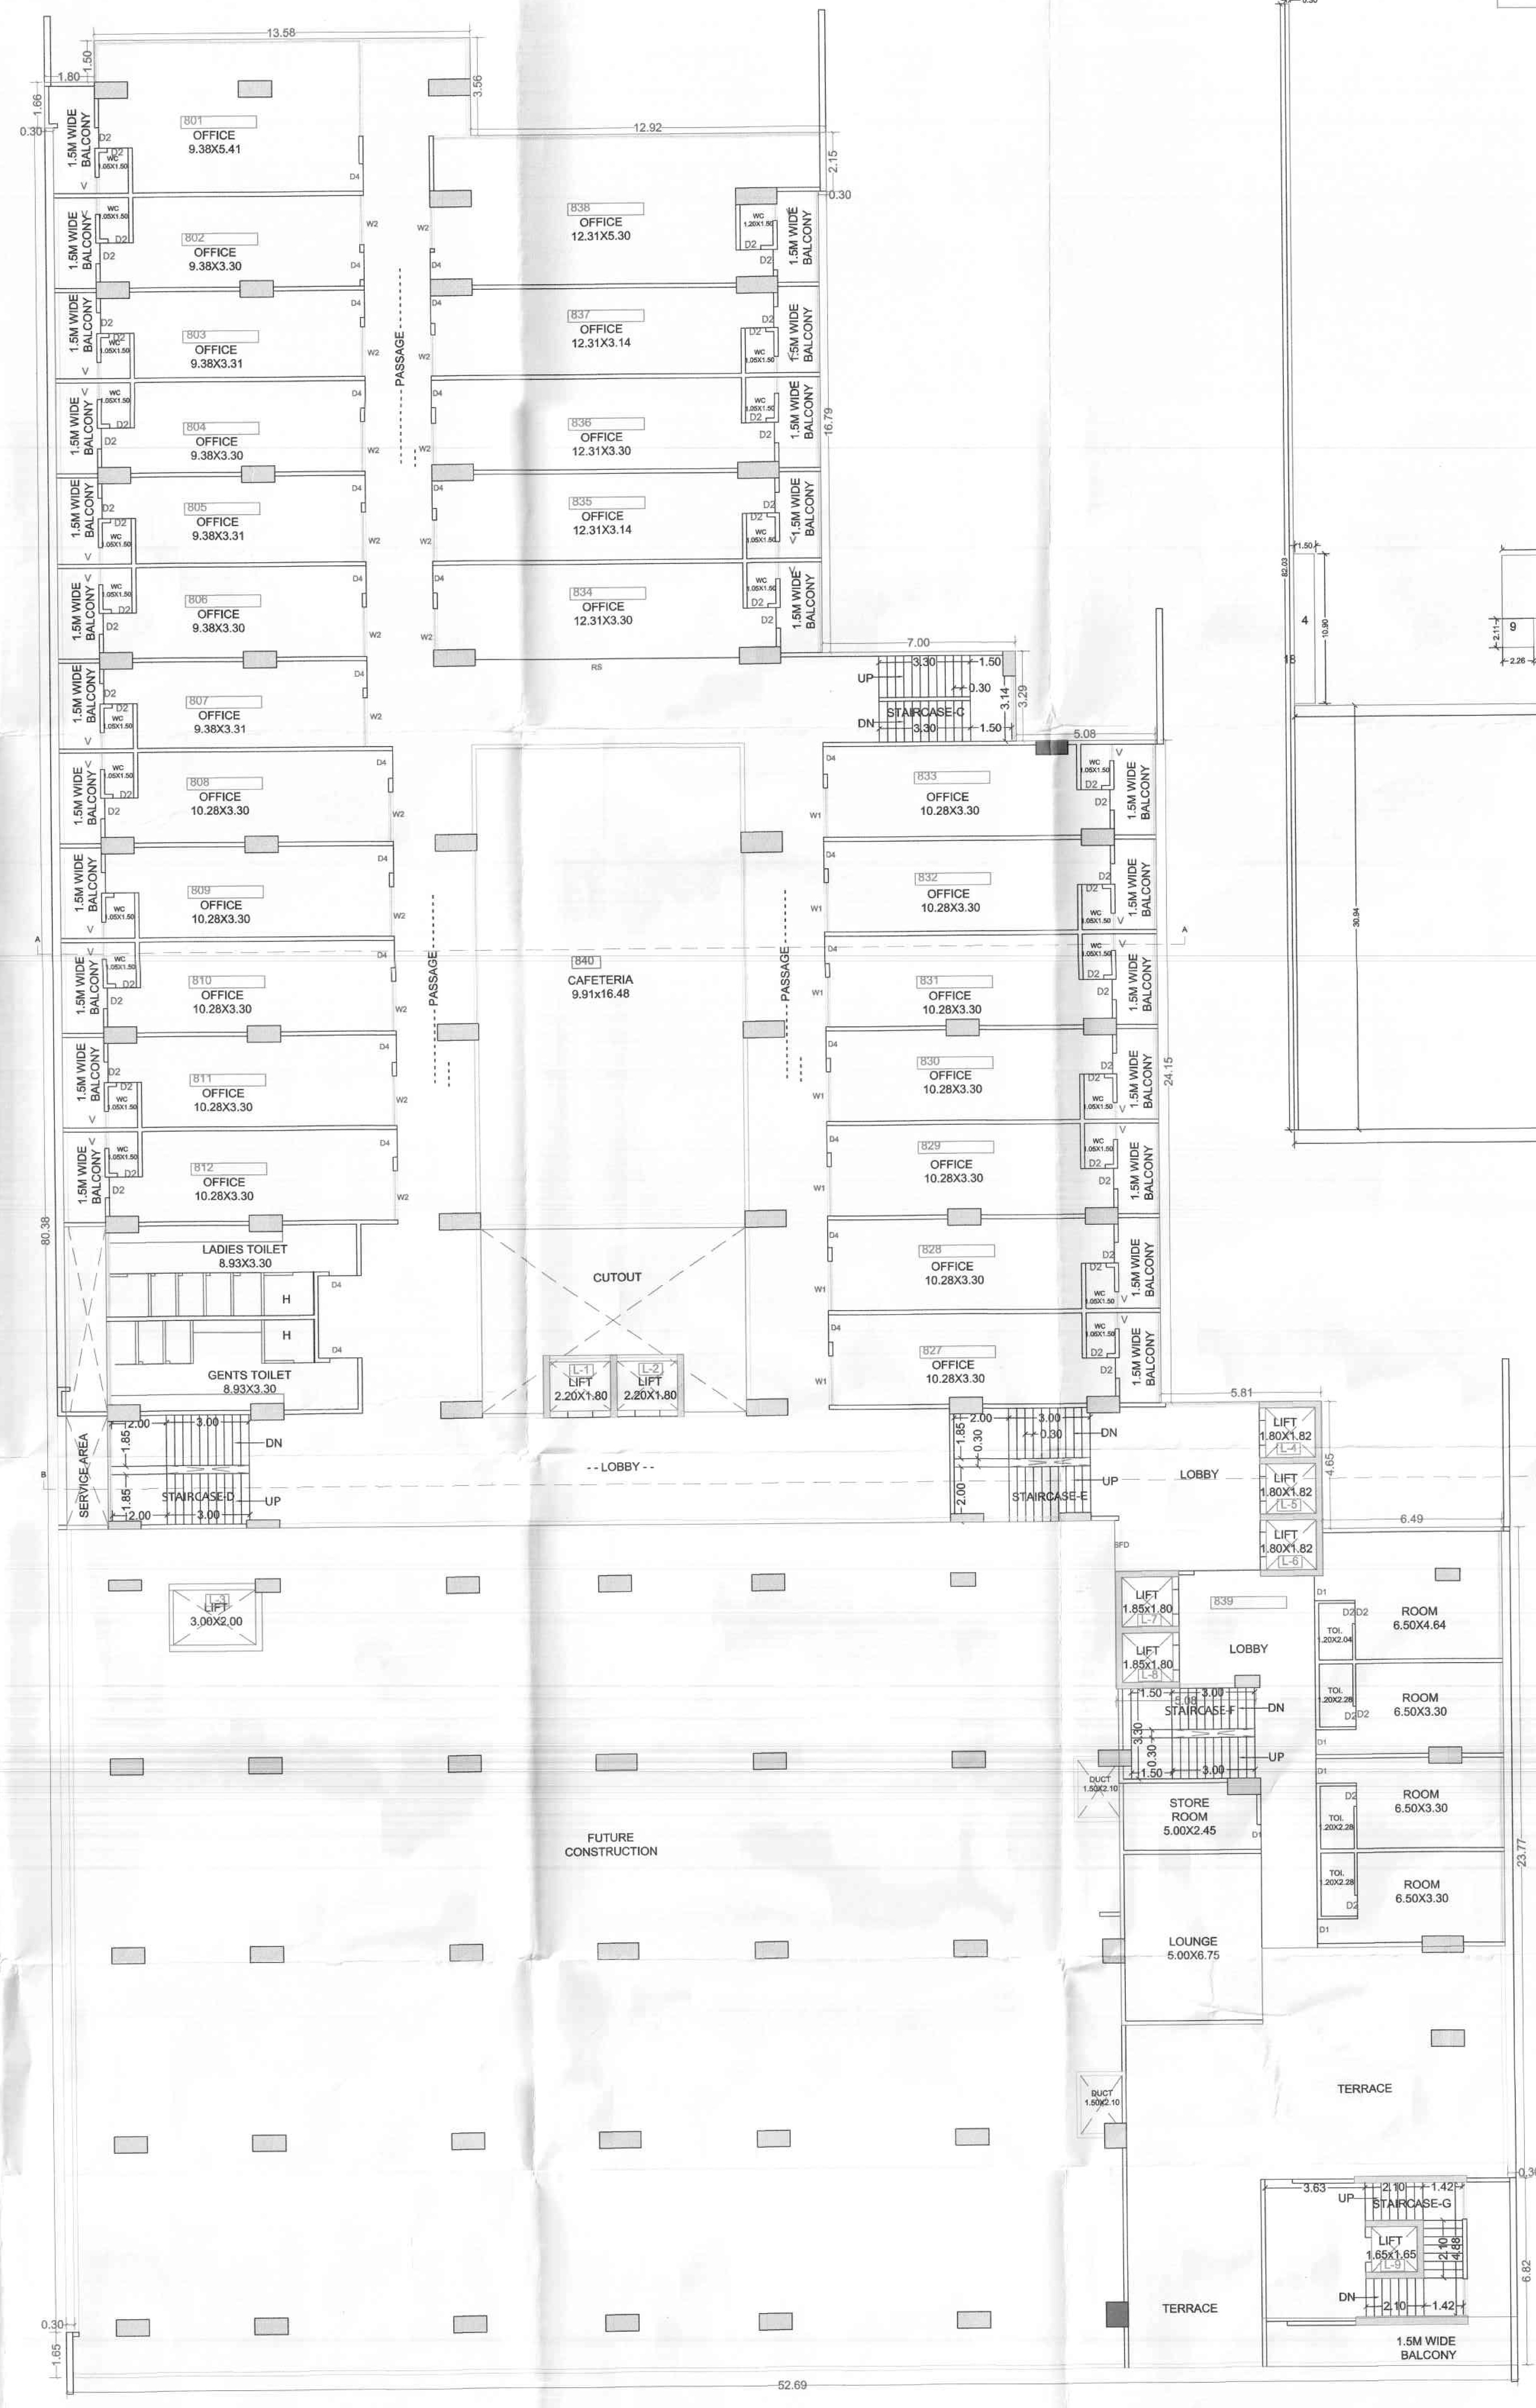

EIGHT FLOOR PLAN
SAFFRON LANDMARK
SCALE 1:100

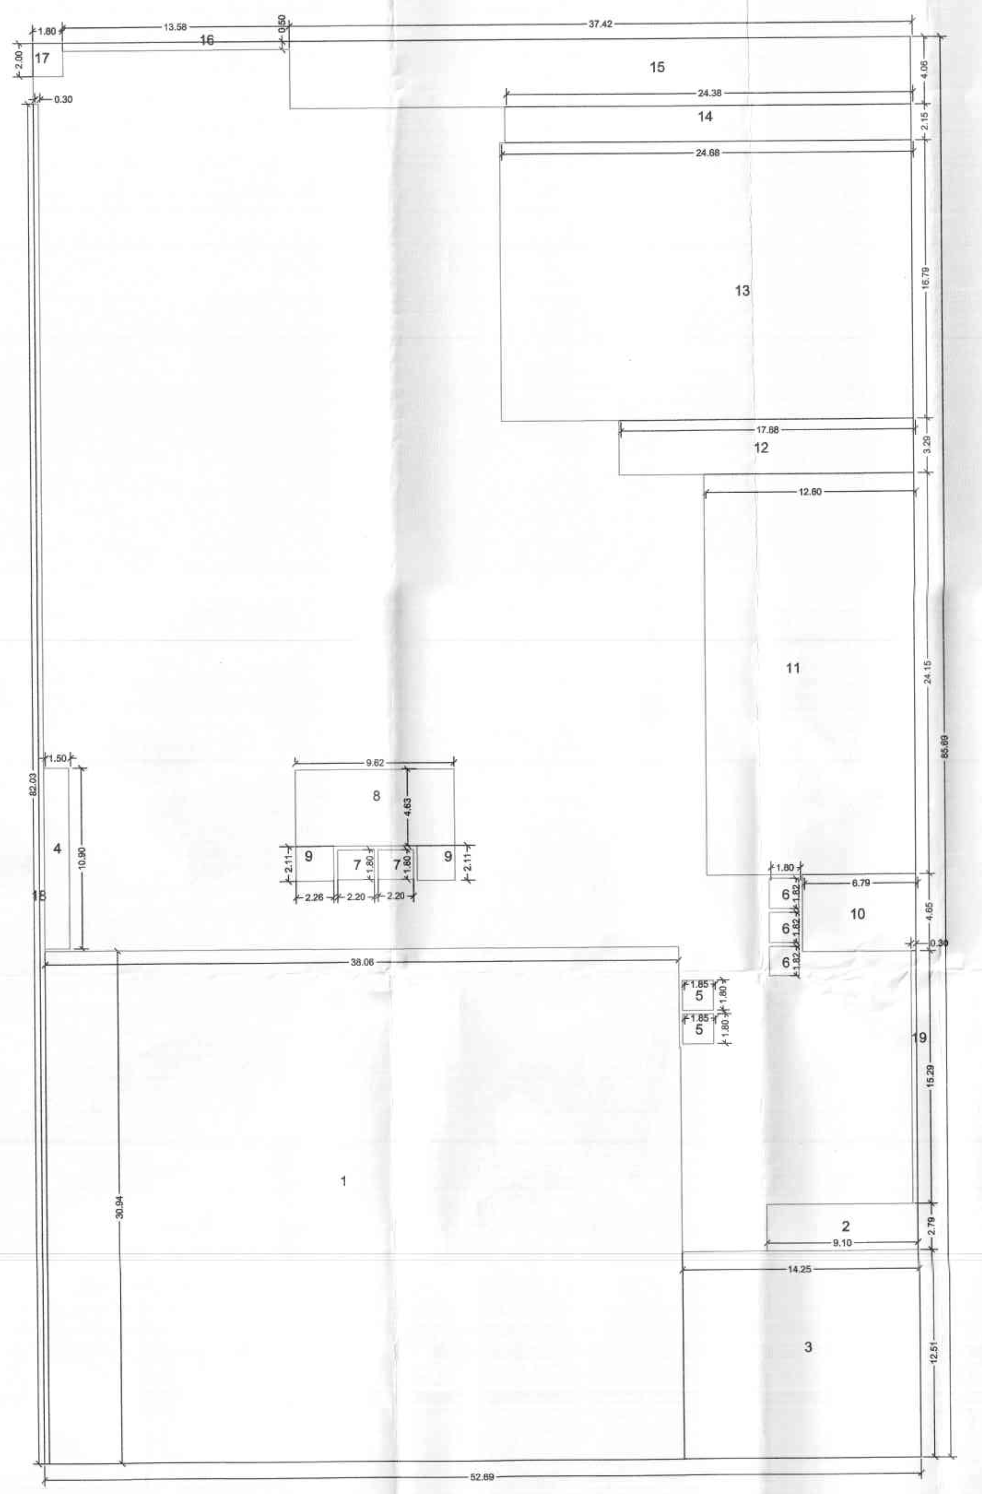

AREA BLOCK PLAN FOR EIGHT FLOOR

SCALE 1:200

AREA CALCULATION BLOCK	
C = 52.69x85.69	= 4515.00 SQM.
DEDUCTION	
1 = 38.06x30.94	= 1177.58 SQM.
2 = 9.10x2.79	= 25.39 SQM.
3 = 14.25x12.51	= 178.27 SQM.
4 = 1.50x10.90	= 16.35 SQM.
5 = 1.85x1.80x2	= 6.66 SQM.
6 = 1.80x1.82x3	= 9.83 SQM.
7 = 2.20x1.80x2	= 7.92 SQM.
8 = 9.62x4.63	= 44.54 SQM.
9 = 2.26x2.11x2	= 9.54 SQM.
10 = 6.79x4.65	= 31.57 SQM.
11 = 12.60x24.15	= 304.29 SQM.
12 = 17.68x3.29	= 58.17 SQM.
13 = 24.68x16.79	= 414.38 SQM.
14 = 24.38x2.15	= 52.42 SQM.
15 = 37.42x4.06	= 151.93 SQM.
16 = 13.58x0.50	= 6.79 SQM.
17 = 1.80x2.00	= 3.60 SQM.
18 = 0.30x82.03	= 24.61 SQM.
19 = 0.30x15.29	= 4.58 SQM.

TOTAL DEDUCTION= 2528.42 SQM.

NET B/UP AREA =(4515.00- 2525.02) = 1986.58 SQM.

SCHEDULE OF OPENING

SFD	- 1.40 X 2.37	T/W DOOR FRAME
D	- 1.20 X 2.37	T/W DOOR FRAME
D1	- 0.90 X 2.37	T/W DOOR FRAME
D2	- 0.75 X 2.37	T/W DOOR FRAME
W	- 2.00 X 1.77	ALU' GALZED WIN
W1	- 2.35 X 1.77	ALU' GALZED WIN
W2	- 2.25 X 1.77	ALU' GALZED WIN
V	- 0.60 X 0.90	ALU' LOUVRED WIN

REVISED BUILDINGS OF SAFFRON LANDMARKS, SAFFRON LANDSCAPES, & SAFFRON TRANQUIL LANDSCAPES AT GUT NO 57 (PART), BEED BYPASS, SATARA, AURANGABAD.

FOR M/S SAFFRON ASSOCIATES

SAFFRON ASSOCIATES
Partner Partner

SIGNATURE OF OWNER.

Drawn by :- Sandesh
Scale :-1:100 / 200 / 50
Date :-13 / 04 / 2021

N

ARCHITECT

MANOJ KALA & ASSOCIATES
ALTIUS - B - 301-302, 3rd FLOOR, SPACE OLYMPIA, GARKHEDA, AURANGABAD - 431009
MOB - 9637005781