


30.0M. WIDE ROAD

15.0M. WIDE SERVICE ROAD


GUT NO 57 (PART)

24.00 M. WIDE ROAD

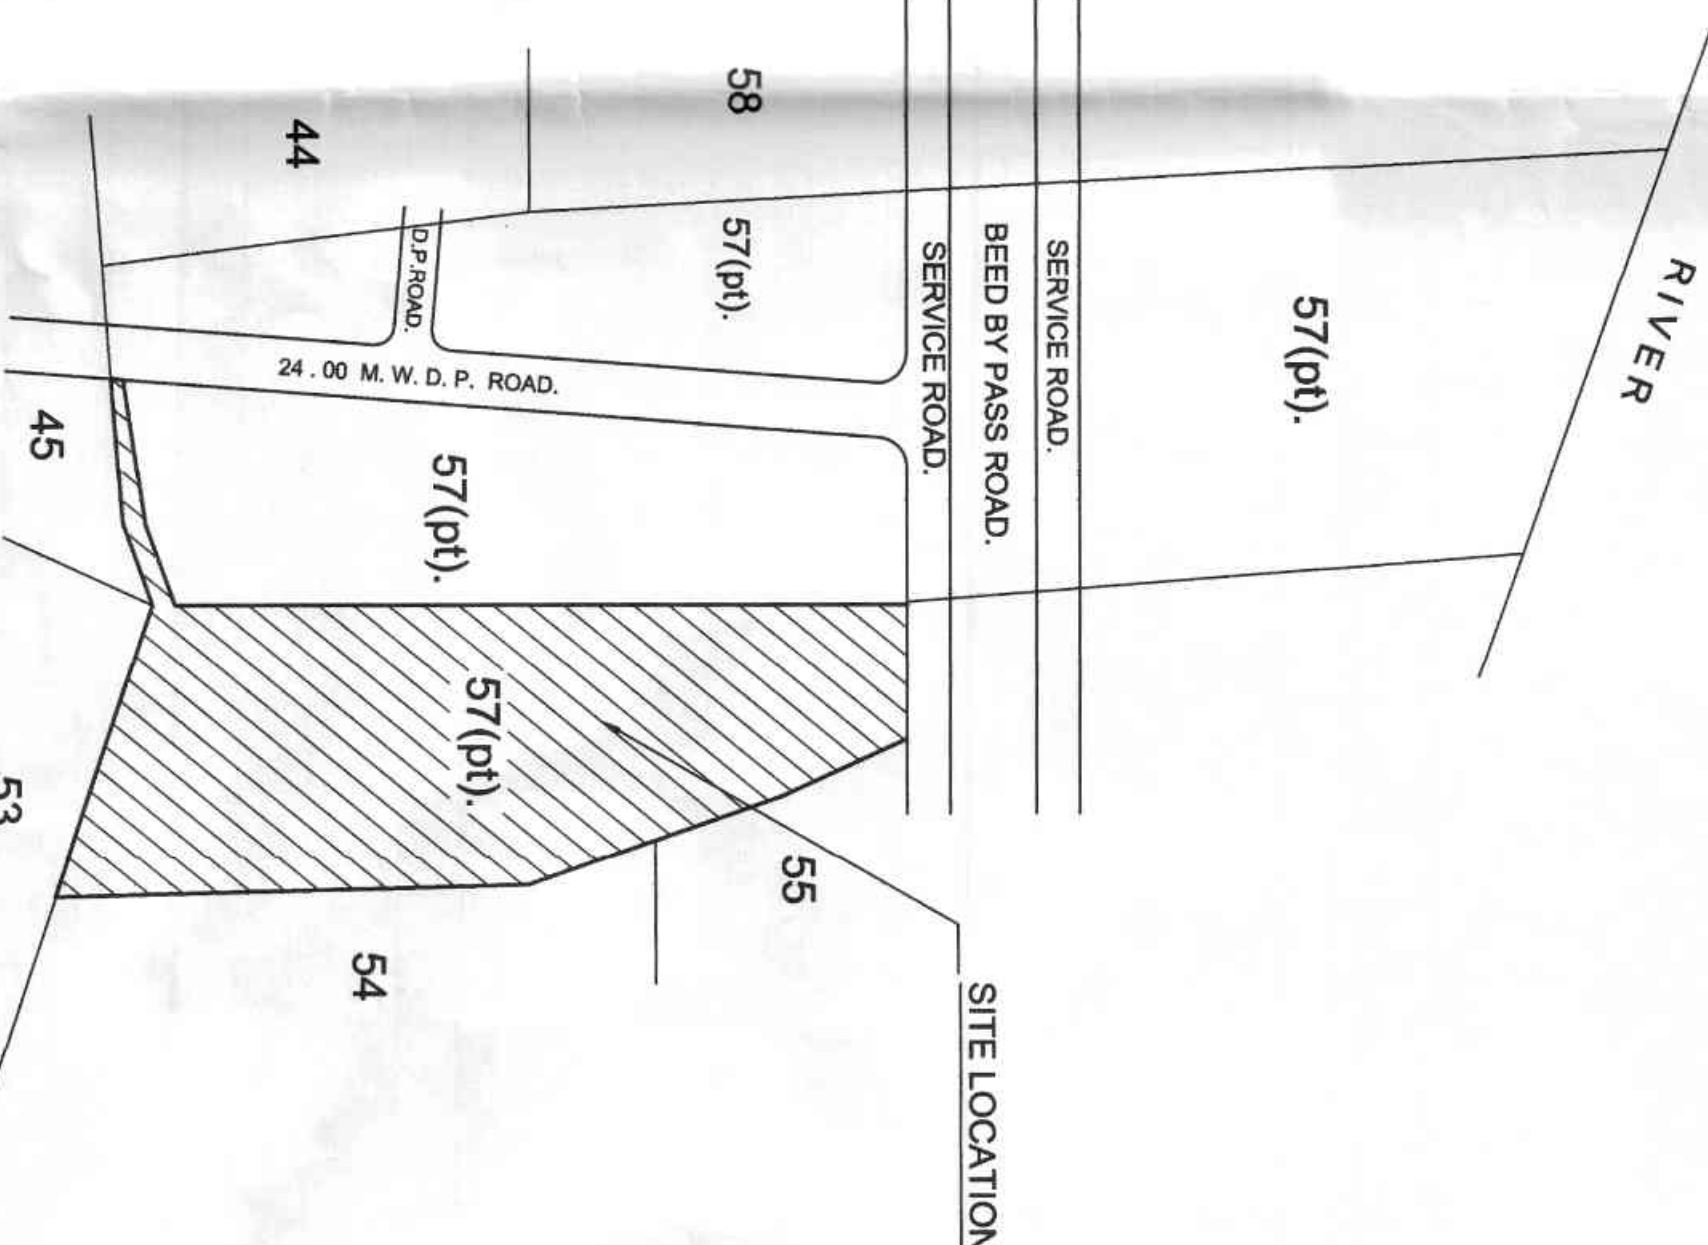

LOCATION PLAN


SCALE:- N.T.S.

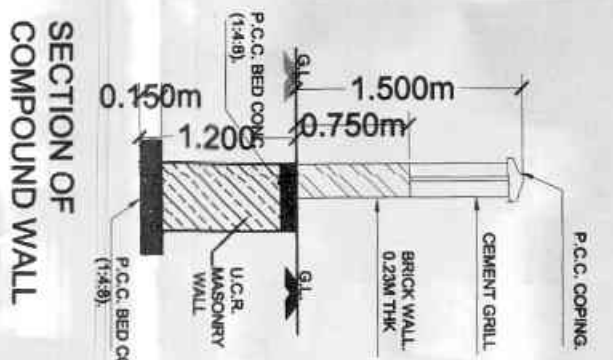

SECTION OF COMPOUND WALL

LAYOUT PLAN

SCALE: 1:500

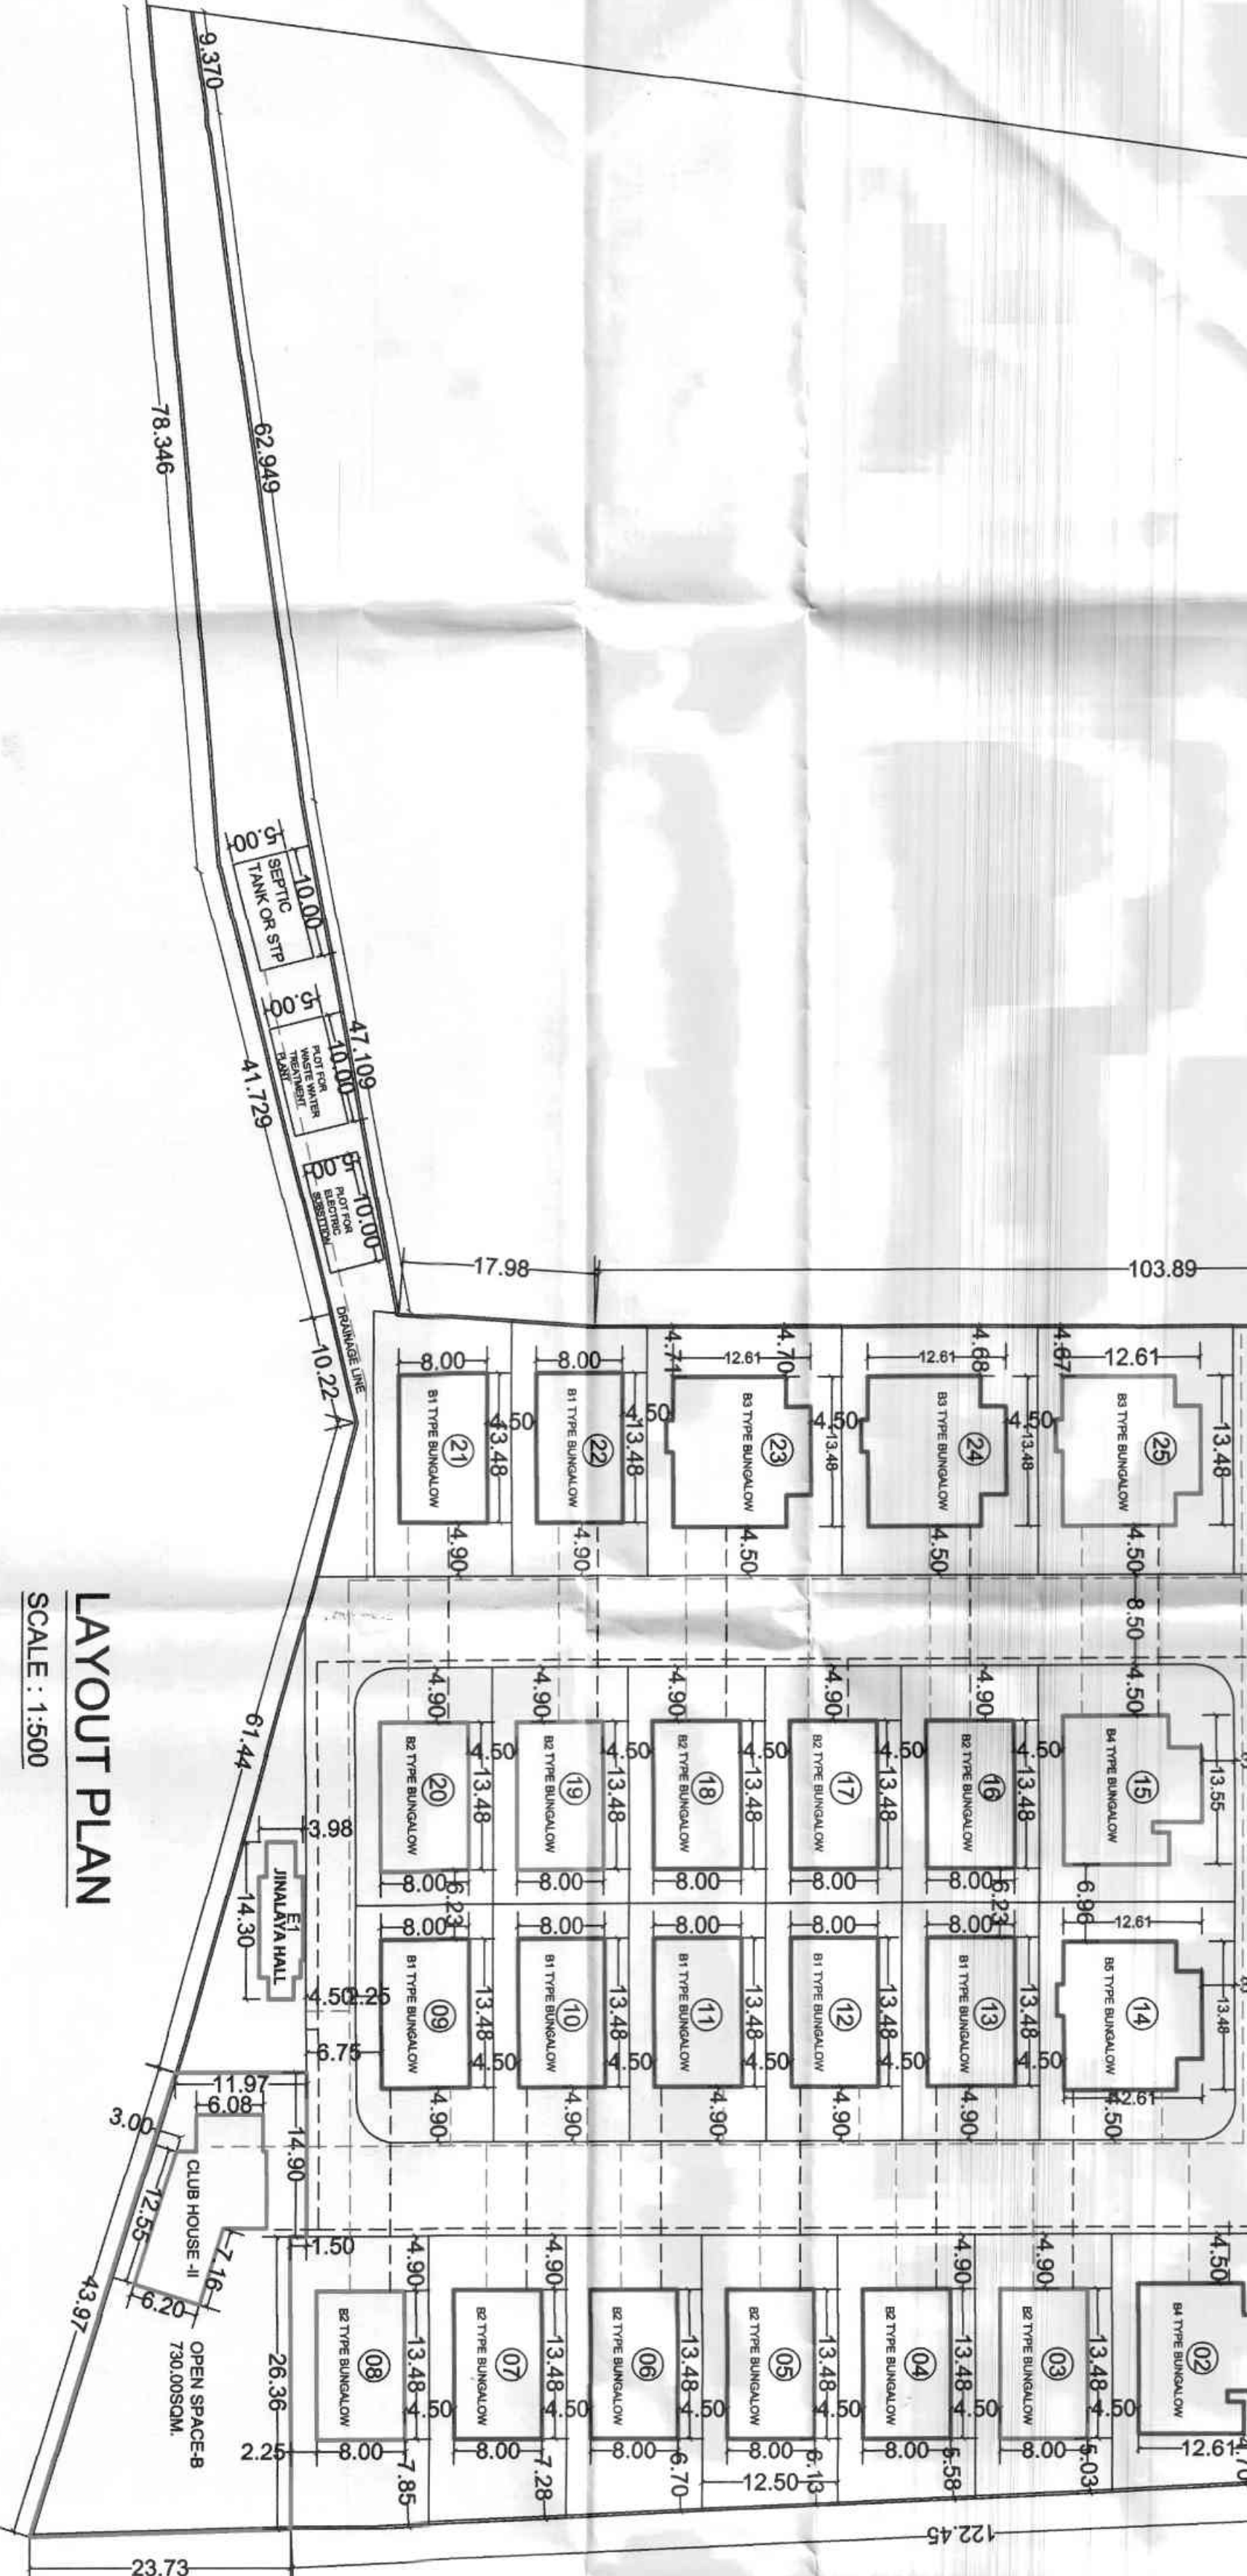

SECTOR PLAN

SCALE:- N.T.S.



Approved as amended
the conditions mentioned in the
office Building Permit No. 1173
dated 16/05/2021

Town Planning
Municipal Corporation
G. C. Shinde By A.D.P.P.

OFFICE USE ONLY

SHEET NO. 01/15

AREA STATEMENT

REVISED FOR SAFFRON LANDMARKS, SAFFRON LANDSCAPES
AT GUT NO 57 (PART), BEED BYPASS, SATARA, AURANGABAD.

Drawing Sheet no. 1/13

FOR MS SAFFRON ASSOCIATES

REVISED FOR SAFFRON LANDMARKS, SAFFRON LANDSCAPES

AT GUT NO 57 (PART), BEED BYPASS, SATARA, AURANGABAD.

FOR MS SAFFRON ASSOCIATES

REVISED FOR SAFFRON LANDMARKS, SAFFRON LANDSCAPES

AT GUT NO 57 (PART), BEED BYPASS, SATARA, AURANGABAD.

FOR MS SAFFRON ASSOCIATES