

AREA STATEMENT(A-TYPE)	
PARKING FL.B/UP AREA	0.000 SQM
FIRST FL.B/UP AREA	265.080 SQM
SECOND FL.B/UP AREA	265.080 SQM
TOTAL B/UP AREA	530.160 SQM

AREA STATEMENT(B-TYPE)	
PARKING FL.B/UP AREA	0.000 SQM
FIRST FL.B/UP AREA	264.751 SQM
SECOND FL.B/UP AREA	260.976 SQM
TOTAL B/UP AREA	525.727 SQM

AREA STATEMENT(C-TYPE)		
PARKING FL.B/UP AREA		0.000 SQM
FIRST FL.B/UP AREA		271.911 SQM
SECOND FL.B/UP AREA		270.261 SQM
TOTAL B/UP AREA		542.172 SQM

AREA STATEMENT(D-TYPE)	
PARKING FL.B./UP AREA	54.113 SQM
FIRST FL.B./UP AREA	438.785 SQM
SECOND FL.B./UP AREA	438.785 SQM
THIRD FL.B./UP AREA	438.785 SQM
FORTH FL.B./UP AREA	438.785 SQM
FIFTH FL.B./UP AREA	374.319 SQM
SIXTH FL.B./UP AREA	362.626 SQM
TOTAL B./UP AREA	2546.198 SQM

SCHEDULE OF OPENINGS			
SER. NO.	DISCRIPTION	TYPE	SIZE
1	DOOR'S	MD	1.00X2.10
	GLASS DOOR	GD	1.80X2.10
		D	0.90X2.10
		D1	0.75X2.10
2	WINDOWS	W	1.80X1.20
		W1	1.50X1.20
		KW1	1.50X1.00
		W2	1.20X1.50
3		W3	0.90X1.20
		W4	0.60X1.50
	V	0.60X0.75	
	VENTILETOR	V1	0.45X0.75

PROPOSED RESIDENTIAL BUILDING
PLAN ON GUT NO.161,
MAUJE TISGAON,TQ.& DIST.
AURANGABAD
FOR M/S JAIBHADRA BUILDERS &
DEVELOPERS


Certified that the plot under reference was surveyed by me on 11/03/2022 and the dimensions of _____ and the _____ sides etc. of plot stated on plan are as measured on site and the area so worked out tallies with the area _____ stated in document of Ownership/ T.P. Scheme Records/ Land Records Department/City Survey records.

(Name of Architect/ Licensed Engineer/ Supervisor.)

Owner's Declaration –
I/we understood hereby confirm that I/we would abide by plans approved by IWE authority / Collector. I/we would execute the structure as per approved plan. Also I/we would execute the work under supervision of proper technical person so as to ensure the quality and safety at the work site.
Owner (s) name and signature
FOR MS JAISHADRA BUILDERS & DEVELOPERS THROUGHT PARTNER

1) MR. TRIMBAK GANPATRAO TUPE
2) MR. PRIYANKA RANDESHWAR RAO
3) MR. AMOL LUNDE KSHAT
4) MR. ASHOK DEVDASRAO JAGHANE
5) MR. DATTABAIJI RAJENDRAJI WADKAR

B.VRAUT
 CIVIL ENGINEER
 (LIC No-DDMCB/R2021/APL/01234)
R.B & ASSOCIATES
 Architects Planner Designer Engineers
 Plot No-12th, S.No-64 Near Shani Mandir
 New St Colony Aurangabad.
 CELL No - 491 - 97665550125

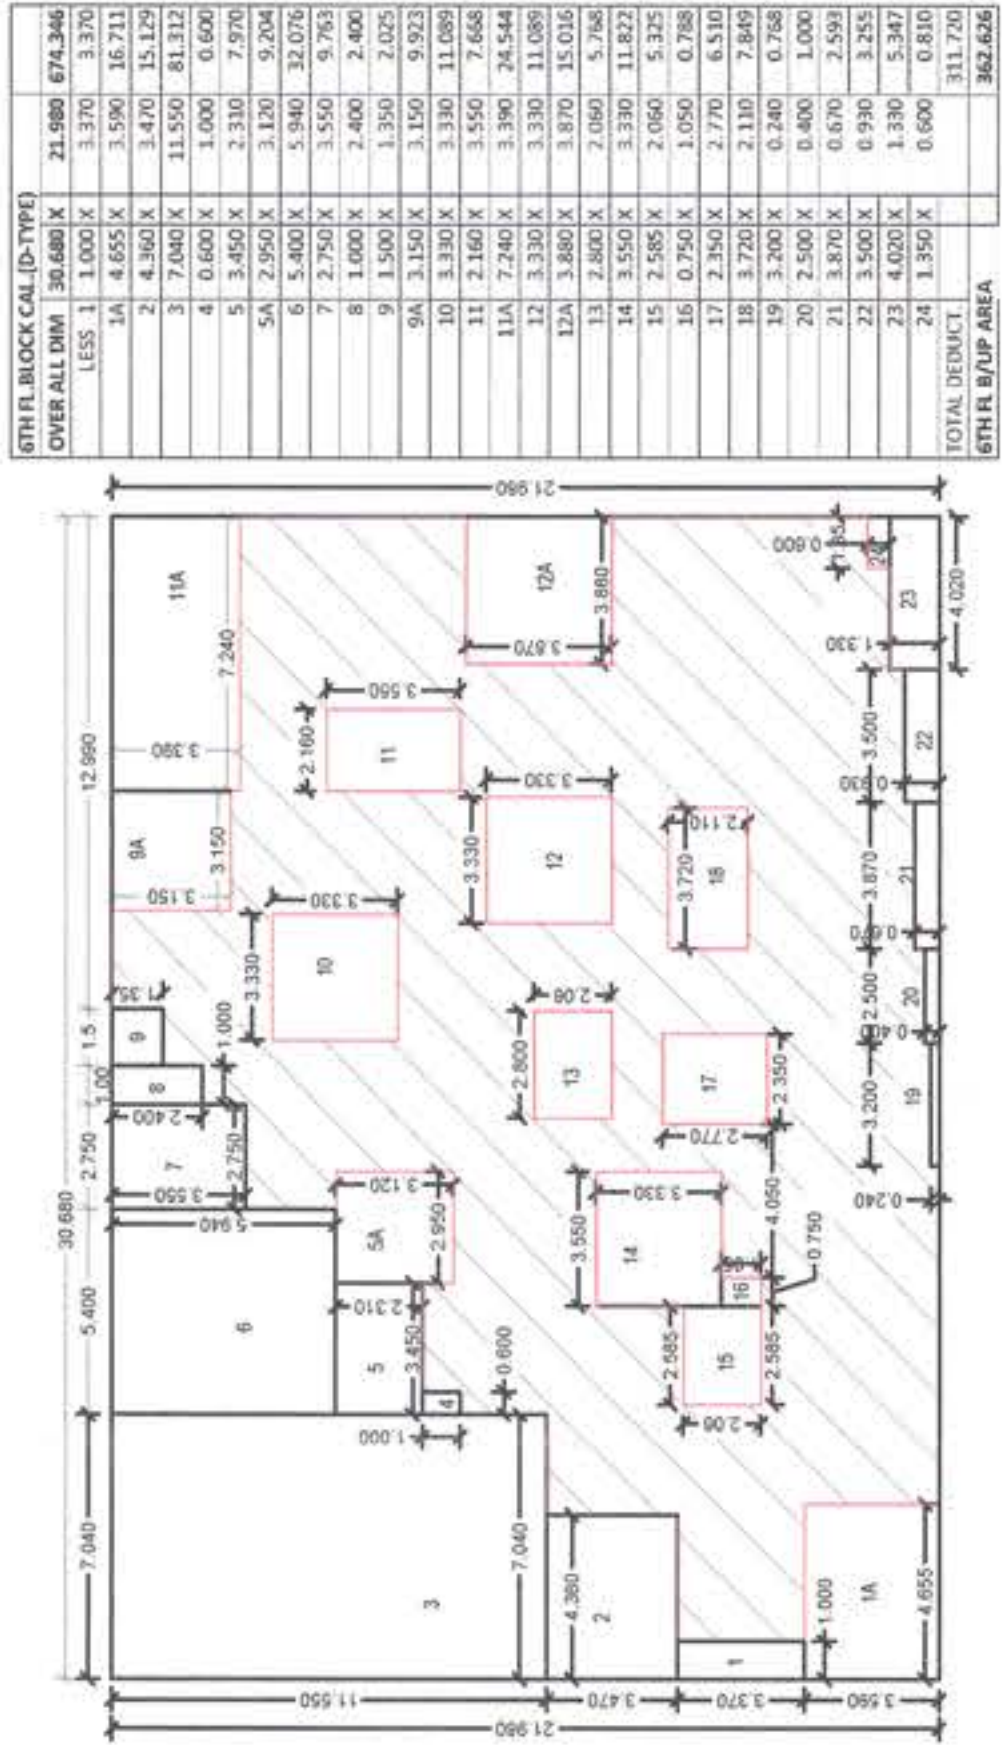

DWELLING / ROW HOUSE UNIT NOS	B/U AREA IN SQM	CARPET AREA IN SQM
18,15,22	64,126	52,516
19,16,23	53,396	45,445
3,10,17,24	53,594	44,118
4,11,18,25	34,998	31,550
5,12,19,26	74,053	64,611
6,13,20,27	69,048	60,962
7,14,21,28,35,42	47,855	36,582
29,36	47,315	39,854
30,37	42,890	36,146
31,38	43,671	34,608
32,39	34,998	31,550
33	61,494	51,787
34	53,741	45,968
35	40,801	41,065
41	53,741	45,968

