



D AND E- TYPE FLATS AND STORE

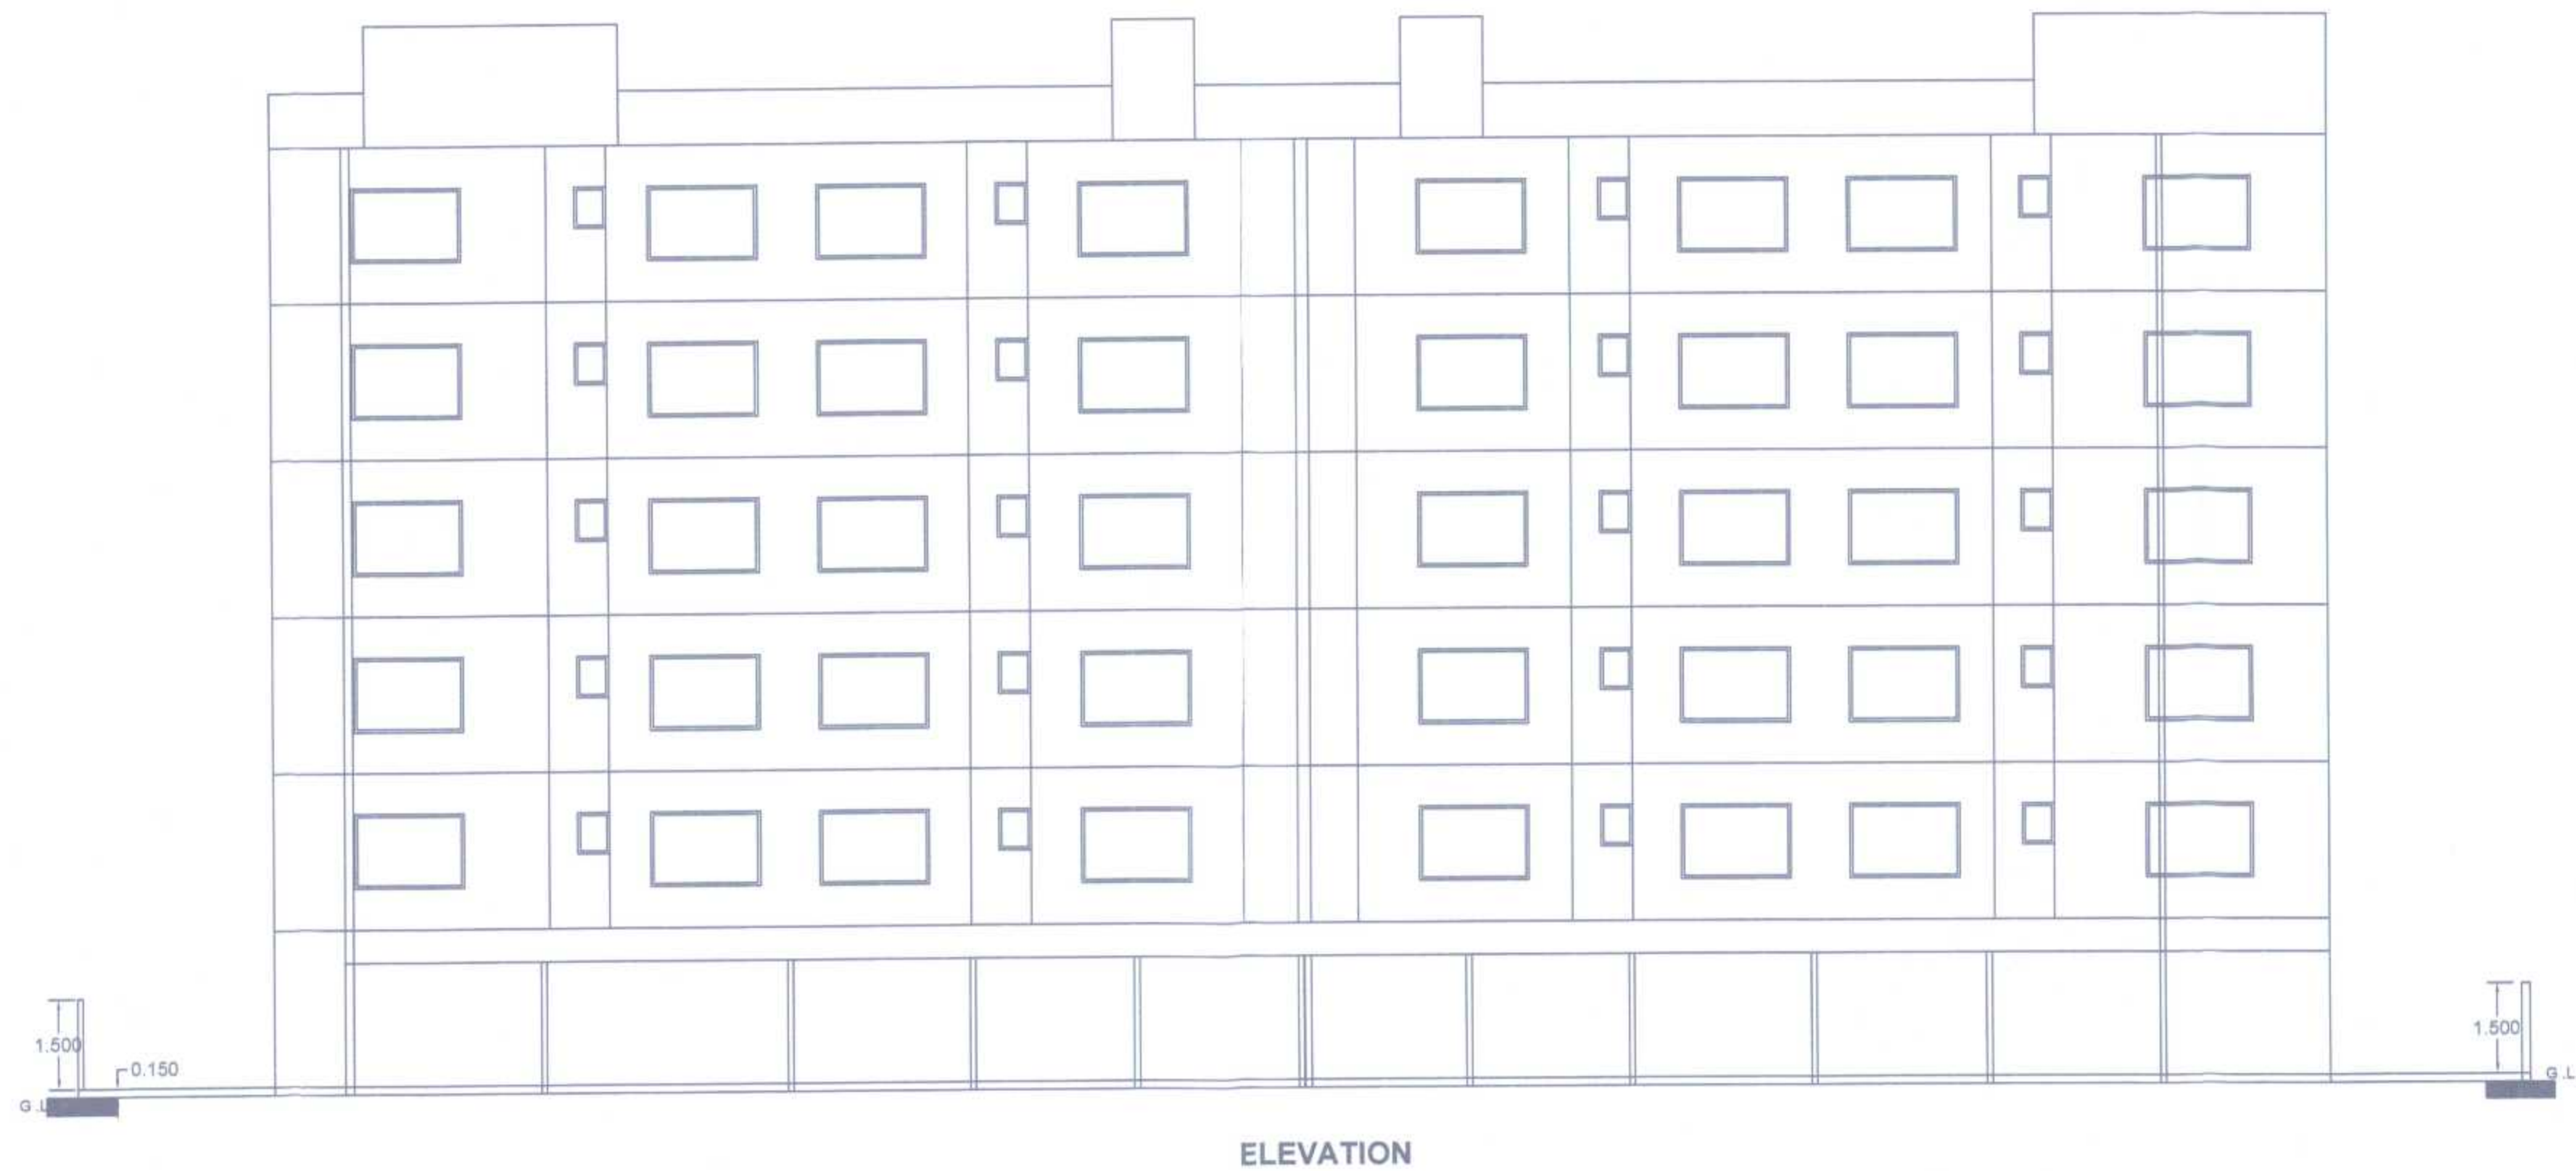

ELEVATION

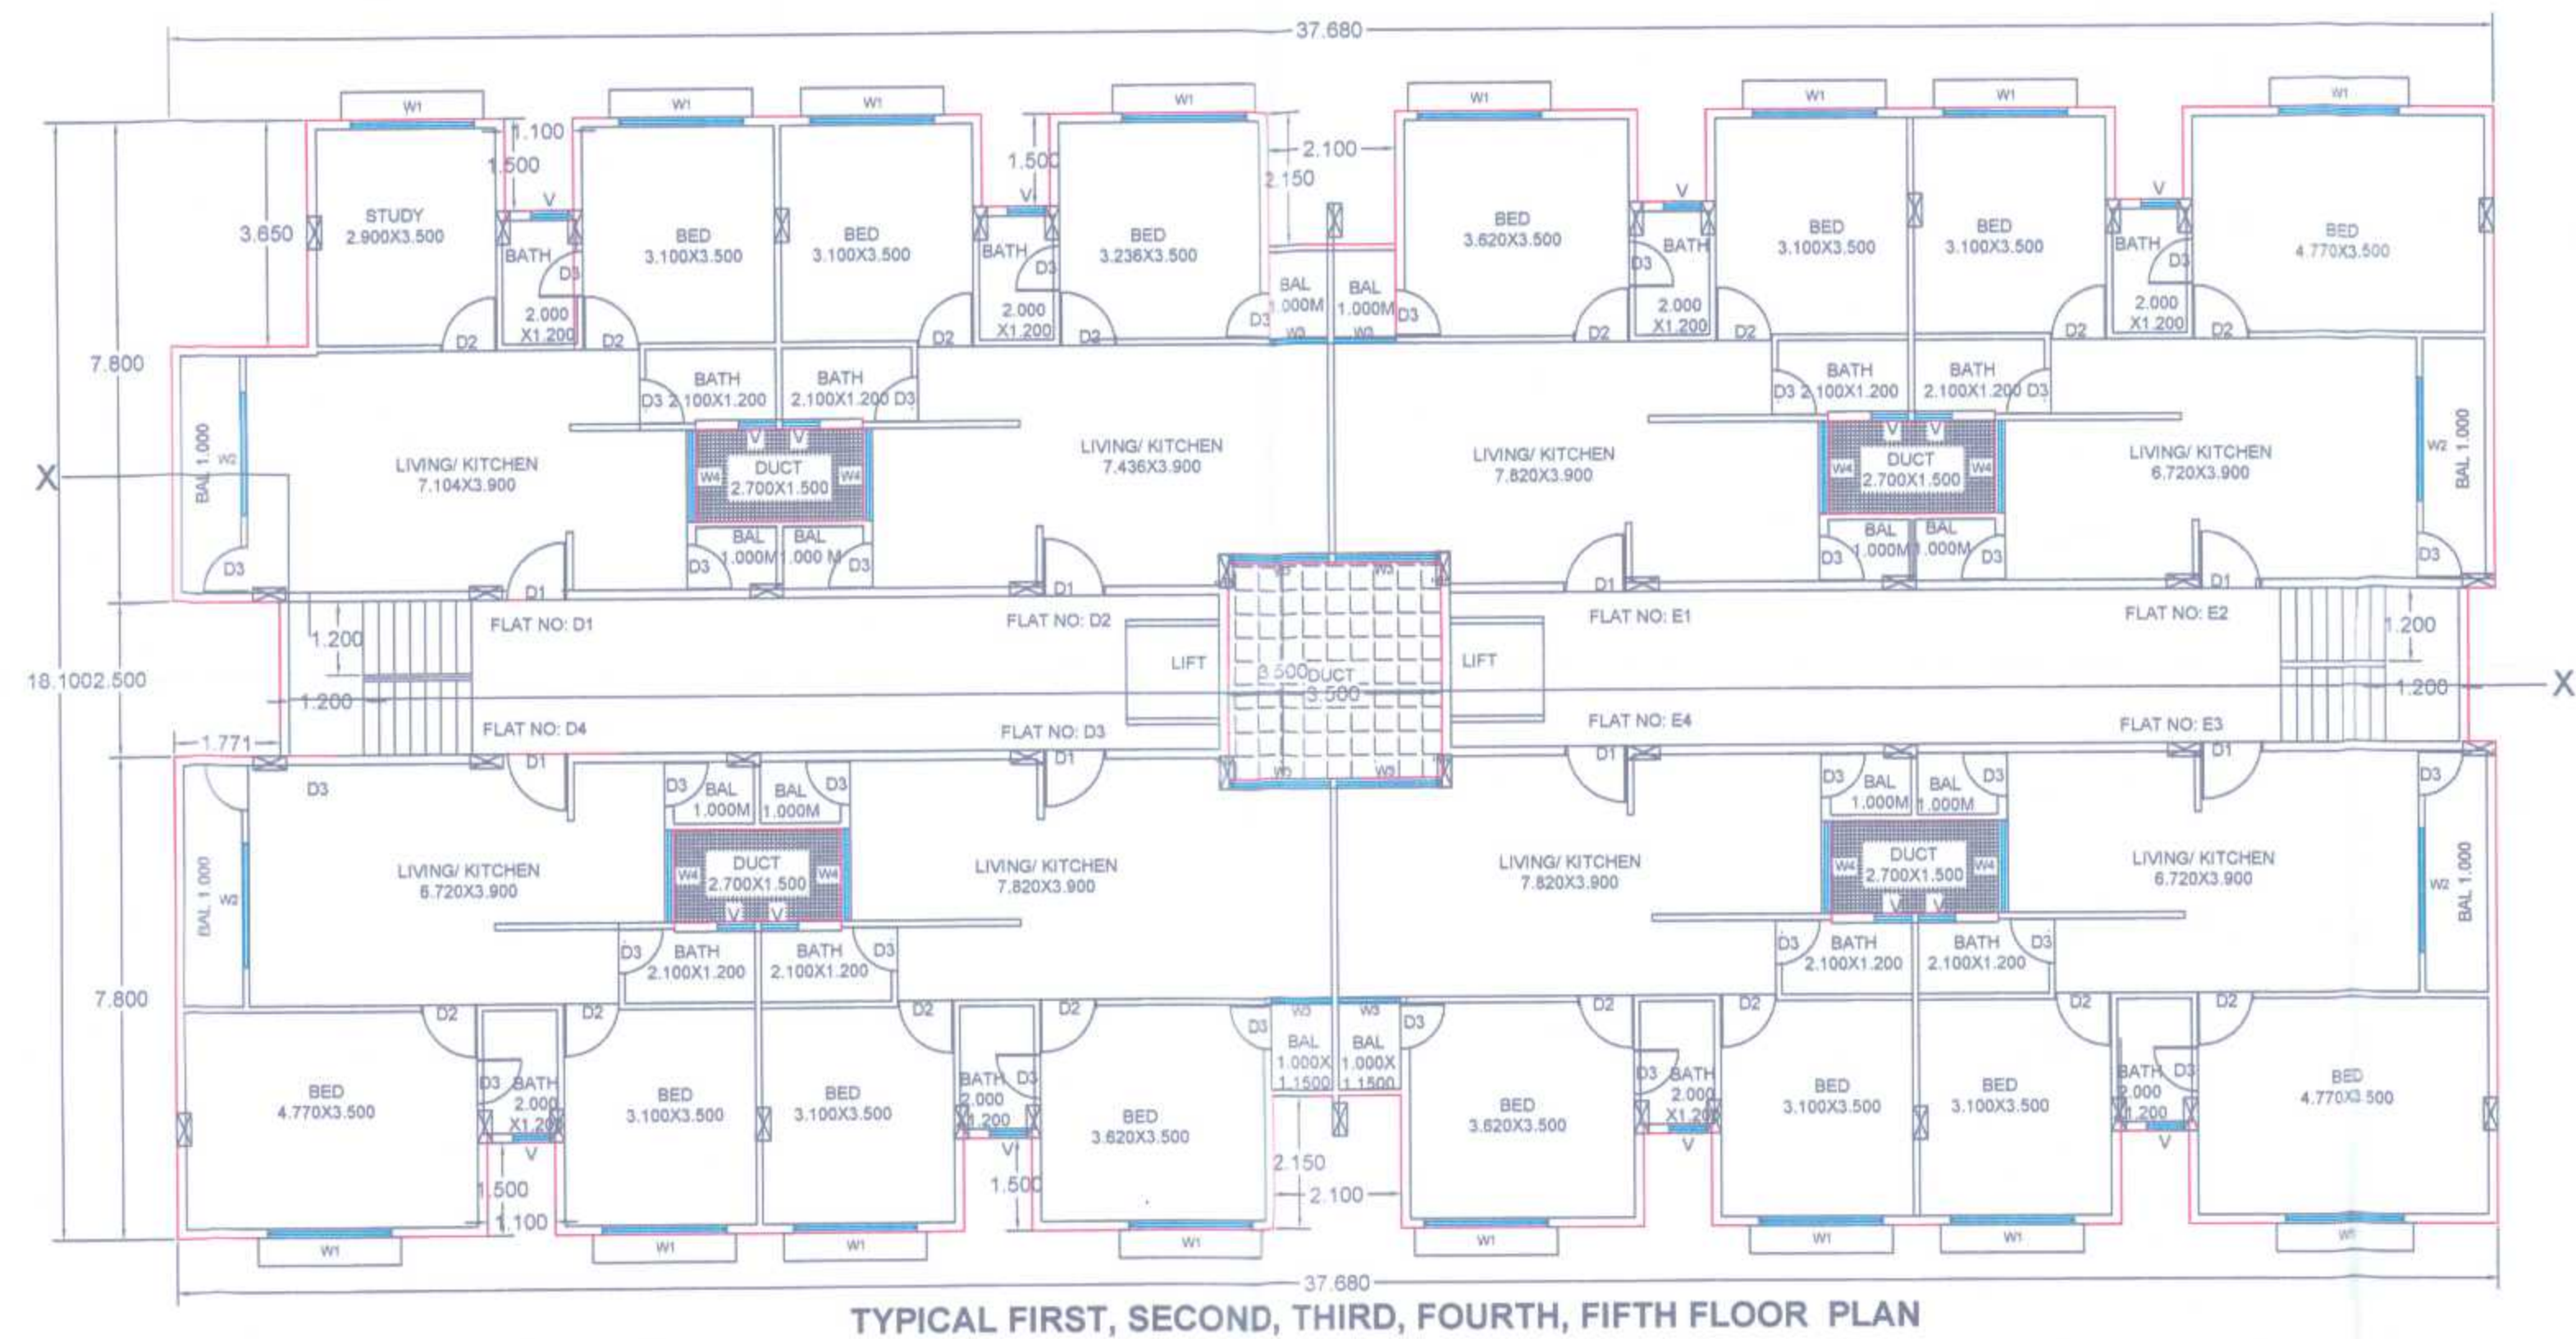

TYPICAL FIRST, SECOND, THIRD, FOURTH, FIFTH FLOOR PLAN



अर्जादर यांची प्रत
Approved as ammended
In.....Colour Subject to
the Conditions mentioned in
this office Building Permit No.....
Date : 12/04/2023

DY. ENGINEER
Town Planning
Municipal Corporation
Chhatrapati Sambhajinagar

O.C. Signed By D.D.T.R.

बन्धनियम
 1. बांधकाम पर वाणीजीनसार बांधकाम सुख
 केल्यानंतर ज्योच्यापट्टी (Plinth Level) च्या
 बांधकाम पूर्ण झाल्यावर वास्तुविशारद यांचे
 व्यवसायीक अभियंता/ सुपरिन्टेन्डर, यांचे
 मार्फत उद्योगाचे पूर्णत्वाचे प्रमाणपत्र ह्या
 कार्यालयातून प्राप्त करून घेऊन मंत्रालय
 पृढीत बांधा. या सुकराचे अन्यथा आपण
 त्या मुळे केर. बांधकाम-जाविकुल समजु
 कार्यवली करणार येईल याची नोंद घ्यावी

भारत बांधकाम समिती :-
व माती म.न.पा.च्या
रस्त्यावर ठेवू नये

REFERENCES

PLOT BOUNDARY SHOWN IN

PROP. CONST. SHOWN IN

WATER LINE SHOWN IN

DRAINAGE LINE SHOWN IN 

SCHEDULE OF OPENING

DOOR'S	WINDOW'S
D1-1.000 X 2.100	W1 - 2.000 X 1.200
D2-0.900 X 2.100 M	W2 - 2.000 X 0.900
D3- 0.750 X 2.100	W3-1.000x1.2000
	V-0.600X0.600
	W4-1.500X1.200

REVISED PLAN OF GROUP HOUSING SCHEME " PRATIK
ANGAN" BUILDING ON GUT NO:8/PART,
SITUATED AT NAKSHTRAWADI
CHHATRAPATI SAMBHAJINAGAR, BELONGS TO
SMT. VIDYA SHAMSUNDER NAIK AND
MISS. MEDHA SHAMSUNDER NAIK

CERTIFICATE OF AREA :
CERTIFIED THAT THE PLOT UNDER REFERENCE WAS SURVEYED BY
ME ON 12.2.2023 AND THE DIMENSIONS OF SIDES ETC. OF
PLOT STATED ON PLAN ARE AS MEASURED ON SITE AND
THE AREA SO WORKED OUT TALLS WITH THE AREA
STATED IN DOCUMENT OF OWNERSHIP/P.T. SCHEME
RECORDS/LAND RECORDS DEPARTMENT/CITY
SURVEY RECORDS.

ER. ASHOK BALANDE
B.E. (Civil), D.B.M.
AMC Certificate No:
DDMCB/R/2021/APL/01117

Signature
(Name of Architect/ Licensed Engineer/ Supervisor.): **Ashok Balande**

OWNER (s) DECLARATION-
I/WE UNDERSIGNED HEREBY CONFIRM THAT I/WE WOULD ABIDE BY PLANS
APPROVED BY AUTHORITY /COLLECTOR. I/WE WOULD EXECUTE THE STRUCTURE
AS PER APPROVED PLANS. ALSO, I/WE WOULD EXECUTE THE WORK UNDER
SUPERVISION OF PROPER TECHNICAL PERSON SO AS TO ENSURE THE QUALITY
AND SAFETY AT THE WORK SITE.

1) SMT. VIDYA SHAMSUNDER NAIK Sow. V. S. Naik.

2) MISS. MEDHA SHAMSUNDER NAIK medha

Owner (s) Name and Signature

ARCHITECT/ LICENSED ENGINEER/ SUPERVISOR NAME AND SIGNATURE

ARCHITECT / ENGINEER
A H ASSOCIATES
ARCHITECTURAL / STRUCTURAL / 3D DESIGNERS
ASHOK BALANDE
B.E.(CIVIL); D.B.M.
GURUNAGAR, 12, N-8,
CIDCO AURANGABAD.
9422201975
ashokbalande@gmail.com

REGISTRATION NO.
OF ARCHITECT/
LICENSE NO.
OF LICENSED
ENGINEER/
SUPERVISOR

REVISÉ SUBMISSION DRAWING