
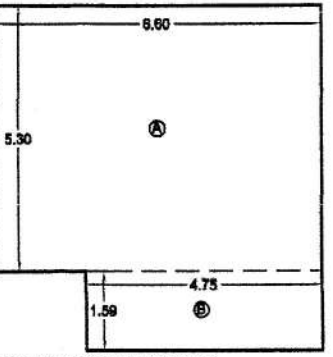
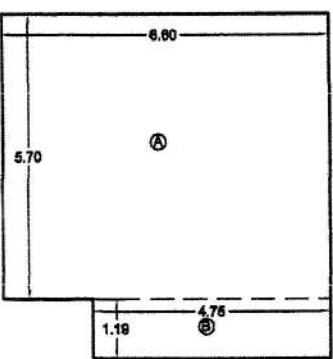
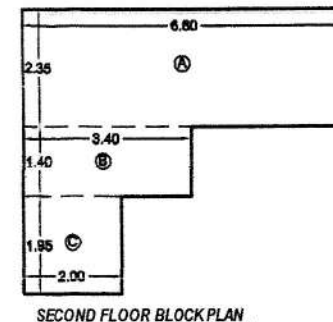


अर्जदार यांची प्रत

अटी व नियम

1) बांधकाम करण्यापूर्वी बांधकाम सुद्धे
कॅल्क्युलेशन उभोलापयित (Plinth Level) चे
बांधकाम पूर्ण झाल्यावर दाखल करावे /
व्यवसायीक अभियंता/ सुपरवायझर यांचे
मार्फत उभोलापे पूर्ण झाले आहे या
कार्यसिद्धातून प्राप्त झालेले बांधकाम
पुढील बांधकाम करताना अन्वय्यत आपण
त्या बांधकामातून बांधकामातून समजून
घ्यावे लागेल याबाबत याबाबत नोंद घ्यावे



इमारत बांधकामातून
व माता म.
रम्यावर ठेवू नये

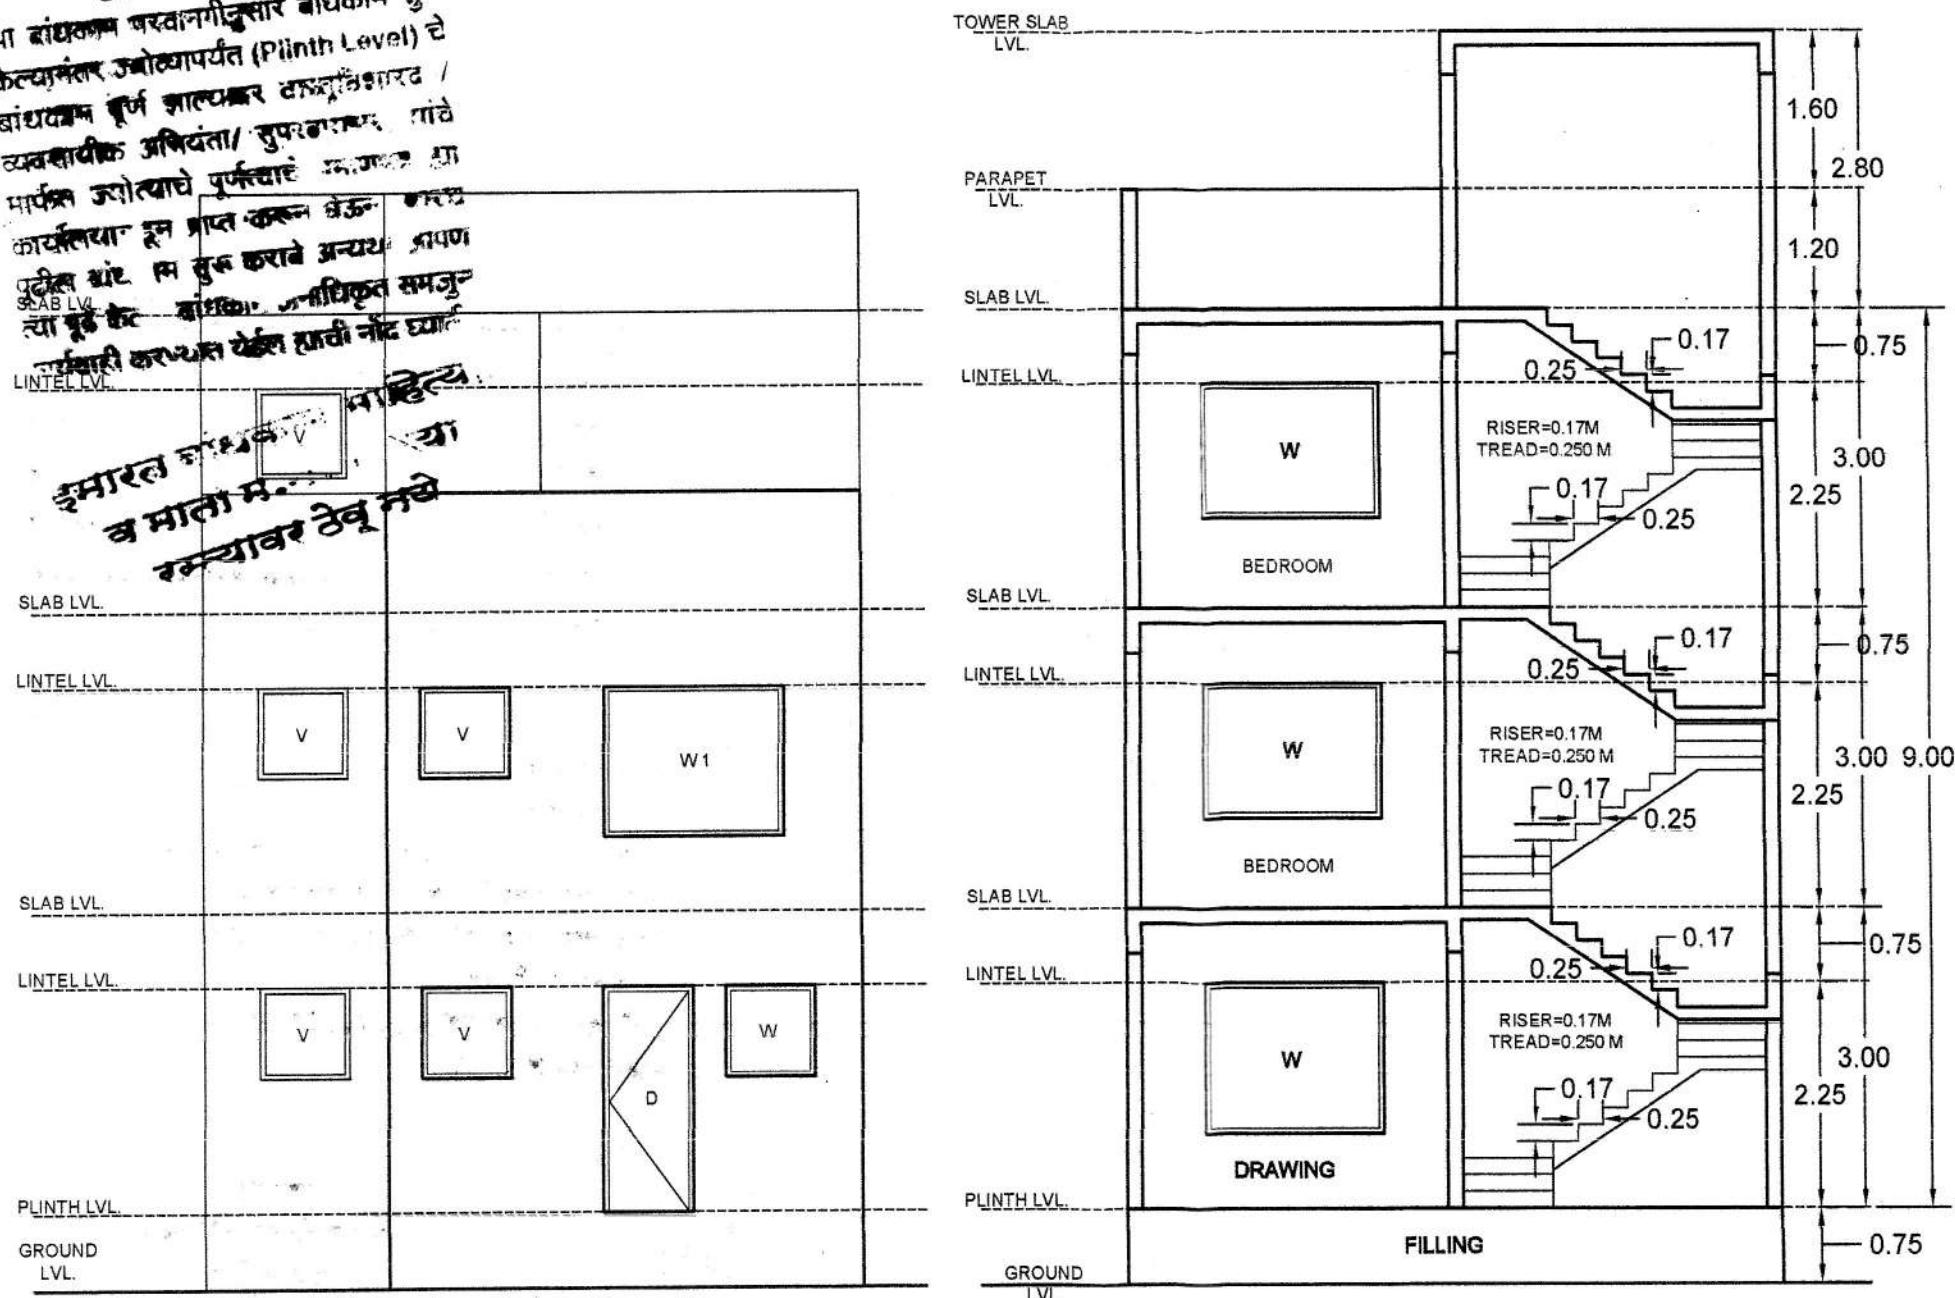

2nd FLOOR B/U AREA			
A	B	C	
6.60X2.35	3.40X1.40	2.00X1.95	24.17 SQM
15.51 SQM	4.76 SQM	3.90 SQM	
NET 2nd FLOOR B/U AREA			24.17 SQM

1st FLOOR B/U AREA		
A	B	
6.60X5.70	4.75X1.19	43.27 SQM
37.62 SQM	5.65 SQM	
NET 1st FLOOR B/U AREA		43.27 SQM

GROUND FLOOR B/U AREA		
A	B	
6.60X5.30	4.75X1.59	42.53 SQM
34.98 SQM	7.55 SQM	
NET GROUND FLOOR B/U AREA		42.53 SQM

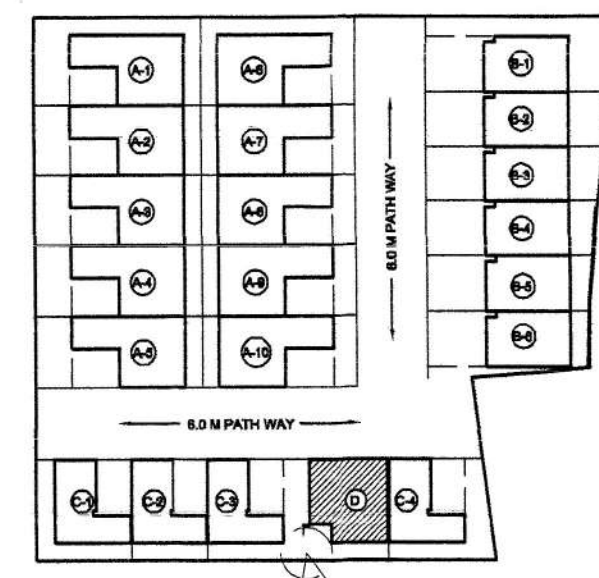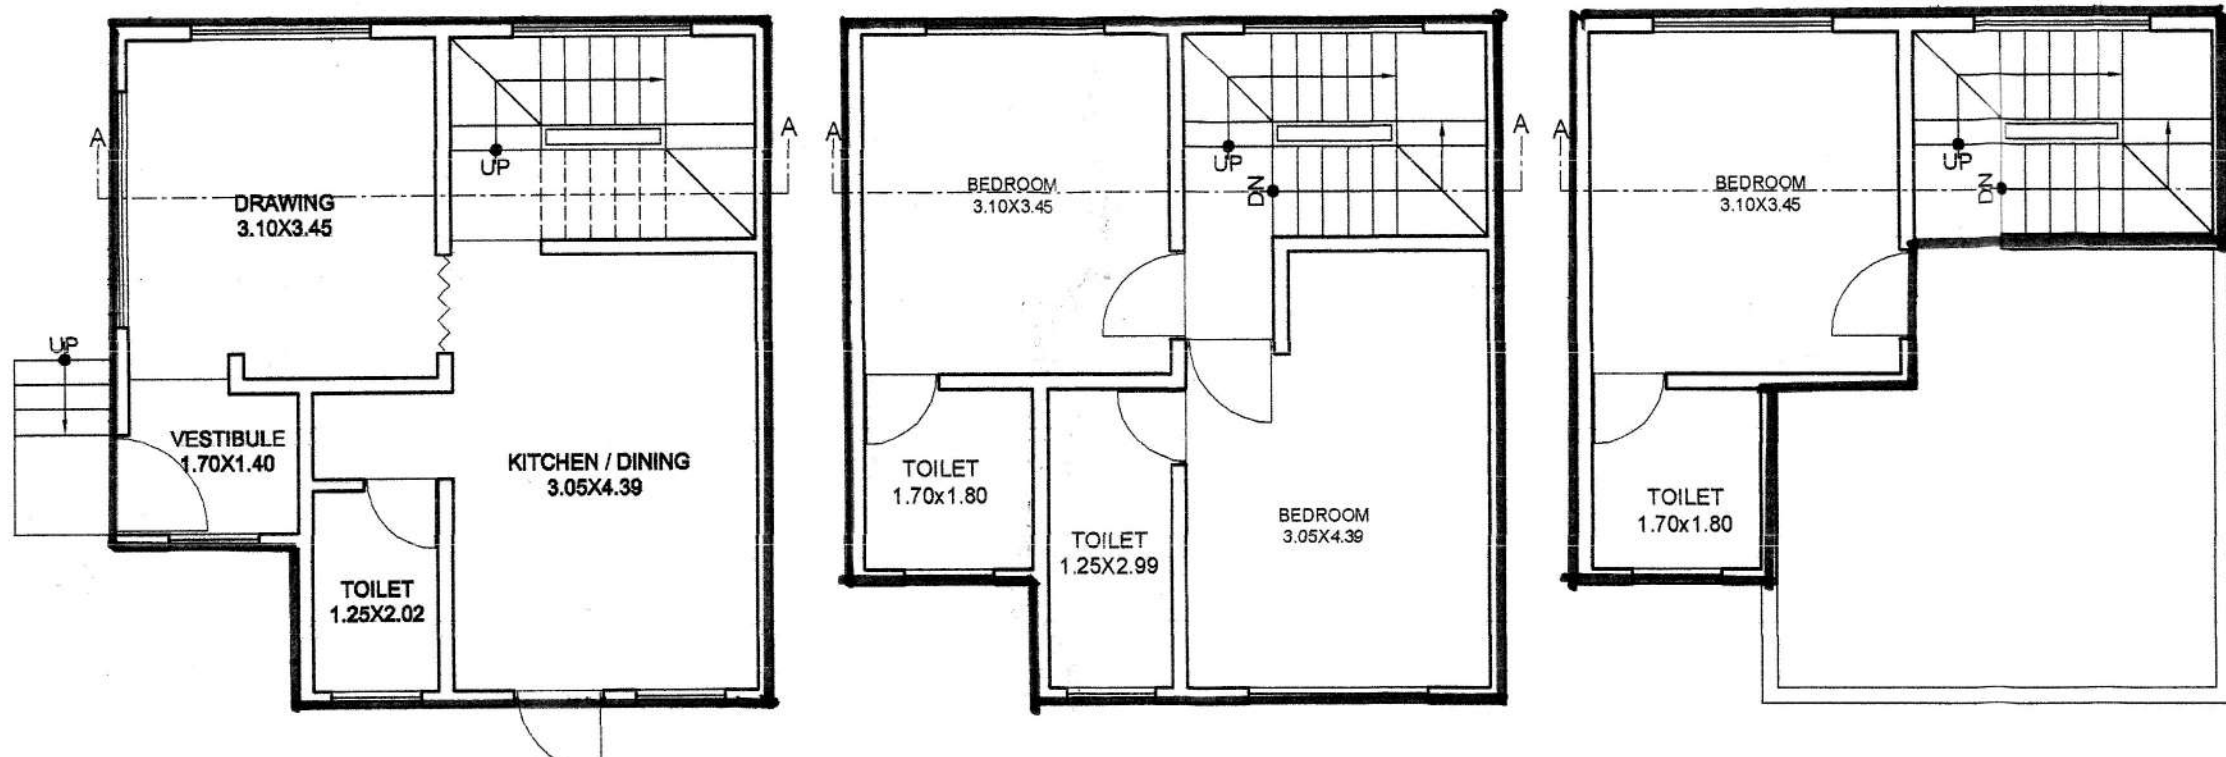

FOR OFFICE USE. 4/6

RH - D-01 =01 NOS.

Approved as amended
in.....Colours
Subject to the conditions mentioned in
this office Building permit No. 132/2022-23
Dated 29/07/2022
BY ENGINEER
Town Planning
Municipal Corporation
AURANGABAD.
O.C. Signed By D.D.T.P.

AREA STATEMENT (D-01) = (01)

B/UP ON GROUND FLOOR	42.53 SQM.
B/UP ON FIRST FLOOR	43.27 SQM.
B/UP ON SECOND FLOOR	24.17 SQM.
TOTAL B/UP AREA	109.97 SQM.

SCHEDULE OF OPENING

TYPE	SIZE	DISCRIPTION
D	1.4 X 2.2	T.W. DOOR
D1	1.0 X 2.2	T.W. DOOR
D2	0.9 X 2.2	T.W. DOOR
D3	0.86 X 2.2	T.W. DOOR
W	1.4 X 1.4	T.W. WINDOW
W1	1.80X0.86	T.W. WINDOW
W2	1.80X1.80	T.W. WINDOW
W3	2.08X1.40	T.W. WINDOW
V	0.86 X 0.86	M.S. VENT.

PROPOSED PLAN OF UP TOWN PARK
GROUP HOUSING SITUATED AT
G.NO-24/5 HIMAYAT NAGAR,
AURANGABAD.

FOR:-
1) MR. RAMKRUSHNA DHANSINGH HARNE,
2) MR. JANARDHAN DHANSINGH HARNE,

APPLICANTS	REFERENCE
SING	PLOT BOUNDARY
1) ar.sajjad lodhi	PROPOSED B/U
2) ar.sajjad lodhi	WATER LINE
	DRAINAGE LINE

ar.sajjad lodhi
11 nd floor, above City Bakers,
New Police Commissioner Office,
Mill Corner Signal,
Aurangabad - 431001

NORTH	DRAWING No.	ARCHITECT'S SIGN
1	WRH/01	
SCALE:	DATE:	DRAWN: CHECKED:
1:100, 1:200	14-03-2022	UBAD AR.SAJJAD