

FOR OFFICE USE.

5/6

RH - E = 01 NOS.

Approved & Minuted

in the presence of the Collector

Subject to the conditions mentioned in

this office order No. 132/2022-23

Date: 24/07/2022

BY ENGINEER
Town Planning
Municipal Corporation
AURANGABAD.

O.C. Signed By D.D.T.P.

अटी व नित्यम

या बांधकाम परवानगीनुसार बांधकाम कर
कल्यानंतर उभारण्यात येईल (Plinth Level) हे
बांधकाम पूर्ण झाल्यानंतर वस्तुव्यवहार /
व्यवसायीक उपयोगासाठी सुयोग्य ठरेल, याचे
सामर्थ्य देण्यासाठी पूर्णत्वाचे प्रमाणगवड हा
कार्यवाहीचा भाग घ्यावा. या बांधकामात कोणत्याही
प्रकाराचे अडथळे नसावेत. या बांधकामात
कोणत्याही प्रकारचे अडथळे नसावेत.

इमारत बांधकाम साहित्य,
व माती म.न.पा. या
कसबावर ठेवू नये

AREA STATEMENT (E) = (01)

B/UP ON GROUND FLOOR	27.37 SQM.
B/UP ON FIRST FLOOR	43.78 SQM.
B/UP ON SECOND FLOOR	45.59 SQM.
TOTAL B/U AREA	116.74 SQM.

SCHEDULE OF OPENING

TYPE	SIZE	DISCRIPTION
D	1.4 X 2.2	T.W. DOOR
D1	1.0 X 2.2	T.W. DOOR
D2	0.9 X 2.2	T.W. DOOR
D3	0.88 X 2.2	T.W. DOOR
W	1.4 X 1.4	T.W. WINDOW
W1	1.80 X 0.86	T.W. WINDOW
W2	1.80 X 1.80	T.W. WINDOW
W3	2.08 X 1.40	T.W. WINDOW
V	0.86 X 0.86	M.S. VENT.

PROPOSED PLAN OF UP TOWN PARK
GROUP HOUSING SITUATED AT
G.NO-24/5 HIMAYAT NAGAR,
AURANGABAD.

FOR:-

- 1) MR. RAMKRUSHNA DHANSINGH HARNE,
- 2) MR. JANARDHAN DHANSINGH HARNE,

APPLICANTS

SING

1) :-

2) :-

REFERENCE

PLOT BOUNDARY

PROPOSED B/U

WATER LINE

DRAINAGE LINE

ar.sajjad lodhi

If add floor, above City Balcony,
Near Police Commissioner Office,
Mill Corner Signal,
Aurangabad - 431001

SAJJAD A.K. LODHI

REGISTRATION

No. 132/2022-23

CA/0537064

NORTH



DRAWING No. WIRH/01

SCALE: 1:100, 1:200

DATE: 14-03-2022

DRAWN: UBAID

CHECKED: AR.SAJJAD

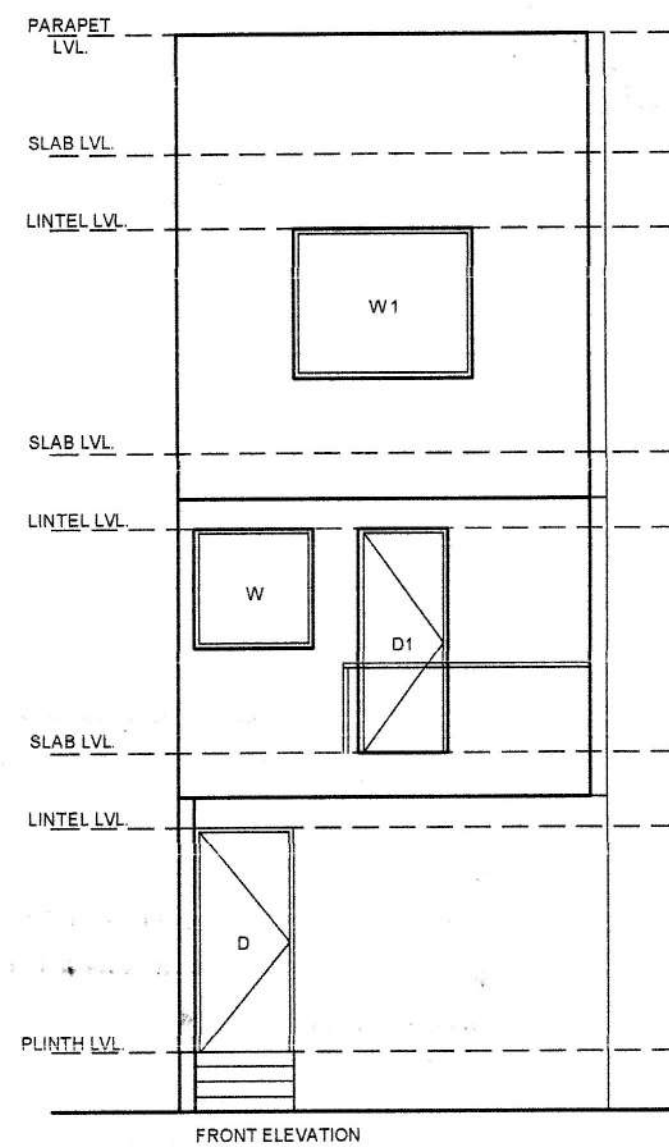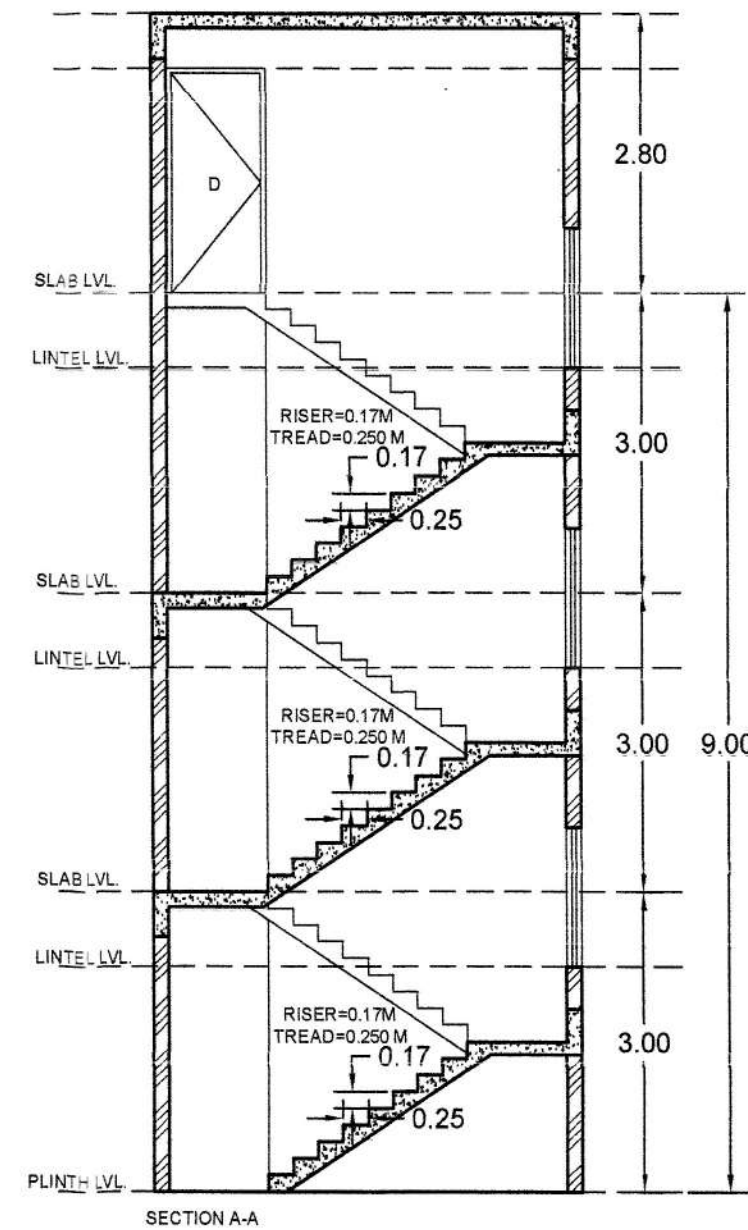

GROUND FLOOR B/U AREA			
A	B	C	
3.57X3.35	3.80X1.50	4.23X2.30	27.37 SQM
11.95 SQM	5.70 SQM	9.72 SQM	
NET GROUND FLOOR B/U AREA			27.37 SQM

FIRST FLOOR B/U AREA			
A	B	C	
3.57X3.35	3.80X1.50	4.23X2.30	43.78 SQM
11.95 SQM	5.70 SQM	9.72 SQM	
D	E		
4.05X3.35	2.48X1.15		
13.56 SQM	2.85 SQM		
NET FIRST FLOOR B/U AREA			43.78 SQM

SECOND FLOOR B/U AREA			
A	B		
3.57X3.35	3.80X1.50		45.59 SQM
11.95 SQM	5.70 SQM		
C	D		
4.23X2.30	4.05X4.50		
9.72 SQM	18.22 SQM		
NET SECOND FLOOR B/U AREA			45.59 SQM

GROUND FLOOR BLOCK PLAN

FIRST FLOOR BLOCK PLAN

SECOND FLOOR BLOCK PLAN

