
GROUP HOUSING TYPE - TERRACE	
ALL TERRACES	10/11


cidco
Approved as amended in **red**, subject ot Conditions mentioned in this Office Letter No. 113 dated 23/5/2023
Final Layout Alongwith Building Permission
Senior Planner (New Towns)
CIDCO, Aurangabad Fringe Area

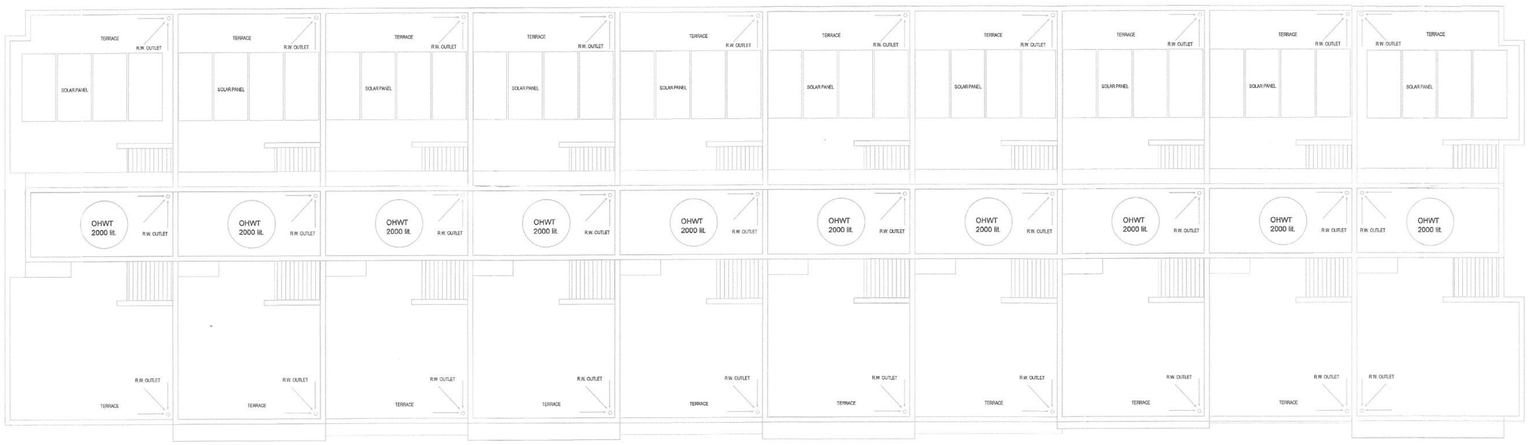

BLOCK C - TERRACE PLAN



BLOCK B - TERRACE PLAN

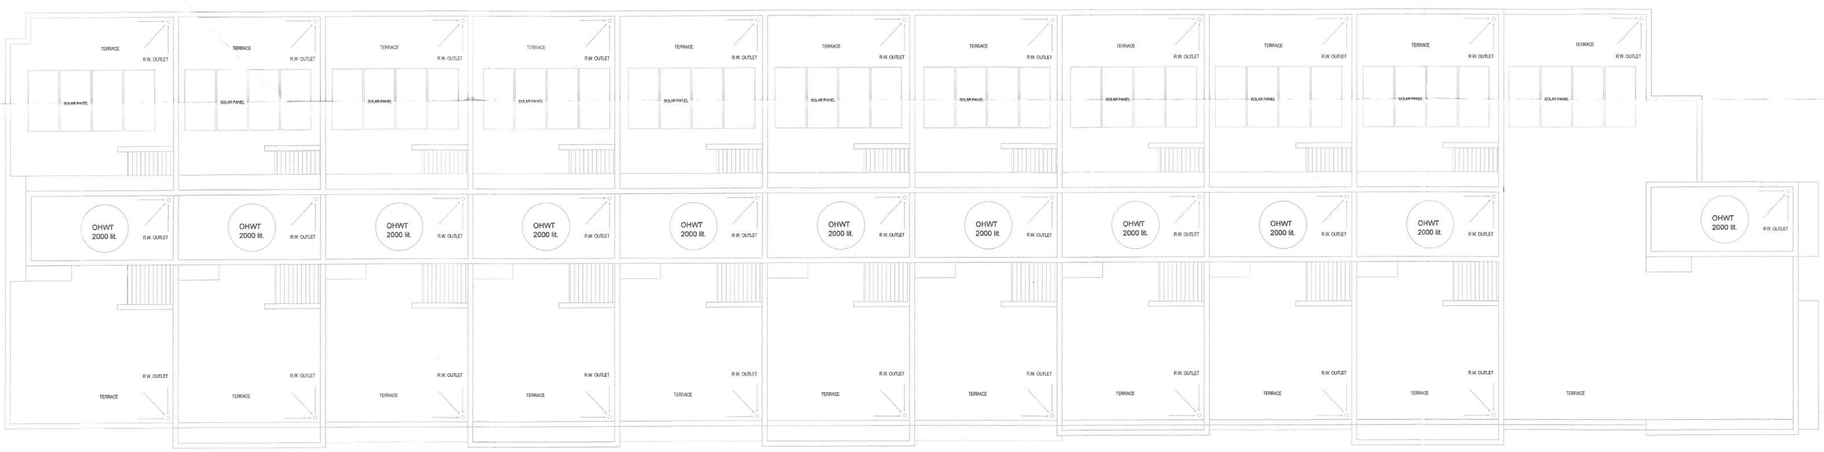

BLOCK A - TERRACE PLAN

TITLE

PROPOSED GROUP HOUSING CONSTRUCTION ON GUT NO 37 (PART) AT - SUNDERWADI, AURANGABAD.
FOR
RUPESH PRAKASHCHAND MUTHA.

OWNER'S SIGN	ARCHITECT'S SIGN
	rahul thole ★ prepd inc. CA/97/7257 ★

LEGENDS :

PRO CONSTRUCTION SHOWN IN

NORTH : N

DATE :

SCALE : 1:100

rahul thole and associates
architect interior designers