

अर्जदार यांची प्र.

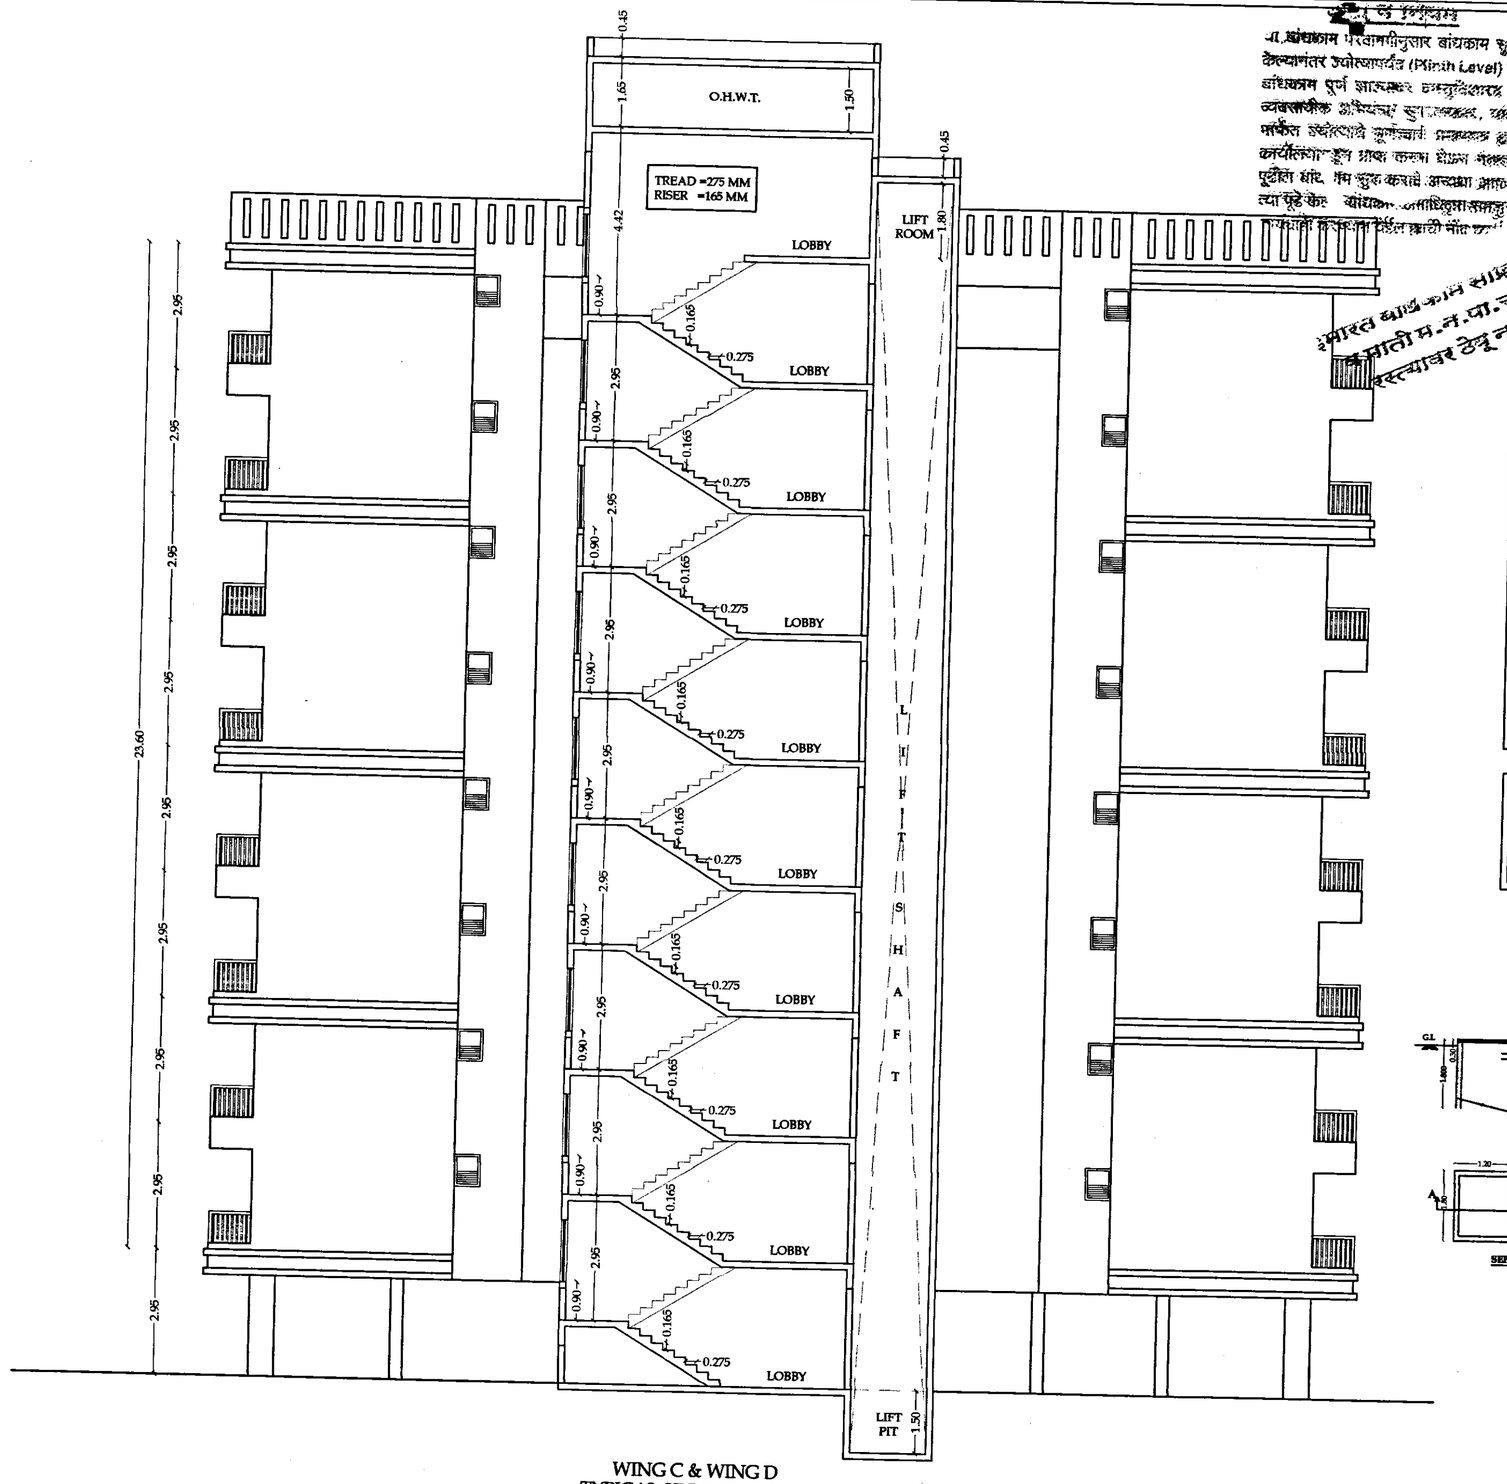


WING C & WING D
TYPICAL SECTION AT AA'
SCALE 1:100


AREA STATEMENT					
	FLAT NO	FLAT TYPE	FLOOR	BUILT UP AREA IN SQ M	CARPET AREA IN SQ M
WING C	101, 102, 103, 104	3 BHK	FIRST	108.50	90.65
	201, 202, 203, 204	3 BHK	SECOND	108.50	90.65
	301, 302, 303, 304	3 BHK	THIRD	108.50	90.65
	401, 402, 403, 404	3 BHK	FOURTH	108.50	90.65
	501, 502, 503, 504	3 BHK	FIFTH	108.50	90.65
	601, 602, 603, 604	3 BHK	SIXTH	108.50	90.65
	701, 702, 703, 704	3 BHK	SEVENTH	108.50	90.65
	801, 804	3 BHK	EIGHTH	100.82	82.97
	802, 803	3 BHK	EIGHTH	96.84	78.99
WING D	101, 102, 103, 104	3 BHK	FIRST	108.50	90.65
	201, 202, 203, 204	3 BHK	SECOND	108.50	90.65
	301, 302, 303, 304	3 BHK	THIRD	108.50	90.65
	401, 402, 403, 404	3 BHK	FOURTH	108.50	90.65
	501, 502, 503, 504	3 BHK	FIFTH	108.50	90.65
	601, 602, 603, 604	3 BHK	SIXTH	108.50	90.65
	701, 702, 703, 704	3 BHK	SEVENTH	108.50	90.65
	801, 804	3 BHK	EIGHTH	100.82	82.97
	802, 803	3 BHK	EIGHTH	96.84	78.99

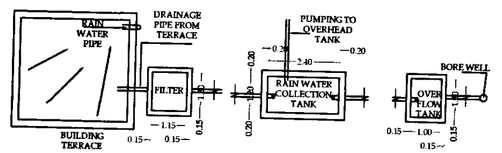


SCHEMATIC PLAN OF RAIN WATER HARVESTING

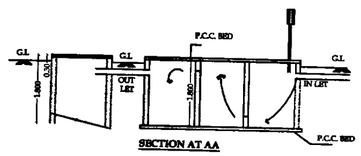


SECTION AT AA

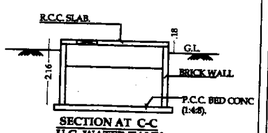


SECTION AT C-C
U.G. WATER TANK

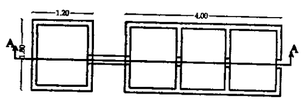

SEPTIC TANK & SOAK PIT PLAN.

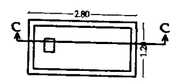

PLAN OF U.G. WATER TANK.

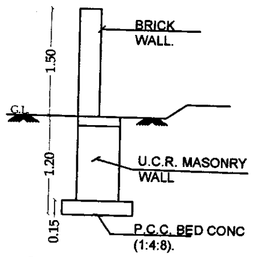

SECTION OF
COMPOUND WALL

OFFICE USE ONLY	02/02

Approved as ammended in .....Colour Subject to the Conditions mentioned in this office Building Permit No...16 Dated : 04.05.2023

DY.ENGINEER
Town Planning
Municipal Corporation
Chhatrapati Sambhajinagar

O.C. Signed By D.D.T.P.

OPENING SCHEDULE

D1	- 1.20 x 2.35	PLYWOOD FRAME
D2	- 0.90 x 2.35	PLYWOOD FRAME
D3	- 0.75 x 2.35	PLYWOOD FRAME
SFD1	- 2.50 x 2.35	ALUMINIUM FRAME
SFD2	- 2.75 x 2.35	ALUMINIUM FRAME
W	- 1.50 x BB	ALUMINIUM WINDOWS
W1	- 1.50 x 1.15	ALUMINIUM WINDOWS
W2	- 1.50 x 1.75	ALUMINIUM WINDOWS
V	- 0.60 x 0.75	M/S FRAME VENTILATOR

REVISED BUILDING PERMISSION - On Plot No. 13,14,15 and 16, (Pratapgad wing C and Pratapgad wing D), Pocket - A At Gut No. 48/P, Mauje- Garkheda, Tq & Dist. Aurangabad
For Owner :-

Shri. Moreshwar Sahakari Gruhnirman Sanstha M. And Rajmata Jijau Sahakari Gruhnirman Sanstha M. Sabhasadh : Pratibha Kakasaheb Deshmukh, Manoj Ashok Dalvi, Suresh Sampatrao Deshmukh, Pruthwiraj Ravindra Chavan, Gargee Subhash Deshmukh, Mayuri Kashinath Darakh, Shobha Sambhaji Jadhav

And APA COMBINE LLP. Through Its Partner Mr.Ajay D. Kotgire.

Drawn by :- DIVYA
Scale :- 1:100 / 200 / 50

N

ARCHITECT

MANOJ KALA
& ASSOCIATES
ALTIUS - B - 301, 3rd FLOOR,
SPACE OLYMPIA,
GARKHEDA, AURANGABAD.
MOBILE NO. 9423151781

SIGNATURE OF OWNER
APA COMBINE LLP
PARTNER