
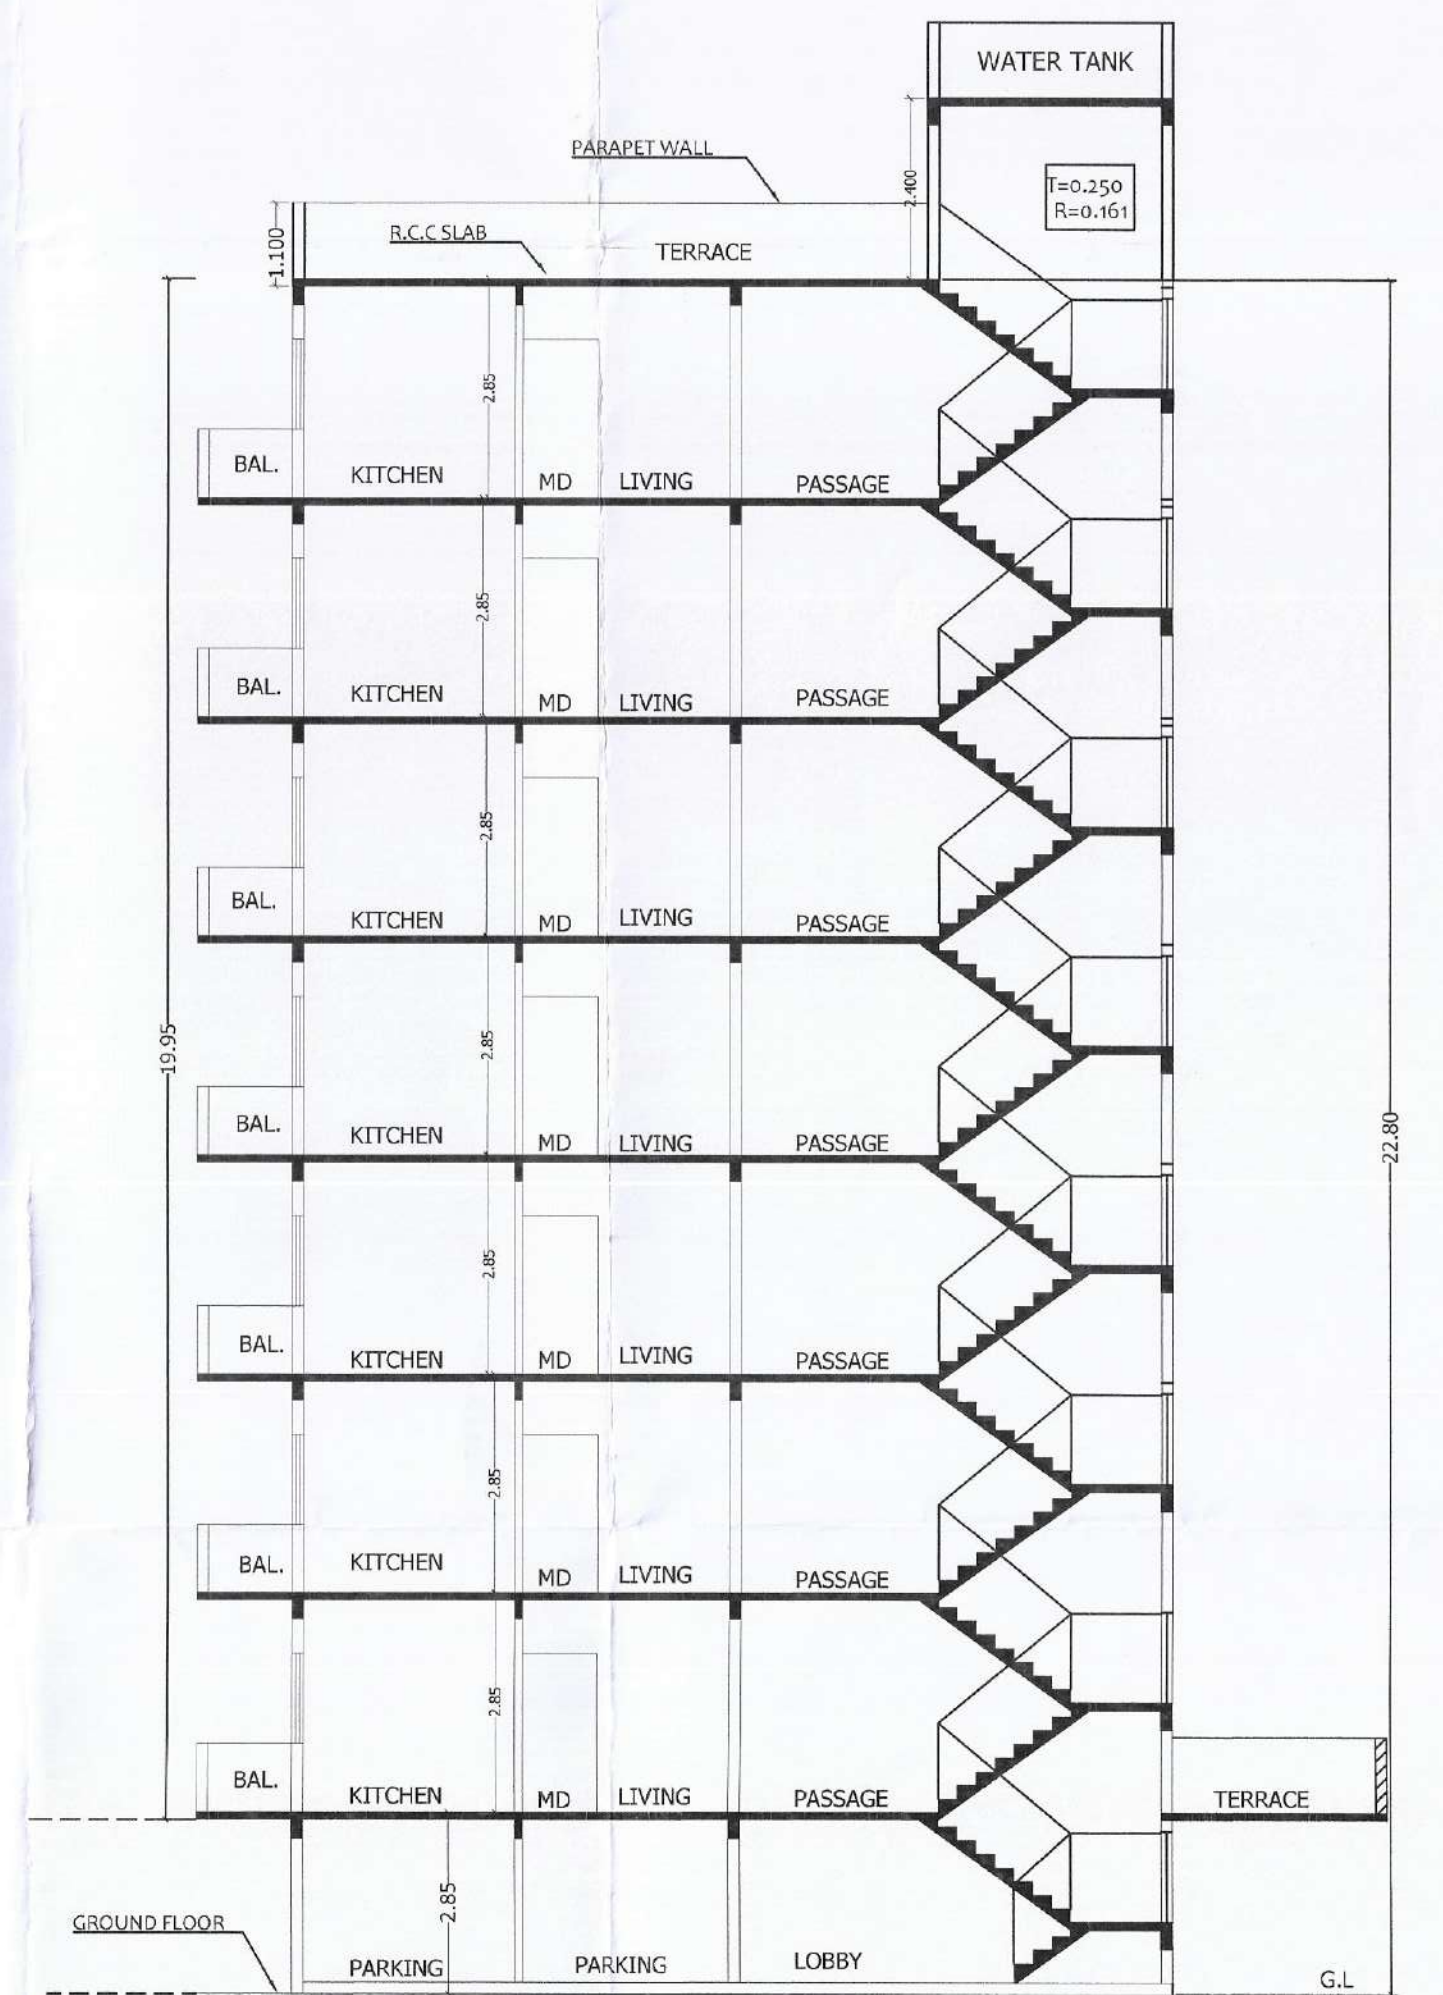
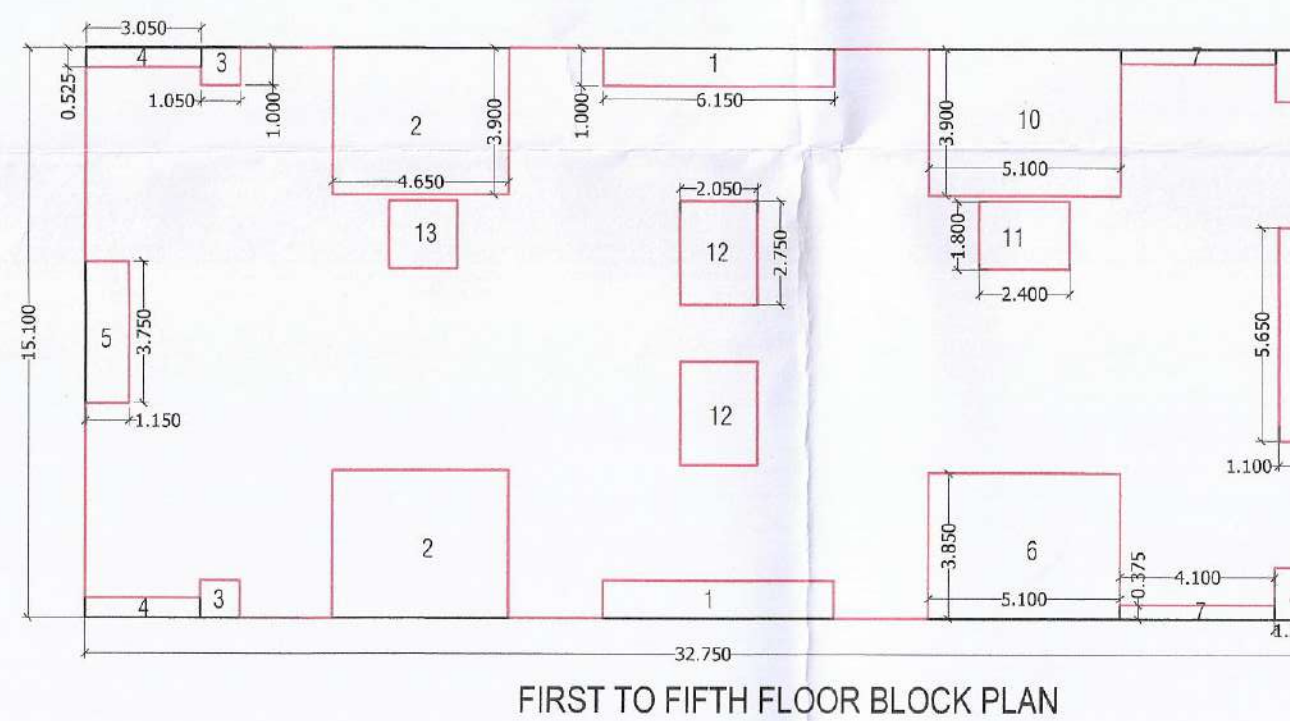
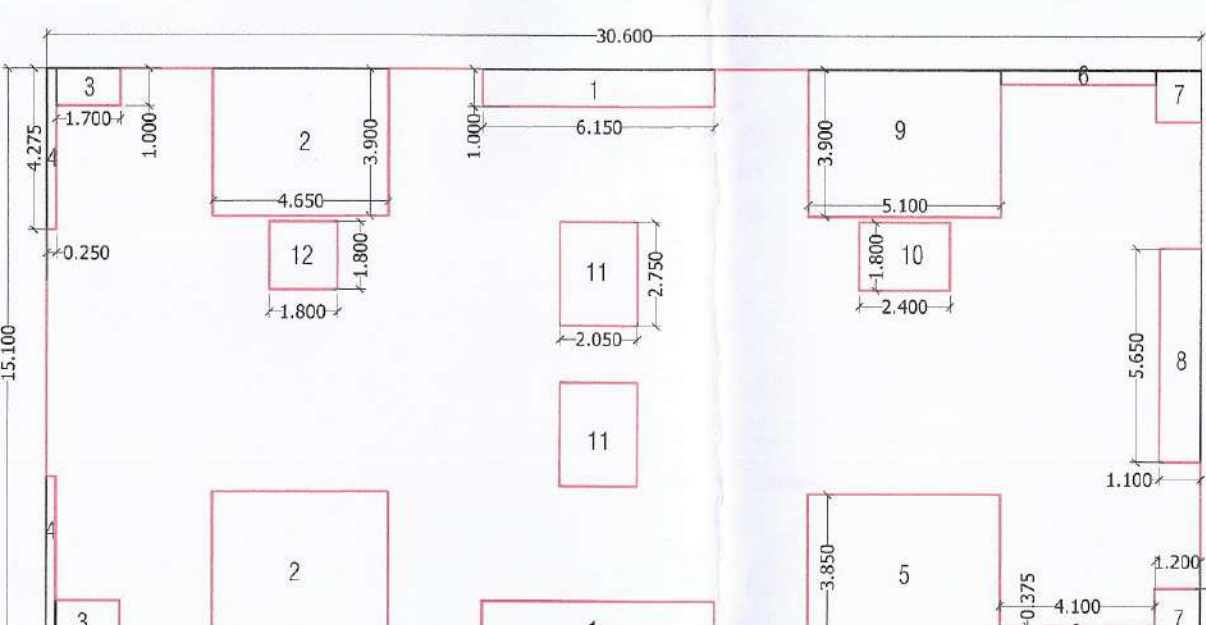
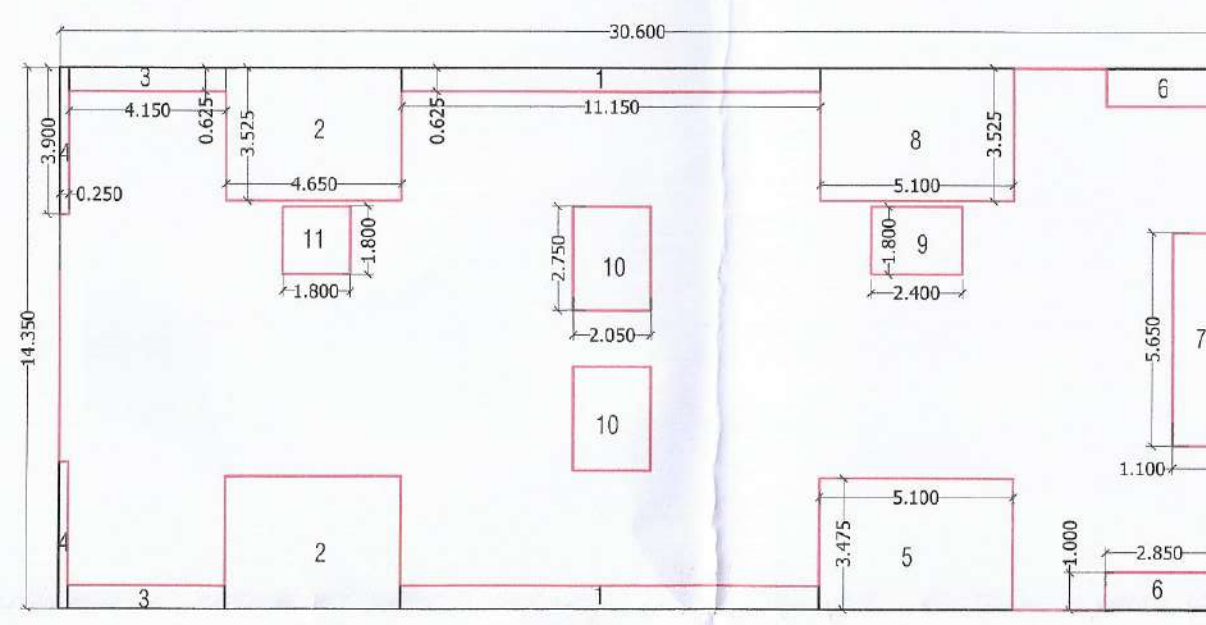
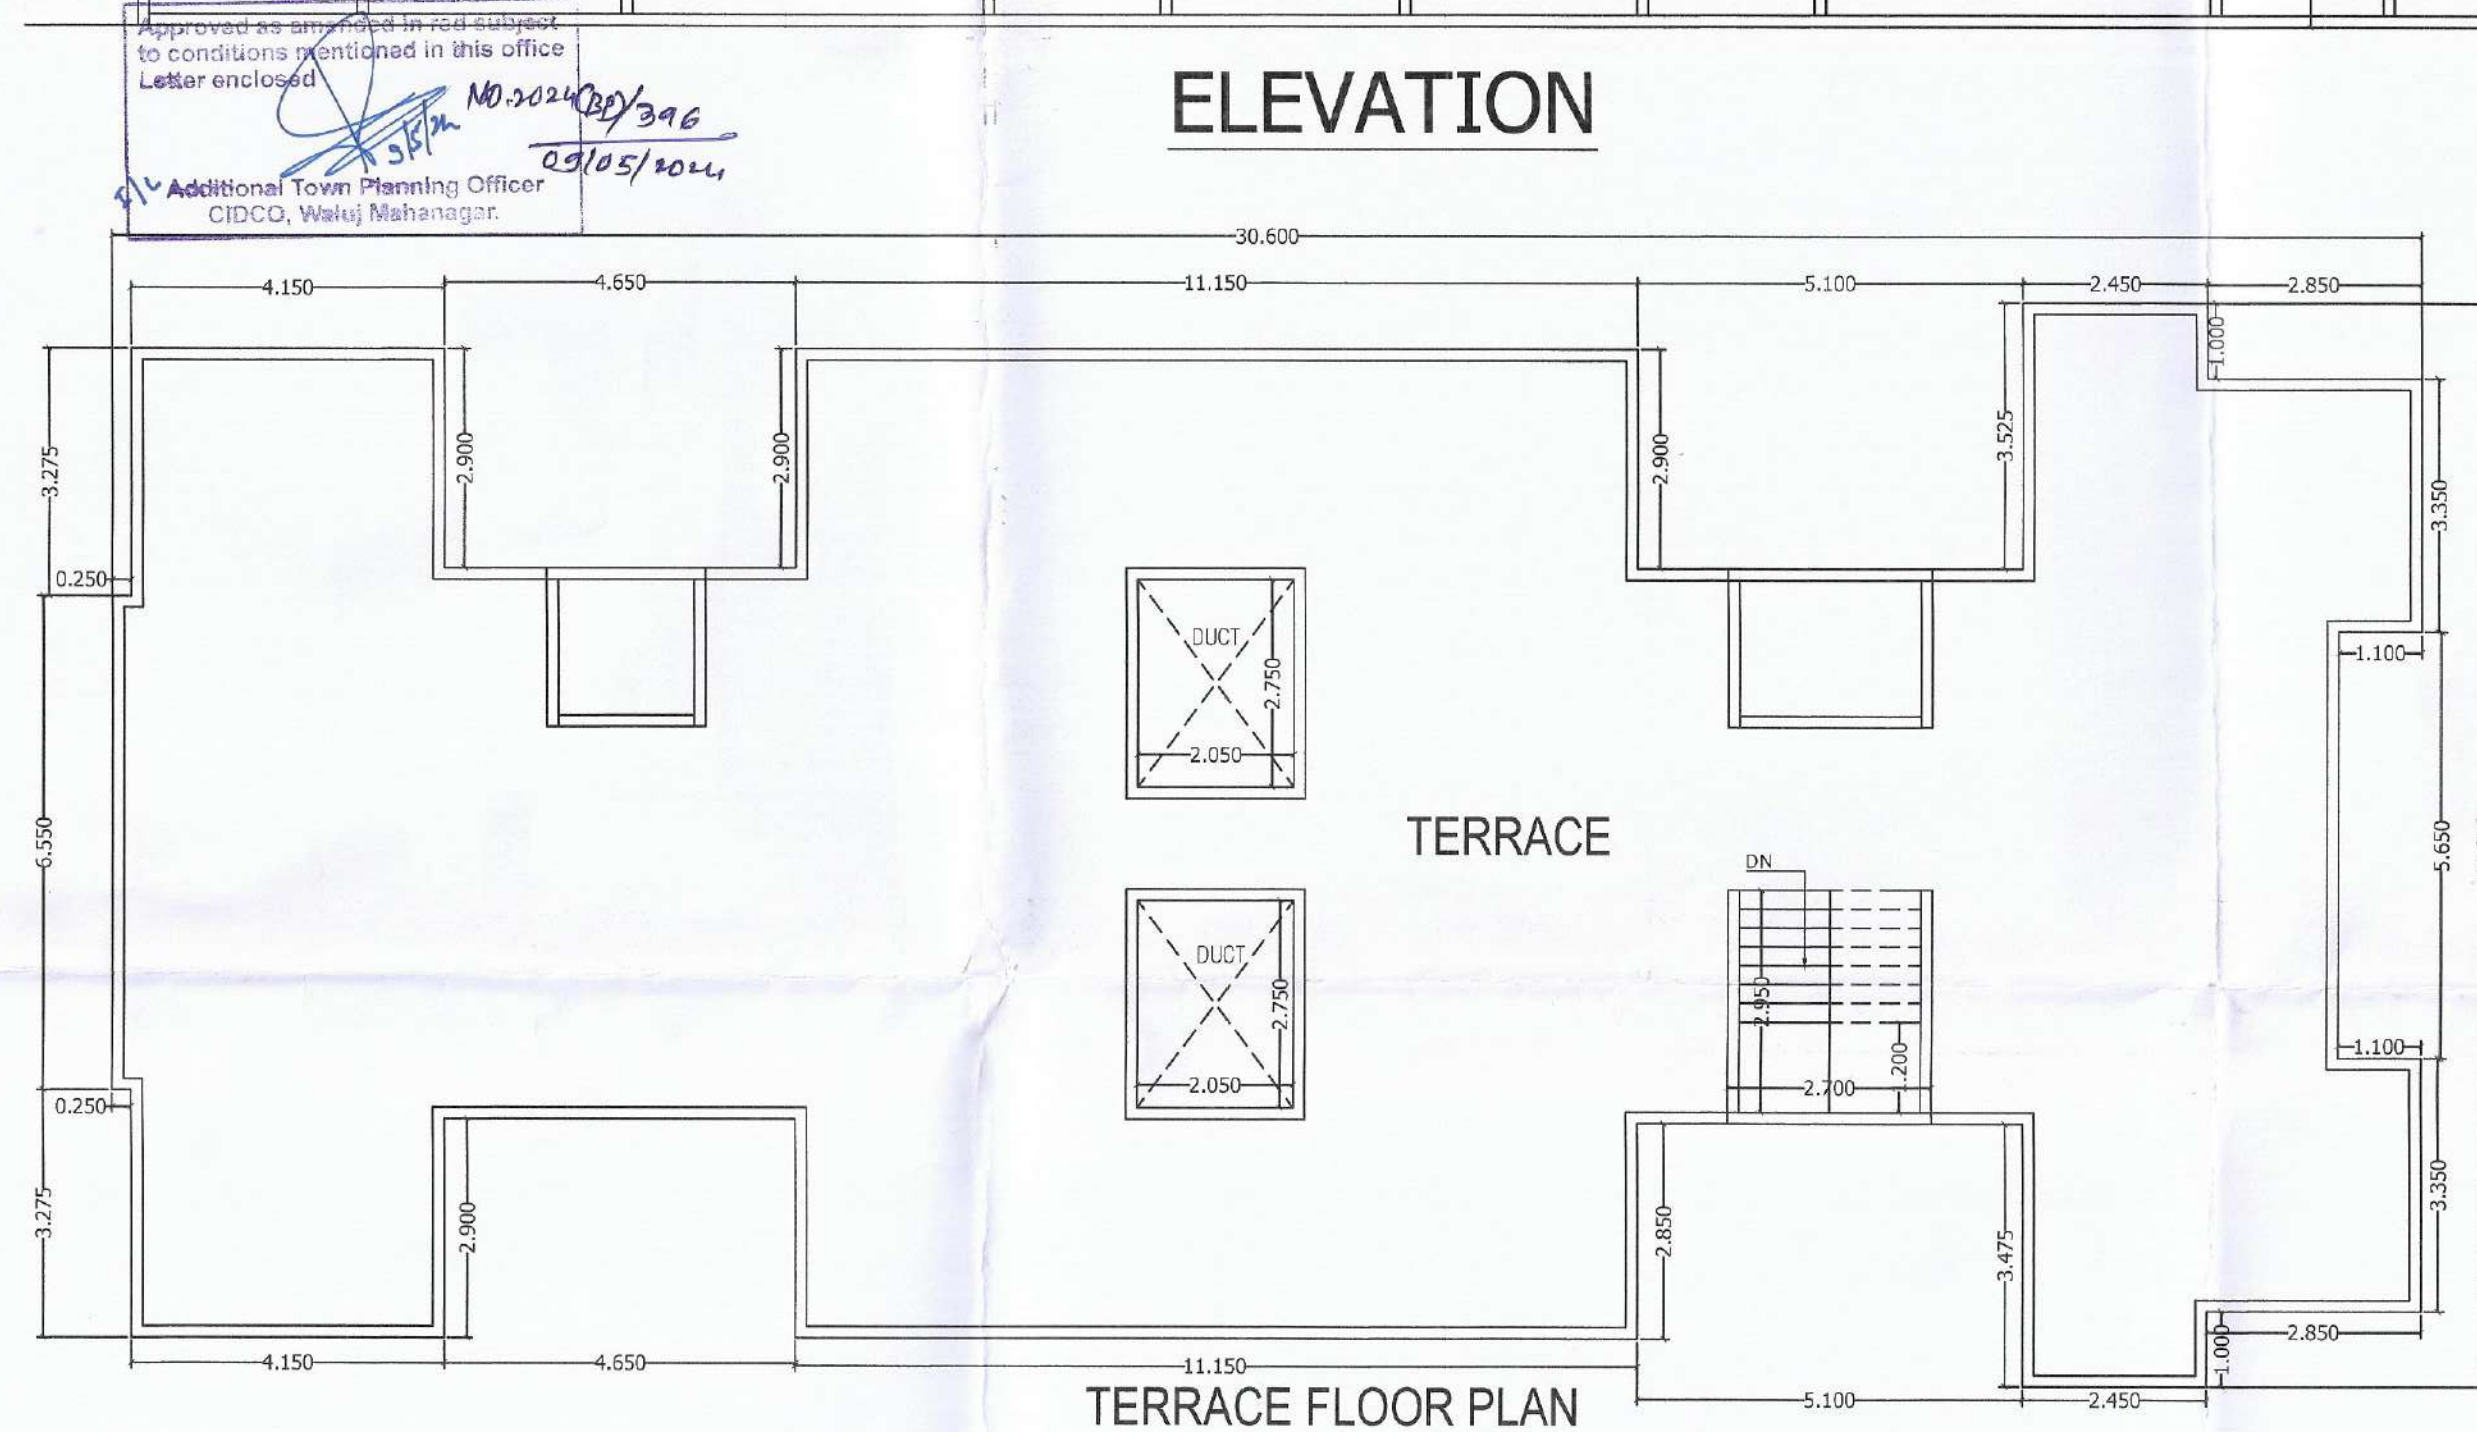
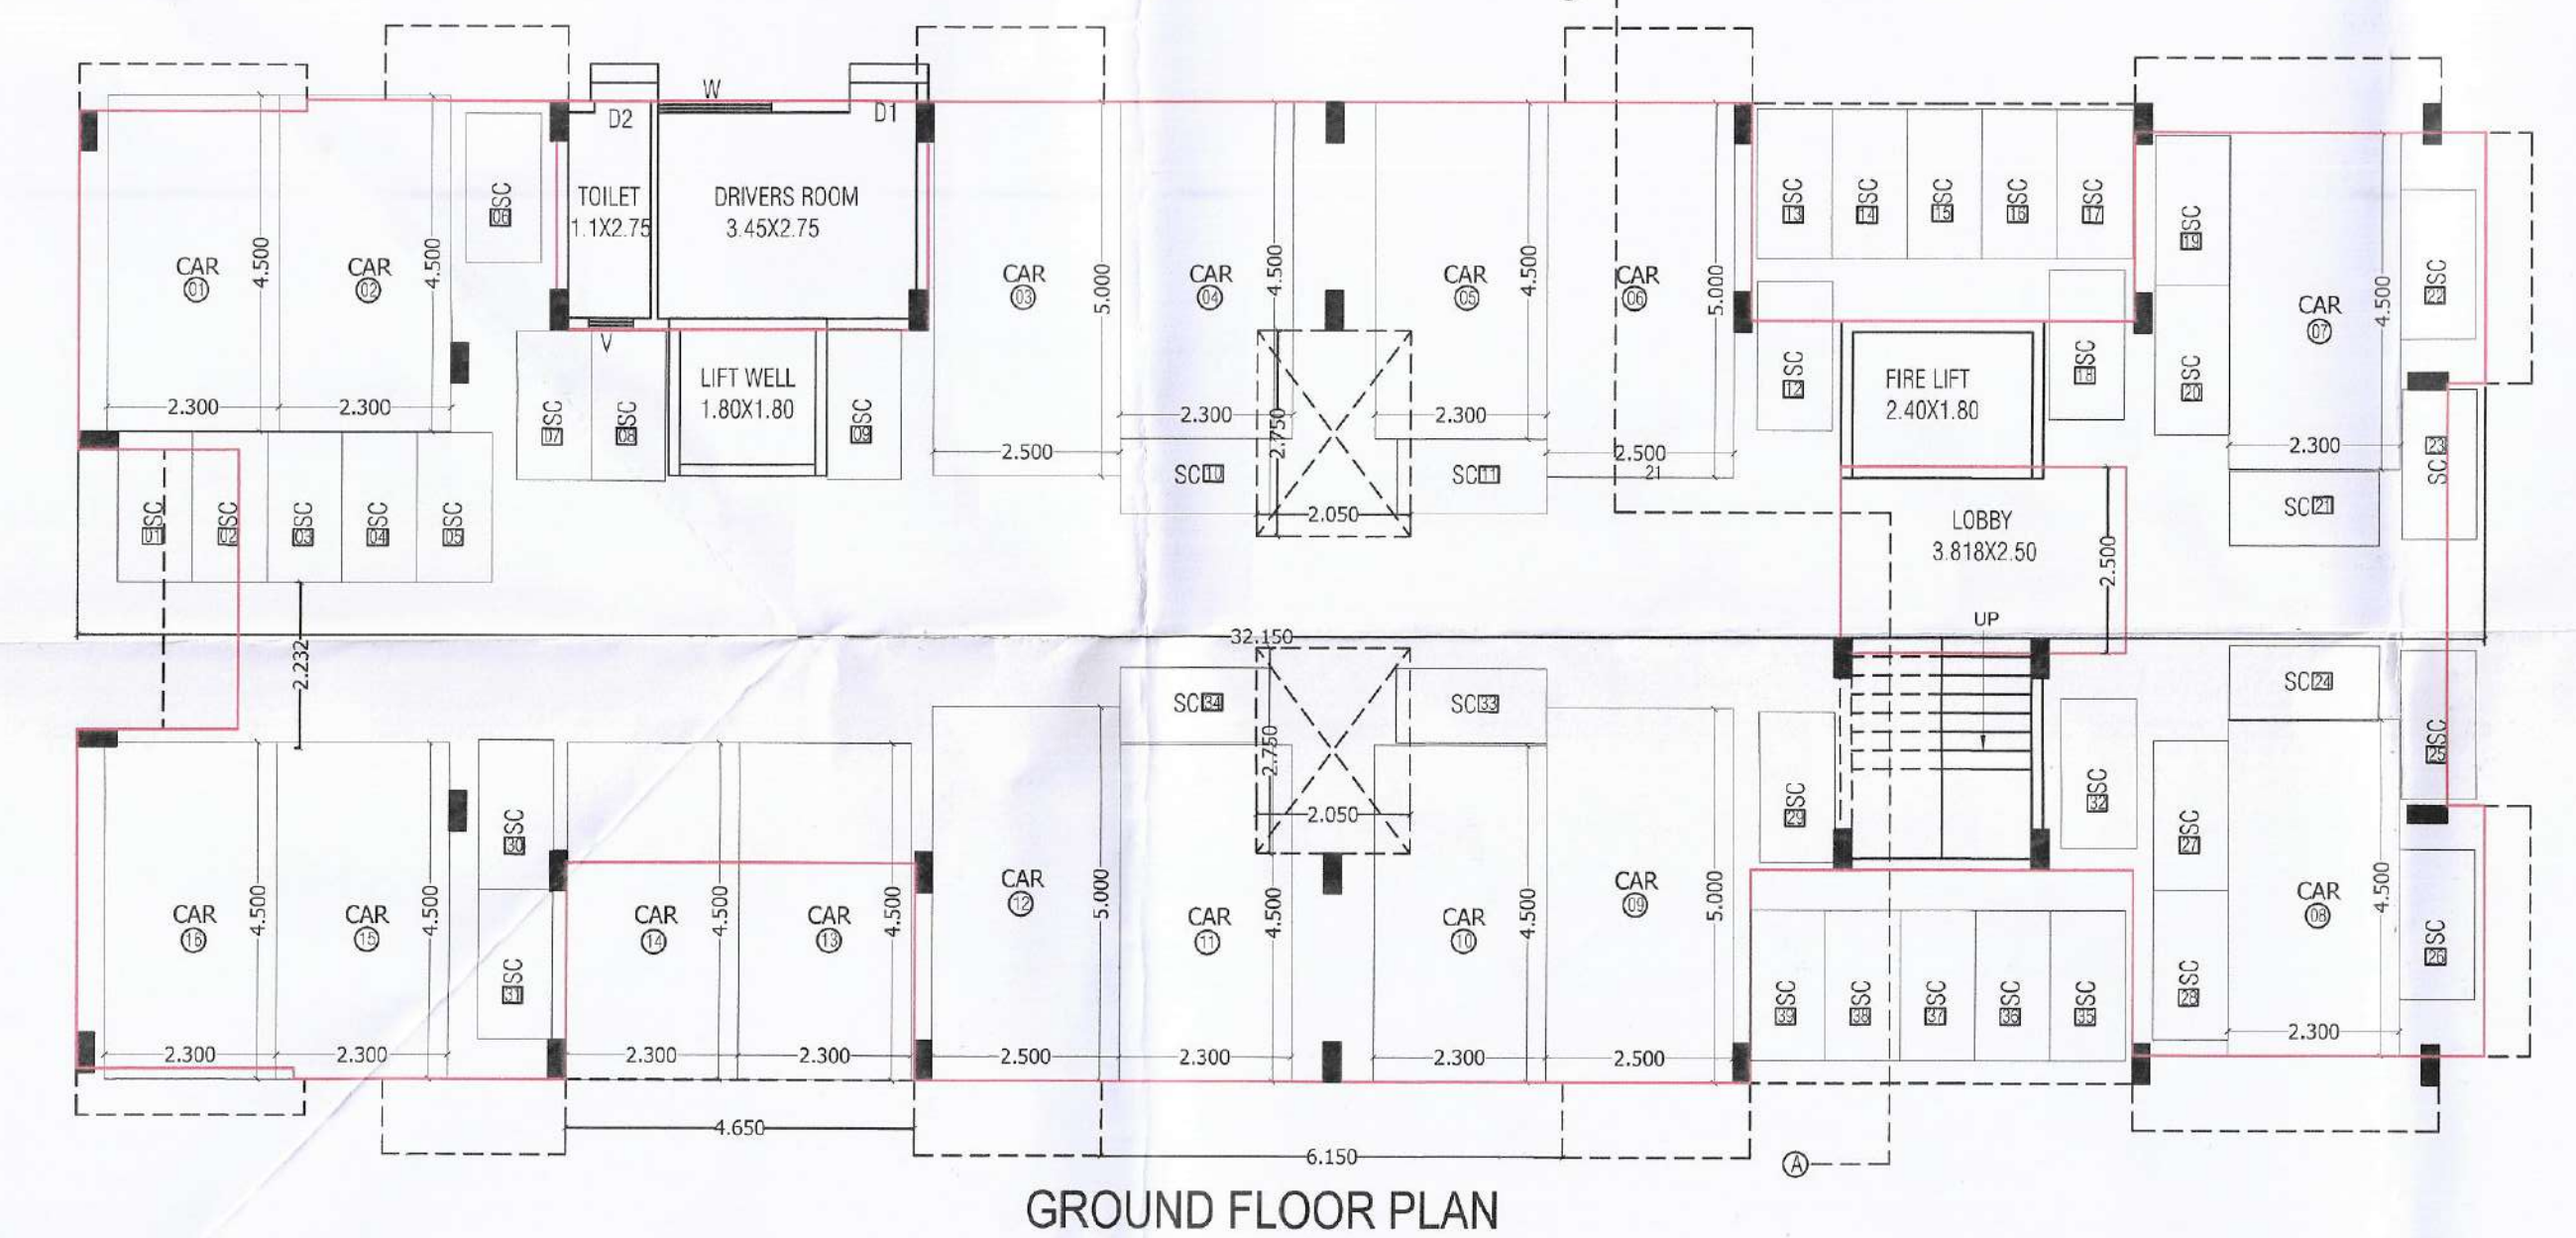
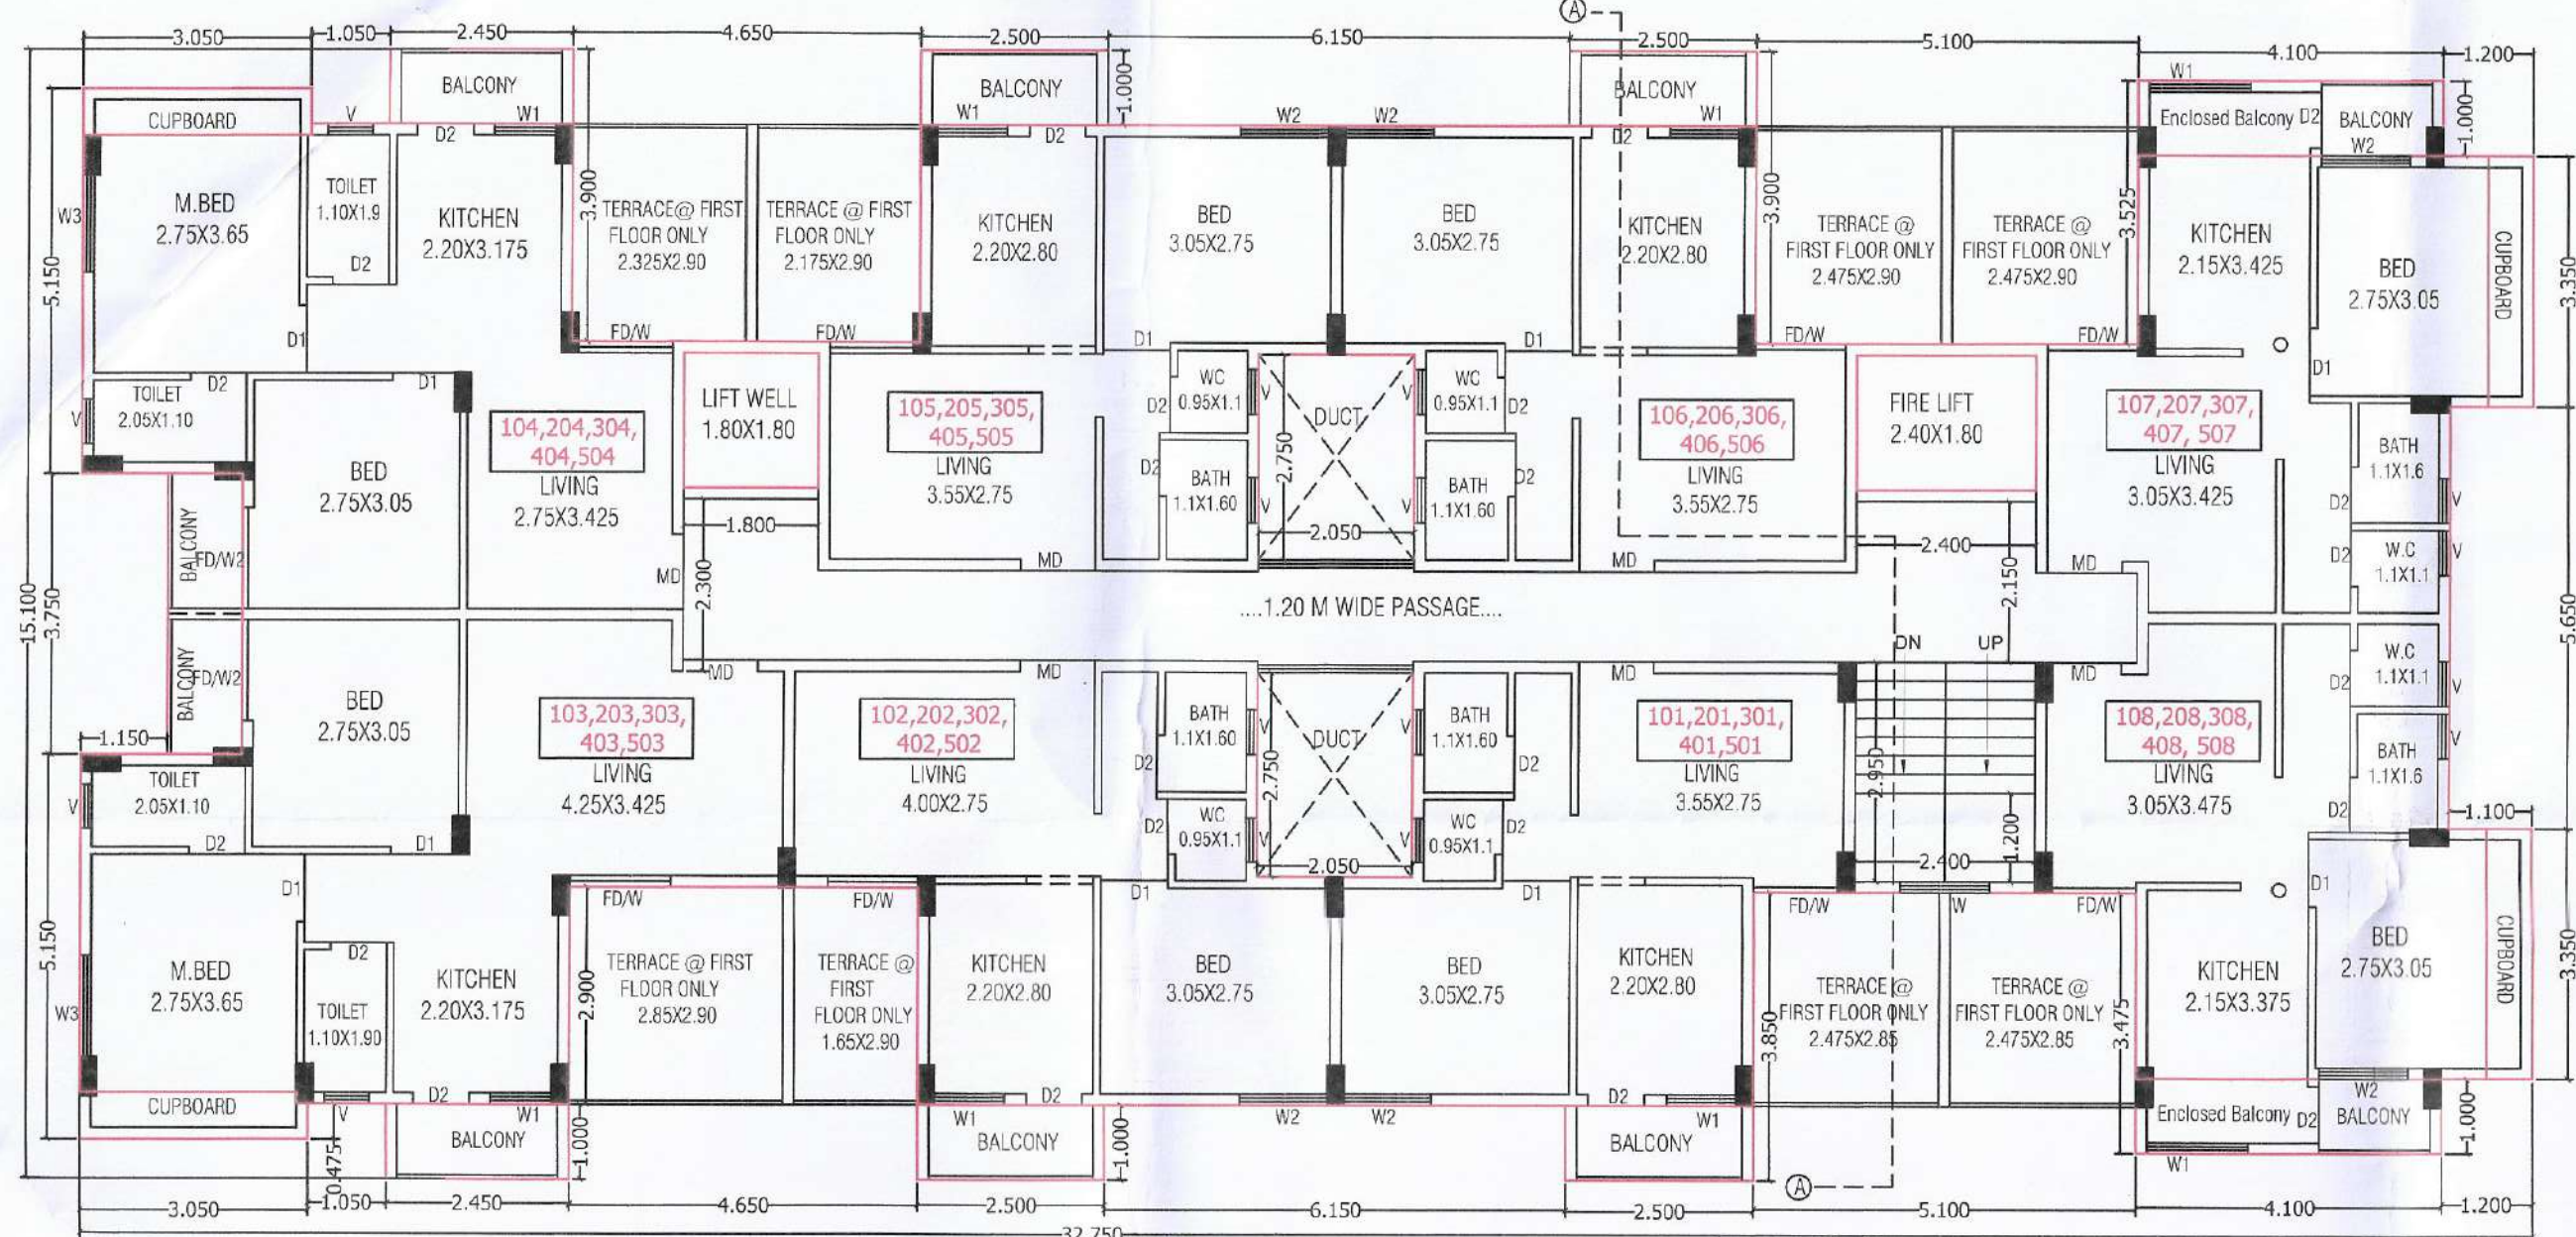
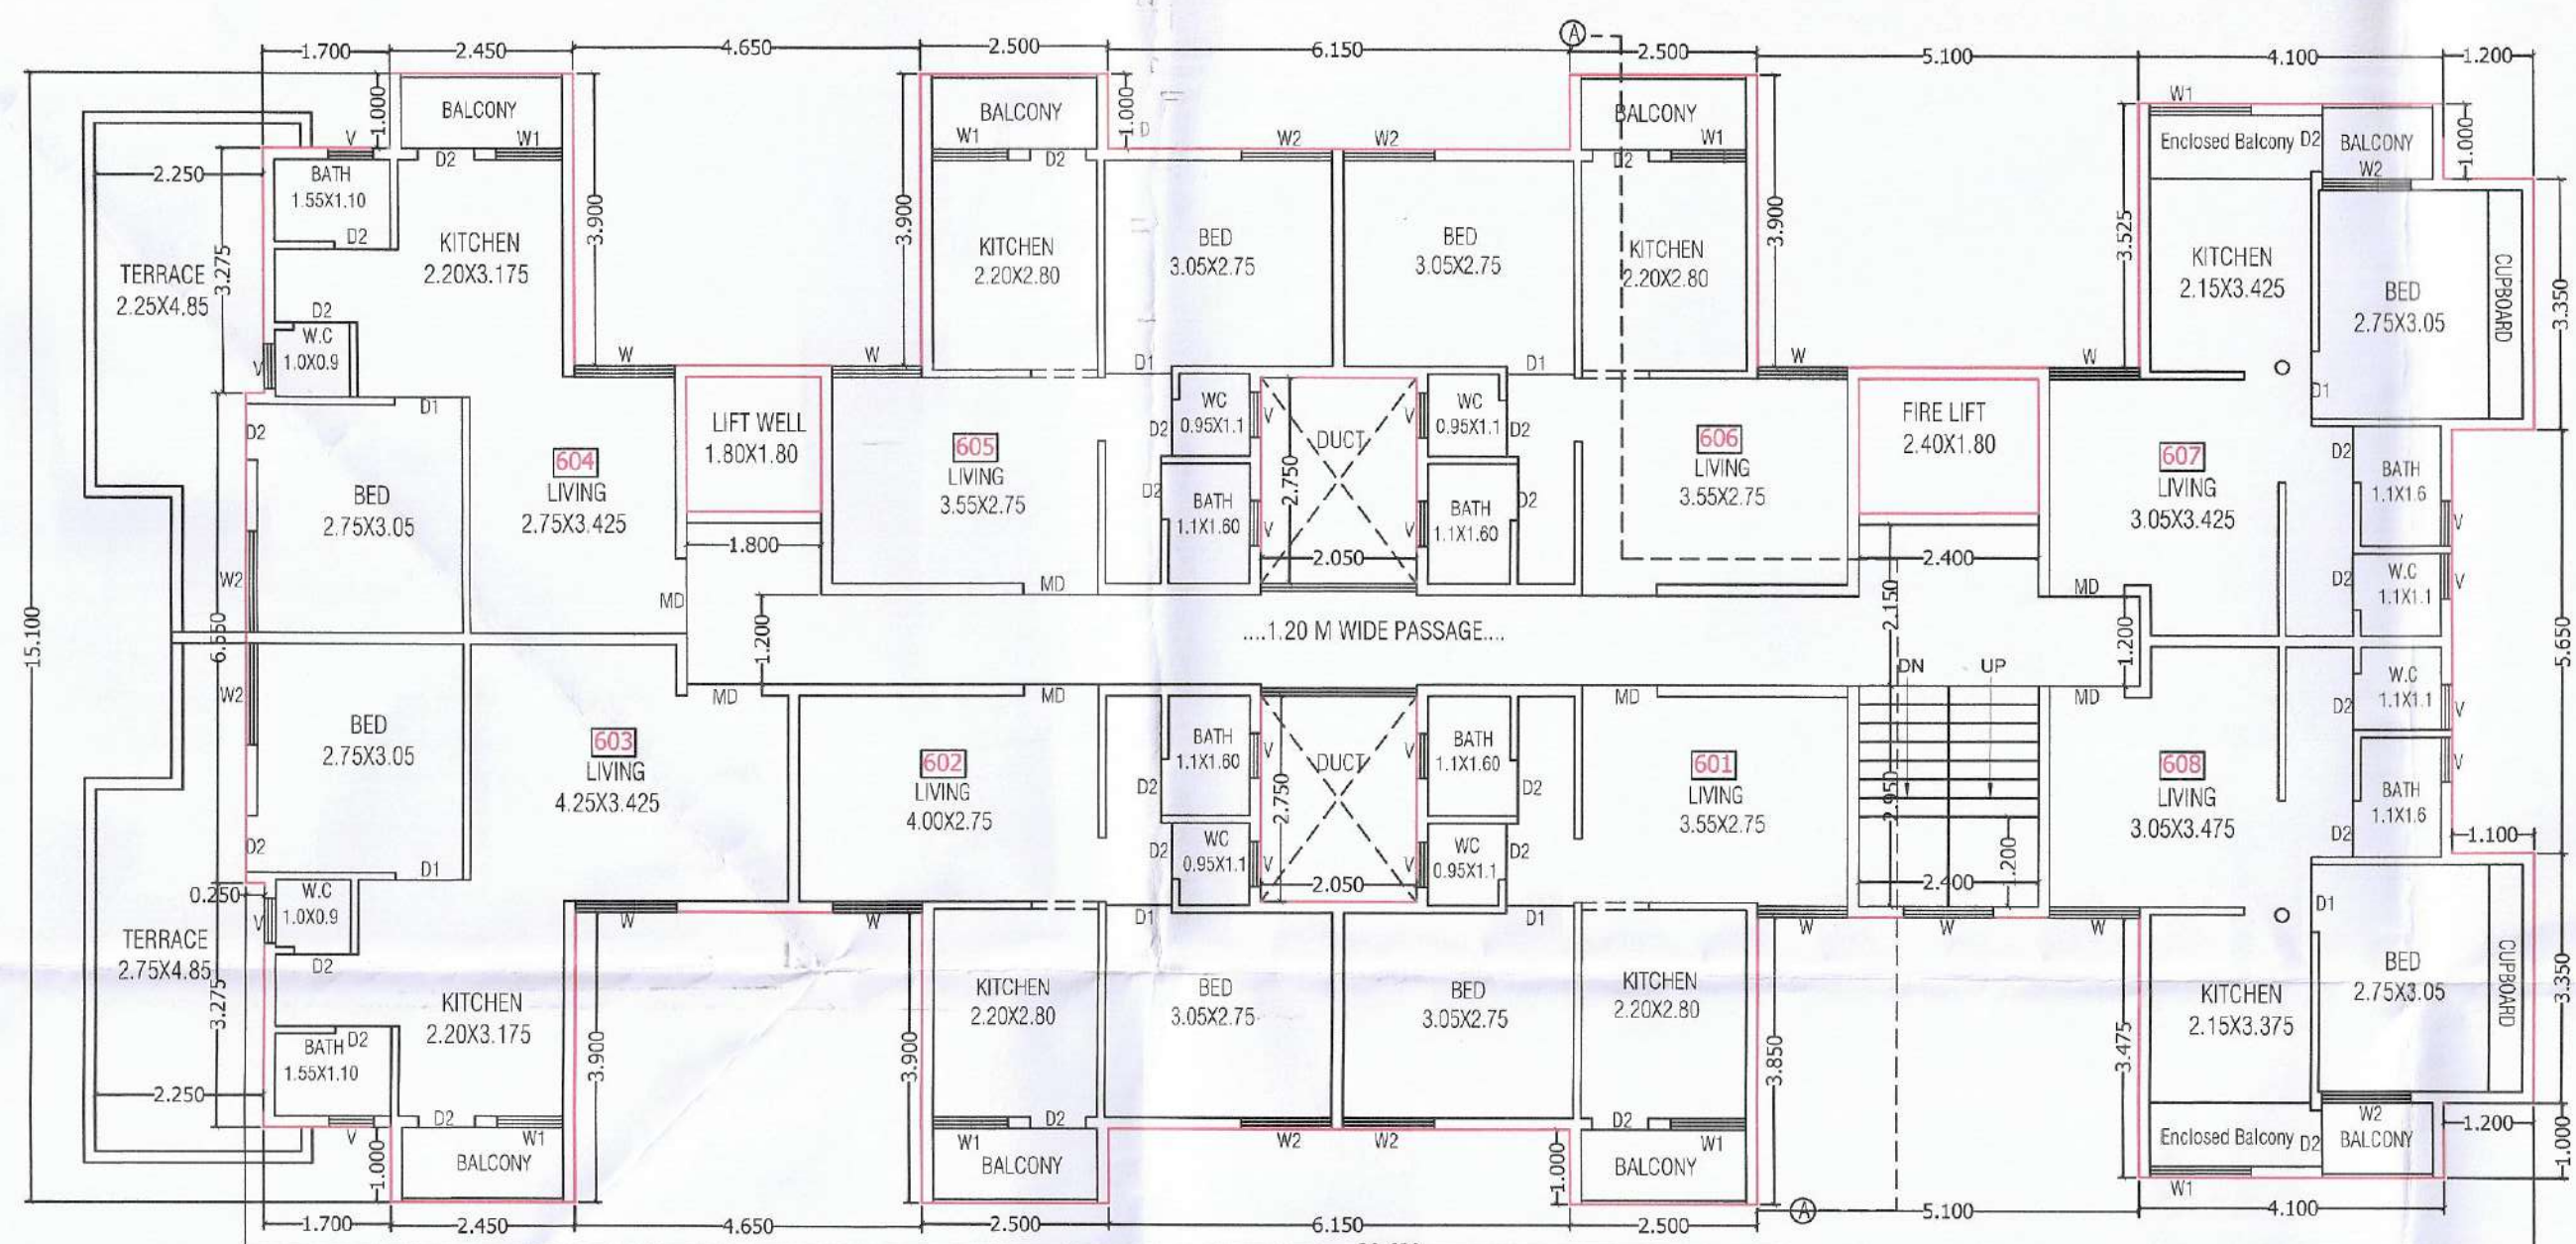


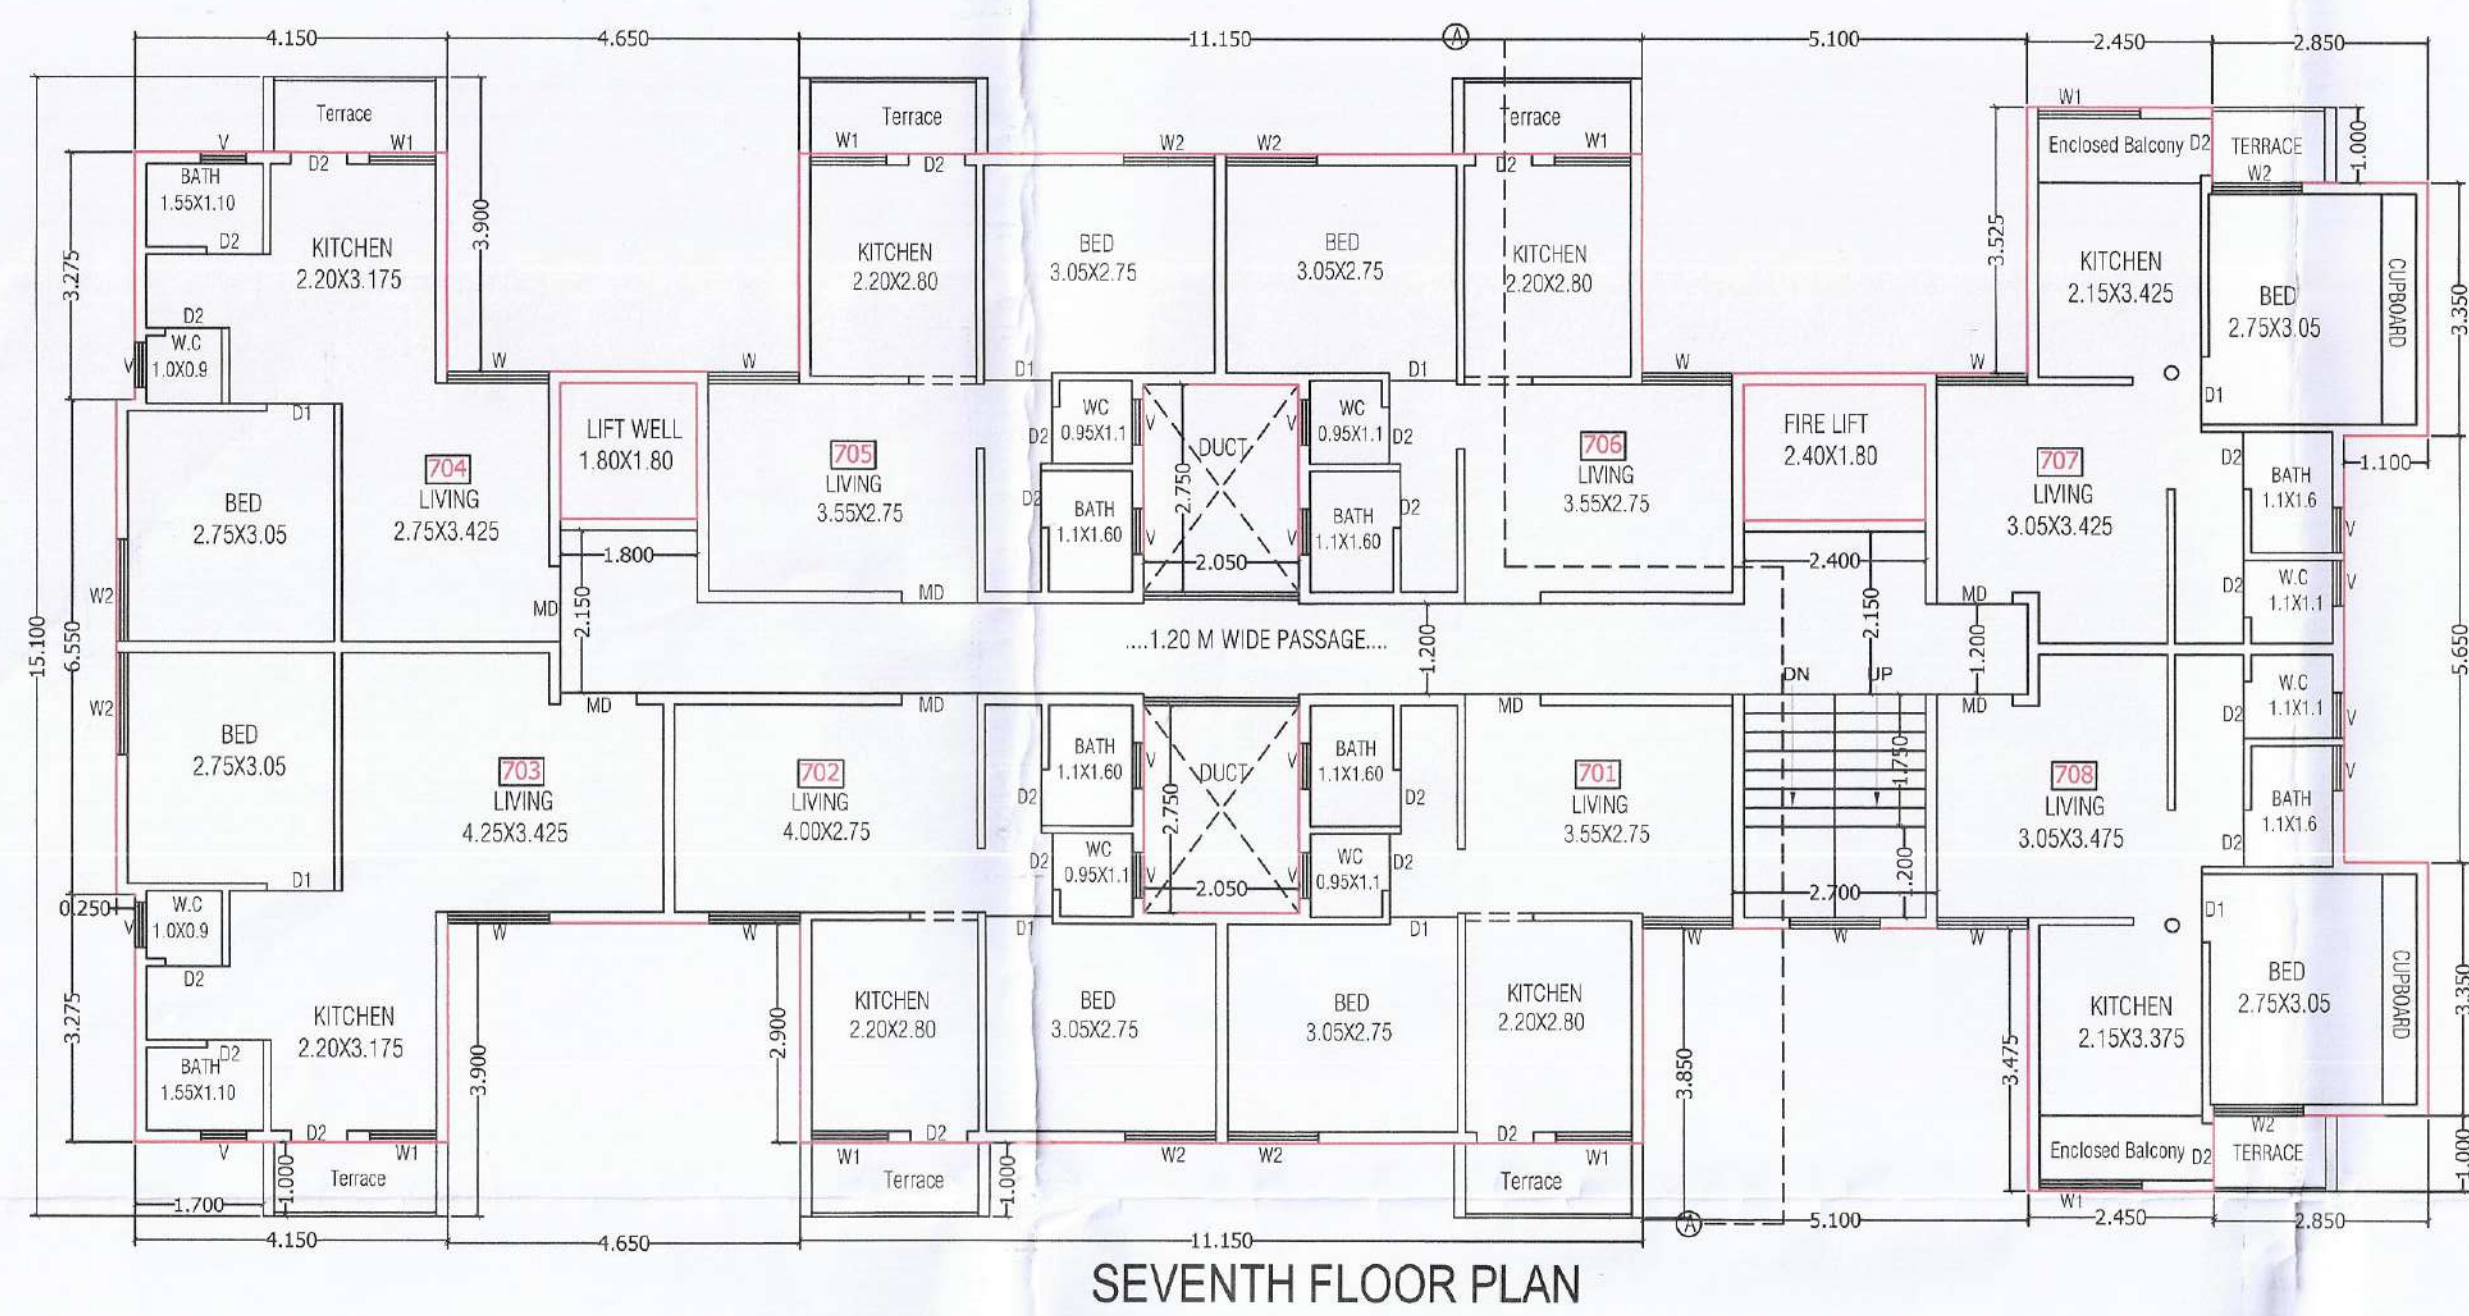

Form of Statement-3 [Sr. No. 9(a)]

Floor	Flat No./Unit	Carpet Area of Flat in Sqm	Area of Balcony & Cupboard attached to Flat in Sqm	Enclosed balcony attached to Flat in Sqm	Terrace Area Attached to Flat in Sqm	P-line Area of Flat in Sqm
GROUND	drivers room	32.77	0	0	0	15.00
	101	31.08	2.5	0	7.300	36.88
	102	32.31	2.5	0	5.000	37.9
	103	45.21	6.22	0	8.400	54.5
	104	41.09	6.22	0	6.900	50.15
	105	31.08	2.5	0	6.520	36.81
	106	31.08	2.5	0	7.300	36.81
	107	29.47	3.66	2.45	7.300	37.83
	108	29.53	3.66	2.45	7.280	37.9
	109	31.08	2.5	0	0.000	36.88
FIRST	202	32.31	2.5	0	0.000	37.9
	203	45.21	6.22	0	0.000	54.5
	204	41.09	6.22	0	0.000	50.15
	205	31.08	2.5	0	0.000	36.81
	206	31.08	2.5	0	0.000	36.81
	207	29.47	3.66	2.45	0.000	37.83
	208	29.53	3.66	2.45	0.000	37.9
	301	31.08	2.5	0	0.000	36.88
	302	32.31	2.5	0	0.000	37.9
	303	45.21	6.22	0	0.000	54.5
SECOND	304	41.09	6.22	0	0.000	50.15
	305	31.08	2.5	0	0.000	36.81
	306	31.08	2.5	0	0.000	36.81
	307	29.47	3.66	2.45	0.000	37.83
	308	29.53	3.66	2.45	0.000	37.9
	309	31.08	2.5	0	0.000	36.88
	310	32.31	2.5	0	0.000	37.9
	311	45.21	6.22	0	0.000	54.5
	312	41.09	6.22	0	0.000	50.15
	313	31.08	2.5	0	0.000	36.81
THIRD	401	31.08	2.5	0	0.000	36.81
	402	32.31	2.5	0	0.000	37.9
	403	45.21	6.22	0	0.000	54.5
	404	41.09	6.22	0	0.000	50.15
	405	31.08	2.5	0	0.000	36.81
	406	31.08	2.5	0	0.000	36.81
	407	29.47	3.66	2.45	0.000	37.83
	408	29.53	3.66	2.45	0.000	37.9
	409	31.08	2.5	0	0.000	36.88
	410	32.31	2.5	0	0.000	37.9
FOURTH	501	31.08	2.5	0	0.000	36.81
	502	32.31	2.5	0	0.000	37.9
	503	45.21	6.22	0	0.000	54.5
	504	41.09	6.22	0	0.000	50.15
	505	31.08	2.5	0	0.000	36.81
	506	31.08	2.5	0	0.000	36.81
	507	29.47	3.66	2.45	0.000	37.83
	508	29.53	3.66	2.45	0.000	37.9
	509	31.08	2.5	0	0.000	36.88
	510	32.31	2.5	0	0.000	37.9
FIFTH	601	31.08	2.5	0	0.000	36.81
	602	32.31	2.5	0	0.000	37.9
	603	45.21	6.22	0	0.000	54.5
	604	41.09	6.22	0	0.000	50.15
	605	31.08	2.5	0	0.000	36.81
	606	31.08	2.5	0	0.000	36.81
	607	29.47	3.66	2.45	0.000	37.83
	608	29.53	3.66	2.45	0.000	37.9
	609	31.08	2.5	0	0.000	36.88
	610	32.31	2.5	0	0.000	37.9
SIXTH	701	31.08	2.5	0	0.000	36.81
	702	32.31	2.5	0	0.000	37.9
	703	45.21	6.22	0	0.000	54.5
	704	41.09	6.22	0	0.000	50.15
	705	31.08	2.5	0	0.000	36.81
	706	31.08	2.5	0	0.000	36.81
	707	29.47	3.66	2.45	0.000	37.83
	708	29.53	3.66	2.45	0.000	37.9
	709	31.08	2.5	0	0.000	36.88
	710	32.31	2.5	0	0.000	37.9
SEVENTH	801	31.08	2.5	0	0.000	36.81
	802	32.31	2.5	0	0.000	37.9
	803	45.21	6.22	0	0.000	54.5
	804	41.09	6.22	0	0.000	50.15
	805	31.08	2.5	0	0.000	36.81
	806	31.08	2.5	0	0.000	36.81
	807	29.47	3.66	2.45	0.000	37.83
	808	29.53	3.66	2.45	0.000	37.9
	809	31.08	2.5	0	0.000	36.88
	810	32.31	2.5	0	0.000	37.9

SEVENTH FLOOR BLOCK				
CALCULATIONS OVER ALL DIM.				
A	30.6	14.35	1	439.11
LESS				
1	11.15	0.625	2	13.936
2	4.65	3.525	2	32.785
3	4.15	0.625	2	5.188
4	0.25	3.9	2	1.950
5	5.1	3.475	1	17.725
6	2.85	1	2	5.700
7	5.65	1	1	5.650
8	5.1	3.525	1	17.975
9	2.4	1.8	1	4.320
10	2.05	2.75	2	11.275
11	1.8	1.8	1	3.240
				119.74
	439.110	119.743	319.368	SQM
NET B/UP AREA			319.368	SQM