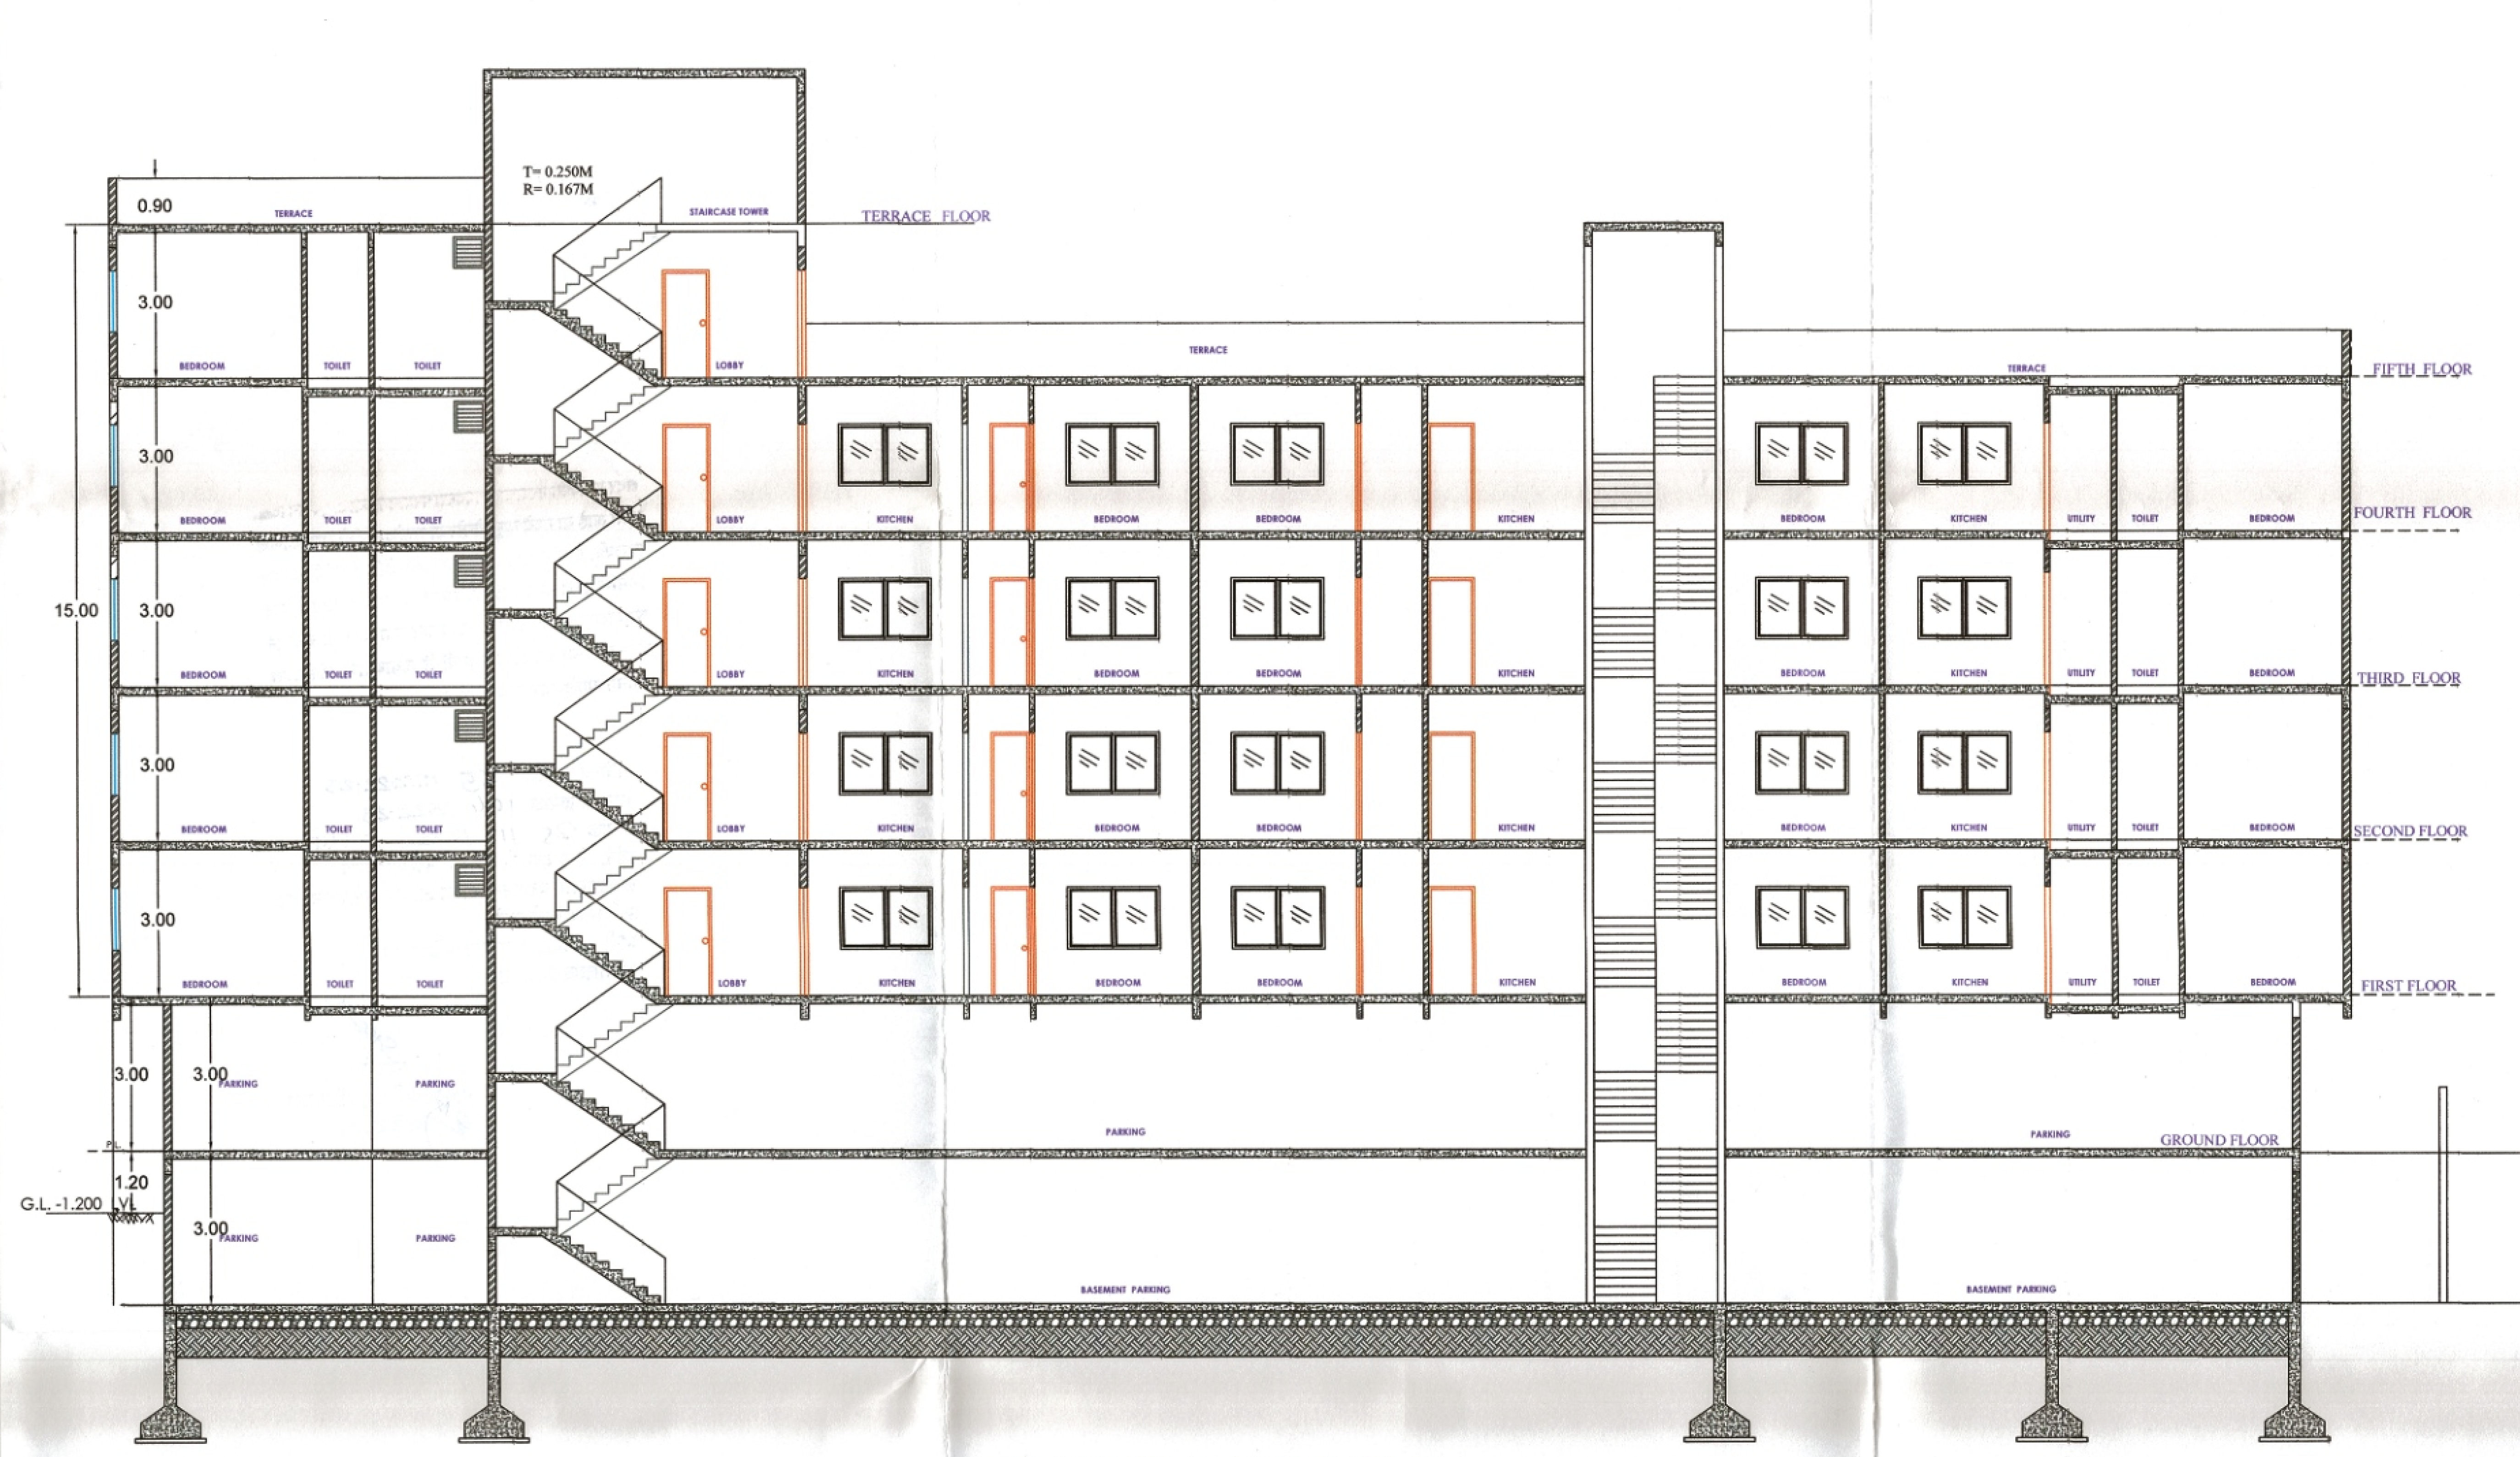

SECTION A-A' TOWER 2

SCALE 1:100

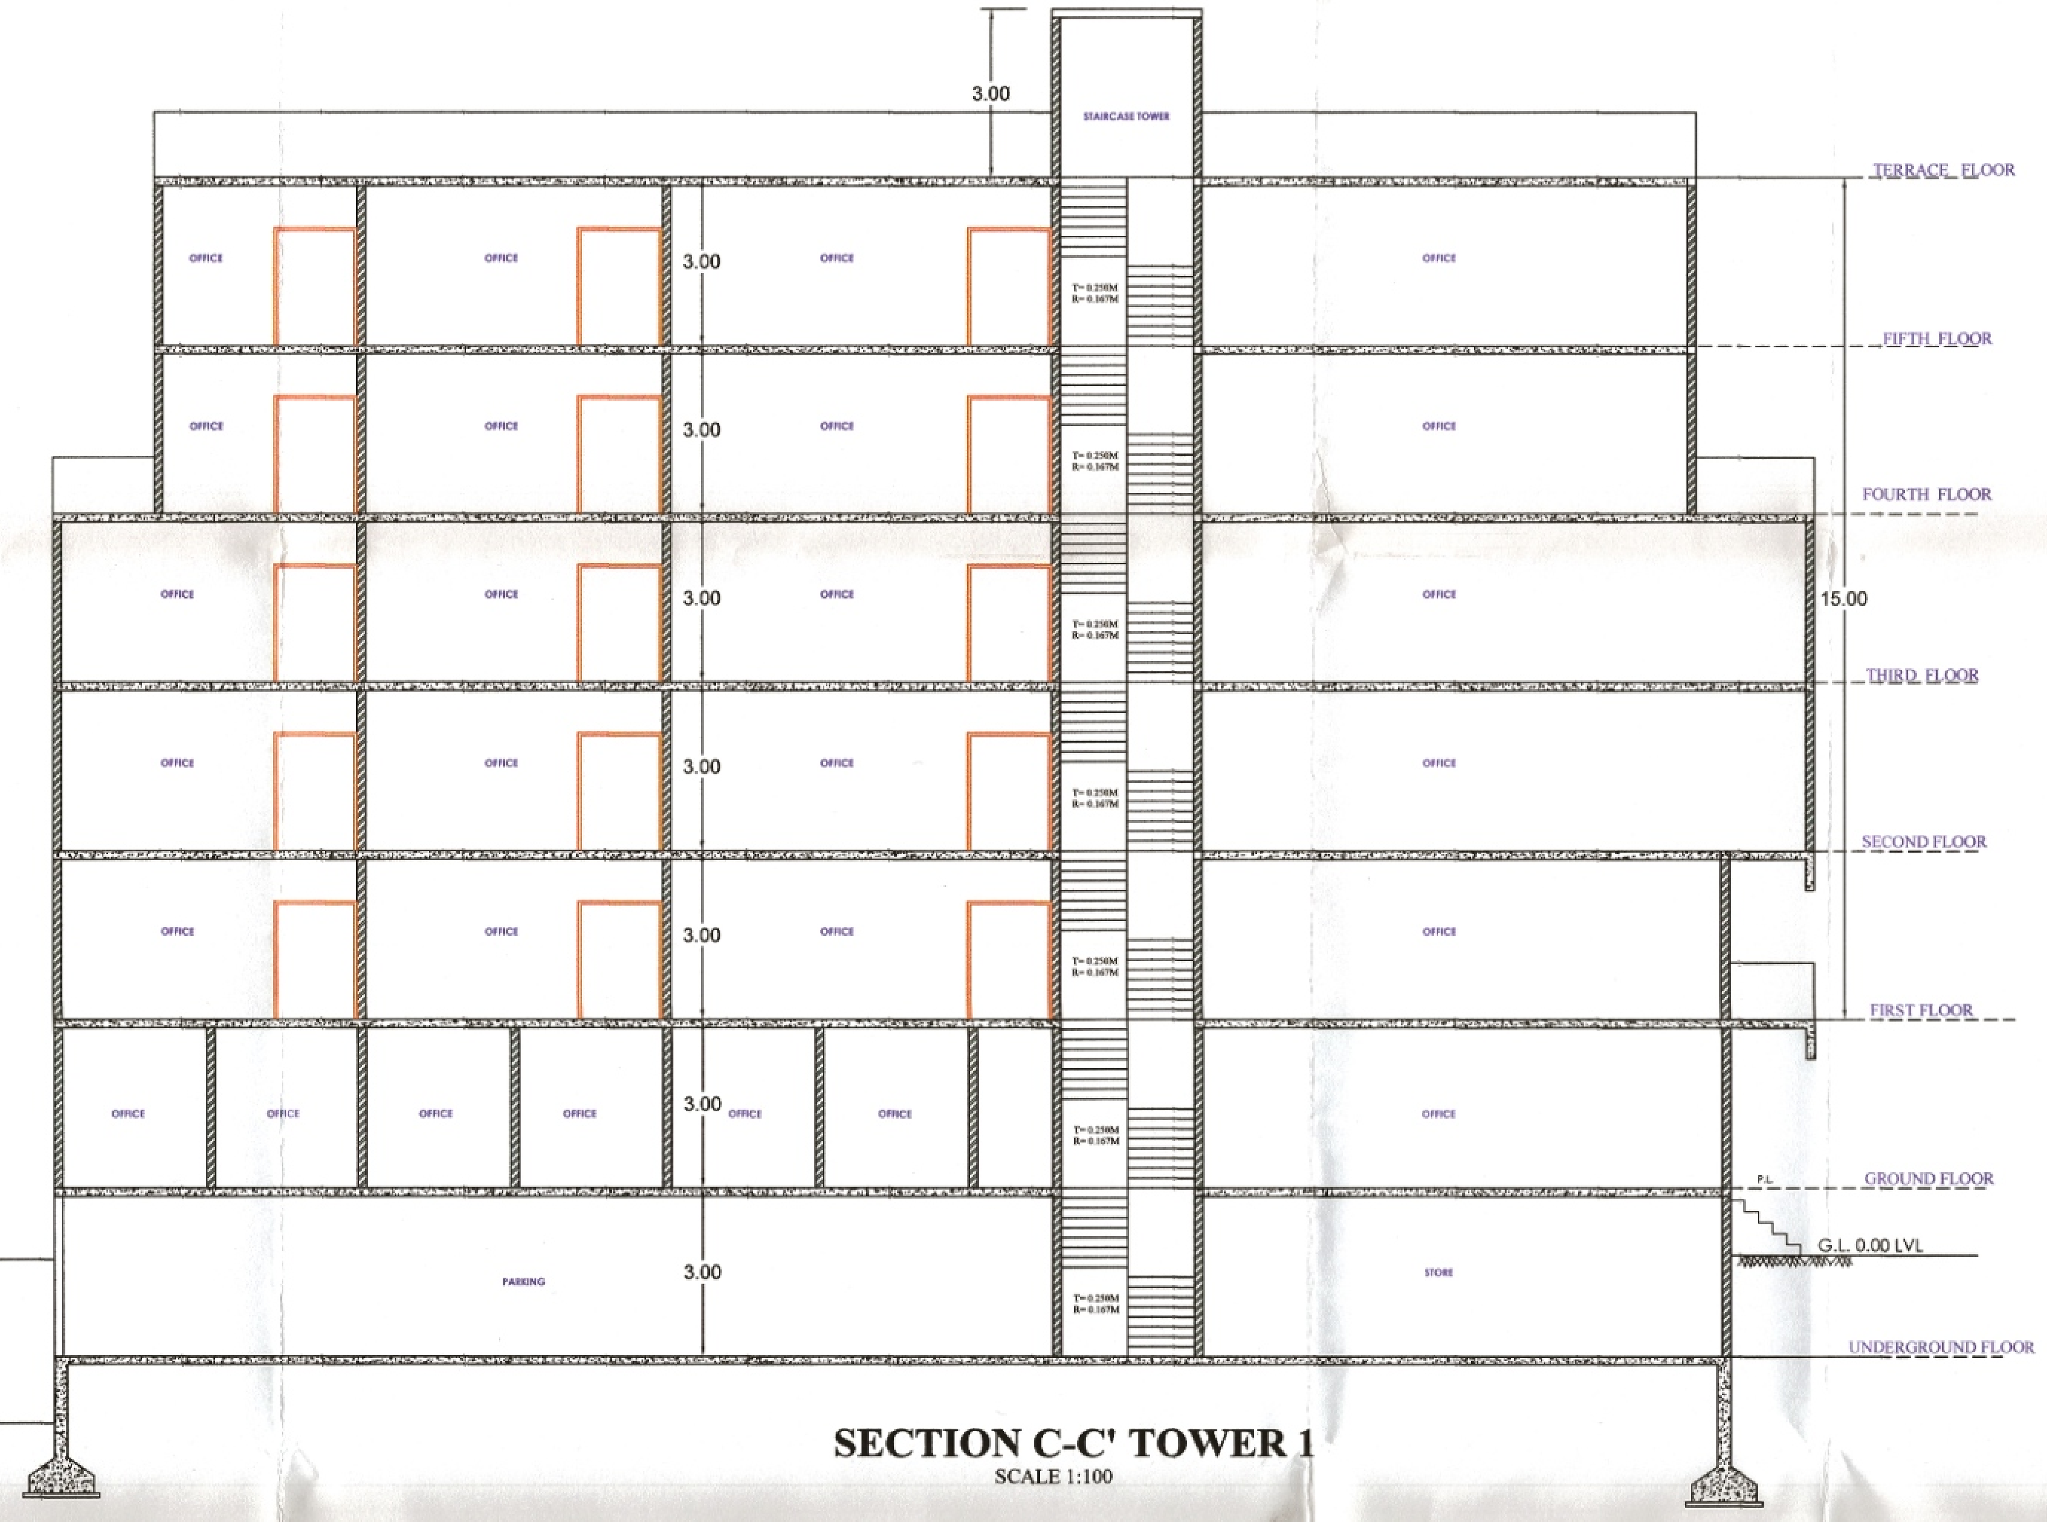

SECTION C-C' TOWER 1

SCALE 1:100

WEST ELEVATION - TOWER 2

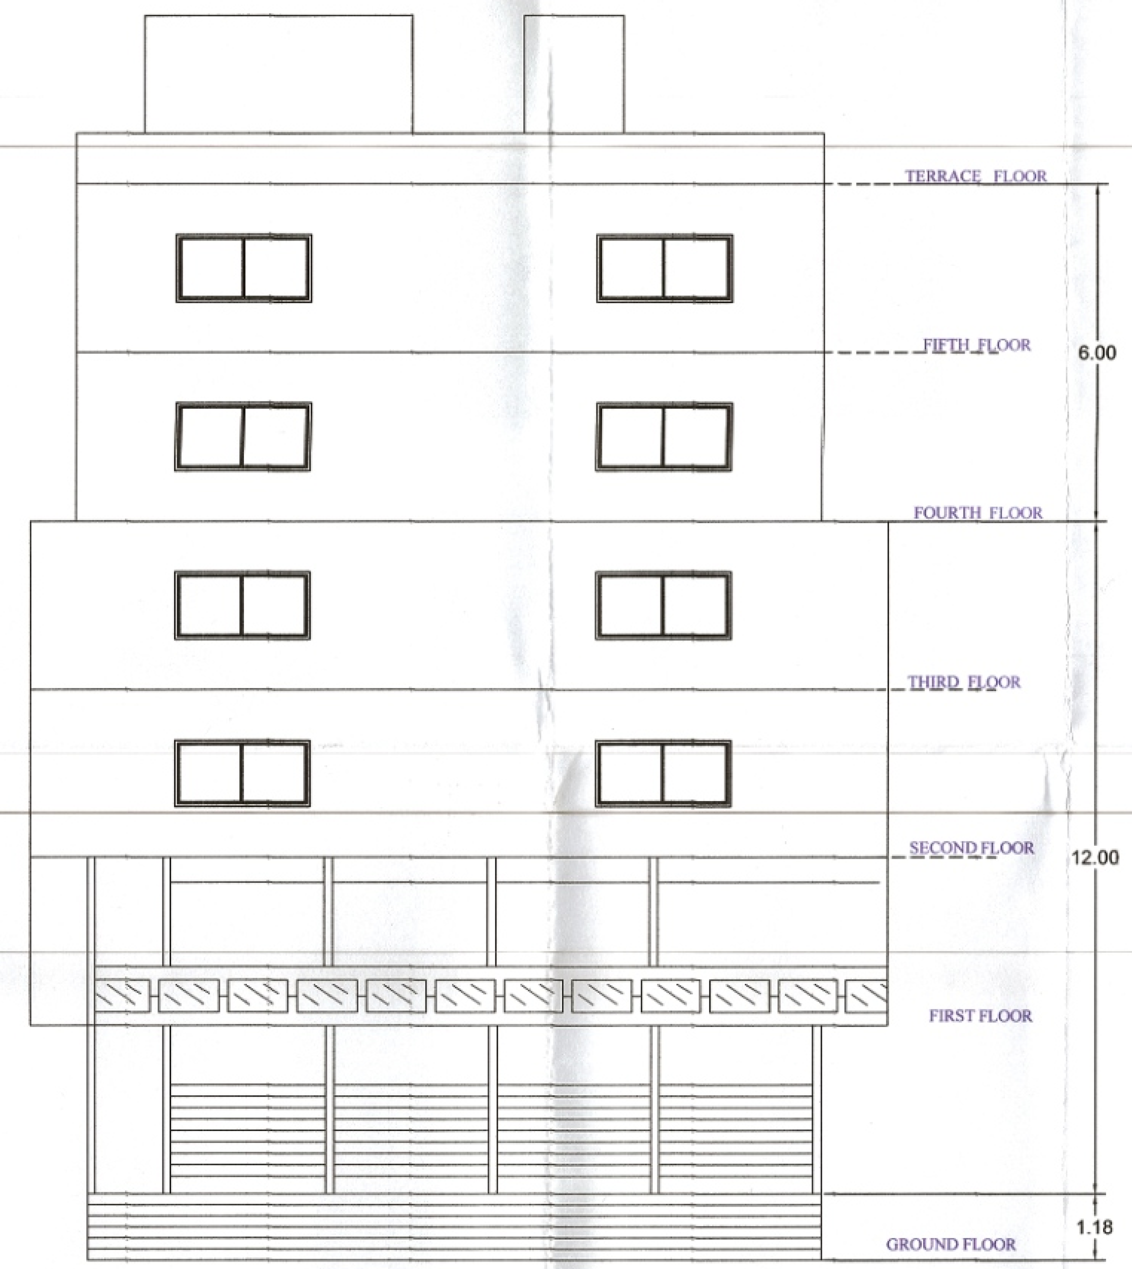

TOWER 1-FRONT ELEVATION

अर्जदार यांची प्रत

FOR ONLY OFFICE USE 6/6

Approved as ammended
In.............................Colour
Subject to the conditions mentioned in
this office Building permit No. 194 /22-23
Date 25/11/2022

DY.ENGINEER
Town Planing
Municipal Corporation
AURANGABAD

O.C. Signed By D.D.T.P.

अटी व नियम

बांधकाम परवानगीनुसार बांधकाम सुरु केल्यानंतर ज्योत्यापर्यंत (Plinth Level) चे बांधकाम पूर्ण झाल्यावर वास्तुविशारद / व्यवसायीक अभियंता/ सुपरवा[illegible] यांचे मार्फत ज्योत्याचे पूर्णत्वाचे प्रमाणपत्र ह्या कार्यालयाकडून प्राप्त करुन घेऊन नंतरच पुढील बांधकाम सुरु करावे अन्यथा [illegible] त्या पुढे केलेले बांधकाम अनाधिकृत समजुन कार्यवाही करण्यात येईल ह्याची नोंद घ्यावी.

इमारत बांधकाम [illegible] मालकी [illegible]

SCHEDULE OF OPENINGS

DOORS		WINDOWS	
MD	1.2 X 2.10	W	1.50 X 1.20
D-1	1.5 X 2.10	W 1	1.20 X 1.20
D-1	0.90 X 2.10	W 2	2.16 X 1.20
D-2	0.75 X 2.10	W 3	2.40 X 1.20
SD	2.00 X 2.10	KW	1.50 X 0.90
		V	0.60 X 0.75
		KW1	1.20 X 0.90

LEGEND

PLOT BOUNDARY SHOWN IN
PROPOSED CONST. SHOWN IN
DRAINAGE LINE SHOWN IN
WATER LINE SHOWN IN

PROPOSED CONSTRUCTION OF COMM. CUM. RESI. BUILDING ON PLOT NO. 40 , GUT NO.129,& 130 AT SATARA, AURANGABAD.
FOR
1) MR. VIJAY PUNDLIK PAWAR.
2)MR. RAJENDRA PUNDLIK PAWAR.
3)MRS. SADHANA RAJENDRA PAWAR.

OWNER SIGNATURE
1)
2)
3)

S C A L E A R C H I T E C T S L A B

Ar. PIYUSH BHAVSAR
B.NO-T8,DEVANAGRI ,
SHAHANOORWADI,A'BAD-431005
PH:-9766455187
scalearchitectslab@gmail.com

SCALE ARCHITECTS LAB

PIYUSH S. BHAVSAR ARCHITECT CA/20[illegible]/86837