



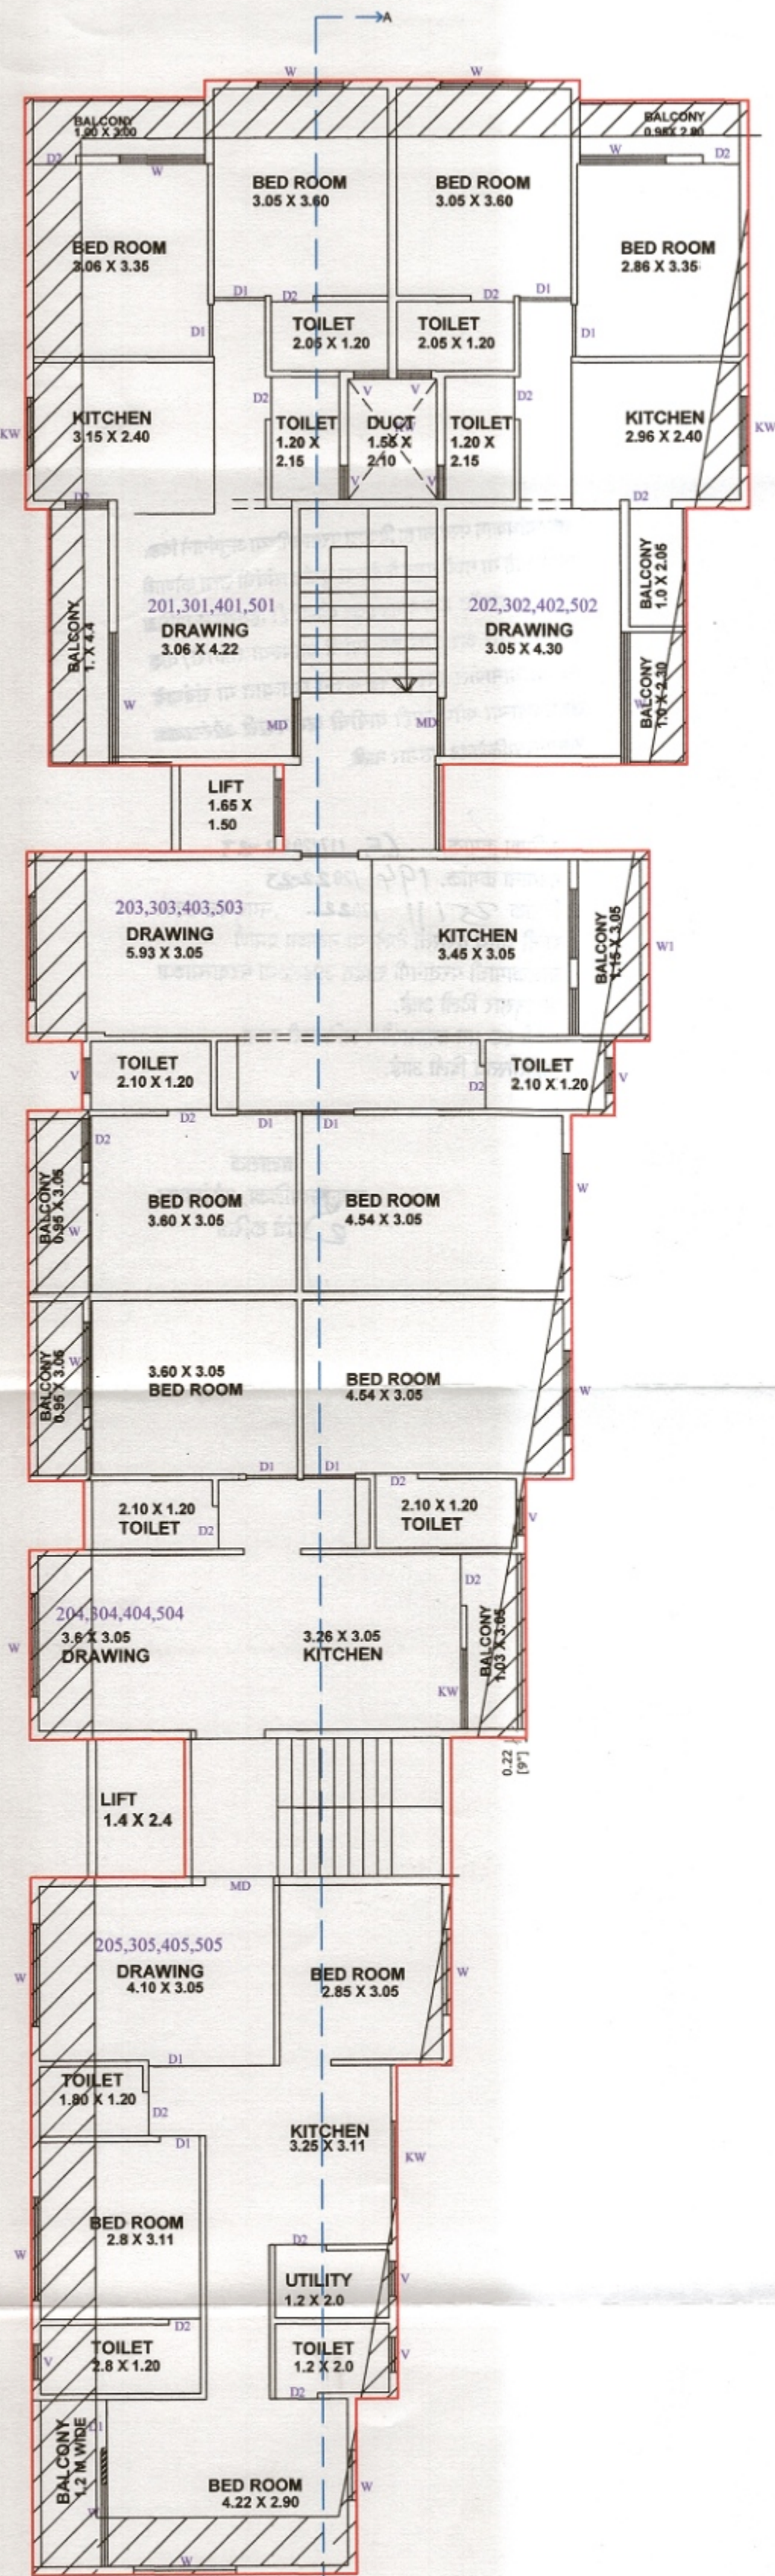

TOWER2


1ST 2ND-3RD-4TH FLOOR PLAN scale (1:100)

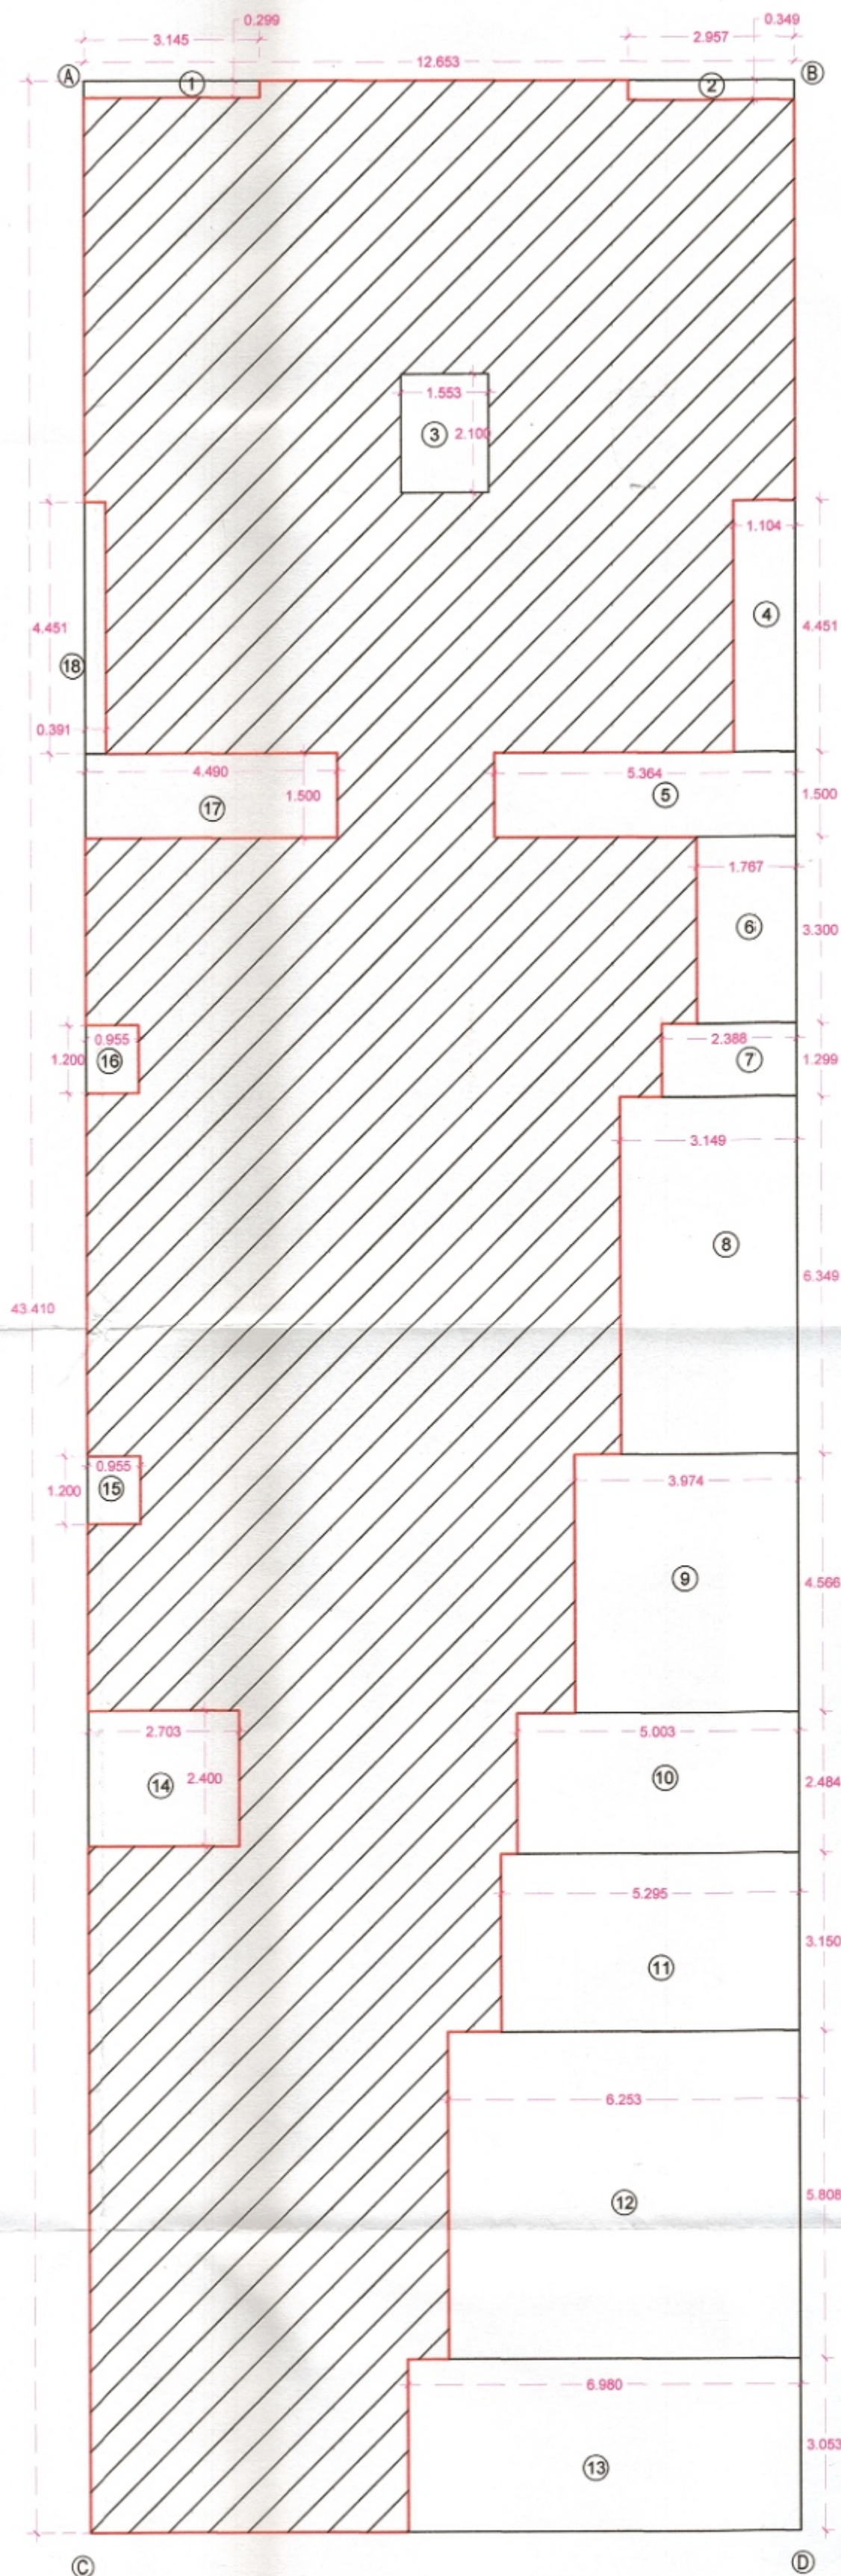

TOWER2

1ST 2ND-3RD-4TH BLOCK PLAN scale (1:100)


SR. NO	DETAILS	NOS	L	W	AREA
1	ABCD	1,000	43.410	12.653	549.267
DEDUCTIONS					
2	1	1,000	0.299	3.145	0.940
3	2	1,000	0.349	2.957	1.032
4	3	1,000	2.100	1.553	3.261
5	4	1,000	4.451	1.104	4.914
6	5	1,000	1.500	5.364	8.046
7	6	1,000	3.300	1.767	5.831
8	7	1,000	1.299	2.388	3.102
9	8	1,000	6.349	3.149	19.993
10	9	1,000	4.566	3.974	18.145
11	10	1,000	2.484	5.003	12.427
12	11	1,000	5.295	3.150	16.679
13	12	1,000	5.808	6.253	36.317
14	13	1,000	3.053	6.980	21.310
15	14	1,000	2.400	2.703	6.487
16	15	1,000	1.200	0.955	1.146
17	16	1,000	1.200	0.955	1.146
18	17	1,000	1.500	4.490	6.735
19	18	1,000	4.451	0.391	1.740
20	TOTAL DEDUCTIONS				169.254
21	NET AREA(1-20)				380.013

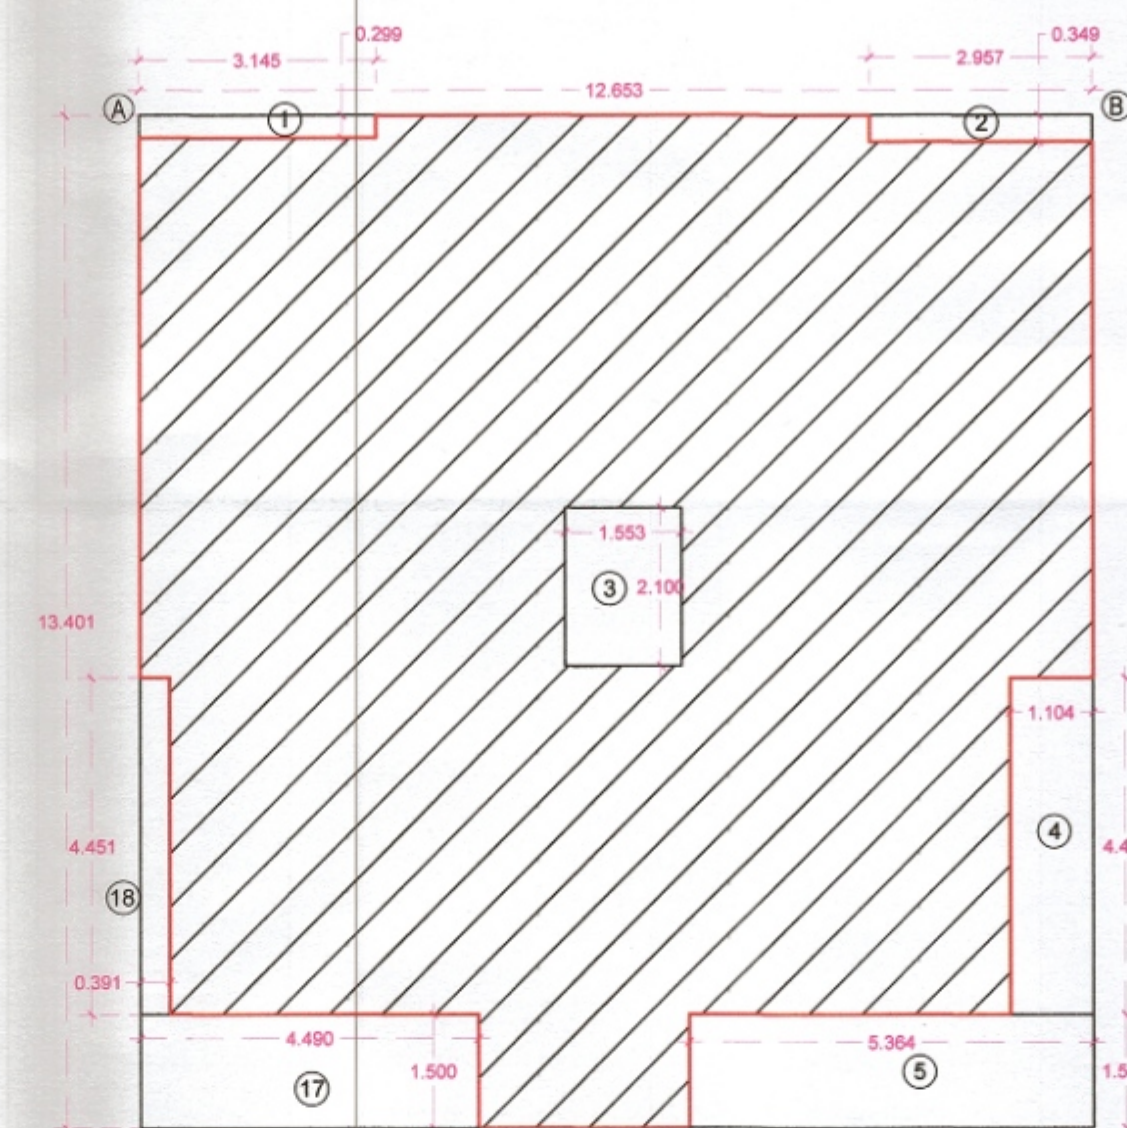

TOWER2

5TH BLOCK PLAN scale (1:100)

SR. NO	DETAILS	NOS	L	W	AREA
1	ABCD	1,000	13.401	12.653	169.563
DEDUCTIONS					
2	1	1,000	0.299	3.145	0.940
3	2	1,000	0.349	2.957	1.032
4	3	1,000	2.100	1.553	3.261
5	4	1,000	4.451	1.104	4.914
7	5	1,000	1.500	5.364	8.046
8	6	1,000	1.500	4.490	6.735
9	7	1,000	4.451	0.391	1.740
10	TOTAL DEDUCTIONS				26.669
11	NET AREA(1-10)				142.894

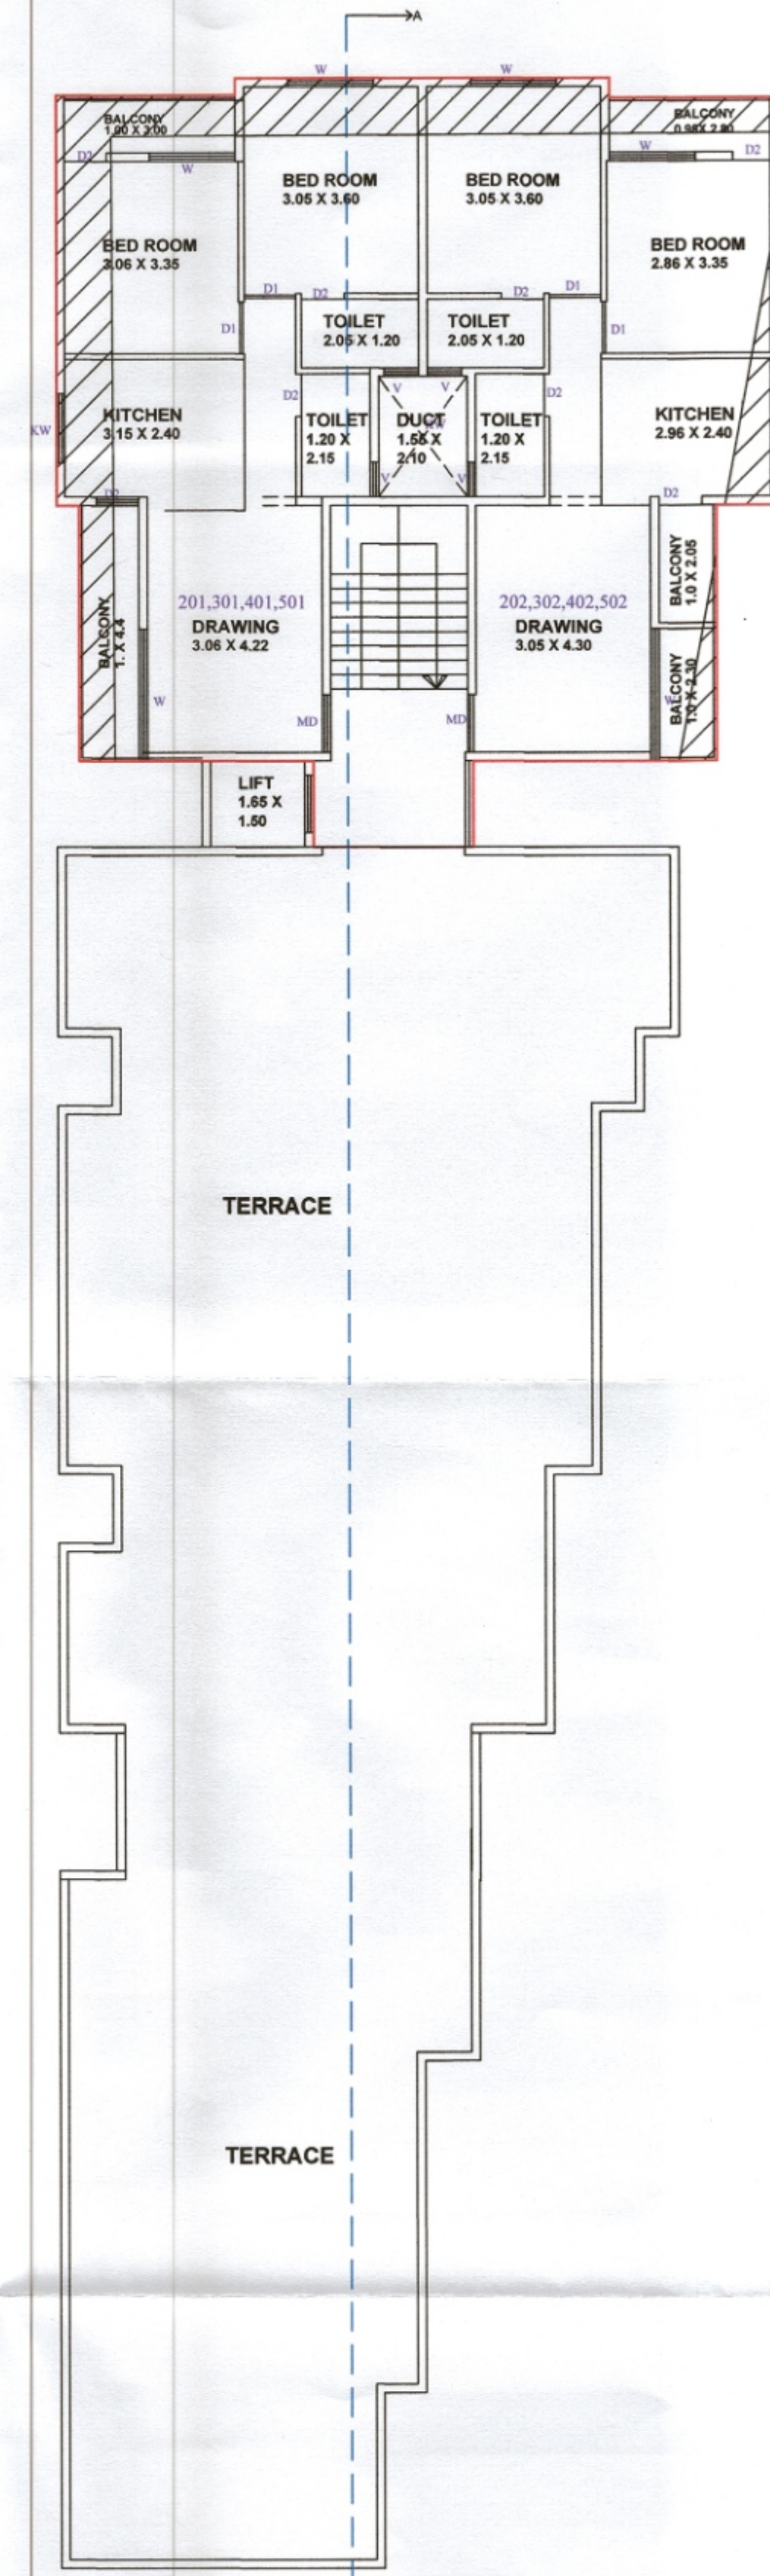

TOWER2

5TH FLOOR PLAN scale (1:100)

FOR ONLY OFFICE USE

5/6

Approved as amended.
In...
Subject to the conditions mentioned in...
this office Building permit No. 194
Date: 22-03-2022

DY. ENGINEER
Town Planning
Municipal Corporation
AURANGABAD.
Signed By D.D.T.P.

अनुमति बाधकः साहित्य
व माती म. न. वा. च्या
रस्त्यावर देवू नये

SCHEDULE OF OPENINGS

DOORS	WINDOWS
MD 1.2 X 2.10	W 1.50 X 1.20
D-1 1.5 X 2.10	W 1 1.20 X 1.20
D-1 0.90 X 2.10	W 2 2.16 X 1.20
D-2 0.75 X 2.10	W 3 2.40 X 1.20
SD 2.00 X 2.10	KW 1.50 X 0.90
	V 0.60 X 0.75
	KW1 1.20 X 0.90

LEGEND

PLOT BOUNDARY SHOWN IN	=====
PROPOSED CONST. SHOWN IN	=====
DRAINAGE LINE SHOWN IN	=====
WATER LINE SHOWN IN	=====

PROPOSED CONSTRUCTION OF COMM. CUM. RESI.
BUILDING ON PLOT NO. 40, GUT NO. 129 & 130 AT
SATARA, AURANGABAD.

FOR
1) MR. VIJAY PUNDLIK PAWAR.
2) MR. RAJENDRA PUNDLIK PAWAR.
3) MRS. SADHANA RAJENDRA PAWAR.

OWNER SIGNATURE
1) 2) 3)

SCALE ARCHITECTS LAB

Ar. PIYUSH BHAVSAR
B.NO-18,DEVANAGRI,
SHAHANOURWADI, AURANGABAD-431005
PH:-9766455187
scalearchitectslab@gmail.com

